

DEMOLISH EXISTING LEAN-TO PORCH.
PROVISION OF NEW PORCH AND CONVERSION OF
PART GARAGE TO UTILITY ROOM

THIS DRAWING MUST BE READ IN
CONJUNCTION WITH ALL THE RELEVANT
DRAWINGS AND SPECIFICATION DETAILS
FOR THIS PROJECT.

ALL WORK IS TO COMPLY WITH CURRENT
REQUIREMENTS OF BUILDING
REGULATIONS AND ALLIED LEGISLATION.

ALL DIMENSIONS TO BE CHECKED ON
SITE PRIOR TO COMMENCEMENT OF
WORK. ANY DISCREPANCY TO BE
REPORTED TO CLIENT.

ALL MATERIALS ARE TO BE STORED,
USED AND INSTALLED IN STRICT
COMPLIANCE WITH MANUFACTURERS
RECOMMENDATIONS.

STURGEON COUNCIL

No.	R	341	06
RECEIVED	22.12.06		

CALDOTECH LTD

41 WILLOWHAYNE AVE
EAST PRESTON
WEST SUSSEX
BN16 1PL

Telephone

01903 859176

All dimensions to be checked on site prior to
commencement of work.

This drawing is the copyright of

CALDOTECH LTD

and may not be copied, altered or reproduced
in any way without written authority.

EXISTING PLANS &
ELEVATIONS


11 Botany Close
Rustington
West Sussex
BN16 2BJ

CLIENT: Dr Anderson


SCALE AS SHOWN

DATE 01/12/06


DRAWING NUMBER 6204/01

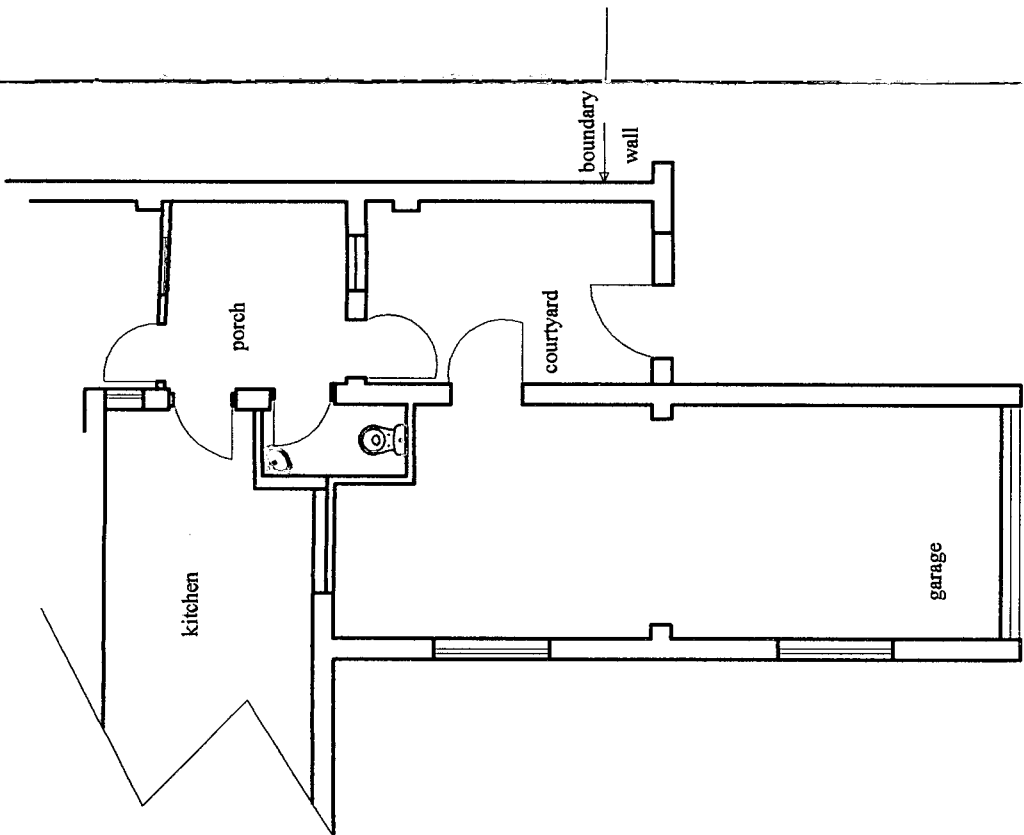

existing floor plan

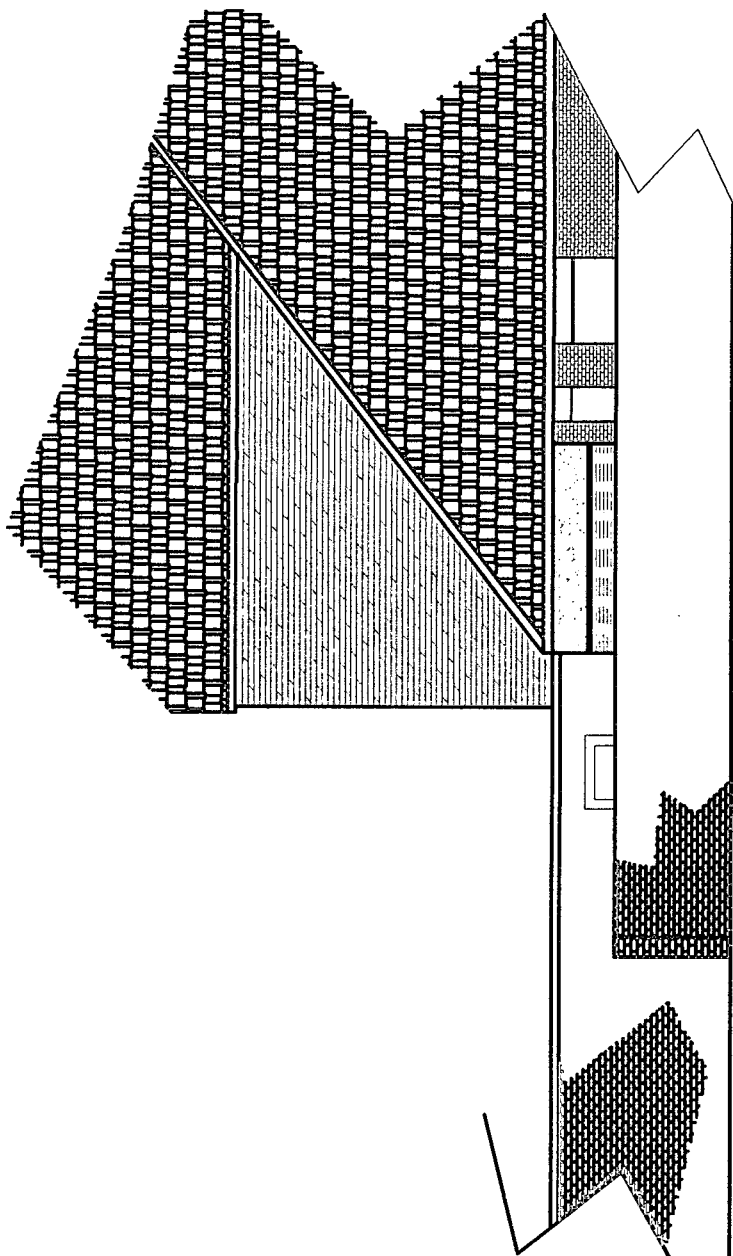

existing side elevation

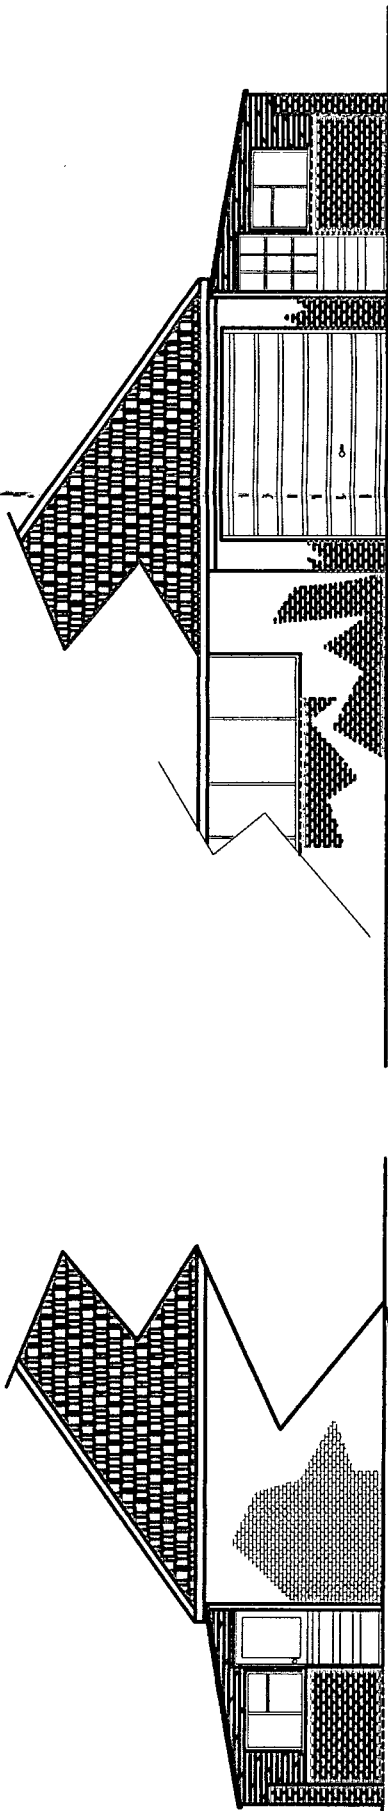

existing rear elevation

existing front elevation

SCALE 1:100