


FOR THIS DRAWING WE CLAIM LEGAL PROTECTION REGARDING COPYRIGHTS, COMMERCIAL COMPETITION AND INDUSTRIAL GUARANTEE. THIS DRAWING IS ONLY TO BE USED FOR THE PURPOSE FOR WHICH IT IS SUPPLIED AND WITHOUT OUR CONSENT IT MUST NEITHER BE COPIED OR MADE ACCESSIBLE TO ANY THIRD PARTY.

REVISIONS	
A	preliminary issue 01/02/19
B	riser removed thus now all full odour control 08/02/19

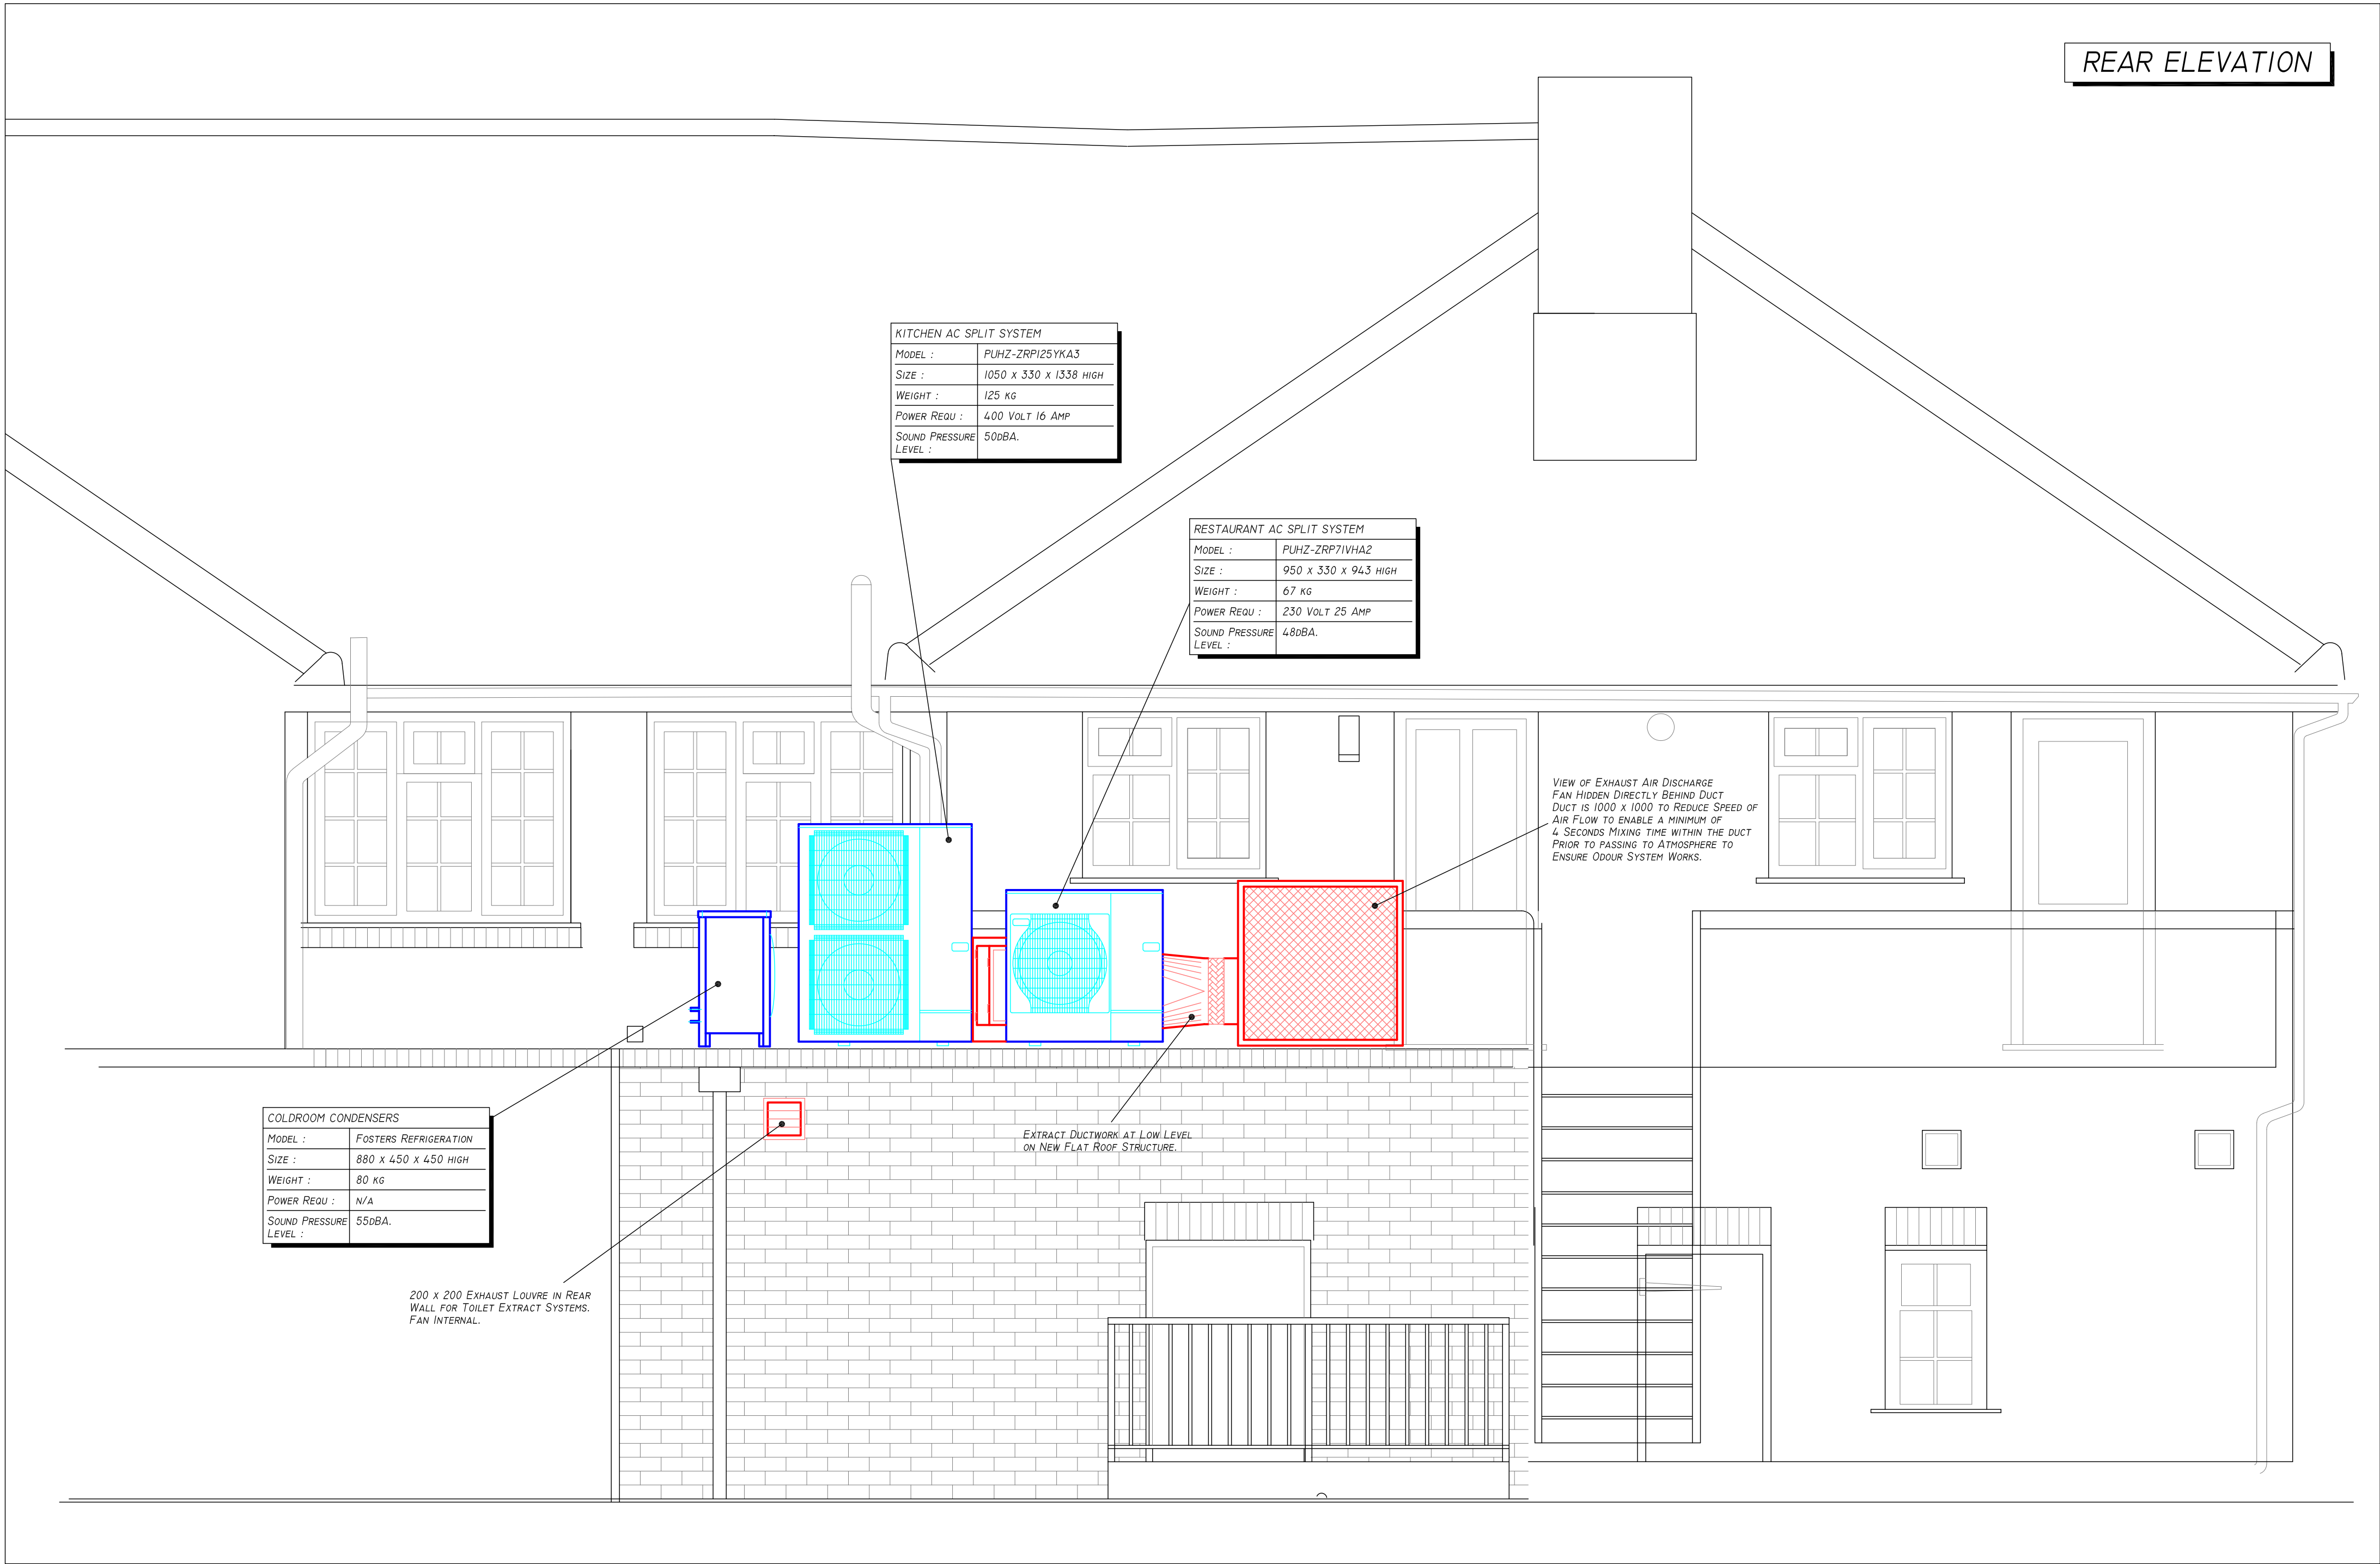

PROJECT:	Rustington BN16 2NE	
CLIENT:	K & Z	
DRAWING:	General Arrangement of HVAC Installations Sheet 2 of 2 - Rear Elevation	
SCALE:	1:25@A1	DRAWN: N.O.D. 01/02/19
JOB No:	00000	CHECKED: DATE:
DRAWING No: 0000/M/102 REV B		