

NOTE:
PLANT TO SPECIALIST DESIGN

ALL DIMENSIONS TO BE CHECKED ON SITE
DO NOT SCALE FROM THIS DRAWING EXCEPT FOR THE PURPOSES OF
LOCAL AUTHORITY PLANNING

Rev	Date	Description

HONE

EDWARDS

ASSOCIATES

Design Studio

Millars Three

Southmill Road

Bishop's Stortford

Herts. CM23 3DH

email: firstname.lastname@honeedwards.co.uk

Tel: 01279 758545

Fax: 01279 757730


EXTENSION

Store Address
RUSTINGTON
4 BROADMARK PARADE
RUSTINGTON
WEST SUSSEX
BN16 2NE

Drawing Title:
PROPOSED ROOF PLAN

Drawn By: RJS	Checked: JE	Date: DEC 2018
Scale: 1:50 @ A1 / 1:100 @ A3		

HEA Drawing No: 2940/PL125	Revision:
-------------------------------	-----------

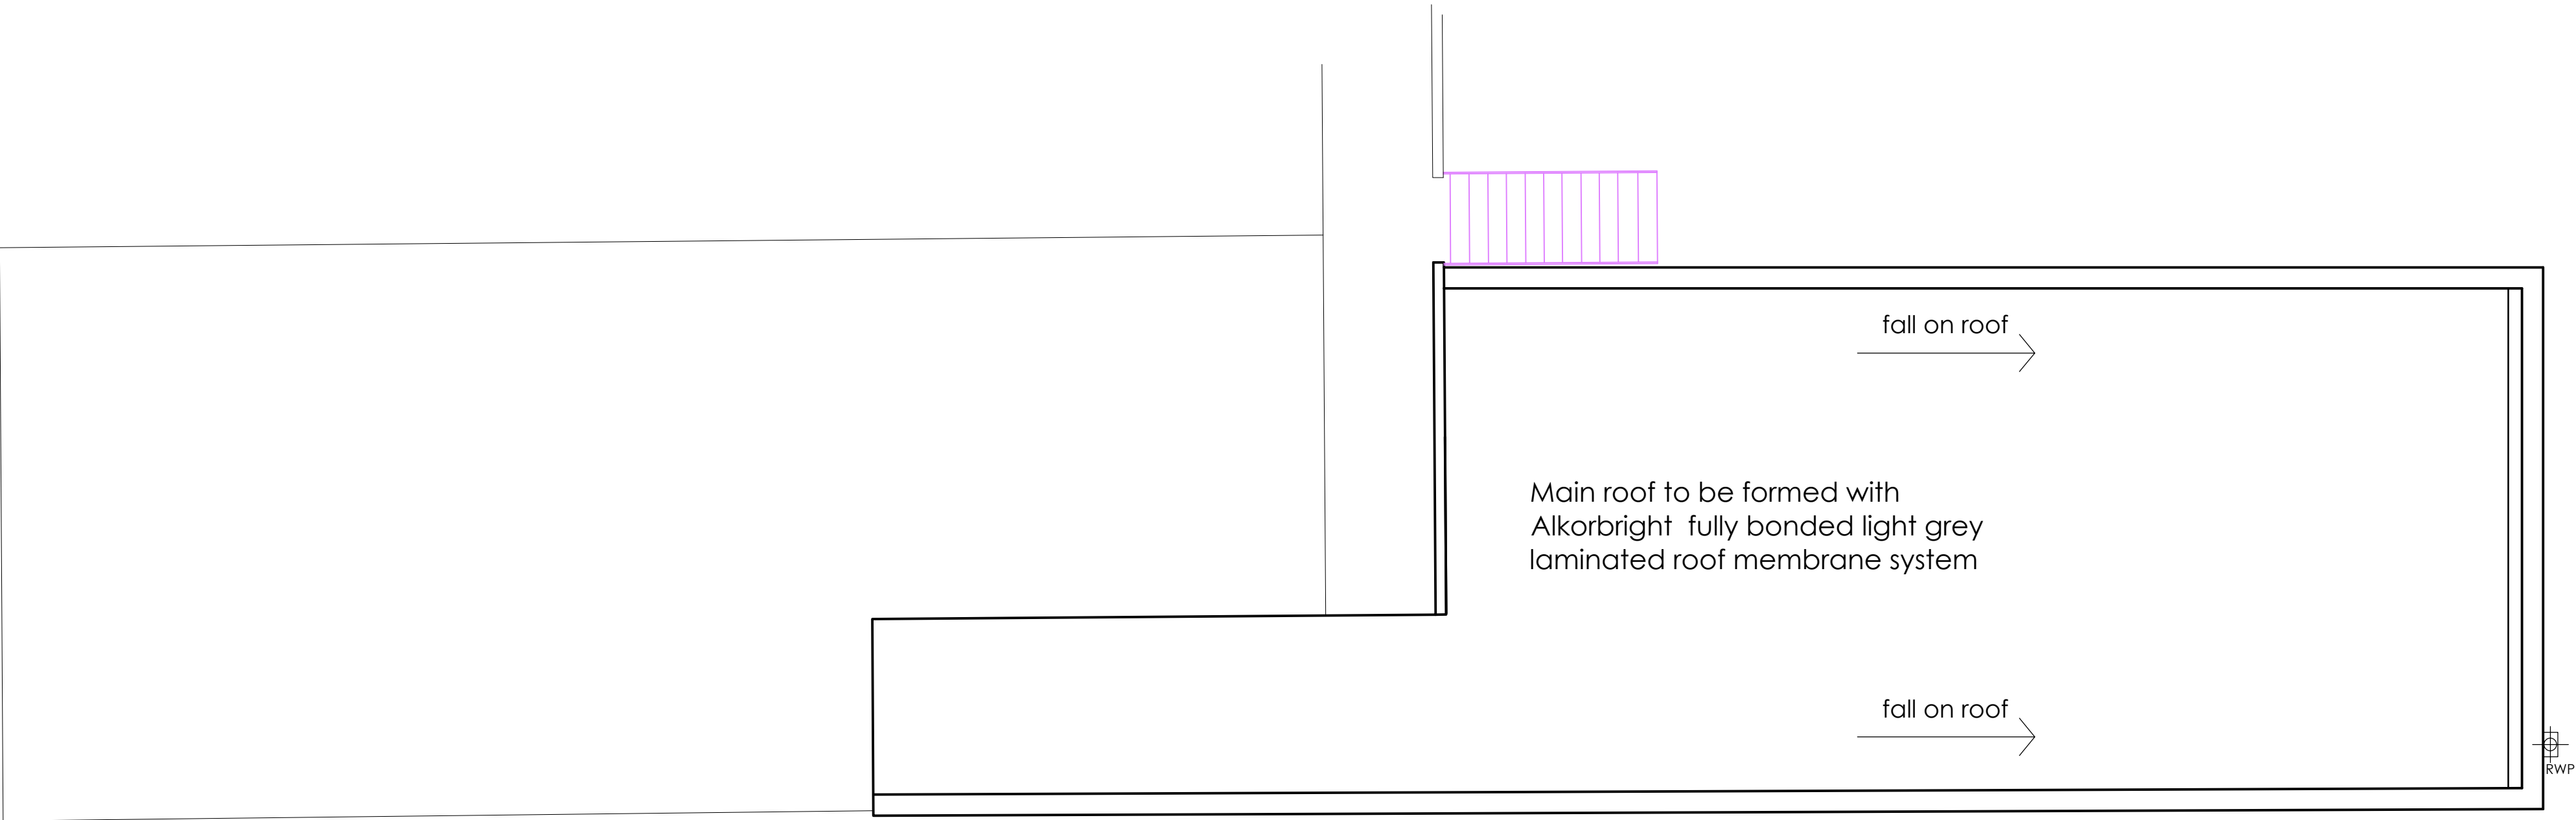

proposed roof plan
scale - 1:50 @ A1 / 1:100 @ A3

