





existing shopfront elevation A
scale - 1:50 @ A1 / 1:100 @ A3

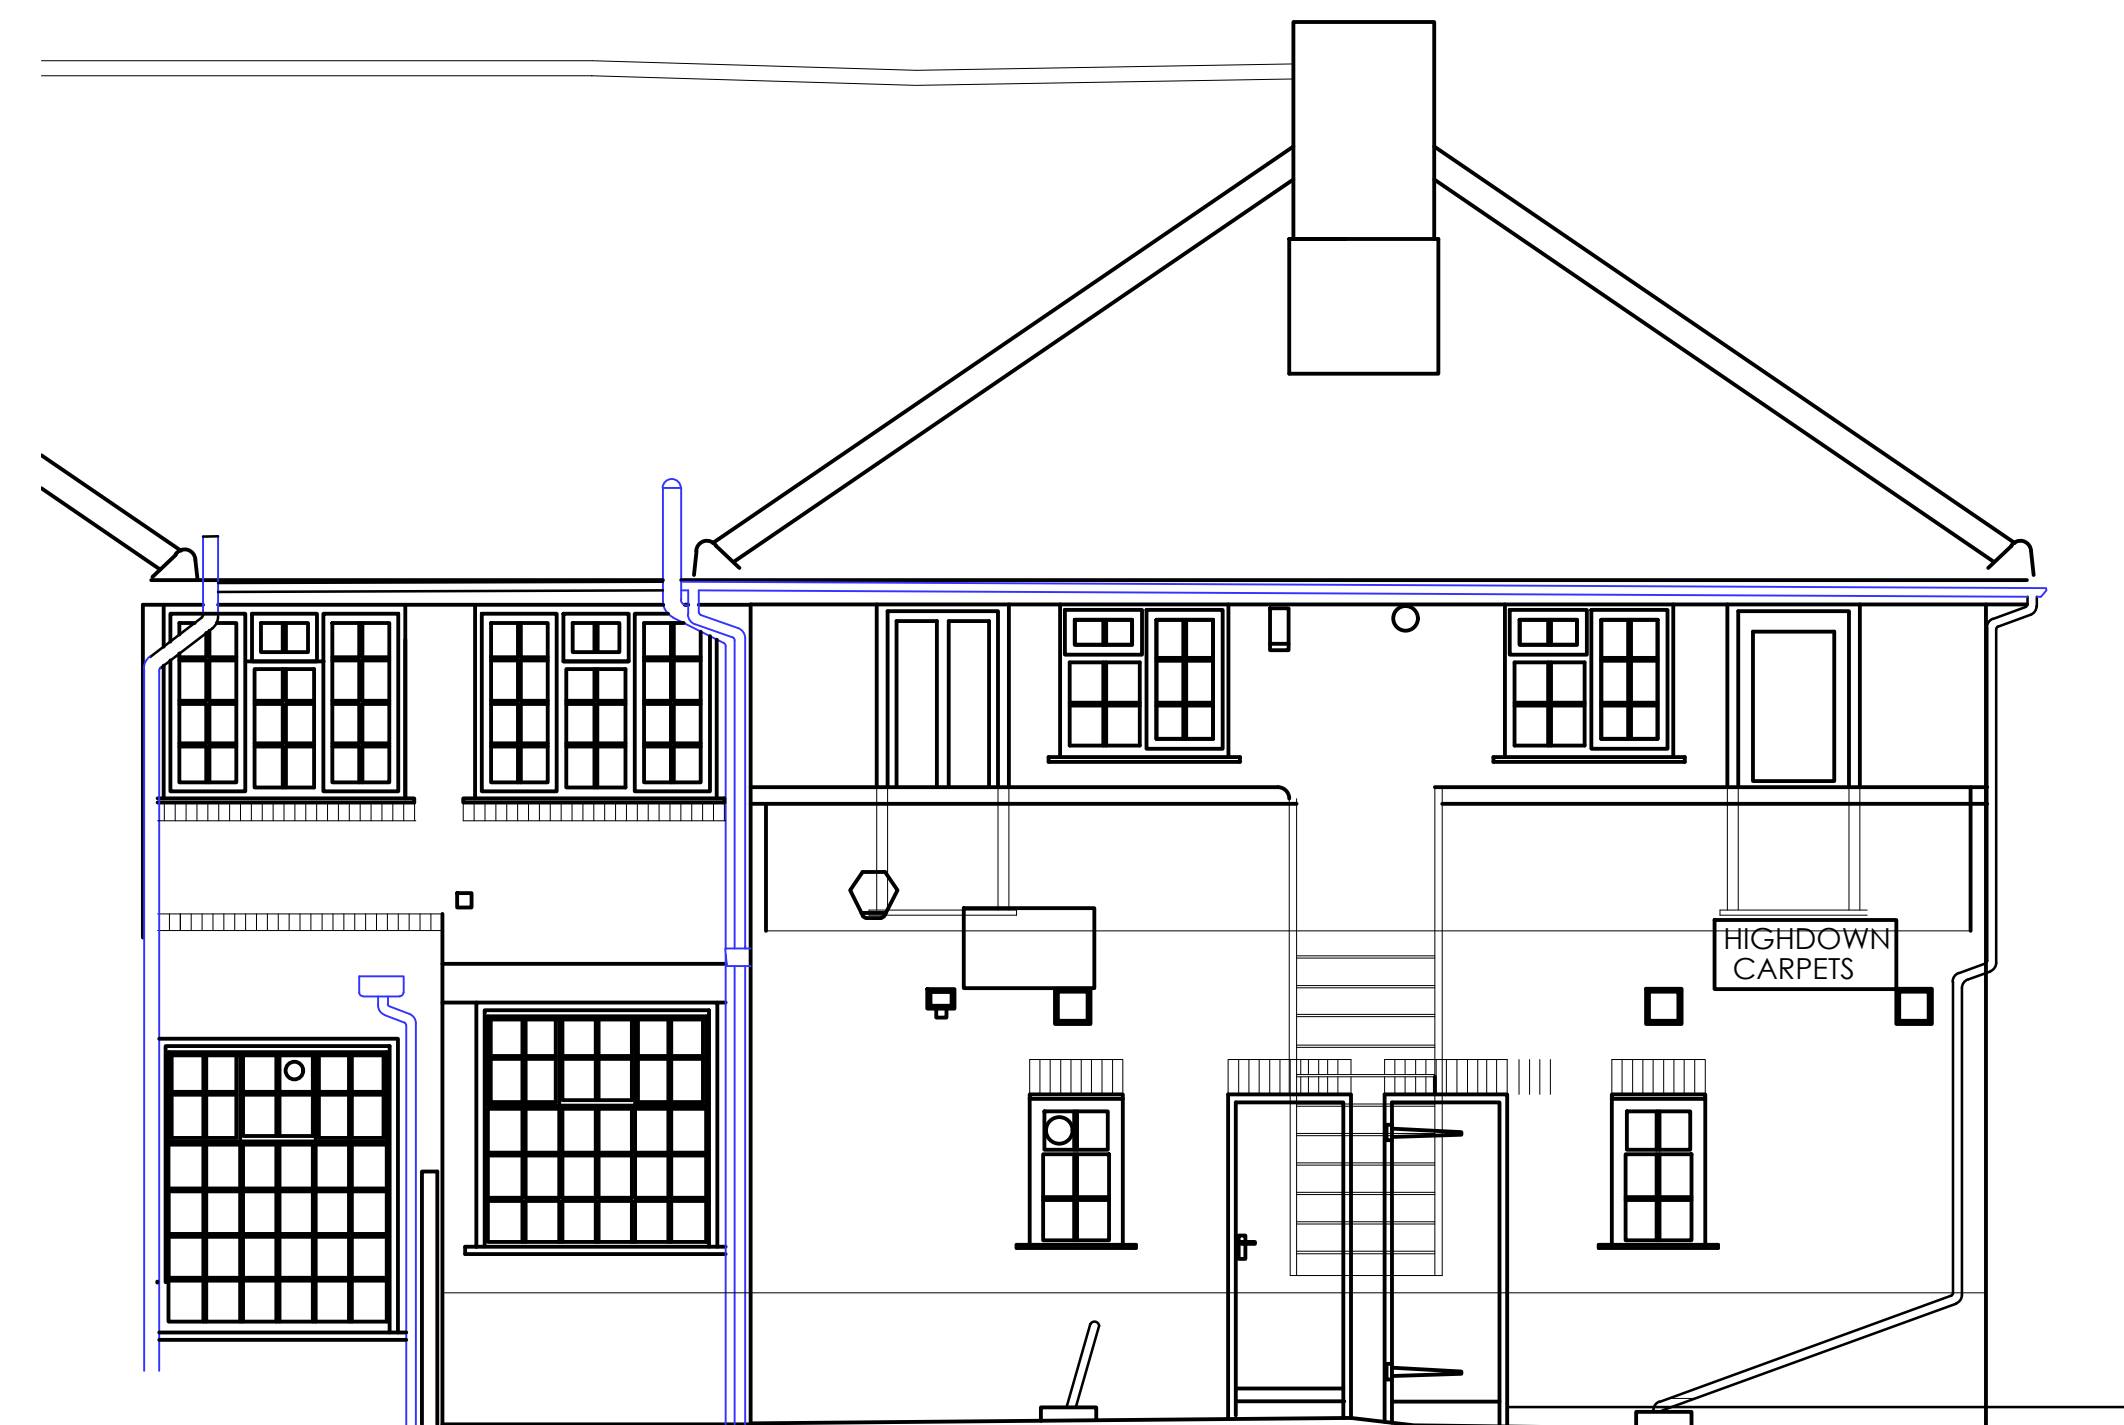


existing rear elevation B
scale - 1:50 @ A1 / 1:100 @ A3

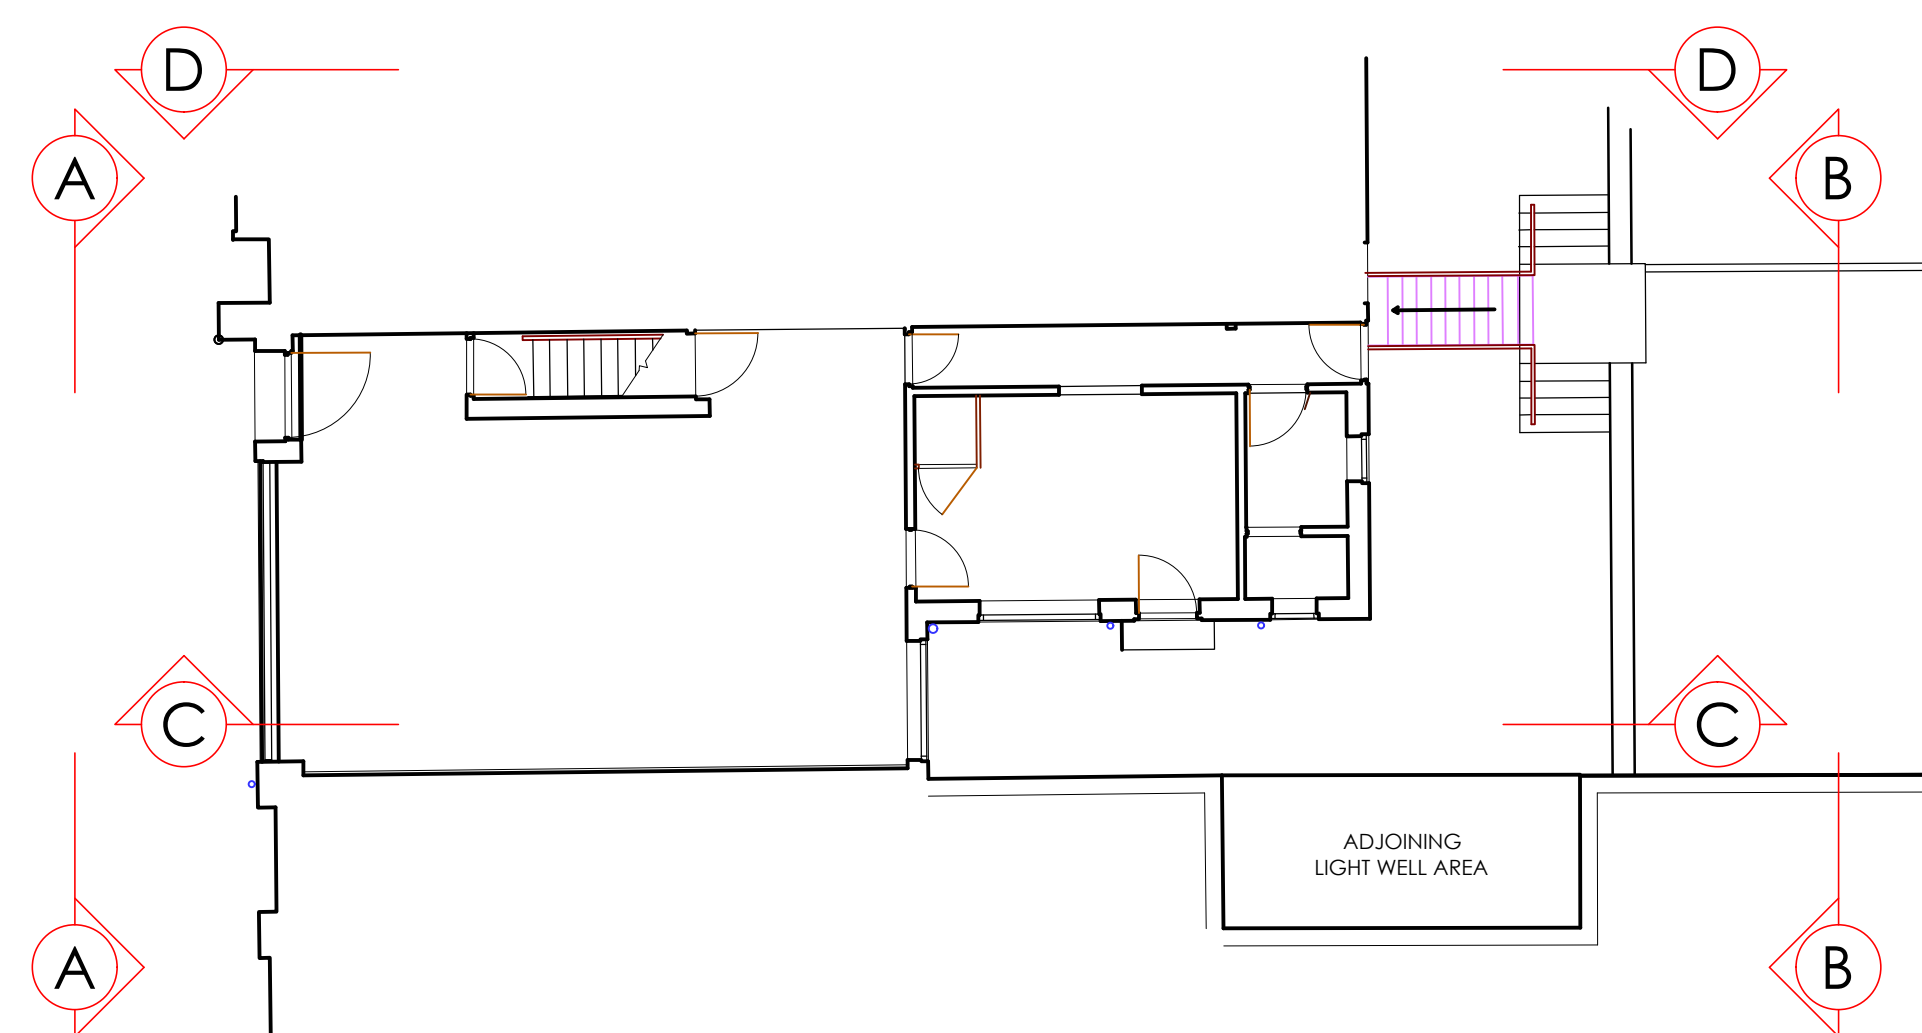

existing key plan
scale - 1:100 @ A1 / 1:200 @ A3



existing side elevation C
scale - 1:50 @ A1 / 1:100 @ A3

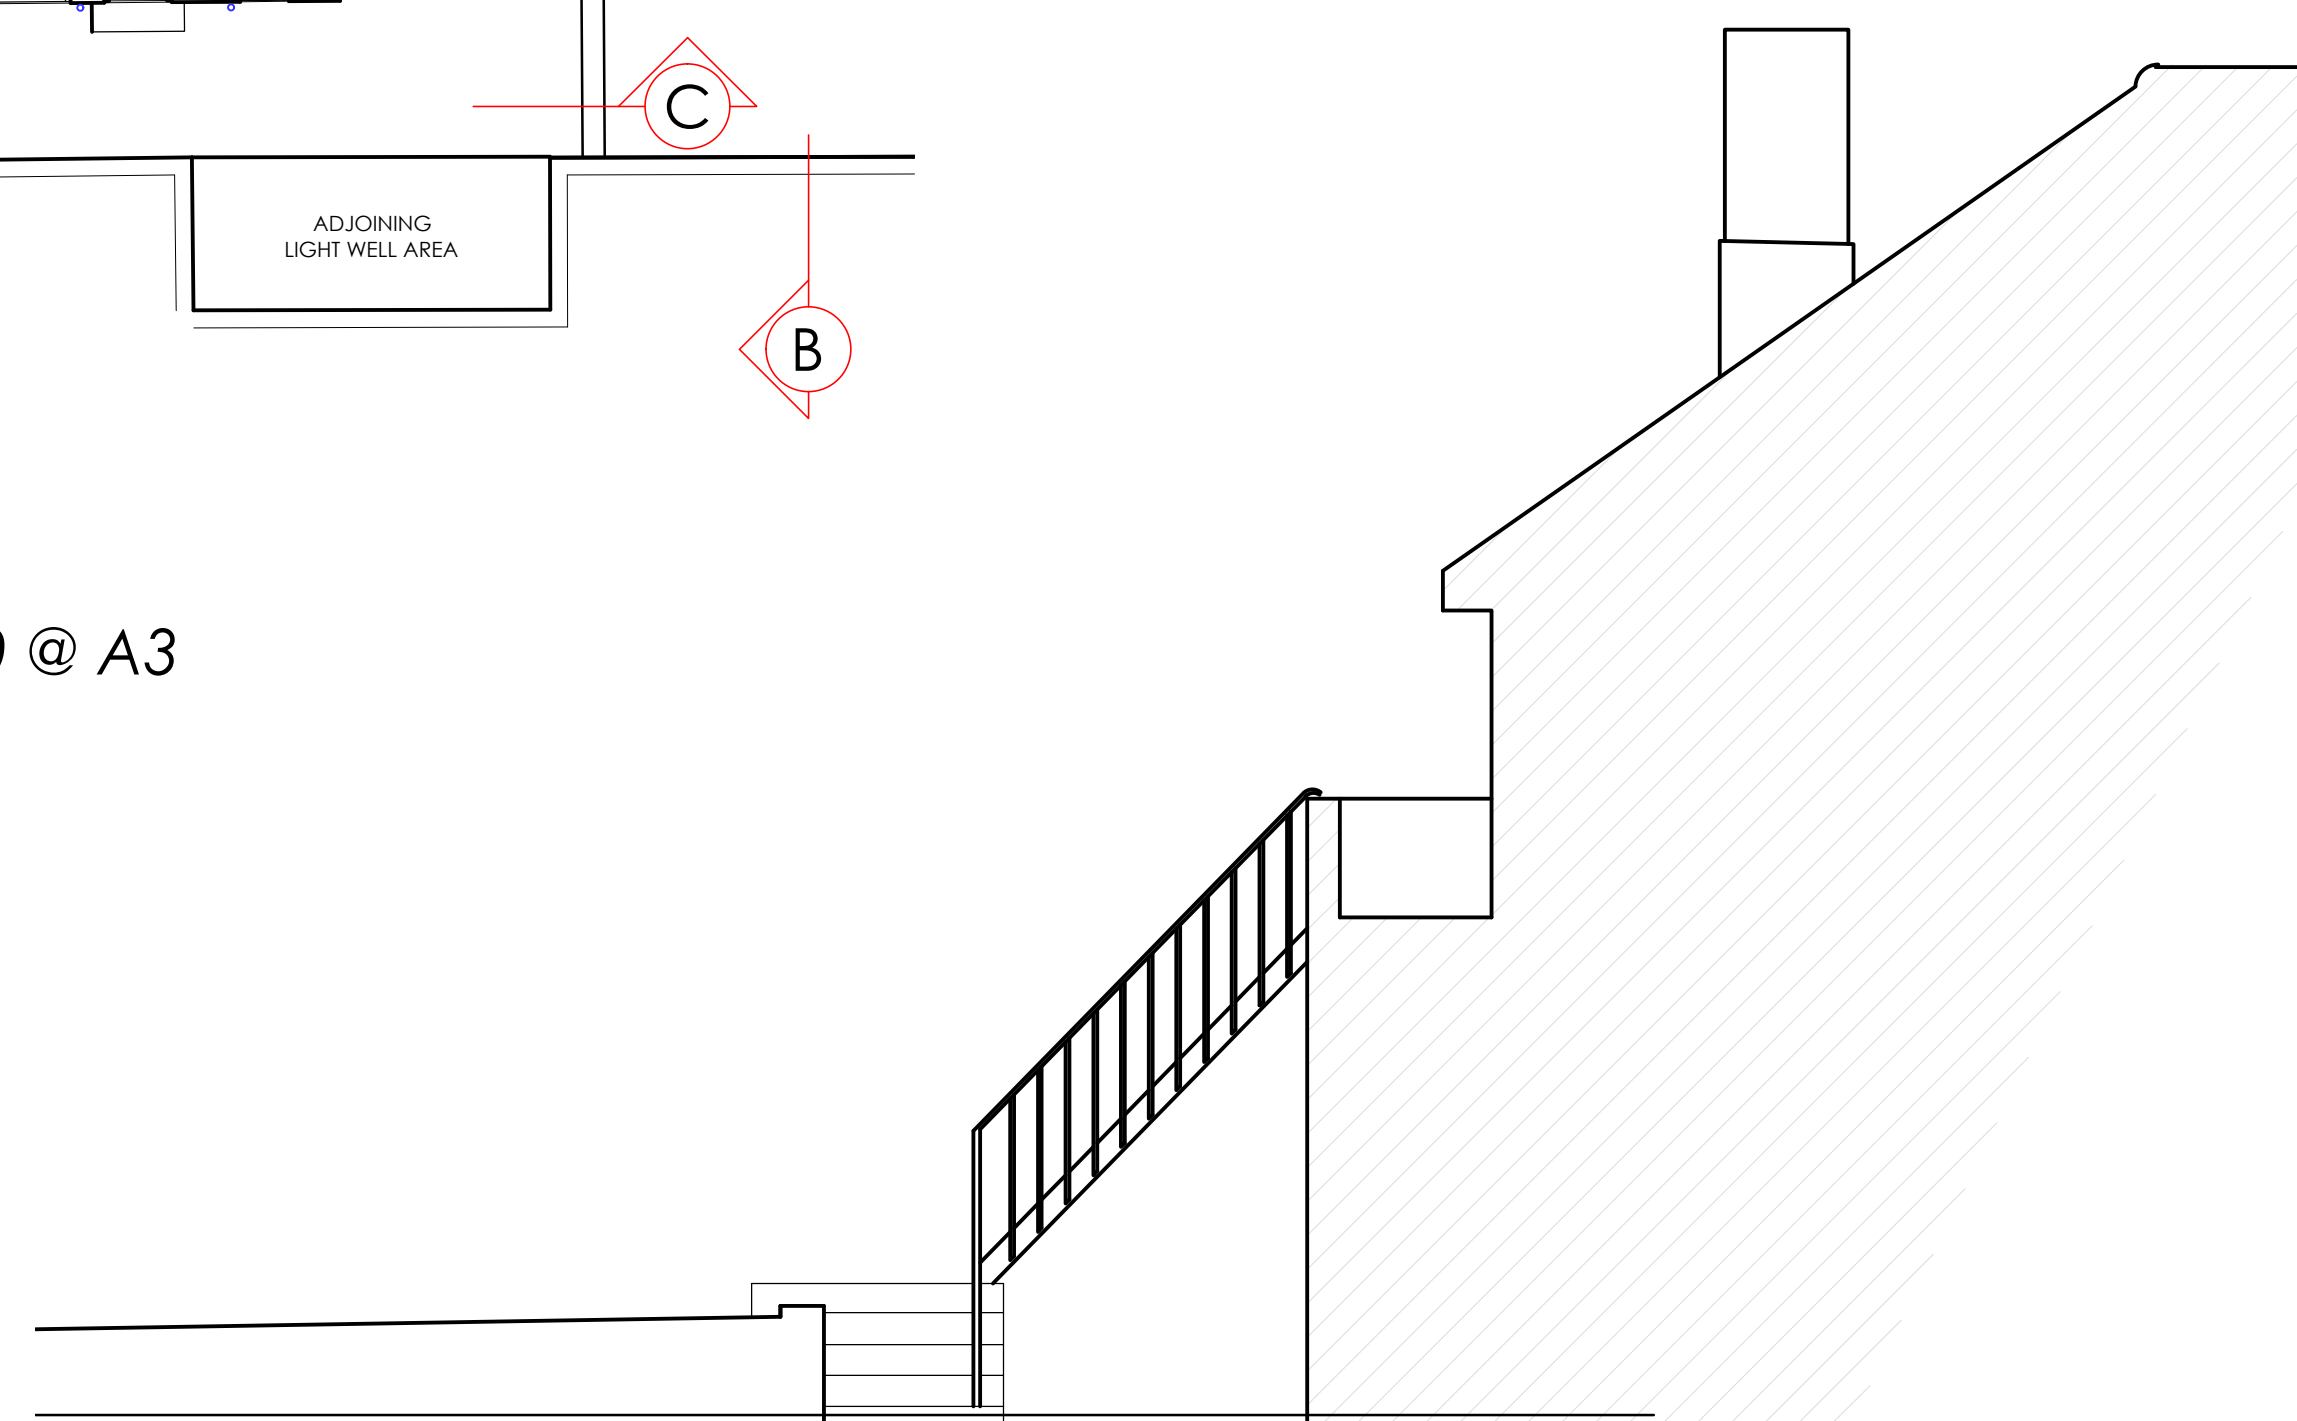

existing side elevation D
scale - 1:50 @ A1 / 1:100 @ A3

ALL DIMENSIONS TO BE CHECKED ON SITE

DO NOT SCALE FROM THIS DRAWING EXCEPT FOR THE PURPOSES OF
LOCAL AUTHORITY PLANNING

Rev	Date	Description
-----	------	-------------



**HONE
EDWARDS
ASSOCIATES**

Design Studio
Millars Three
Southmill Road
Bishop's Stortford
Herts. CM23 3DH
email: firstname.lastname@honeedwards.co.uk

Tel: 01279 758545
Fax: 01279 757730

EXTENSION

Store Address
RUSTINGTON
4 BROADMARK PARADE
RUSTINGTON
WEST SUSSEX
BN16 2NE

Drawing Title:
EXISTING
EXTERNAL ELEVATIONS

Drawn By: RJS	Checked: JE	Date: DEC 2018
------------------	----------------	-------------------

Checked:	JE
----------	----

Date:
DEC 2018

Scale:
1:50 @ A1 / 1:100 @ A3

HEA Drawing No:
2940/PL210

Revision:

SCALE
1-50 only