




proposed shopfront elevation A
scale - 1:50 @ A1 / 1:100 @ A3

NEW ALUMINIUM SHOPFRONT
FINISHED IN RAL 7022.

NEW ALUMINIUM ENTRANCE
DOOR FINISHED IN RAL 7023.

NEW BRICK TILES CTD ARCHITECTURAL
TILES REF: LIFE, MATT SURFACE,
COLOUR ARK1, SIZE 600mm x 109mm,
GROUT COLOUR RAL 7022 TO
STALLRISER & COLUMNS.

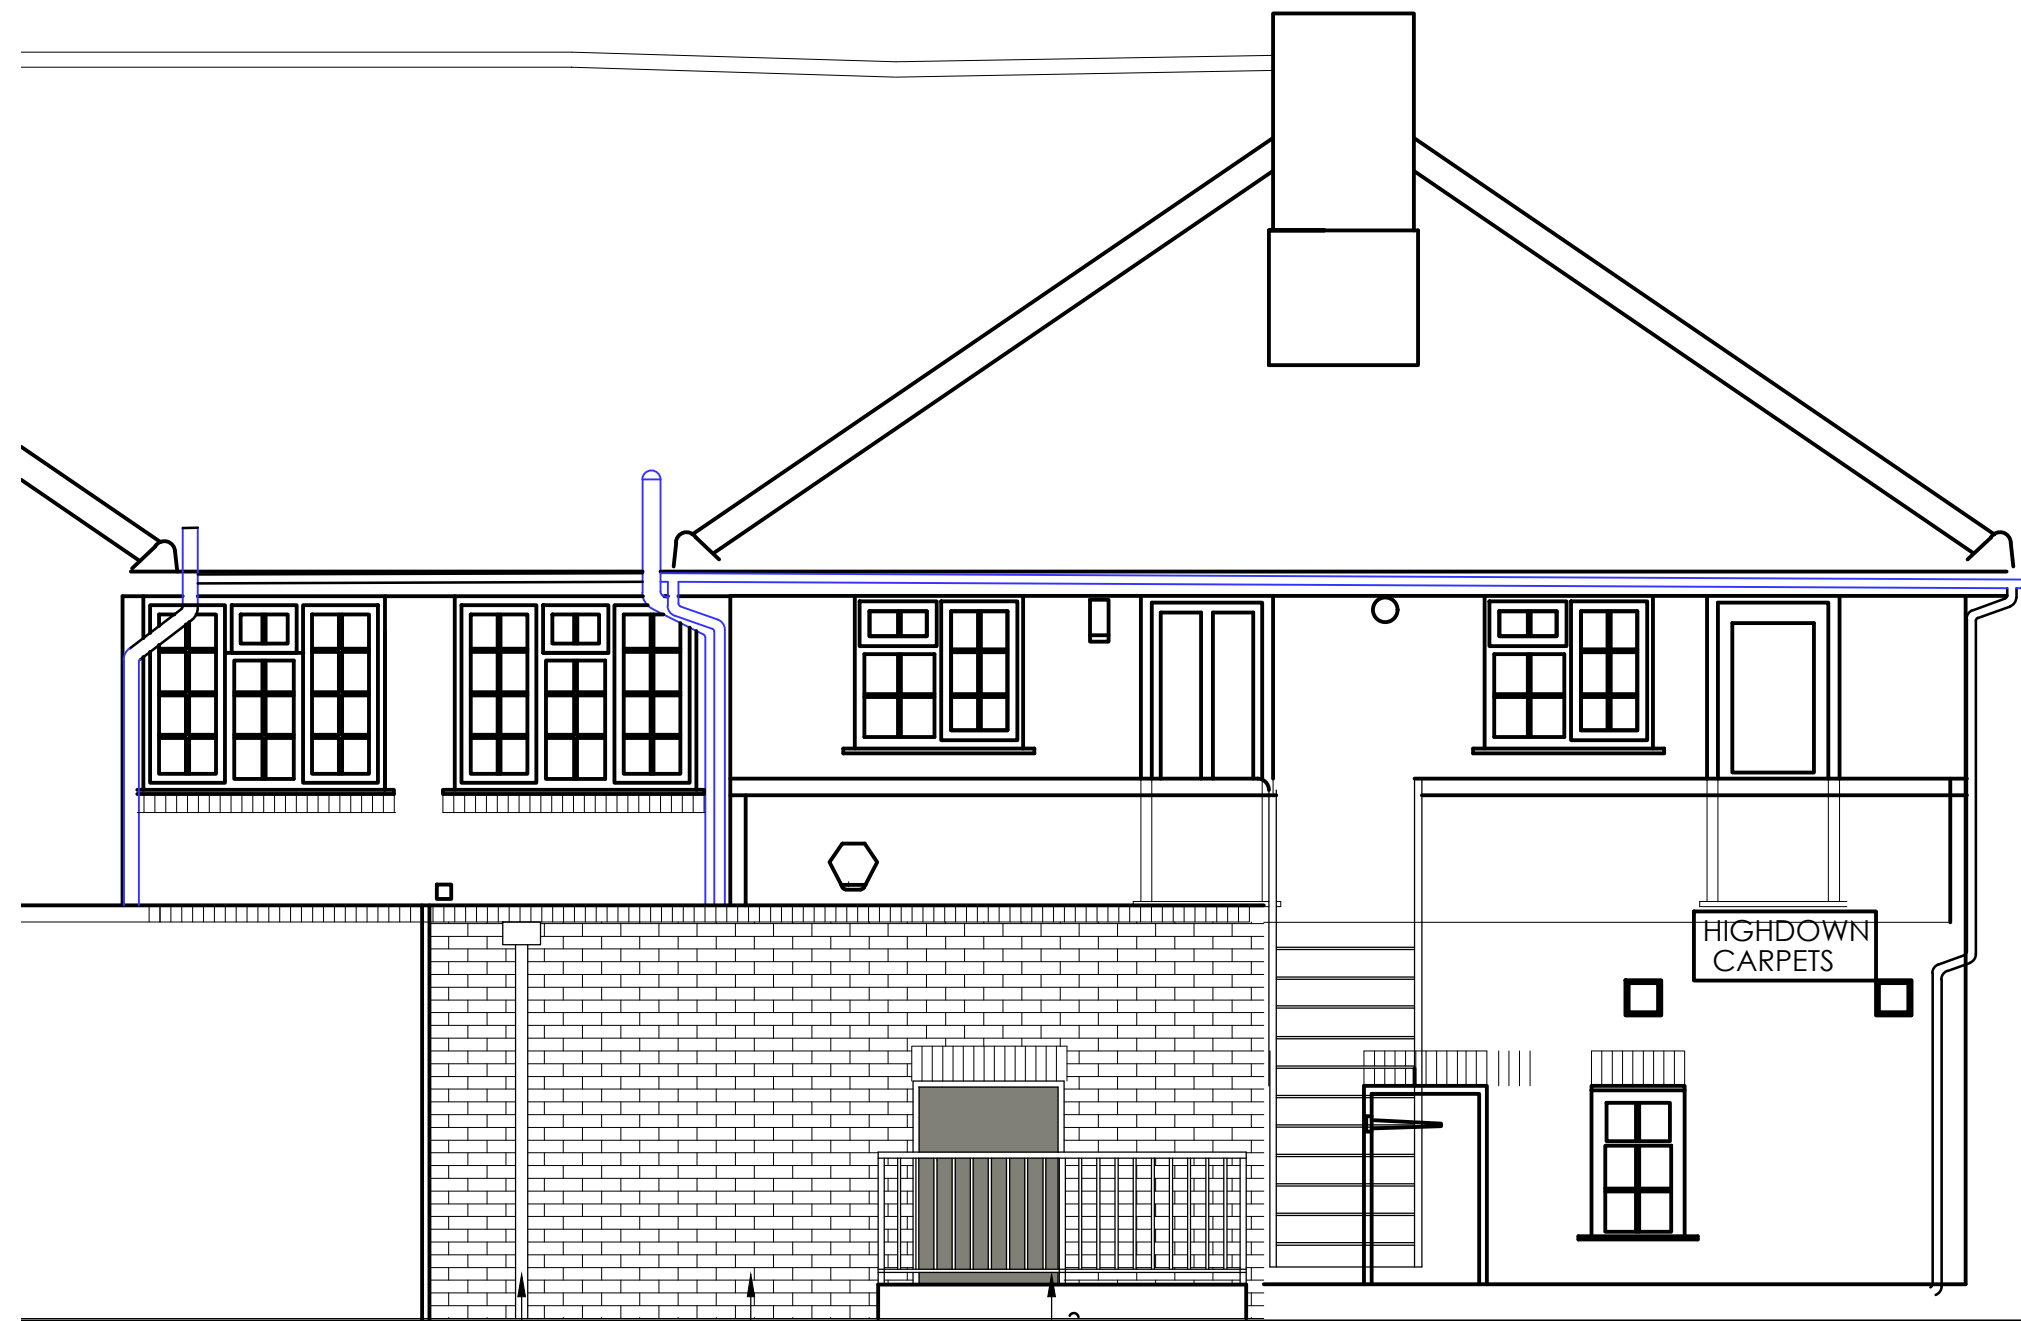


proposed rear elevation B
scale - 1:50 @ A1 / 1:100 @ A3

NEW RWP OUTLET.


NEW BRICKWORK TO
MATCH EXISTING.

NEW STEEL DOOR
FINISHED IN RAL 7023.

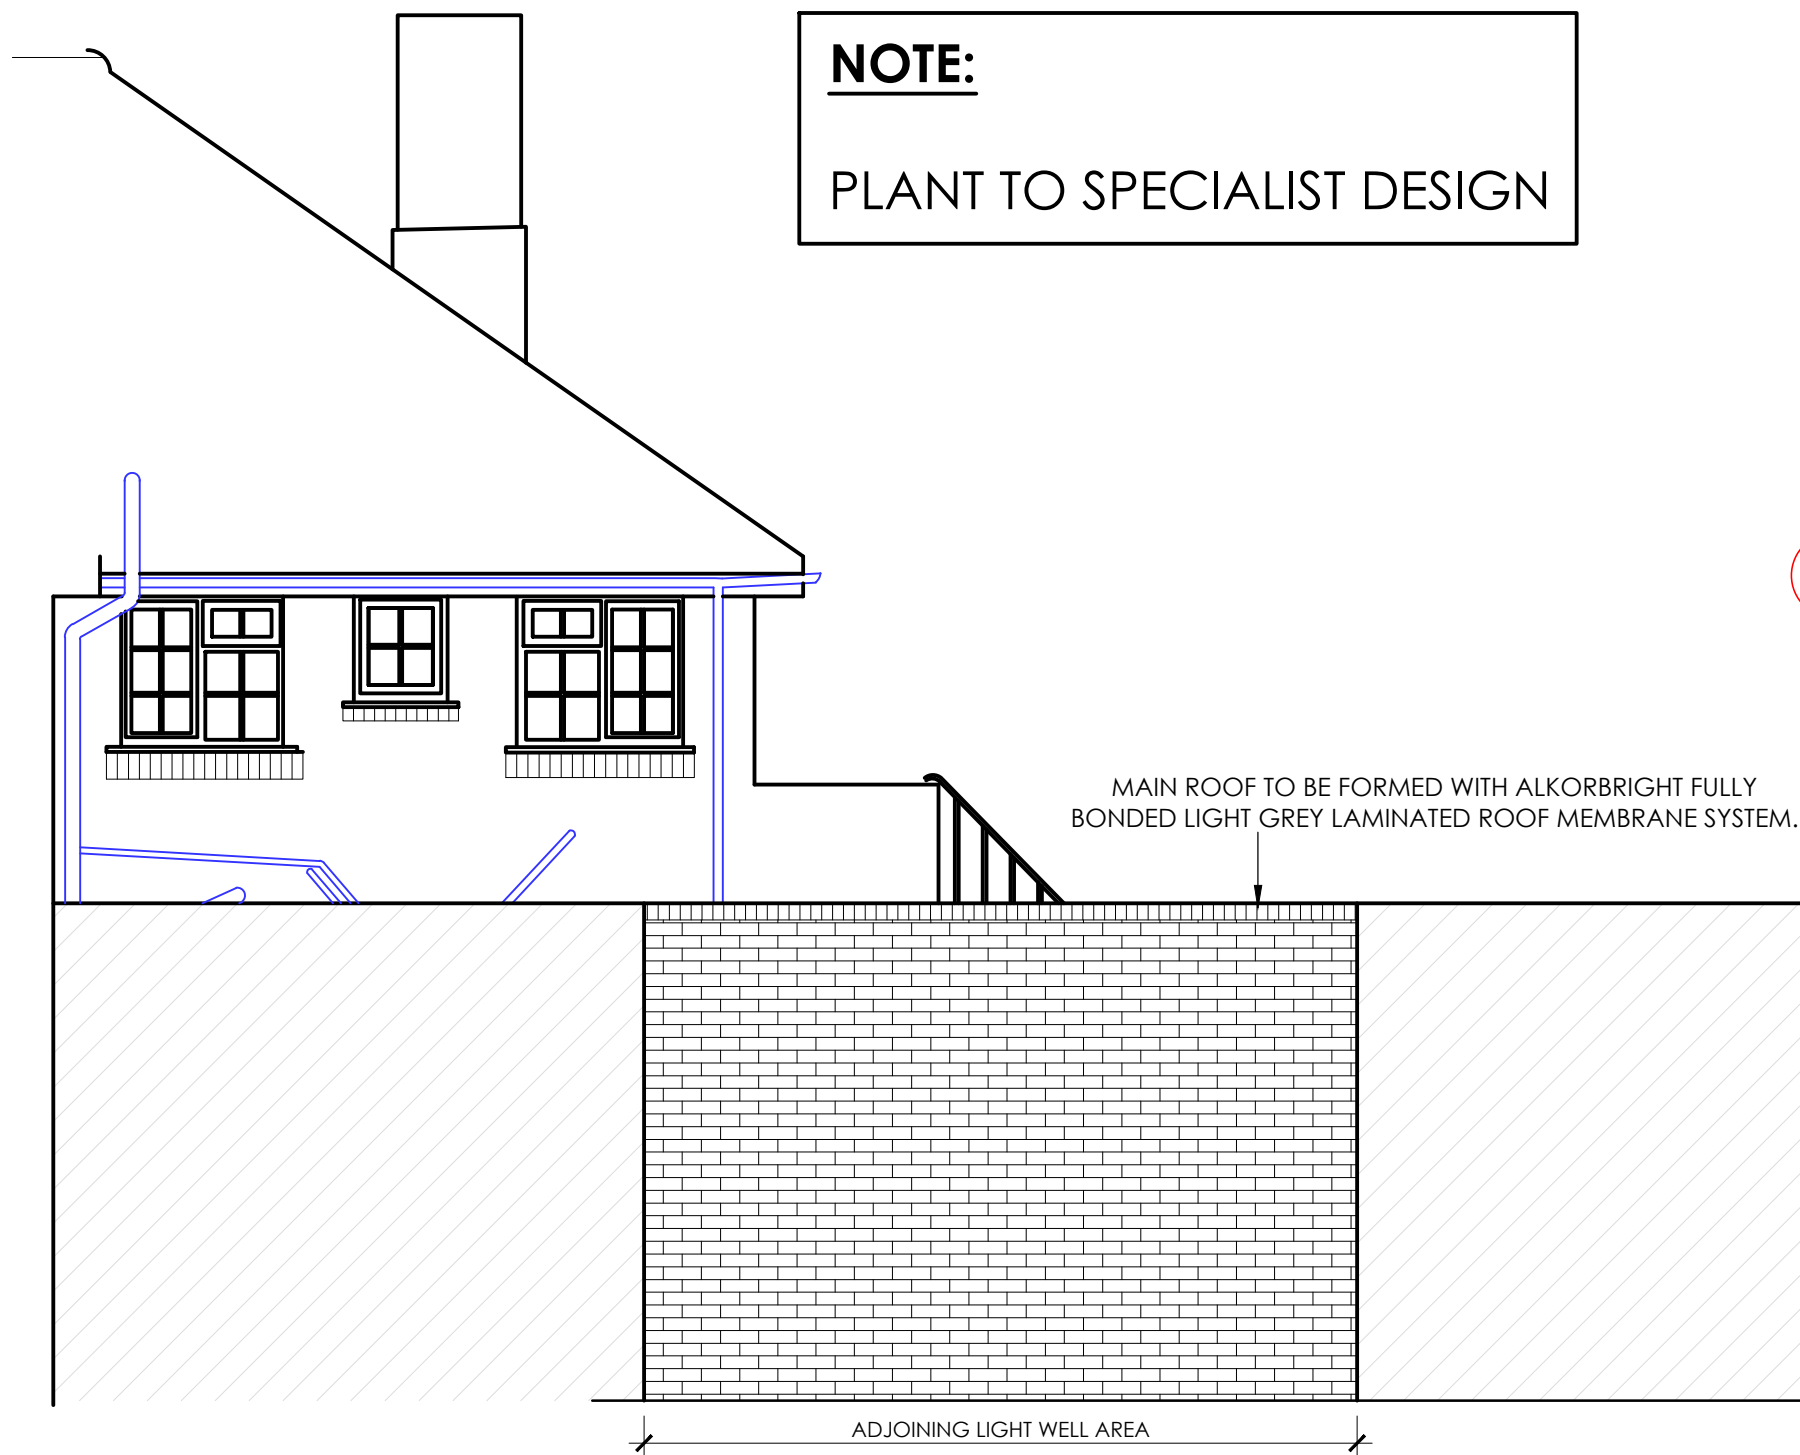

proposed side elevation C
scale - 1:50 @ A1 / 1:100 @ A3


NOTE:
PLANT TO SPECIALIST DESIGN

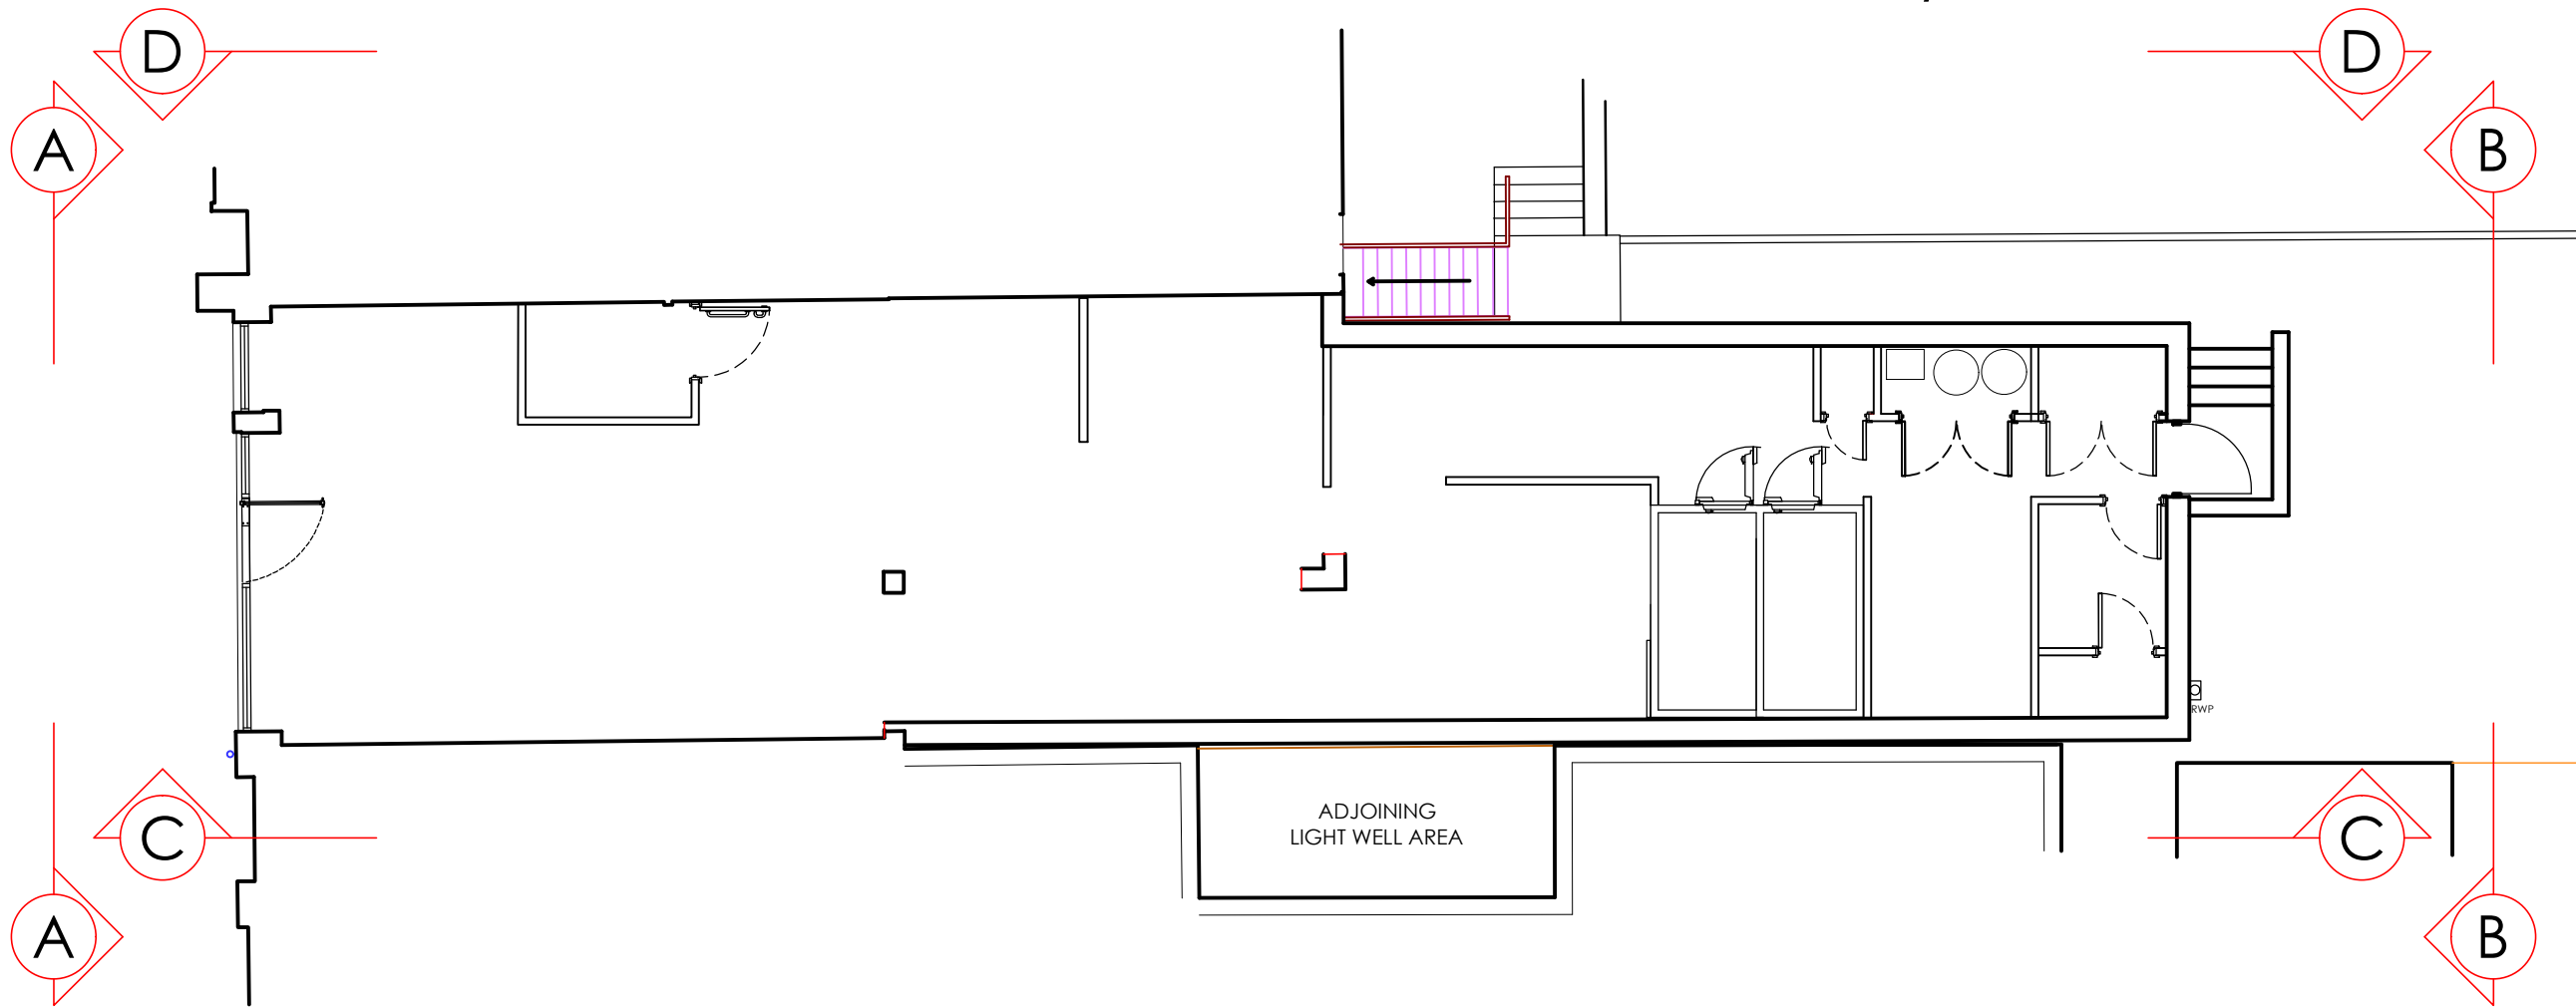

proposed key plan
scale - 1:100 @ A1 / 1:200 @ A3

MAIN ROOF TO BE FORMED WITH ALKORBRIGHT FULLY
BONDED LIGHT GREY LAMINATED ROOF MEMBRANE SYSTEM.

NEW BRICKWORK TO MATCH EXISTING.

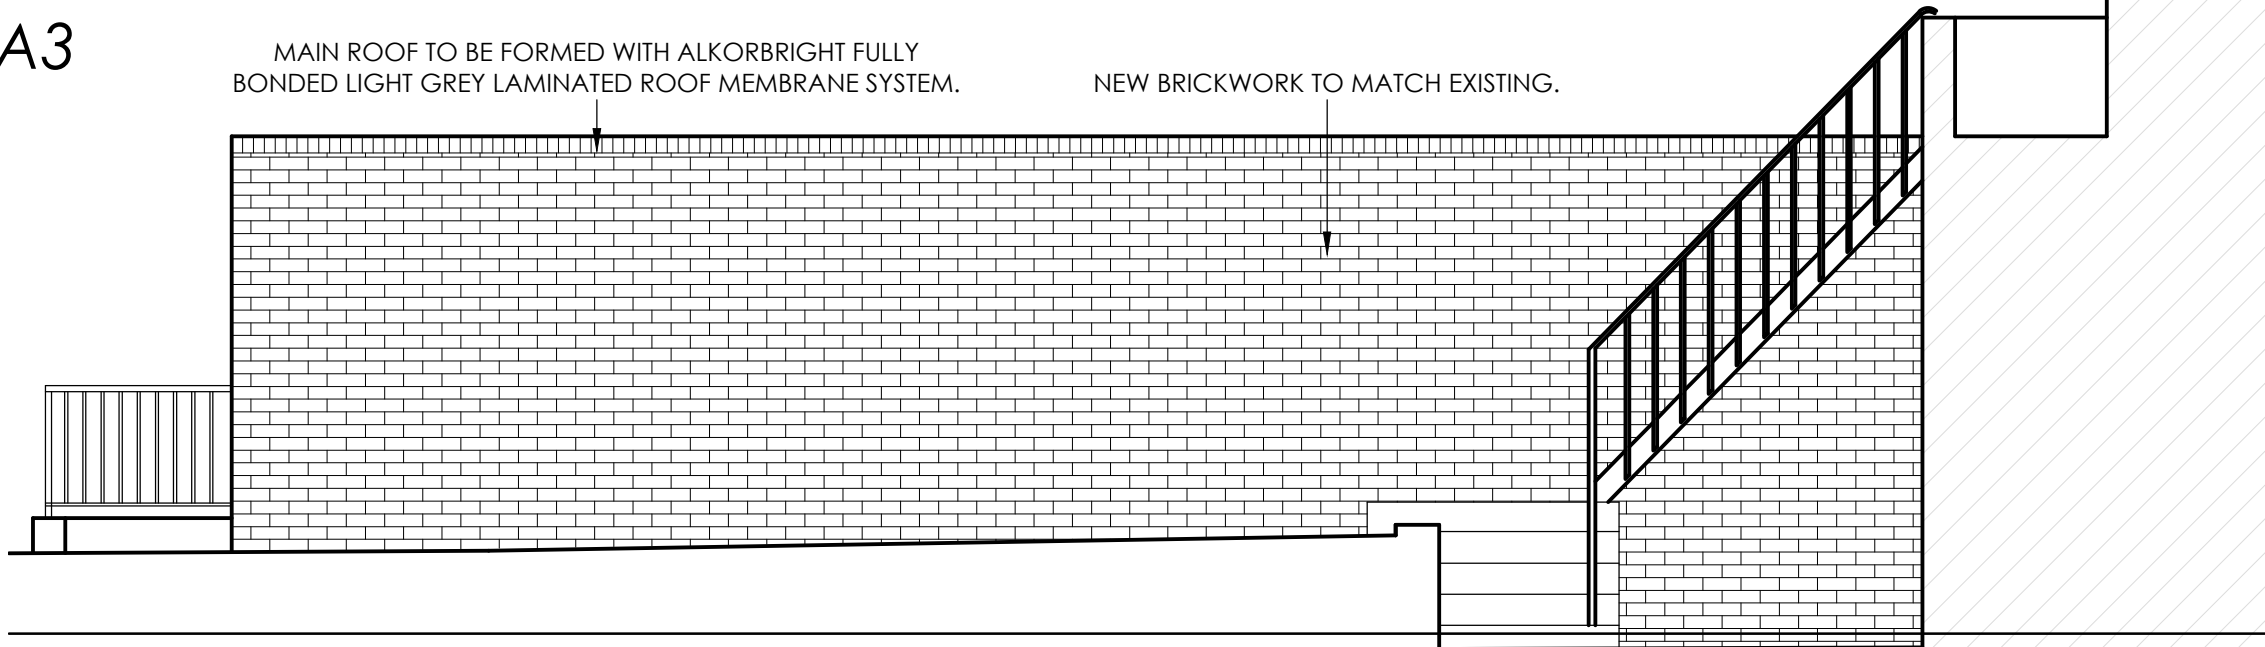

proposed side elevation D
scale - 1:50 @ A1 / 1:100 @ A3

NEW BRICKWORK TO
MATCH EXISTING.

ALL DIMENSIONS TO BE CHECKED ON SITE
DO NOT SCALE FROM THIS DRAWING EXCEPT FOR THE PURPOSES OF
LOCAL AUTHORITY PLANNING

A	06.02.19	Rear elevation altered on first floor MMLD
Rev	Date	Description

HONE EDWARDS ASSOCIATES
Design Studio
Millars Three
Southmill Road
Bishop's Stortford
Herts. CM23 3DH
email: firstname.lastname@honeedwards.co.uk

Tel: 01279 758545
Fax: 01279 757730



EXTENSION

Store Address
RUSTINGTON
4 BROADMARK PARADE
RUSTINGTON
WEST SUSSEX
BN16 2NE

Drawing Title:
**PROPOSED
EXTERNAL ELEVATIONS**

Drawn By: RJS	Checked: JE	Date: DEC 2018
------------------	----------------	-------------------

Scale:
1:50 @ A1 / 1:100 @ A3

HEA Drawing No: 2940/PL211	Revision: A
-------------------------------	----------------

SCALE
1:50 only
0 1 2 3 4 5 10