



NOTE:
FOR DETAILS ON HVAC SEE
ASHWORTHS DRAWING NO.
0000/M/101 AND 0000/M/102

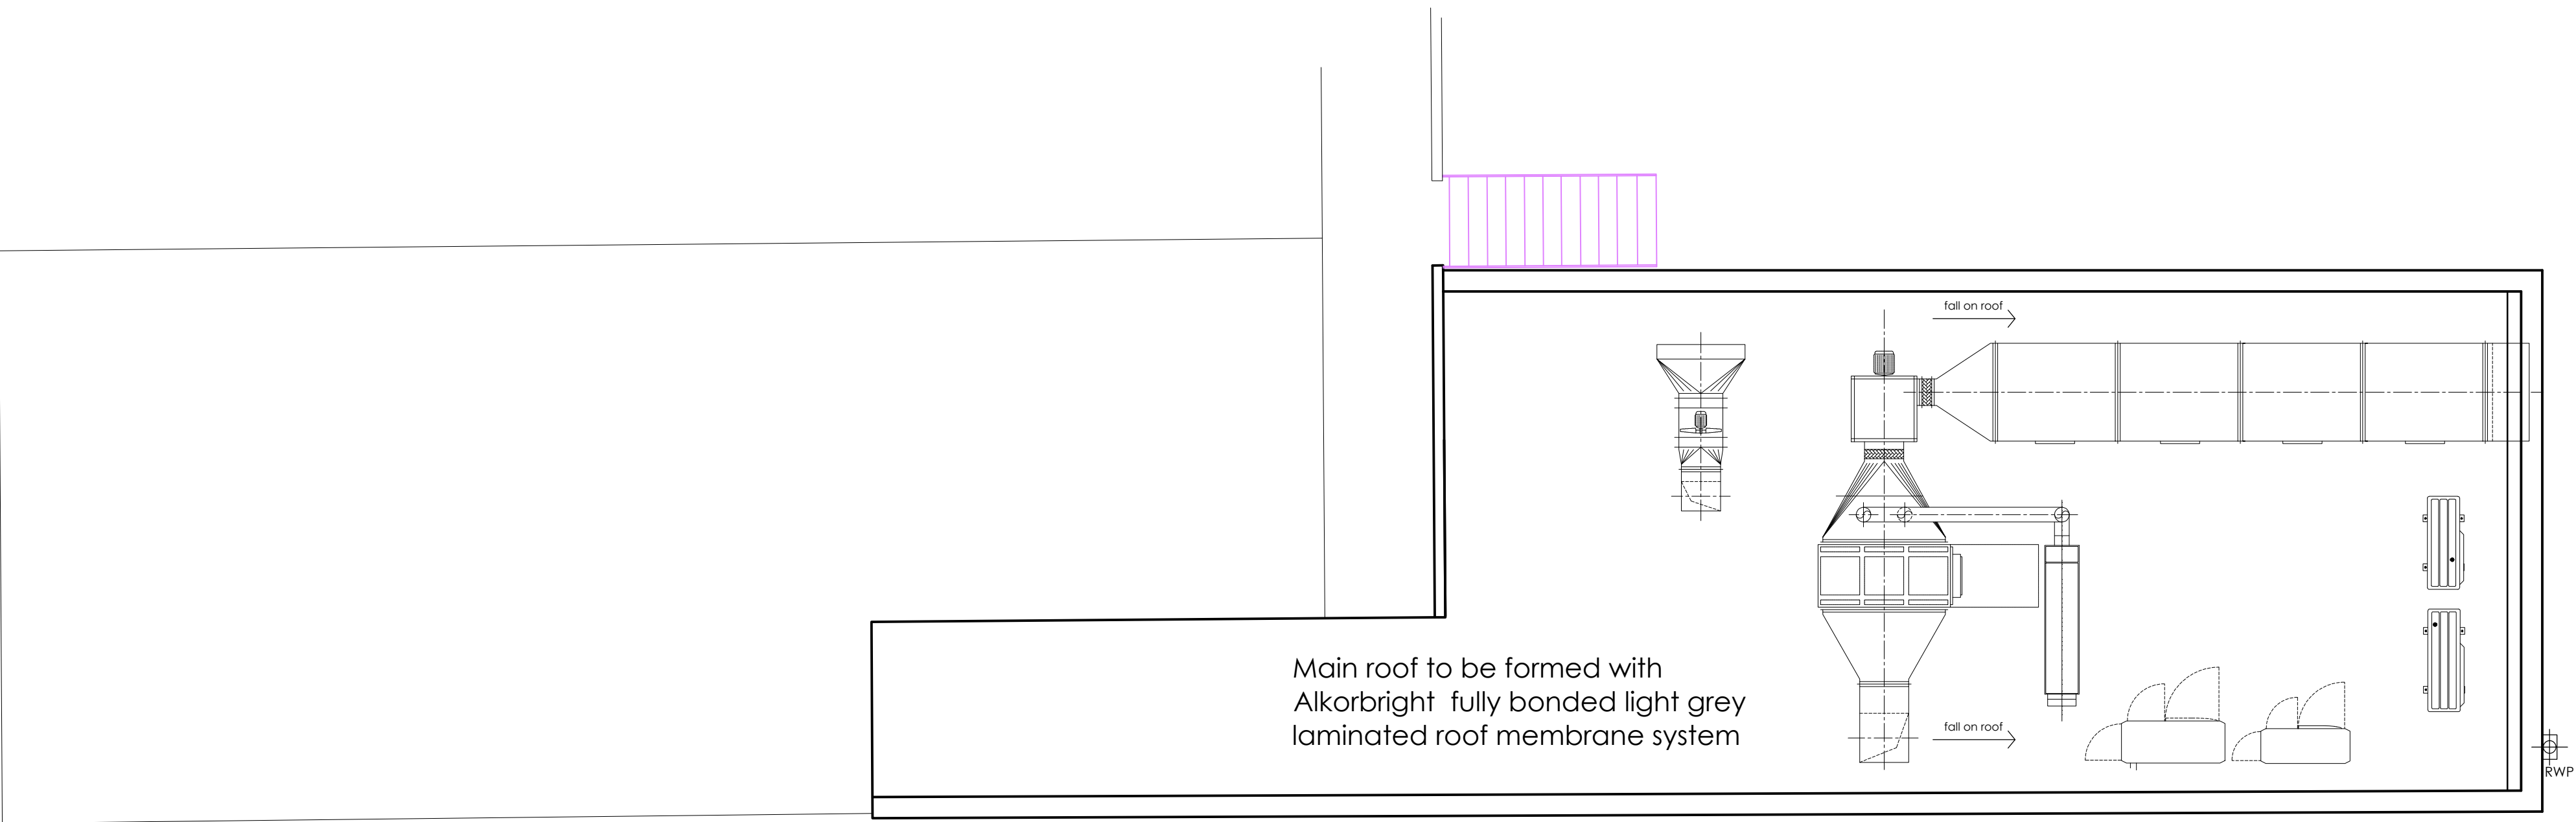

proposed roof plan
scale - 1:50 @ A1 / 1:100 @ A3

ALL DIMENSIONS TO BE CHECKED ON SITE
DO NOT SCALE FROM THIS DRAWING EXCEPT FOR THE PURPOSES OF
LOCAL AUTHORITY PLANNING

A	11.02.19	Revised to match Ashworths drawing AD
Rev	Date	Description

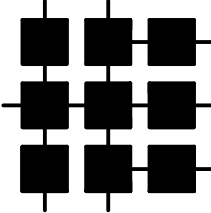

HONE
EDWARDS
ASSOCIATES

Design Studio
Millars Three
Southmill Road
Bishop's Stortford
Herts. CM23 3DH
email: firstname.lastname@honeedwards.co.uk

Tel: 01279 758545
Fax: 01279 757730

EXTENSION

Store Address
RUSTINGTON
4 BROADMARK PARADE
RUSTINGTON
WEST SUSSEX
BN16 2NE

Drawing Title:
PROPOSED ROOF PLAN

Drawn By: RJS	Checked: JE	Date: DEC 2018
Scale: 1:50 @ A1 / 1:100 @ A3		

HEA Drawing No: 2940/PL125	Revision: A
-------------------------------	----------------

