



proposed shopfront elevation A
scale - 1:50 @ A1 / 1:100 @ A3

NEW ALUMINIUM SHOPFRONT
FINISHED IN RAL 7022.

NEW ALUMINIUM ENTRANCE
DOOR FINISHED IN RAL 7023.

NEW BRICK TILES CTD ARCHITECTURAL
TILES REF: LIFE, MATT SURFACE,
COLOUR ARKI, SIZE 600mm x 109mm,
GROUT COLOUR RAL 7022 TO
STALLRISER & COLUMNS.




proposed rear elevation B
scale - 1:50 @ A1 / 1:100 @ A3

NEW RWP OUTLET.


NEW BRICKWORK TO
MATCH EXISTING.

NEW STEEL DOOR
FINISHED IN RAL 7023.

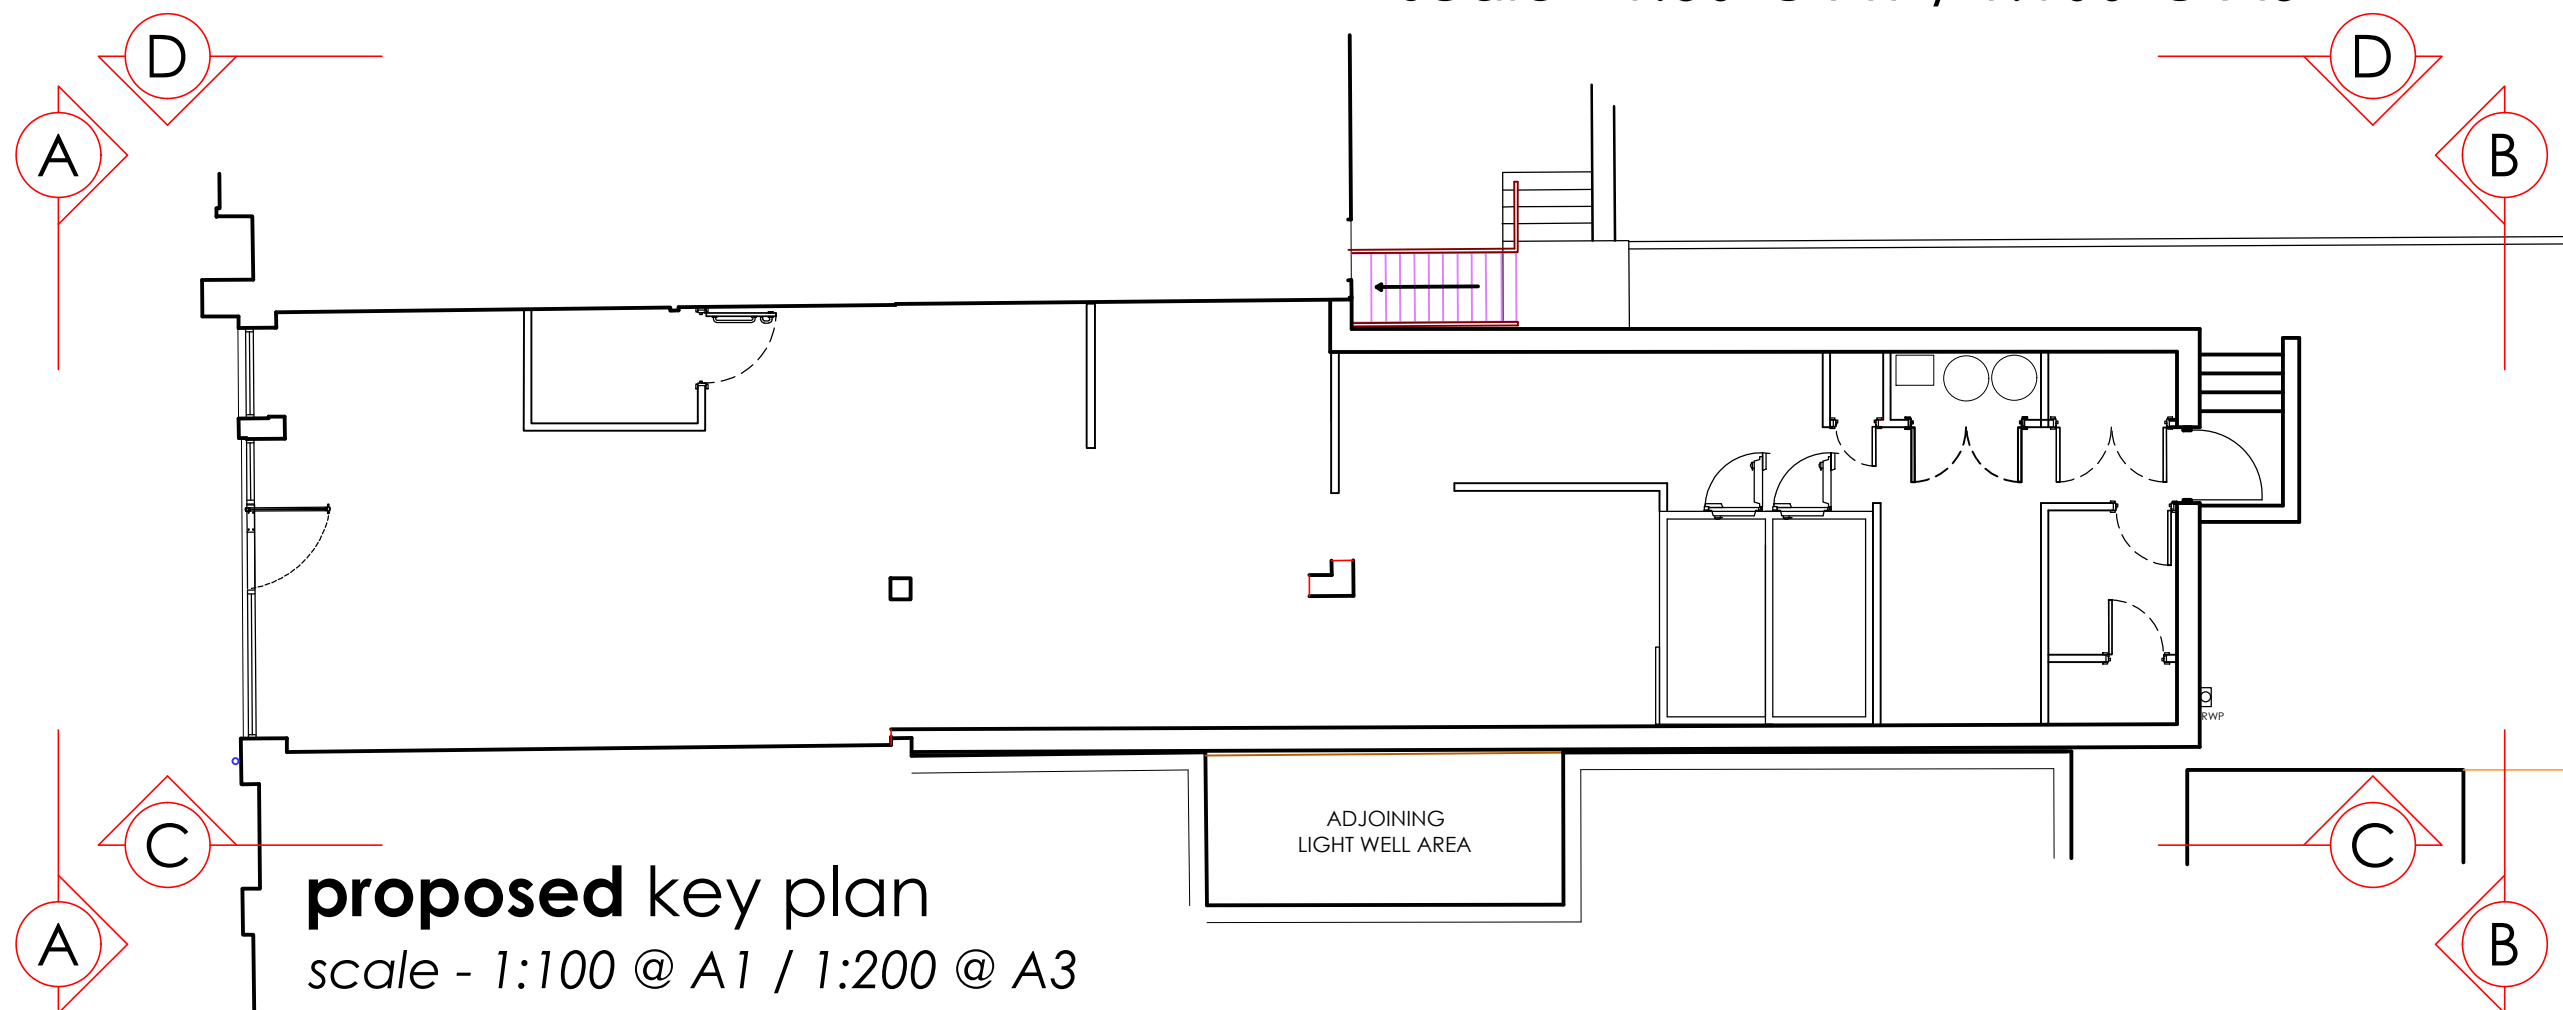

proposed key plan
scale - 1:100 @ A1 / 1:200 @ A3


NOTE:
PLANT TO SPECIALIST DESIGN

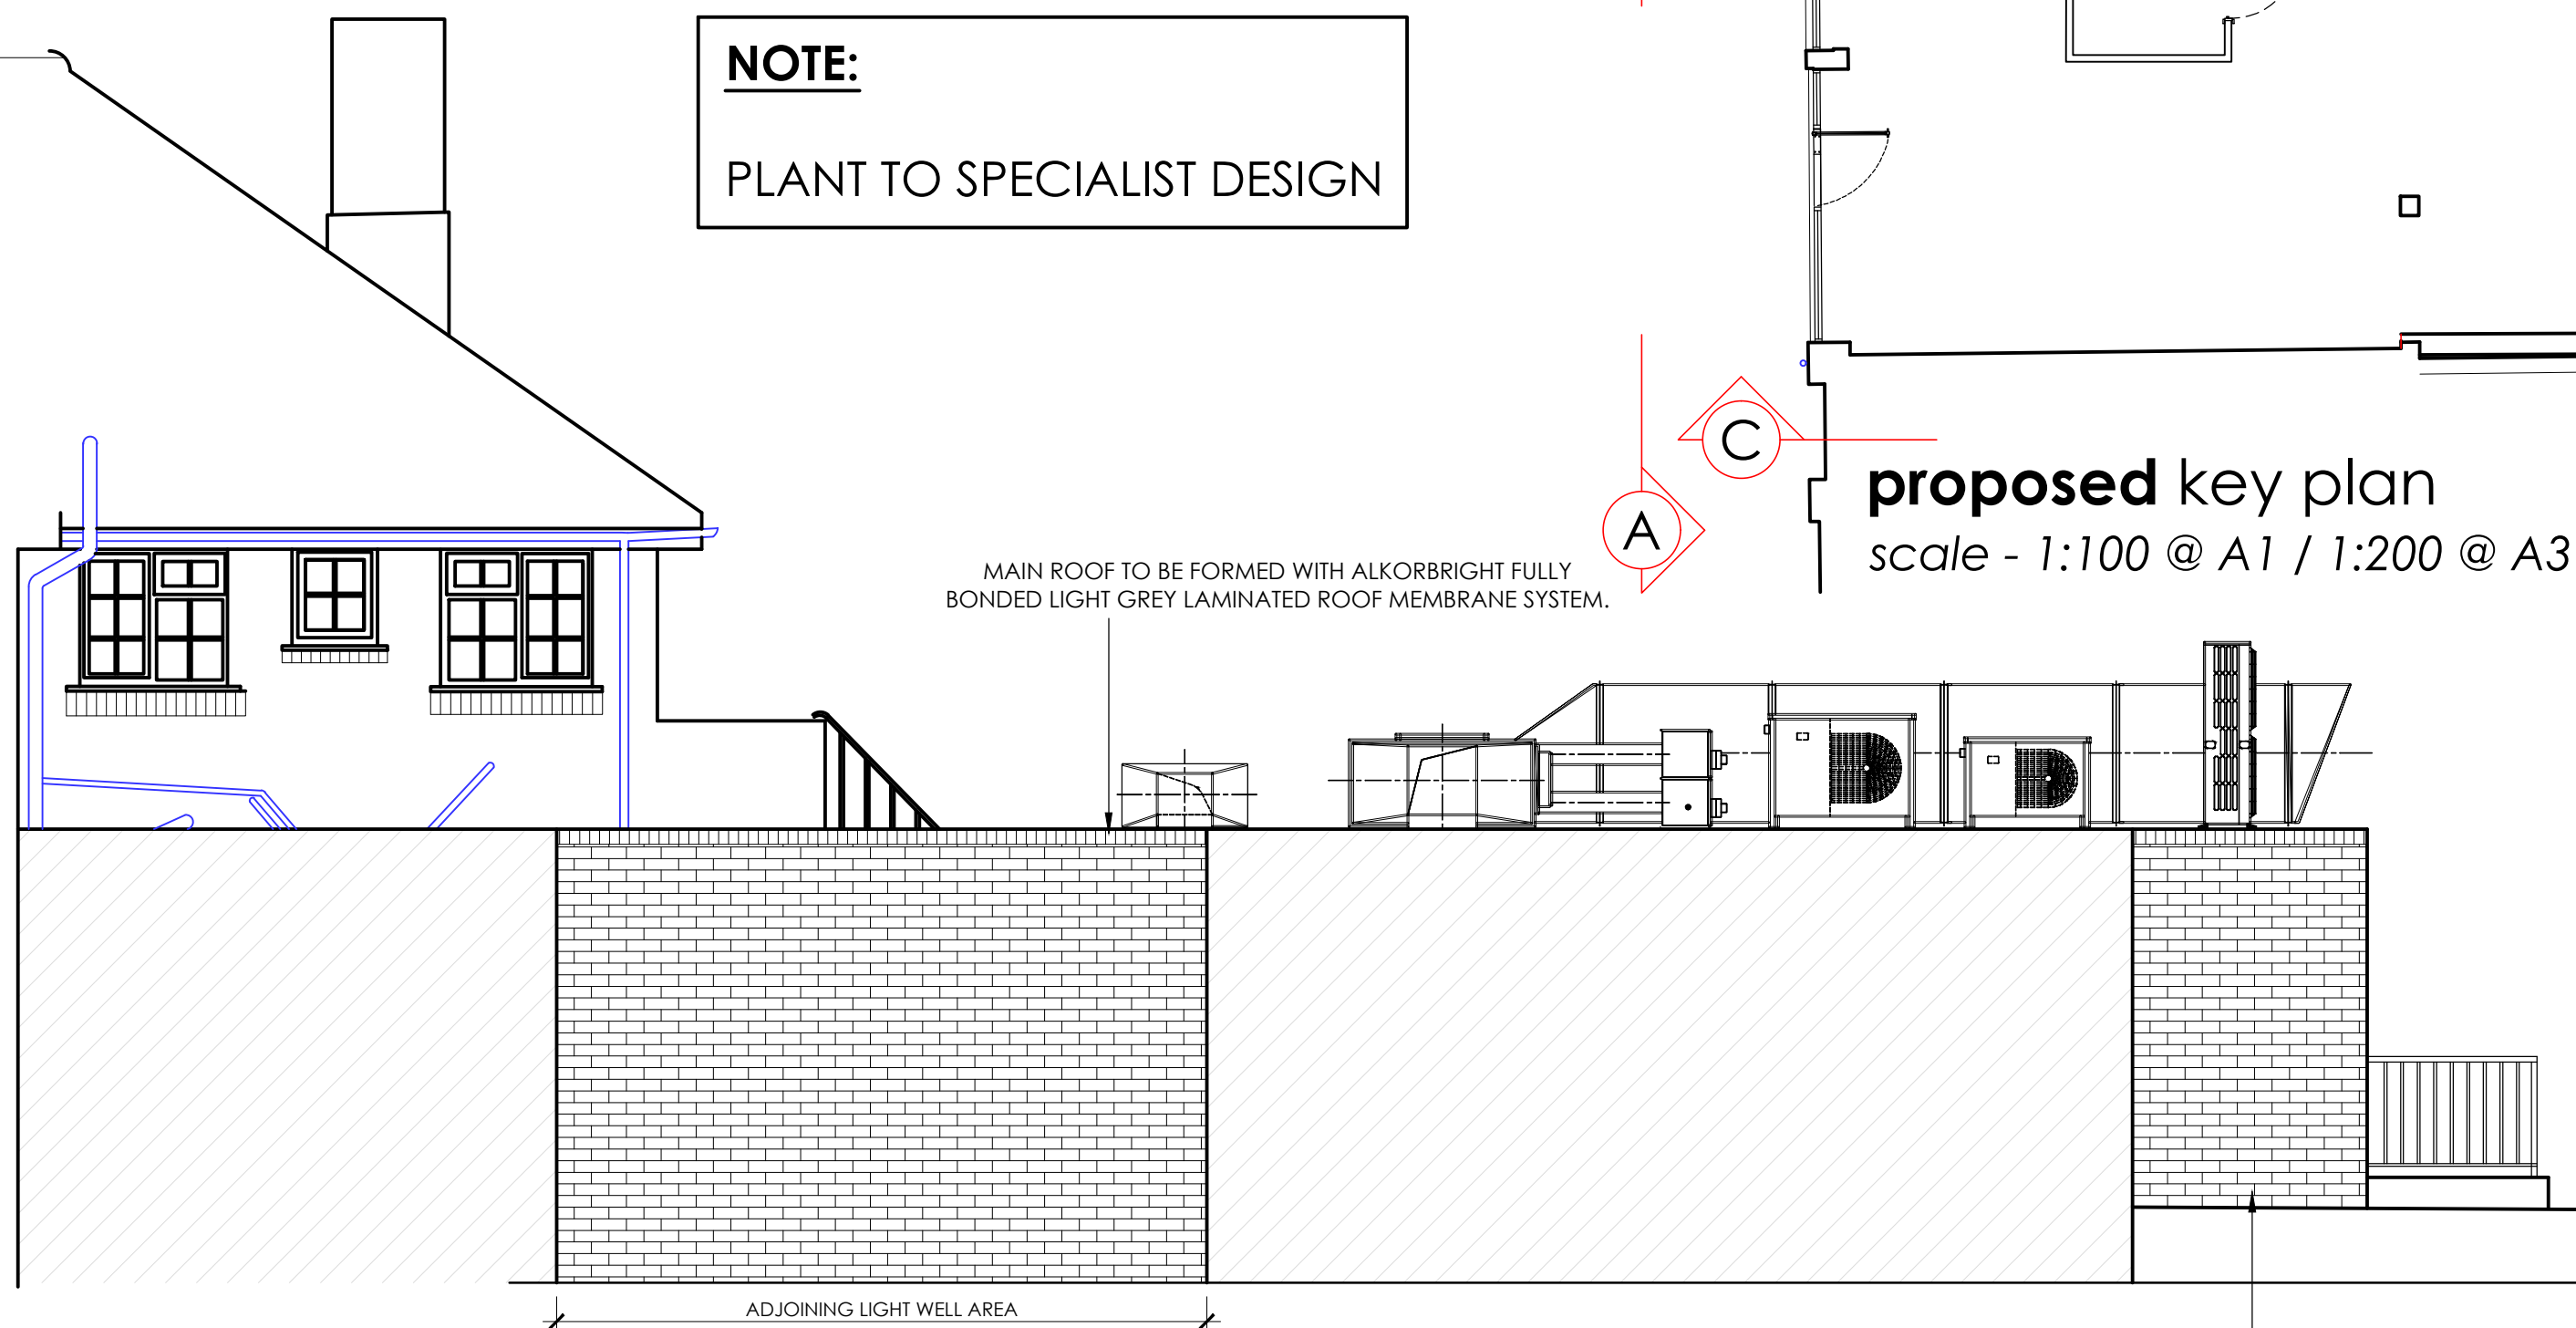

proposed side elevation C
scale - 1:50 @ A1 / 1:100 @ A3

MAIN ROOF TO BE FORMED WITH ALKORBRIGHT FULLY
BONDED LIGHT GREY LAMINATED ROOF MEMBRANE SYSTEM.

NEW BRICKWORK TO
MATCH EXISTING.

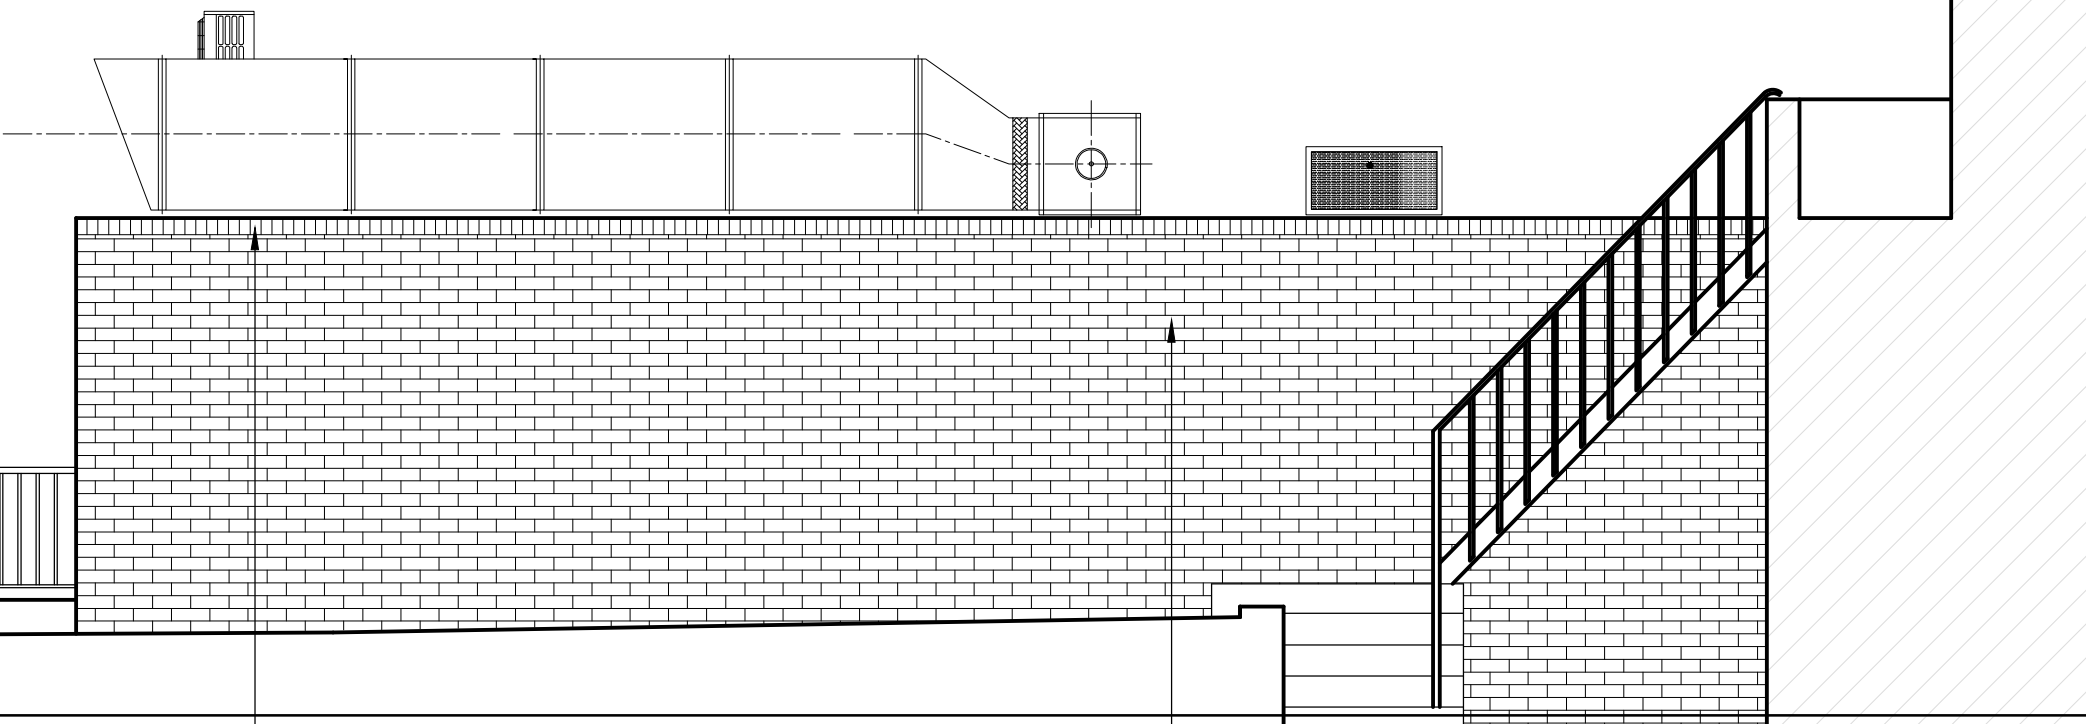

proposed side elevation D
scale - 1:50 @ A1 / 1:100 @ A3

MAIN ROOF TO BE FORMED WITH
ALKORBRIGHT FULLY BONDED
LIGHT GREY LAMINATED ROOF
MEMBRANE SYSTEM.

NEW BRICKWORK TO MATCH EXISTING.

NOTE:
FOR DETAILS ON HVAC SEE
ASHWORTHS DRAWING NO.
0000/M/101 AND 0000/M/102

ALL DIMENSIONS TO BE CHECKED ON SITE
DO NOT SCALE FROM THIS DRAWING EXCEPT FOR THE PURPOSES OF
LOCAL AUTHORITY PLANNING

A	06.02.19	Rear elevation altered on first floor	MMLD
B	11.02.19	Revised to match ashworths drawing AD	
DATU			
Rev	Date	Description	

HONE EDWARDS ASSOCIATES
Design Studio
Millars Three
Southmill Road
Bishop's Stortford
Herts. CM23 3DH
email: firstname.lastname@honeedwards.co.uk
Tel: 01279 758545
Fax: 01279 757730

EXTENSION

Store Address
RUSTINGTON
4 BROADMARK PARADE
RUSTINGTON
WEST SUSSEX
BN16 2NE

Drawing Title:
**PROPOSED
EXTERNAL ELEVATIONS**

Drawn By: RJS
Checked: JE
Date: DEC 2018

Scale:
1:50 @ A1 / 1:100 @ A3

HEA Drawing No:
2940/PL211
Revision:
B

SCALE
1:50 only
0 1 2 3 4 5 10