




proposed shopfront elevation A
scale - 1:50 @ A1 / 1:100 @ A3

NEW ALUMINIUM SHOPFRONT
FINISHED IN RAL 7022.

NEW ALUMINIUM ENTRANCE
DOOR FINISHED IN RAL 7023.

NEW BRICK TILES CTD ARCHITECTURAL
TILES REF: LIFE, MATT SURFACE,
COLOUR ARK1, SIZE 600mm x 109mm.
GROUT COLOUR RAL 7022 TO
STALLRISER & COLUMNS.

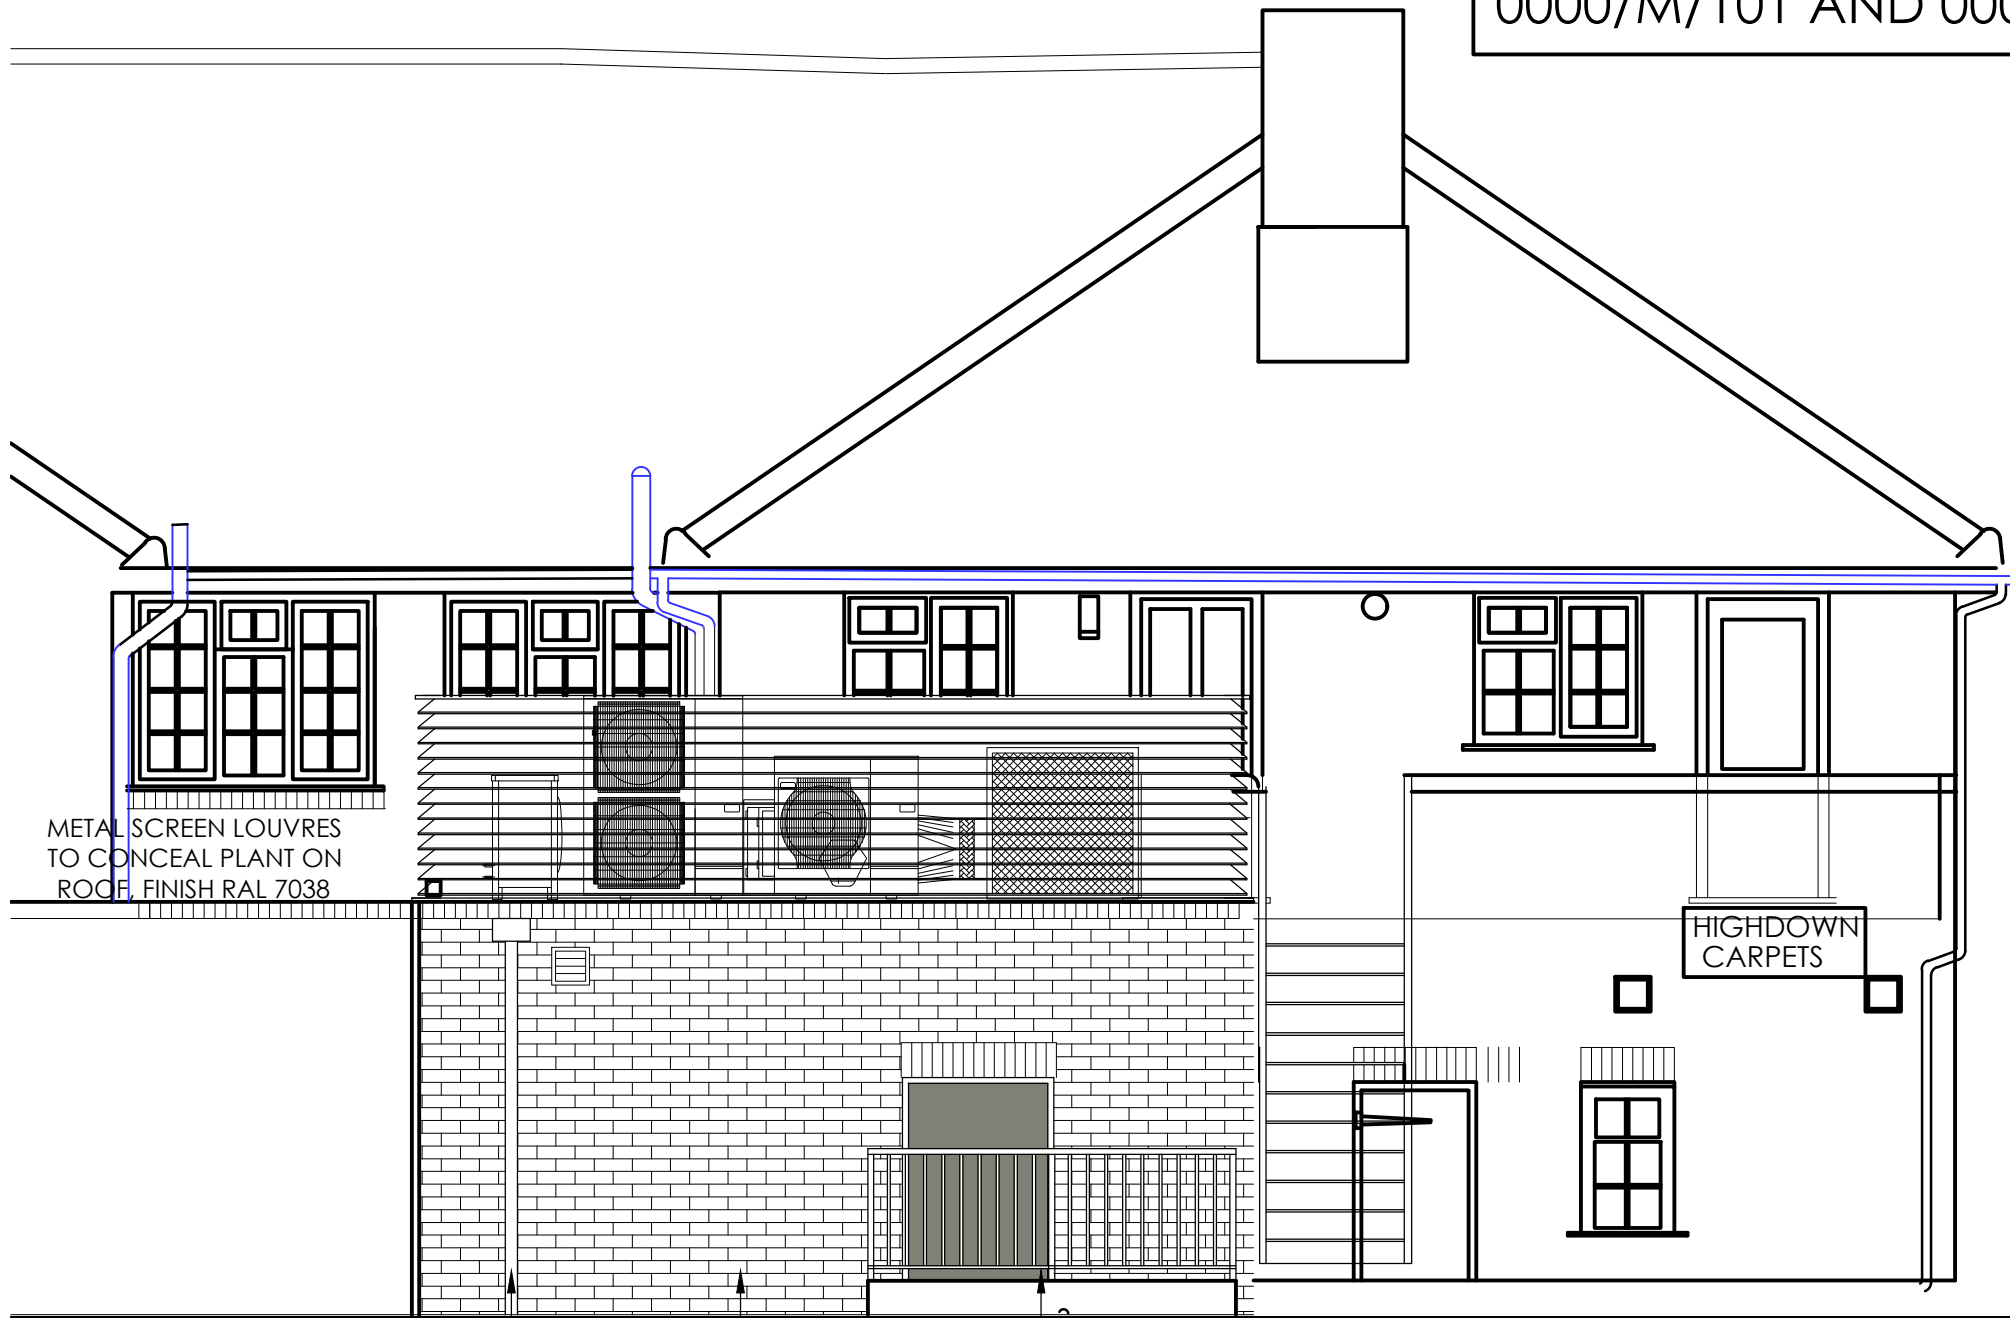


proposed rear elevation B
scale - 1:50 @ A1 / 1:100 @ A3


NEW RWP OUTLET.

NEW BRICKWORK TO
MATCH EXISTING.


NEW STEEL DOOR
FINISHED IN RAL 7023.

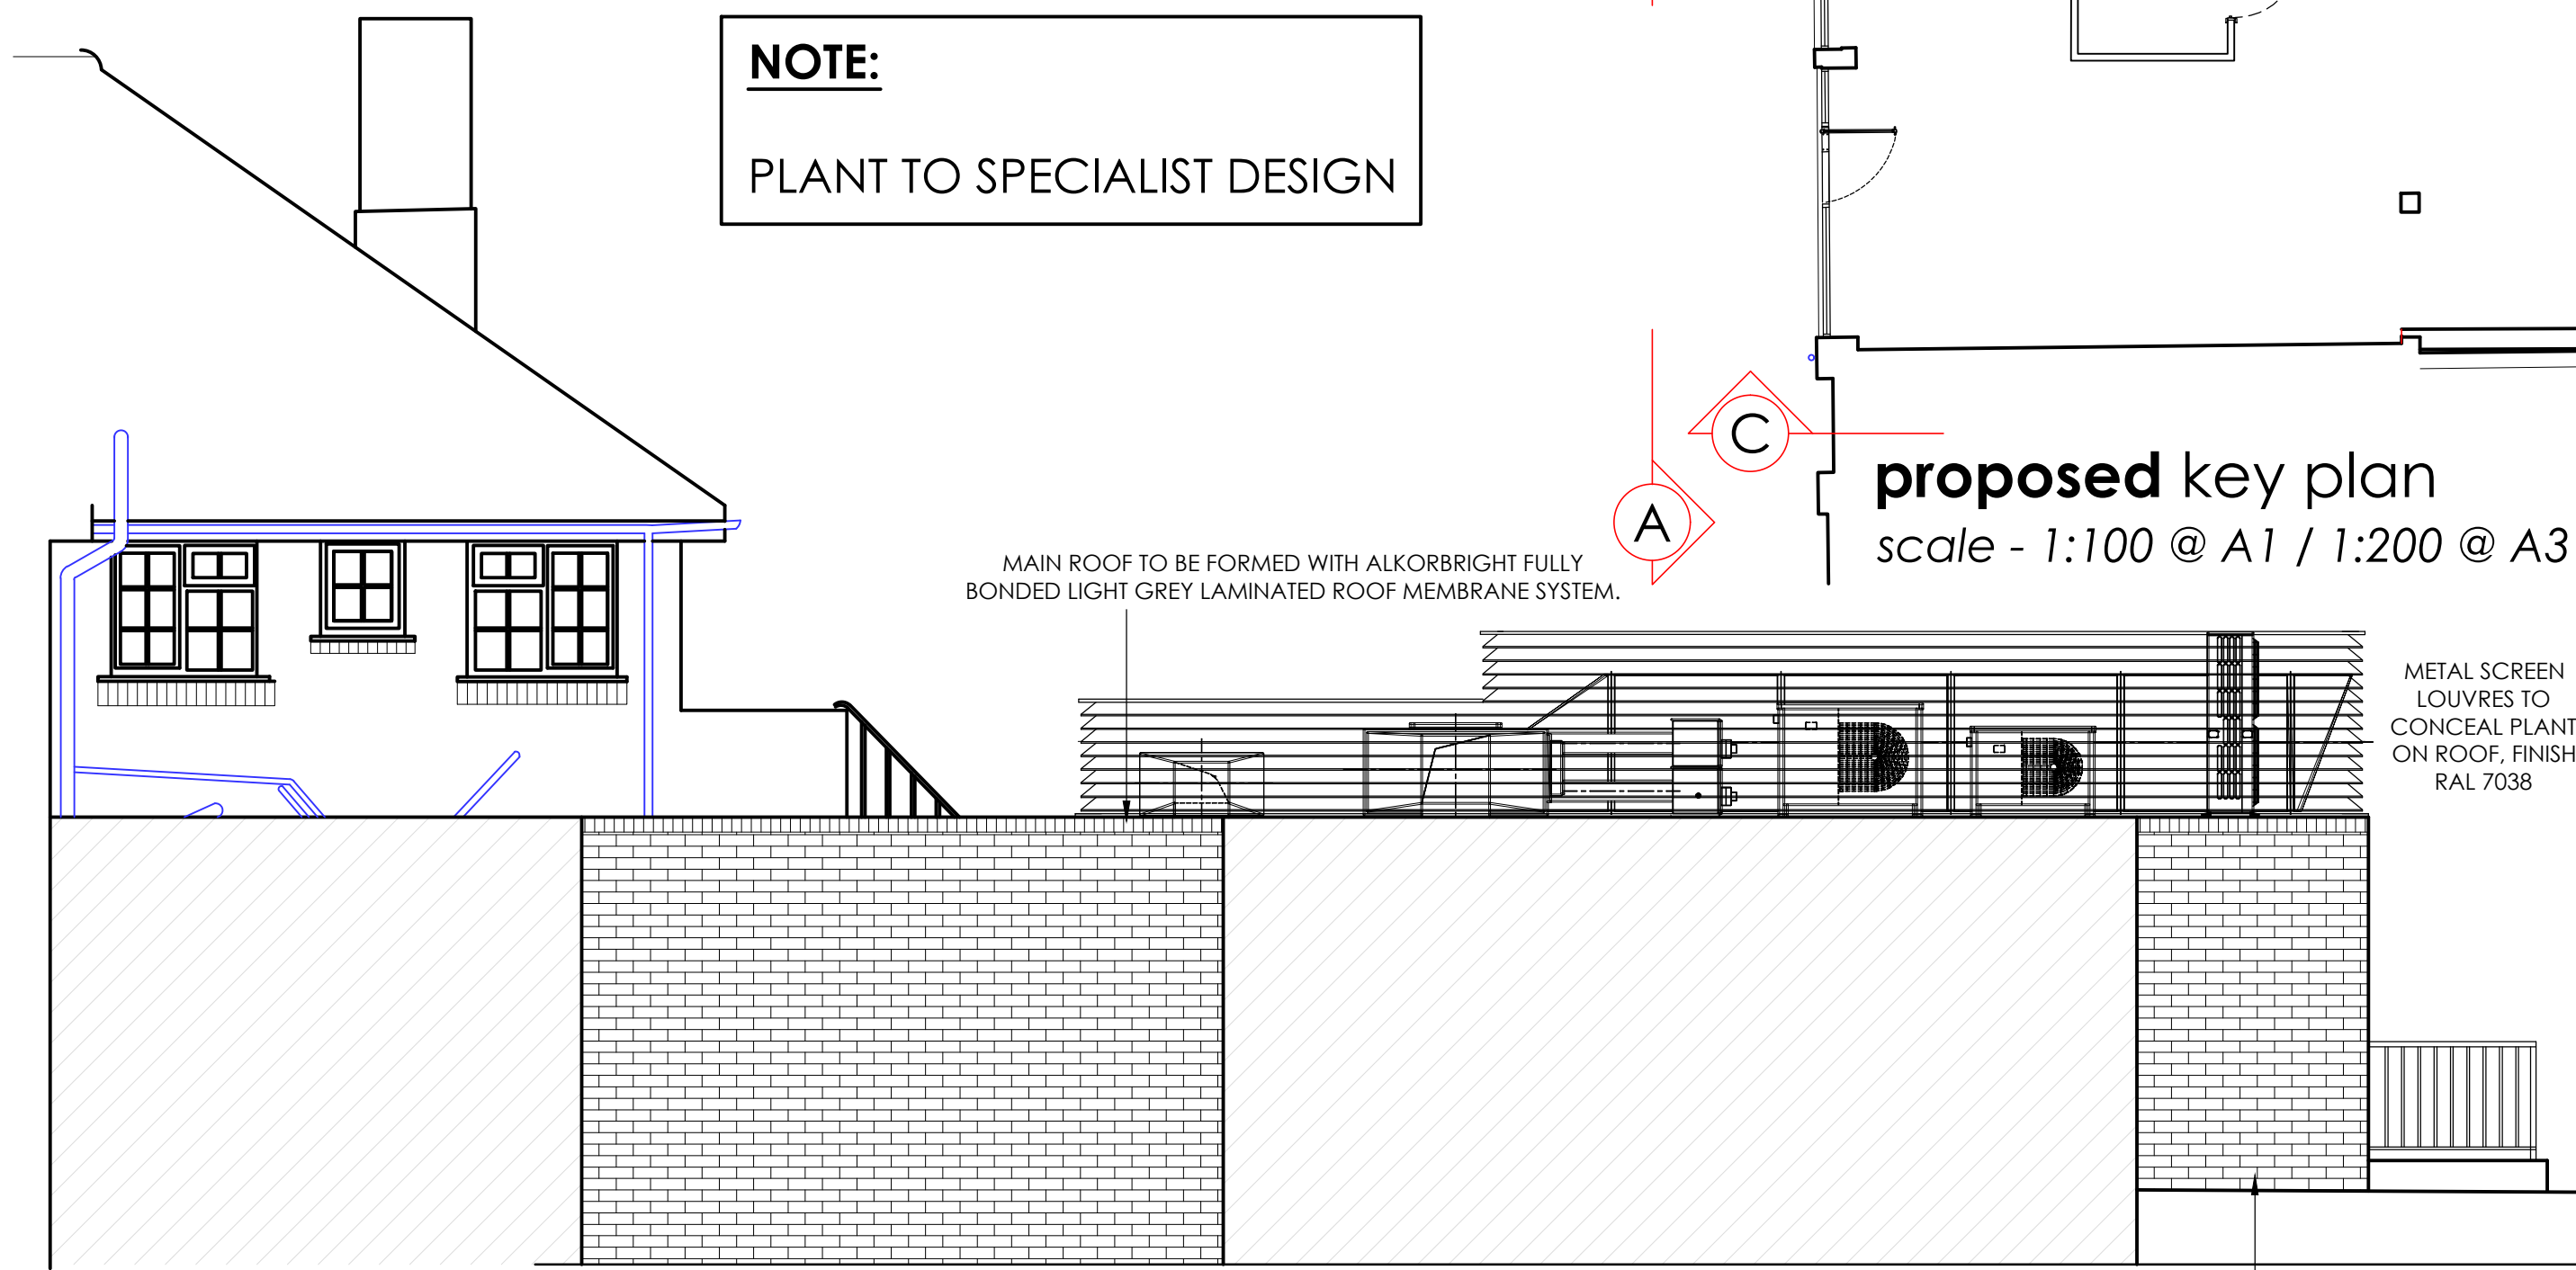

proposed side elevation C
scale - 1:50 @ A1 / 1:100 @ A3

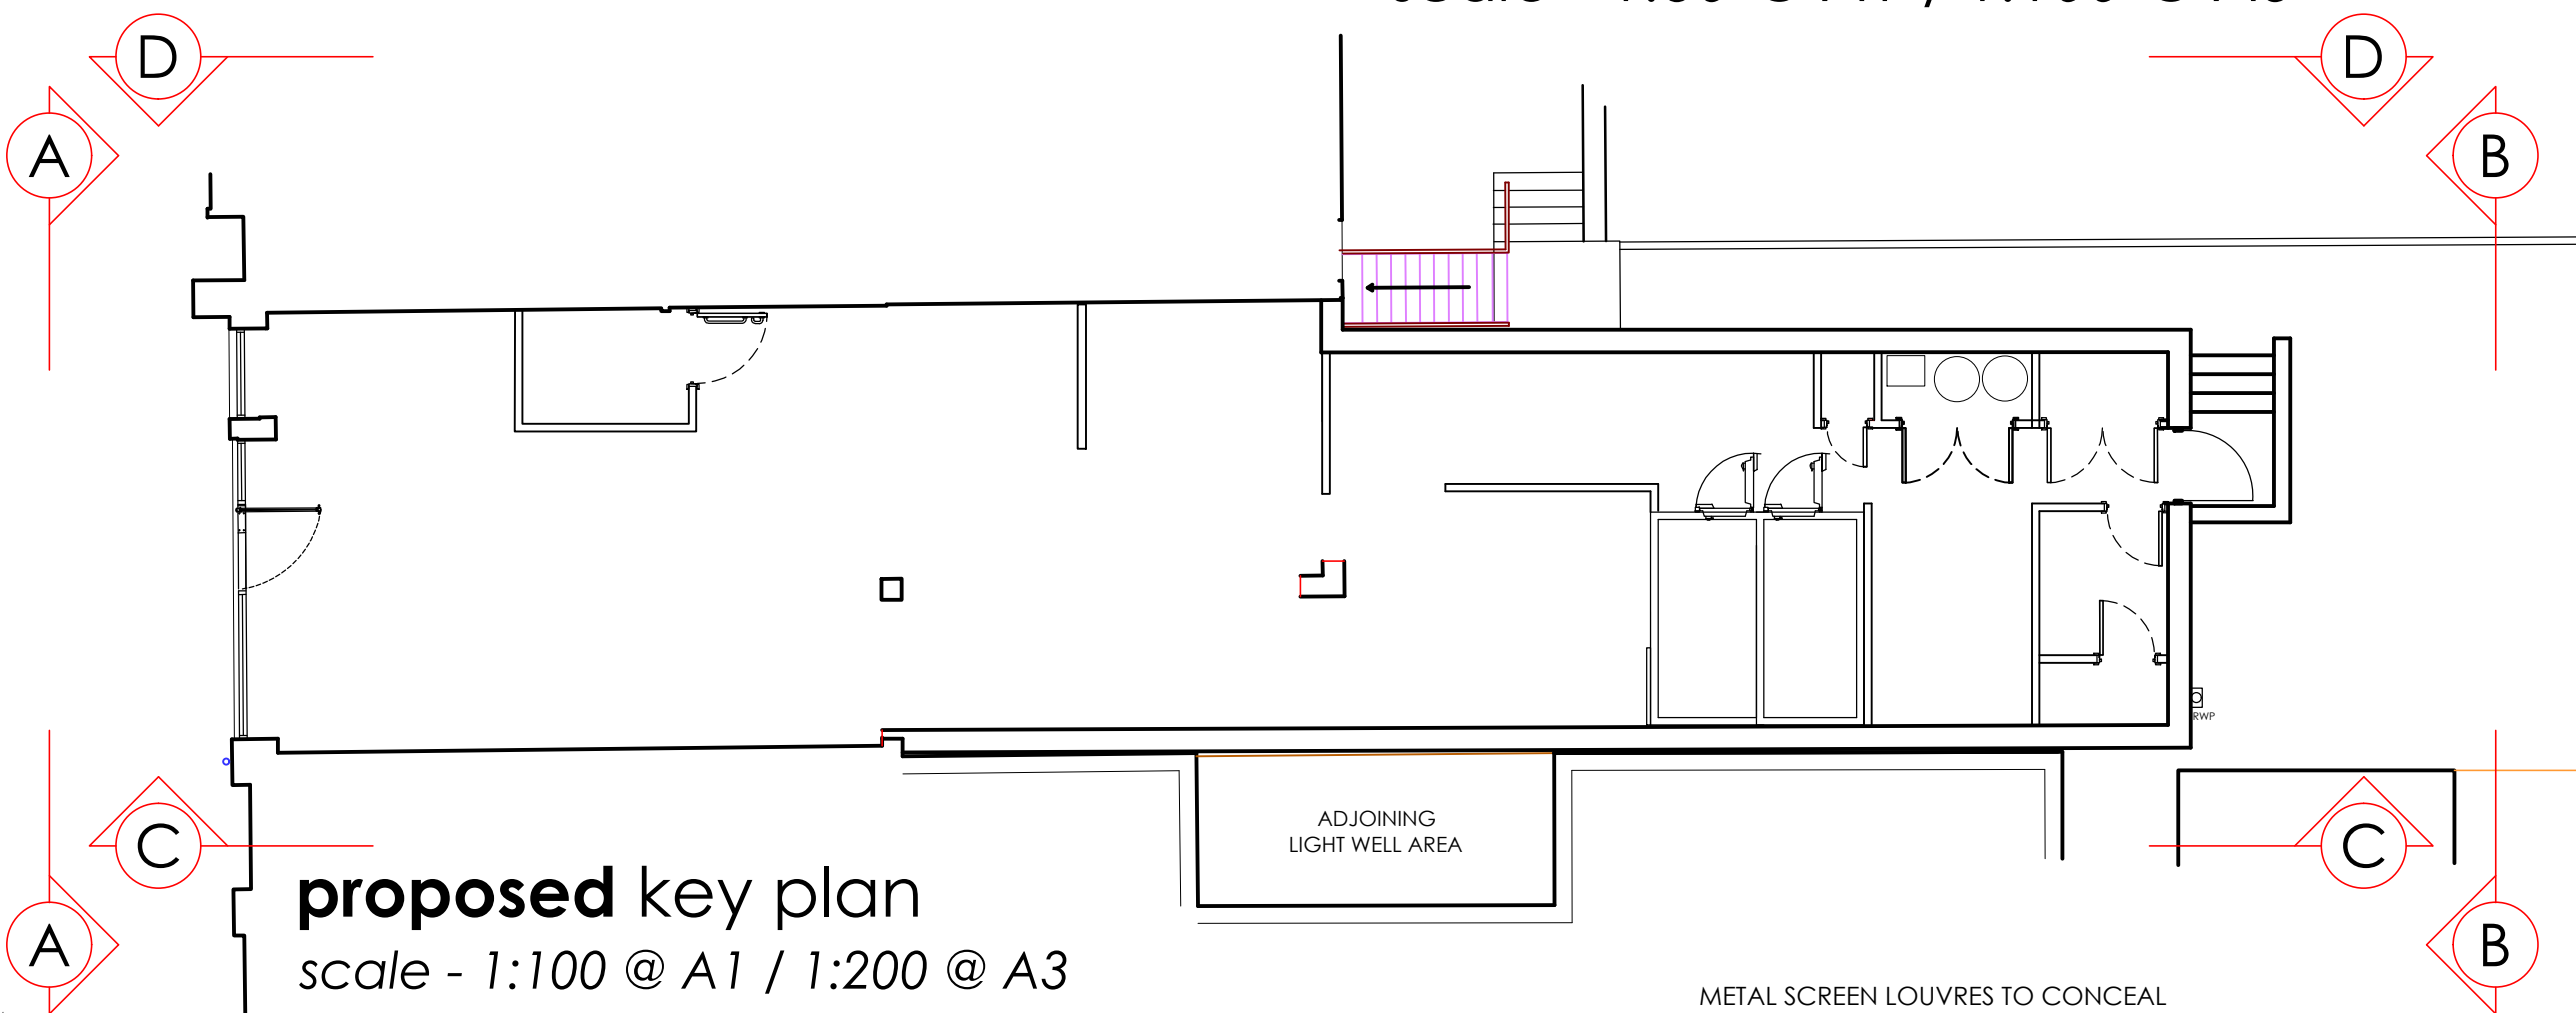

proposed key plan
scale - 1:100 @ A1 / 1:200 @ A3

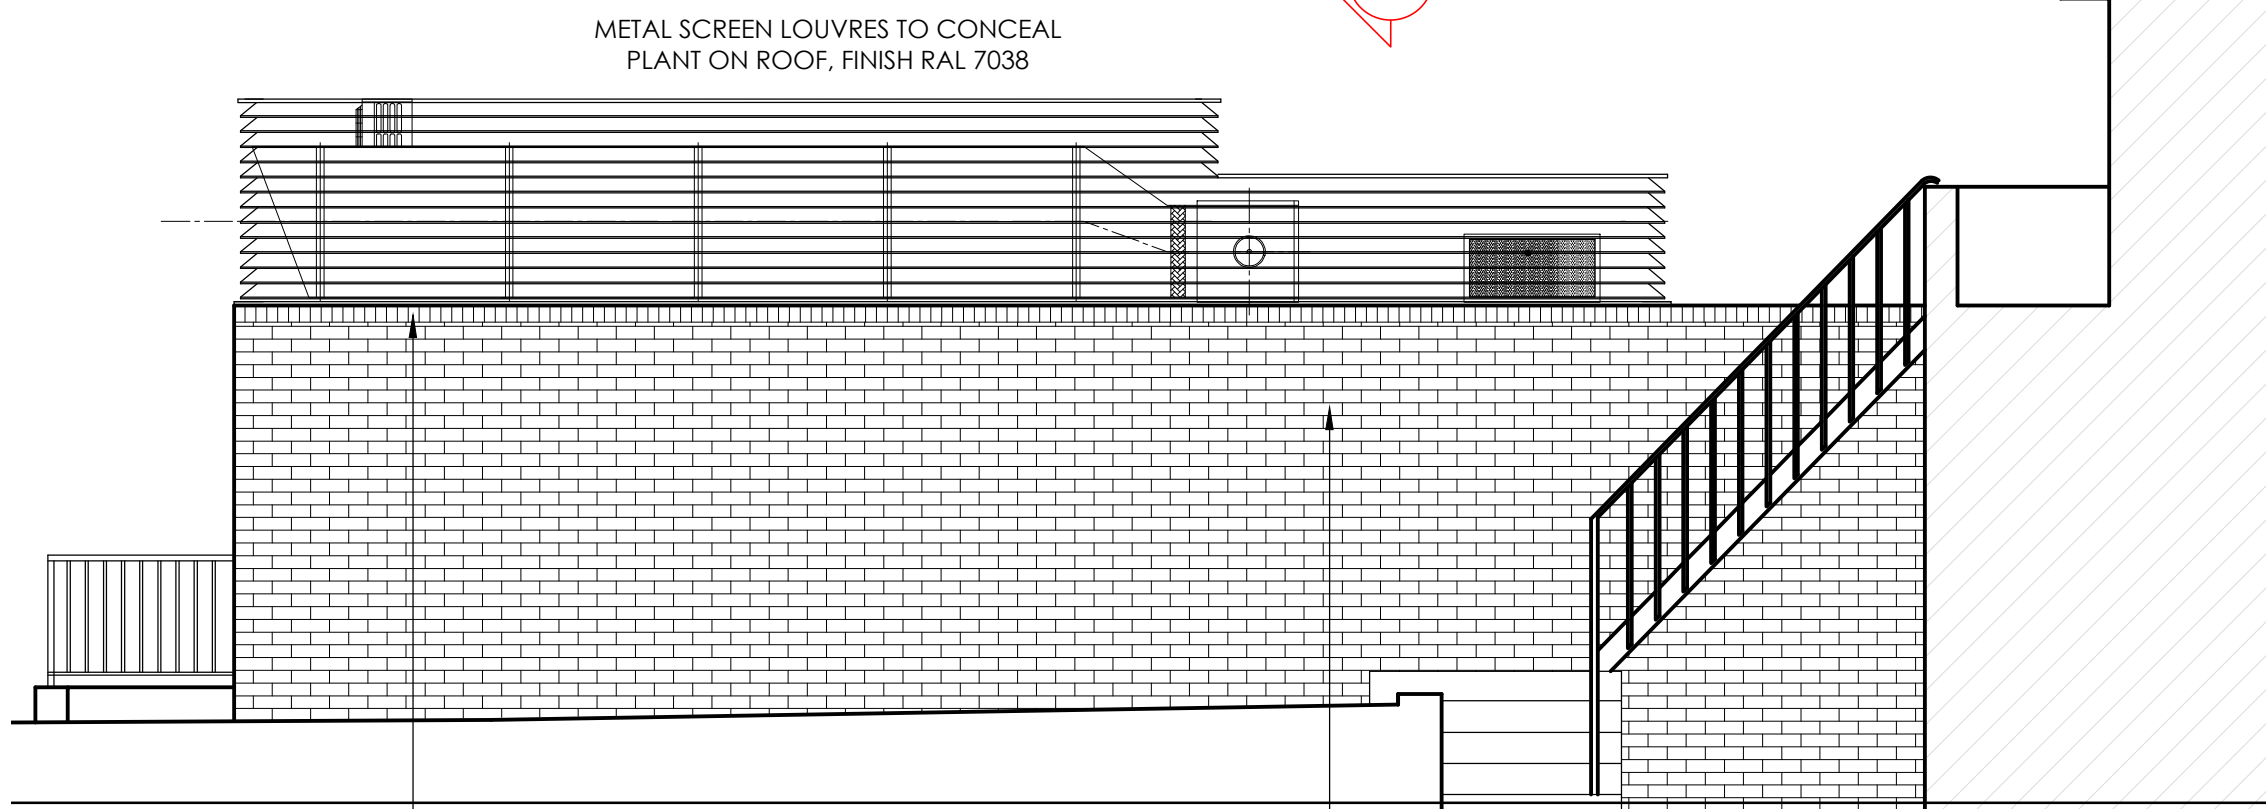

proposed side elevation D
scale - 1:50 @ A1 / 1:100 @ A3

MAIN ROOF TO BE FORMED WITH ALKORBRIGHT FULLY
BONDED LIGHT GREY LAMINATED ROOF MEMBRANE SYSTEM.

METAL SCREEN
LOUVRES TO CONCEAL
PLANT ON ROOF, FINISH
RAL 7038

NEW BRICKWORK TO
MATCH EXISTING.

NOTE:
FOR DETAILS ON HVAC SEE
ASHWORTHS DRAWING NO.
0000/M/101 AND 0000/M/102

ALL DIMENSIONS TO BE CHECKED ON SITE DO NOT SCALE FROM THIS DRAWING EXCEPT FOR THE PURPOSES OF LOCAL AUTHORITY PLANNING		
Rev	Date	Description
A	06.02.19	Rear elevation altered on first floor - MMLD
B	11.02.19	Revised to match ashworths drawing AD
C	08.05.19	add screen louvres - SBR

HONE EDWARDS ASSOCIATES

Design Studio
Millars Three
Southmill Road
Bishop's Stortford
Herts. CM23 3DH
email: firstname.lastname@honeedwards.co.uk

Tel: 01279 758545
Fax: 01279 757730

EXTENSION

EXTENSION

Store Address
RUSTINGTON
4 BROADMARK PARADE
RUSTINGTON
WEST SUSSEX
BN16 2NE

Drawing Title:
**PROPOSED
EXTERNAL ELEVATIONS**

Drawn By:
RJS

Checked:
JE

Date:
DEC 2018

Scale:
1:50 @ A1 / 1:100 @ A3

HEA Drawing No:
2940/PL211

Revision:
C

SCALE
1:50 only

0 1 2 3 4 5 10