



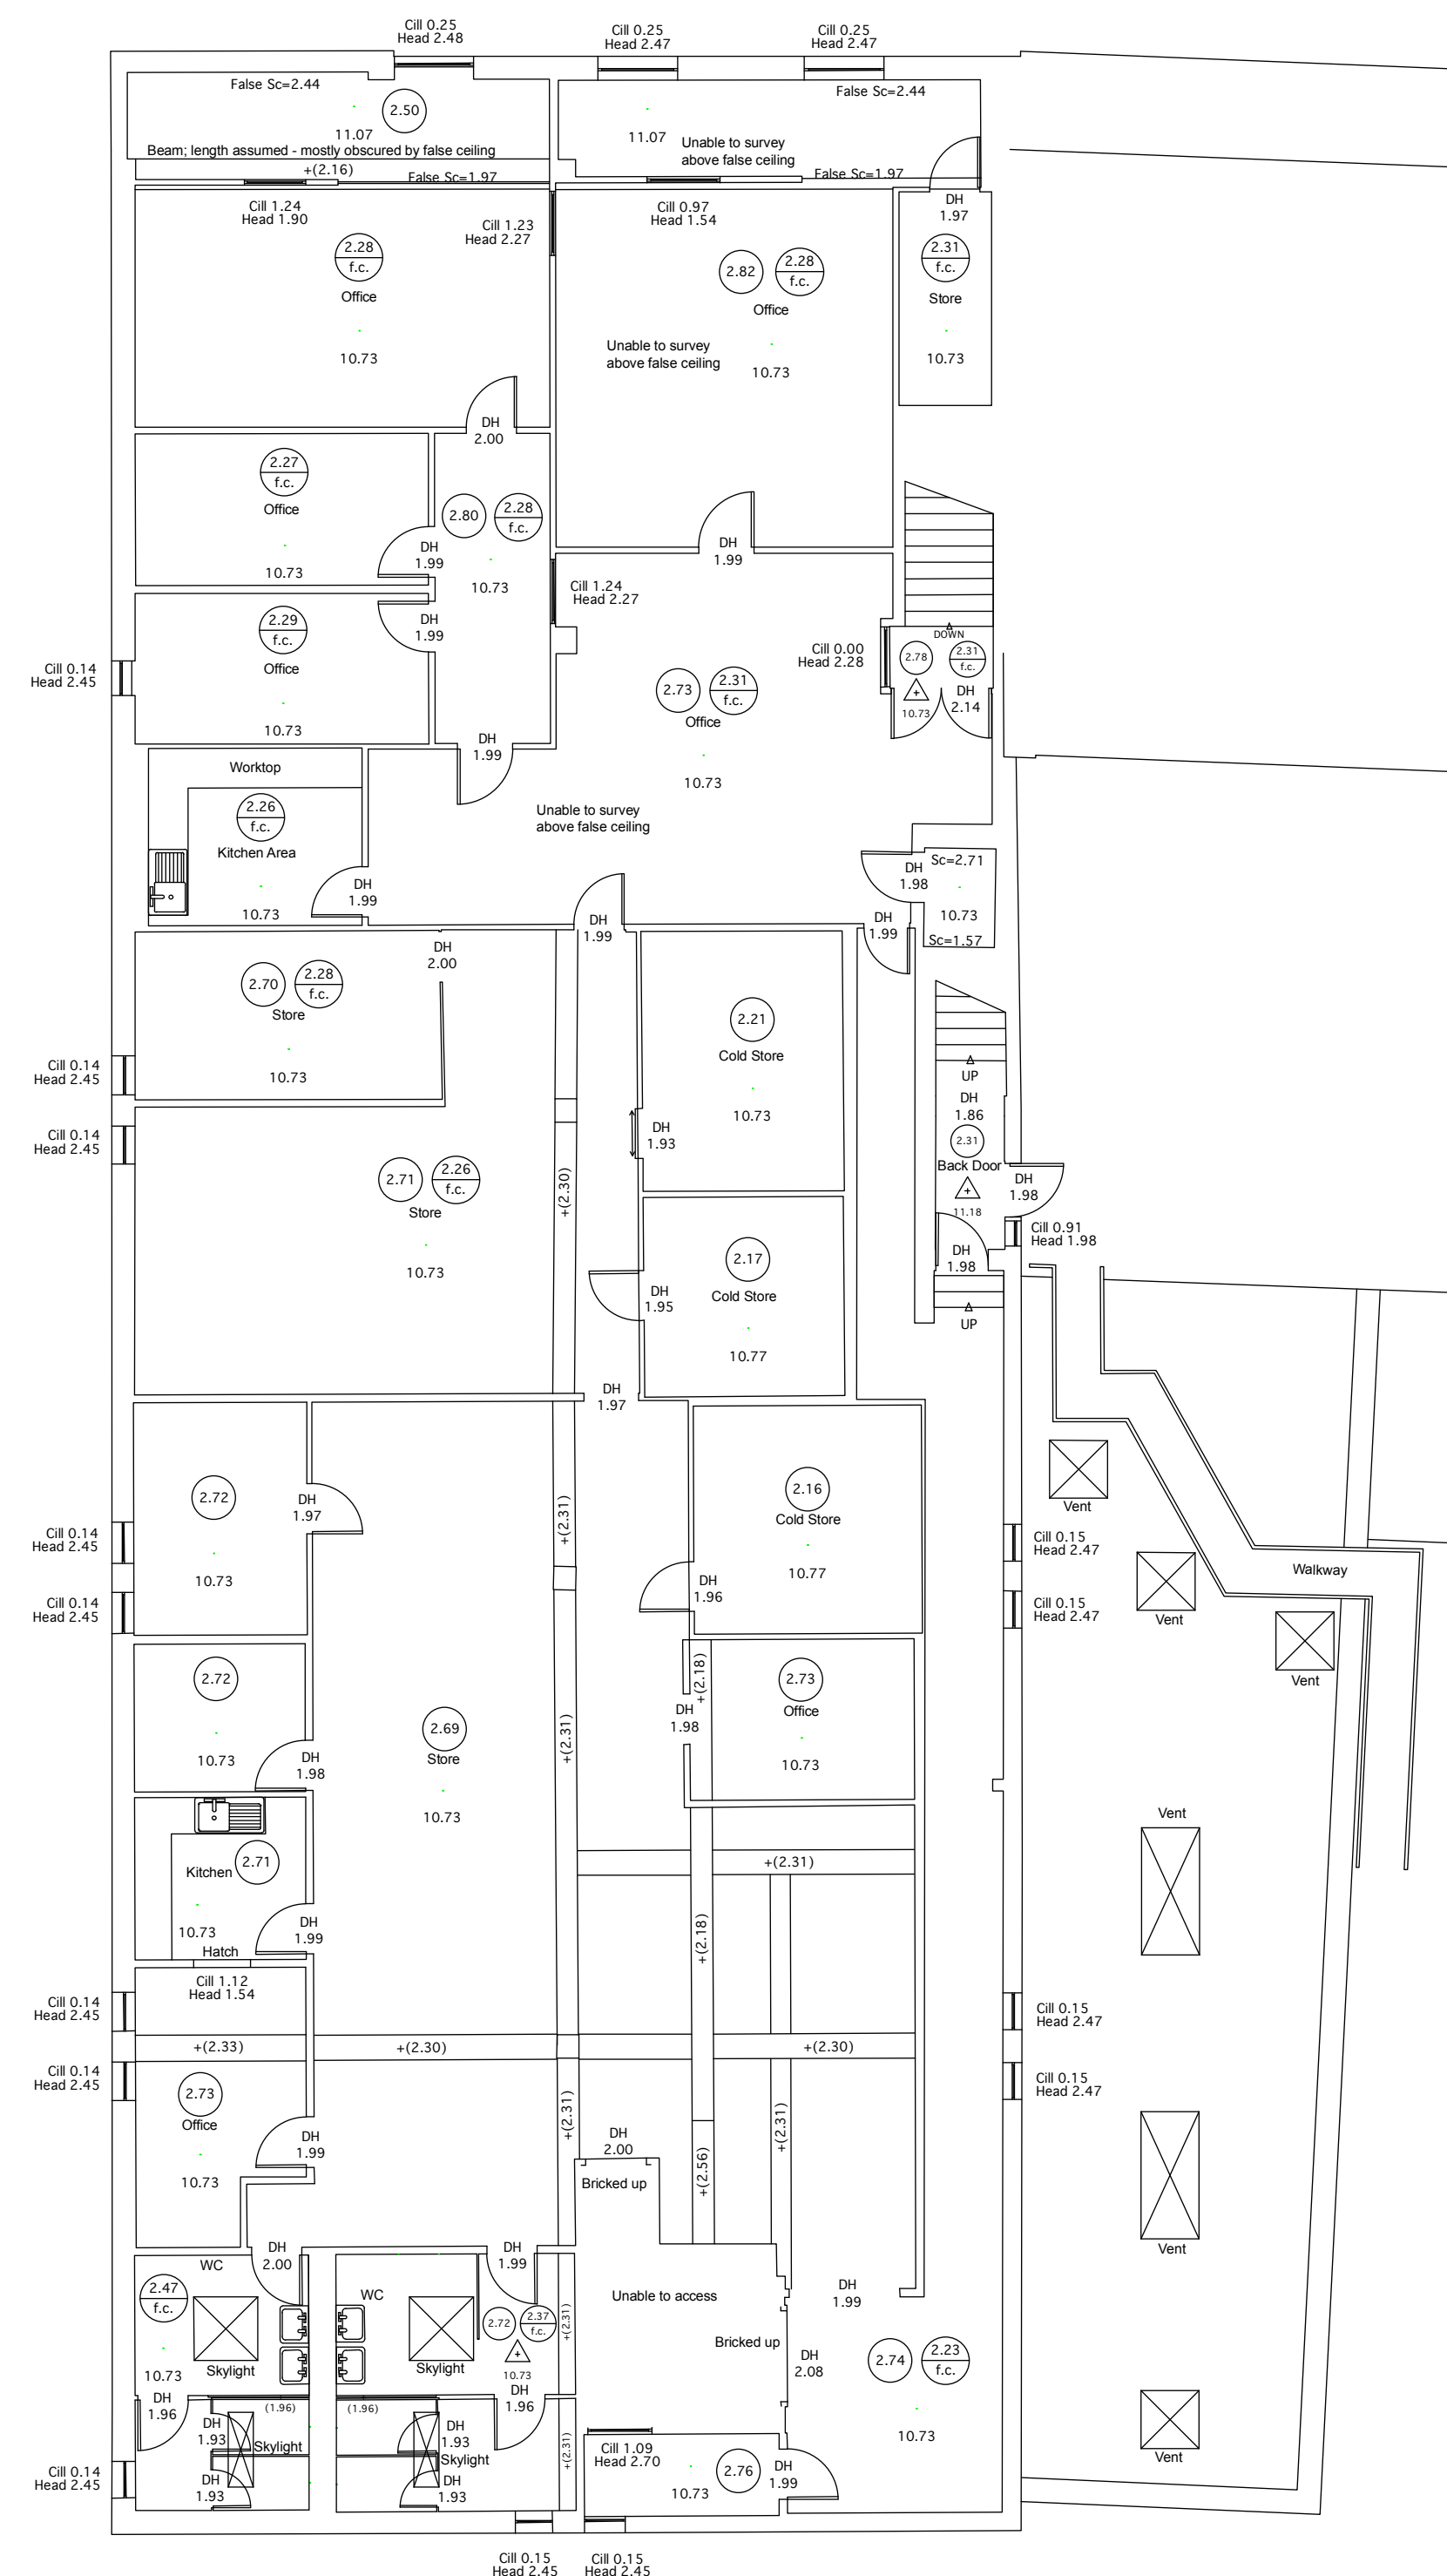


FIRST FLOOR AS WAS EXISTING





FIRST FLOOR GRANTED UNDER PRIOR APPROVAL

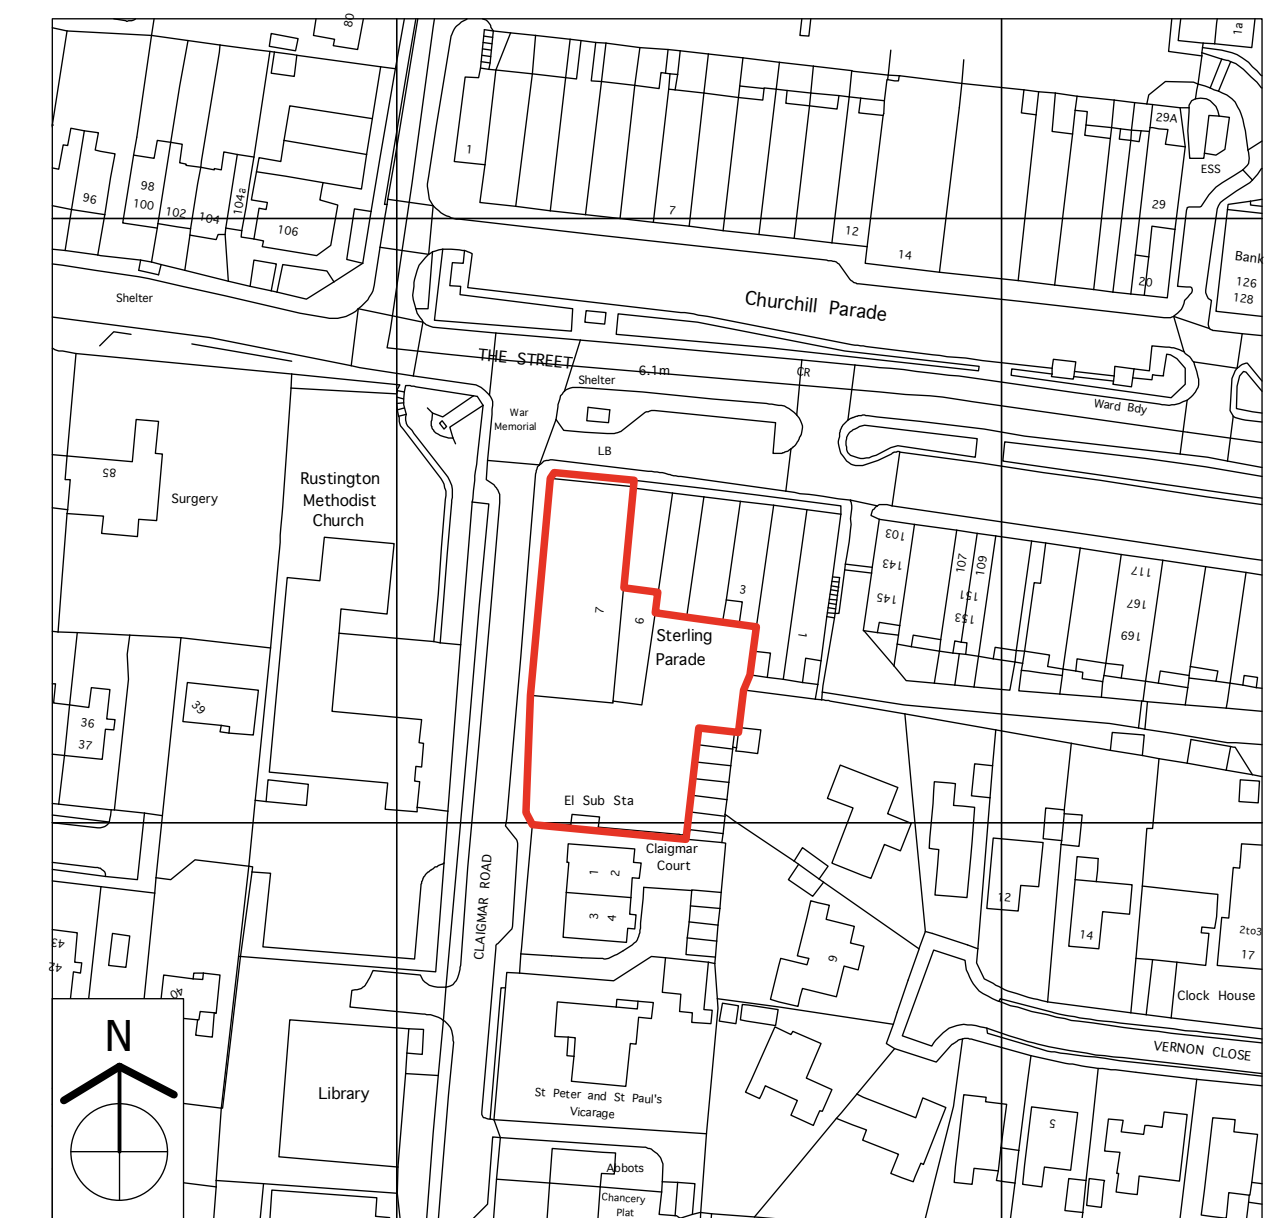


SITE LOCATION PLAN

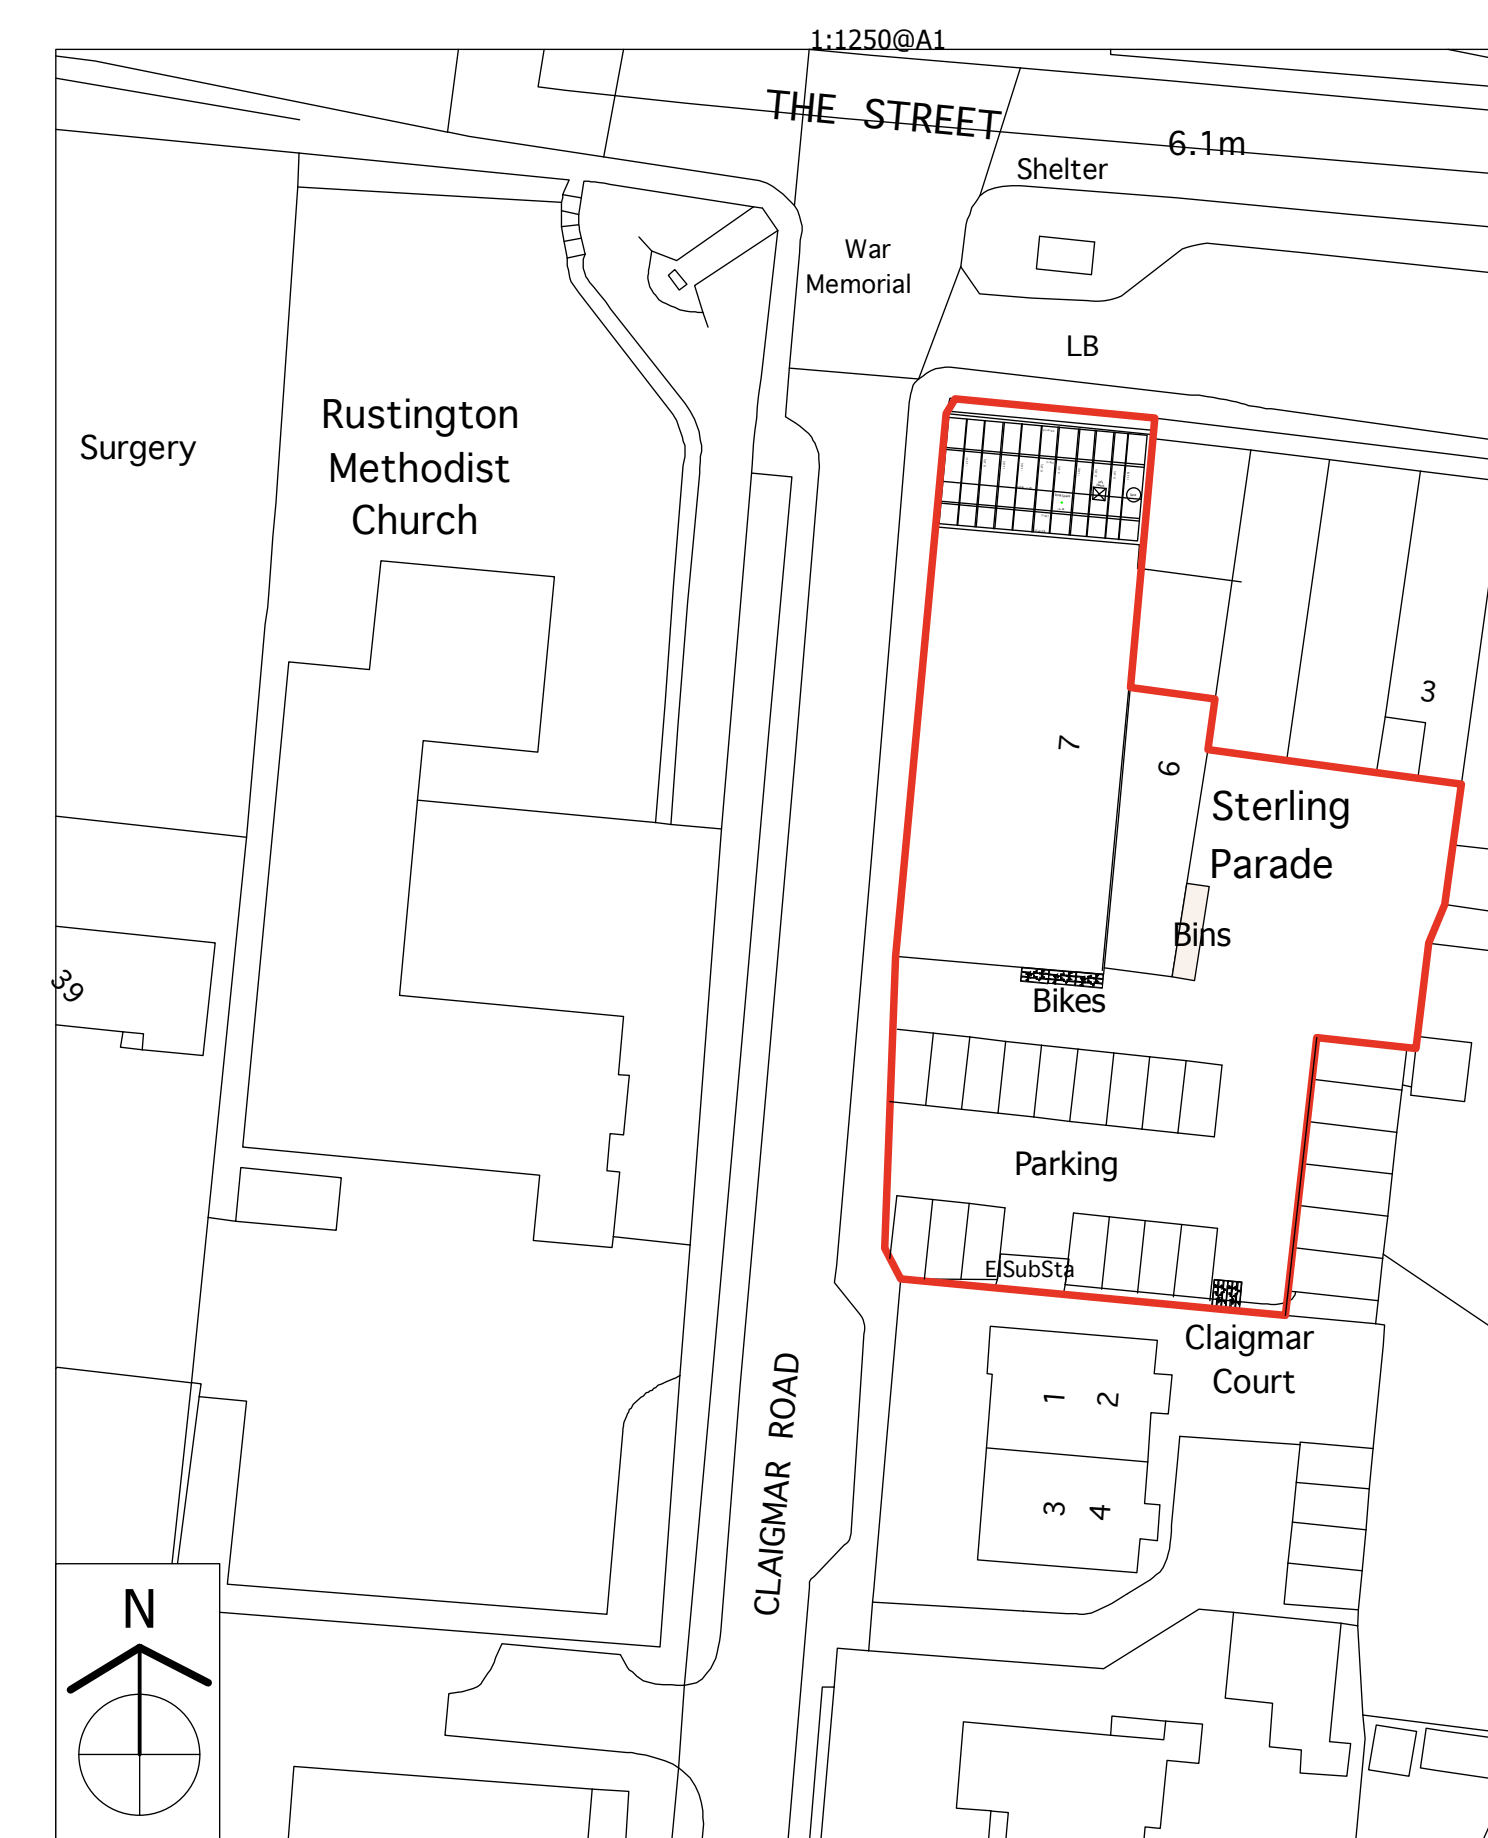

BLOCK PLAN AS EXISTING

 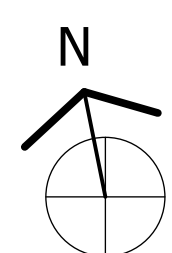

1:100@A1

 

1:500@A1

	Drawing Notes: This Drawing must not be scaled. Only figured dimensions should be used. Critical site dimensions must be checked on site before proceeding. Any adjoining buildings or features are by way of illustration only and dimensions have not been checked unless specifically noted otherwise. This drawing has been produced for our client for the purposes noted on it and it is not intended for use by any other person for any other purpose. The copyright in this drawing belongs to ZGRP LTD ©. This drawing must not be reproduced in whole or in part or disclosed to any third party unless expressly authorised in writing by a Director of ZGRP LTD	Project: First Floor, Sterling Parade Rustington, BN16 3DR	Client: Prideview Properties	Drawing Title: Existing and Approved First Floor Plans, Block and Site Plans <table><tr><th>Date</th><th>Scale</th><th>Project No.</th><th>Drawing No.</th><th>Revision</th></tr><tr><td>Jan 2022</td><td>1:100@A1 1:500@A1 1:1250@A1</td><td>2354</td><td>Surv01</td><td>-</td></tr></table>	Date	Scale	Project No.	Drawing No.	Revision	Jan 2022	1:100@A1 1:500@A1 1:1250@A1	2354	Surv01	-
Date	Scale	Project No.	Drawing No.	Revision										
Jan 2022	1:100@A1 1:500@A1 1:1250@A1	2354	Surv01	-										