



Existing West Elevation

1 : 100




Existing South Elevation

1 : 100




Existing East Elevation

1 : 100

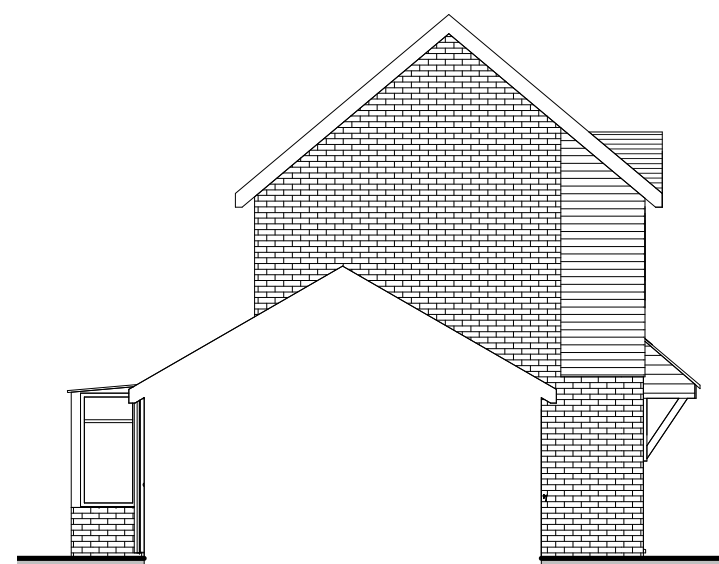

Existing North Elevation

1 : 100

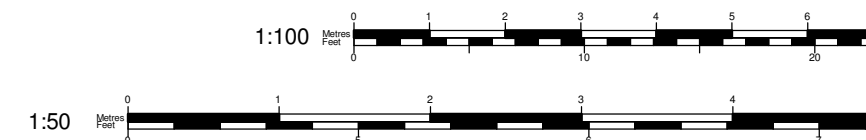

Tel: 0800 6127 664
www.yourhomeplans.co.uk

Your Home Plans



These drawings are for approval purposes. Materials and products should not be ordered based on scaling from drawings as errors may occur along existing building lines. All measurements and supporting elements are to be checked on site. Refer to Your Home Plans if any discrepancies are found.

Ms K Lambert
4 Copper Hall
Rustington
West Sussex
BN16 3RZ

Existing Elevations

Project number	4COP-20
Date	25th January 2020
Drawn by	JG
Checked by	Checker


A101

Scale 1 : 100



Proposed West Elevation

1 : 100

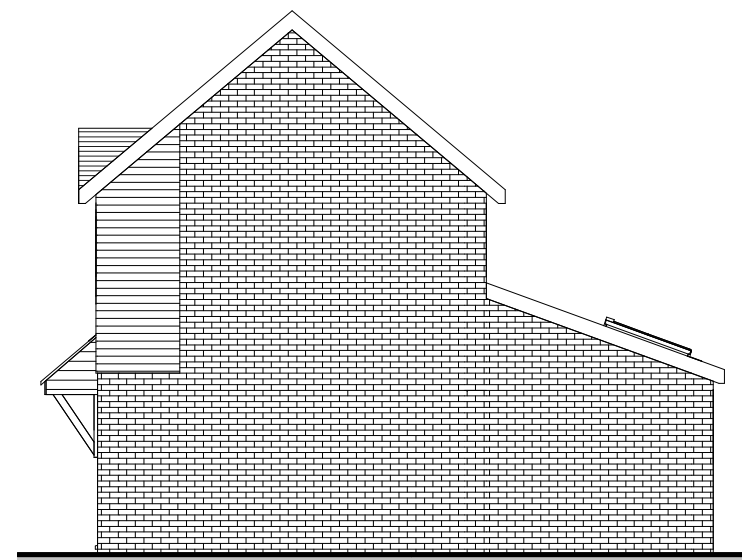

Proposed South Elevation


1 : 100



Materials to
match existing


Proposed East Elevation

1 : 100

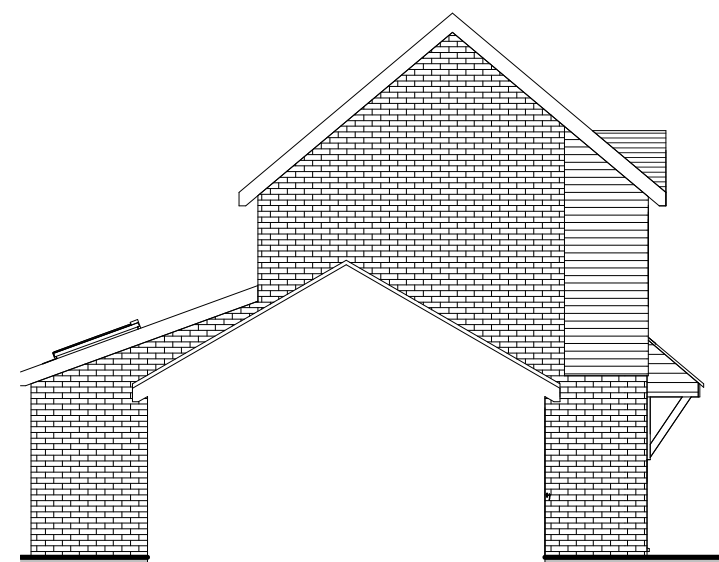

Proposed North Elevation

1 : 100

 

Tel: 0800 6127 664
www.yourhomeplans.co.uk

Your Home Plans




These drawings are for approval purposes. Materials and products should not be ordered based on scaling from drawings as errors may occur along existing building lines. All measurements and supporting elements are to be checked on site. Refer to Your Home Plans if any discrepancies are found.


Ms K Lambert
4 Copper Hall
Rustington
West Sussex
BN16 3RZ

Proposed Elevations


Project number	4COP-20	A102
Date	25th January 2020	
Drawn by	JG	
Checked by	Checker	Scale
		1 : 100

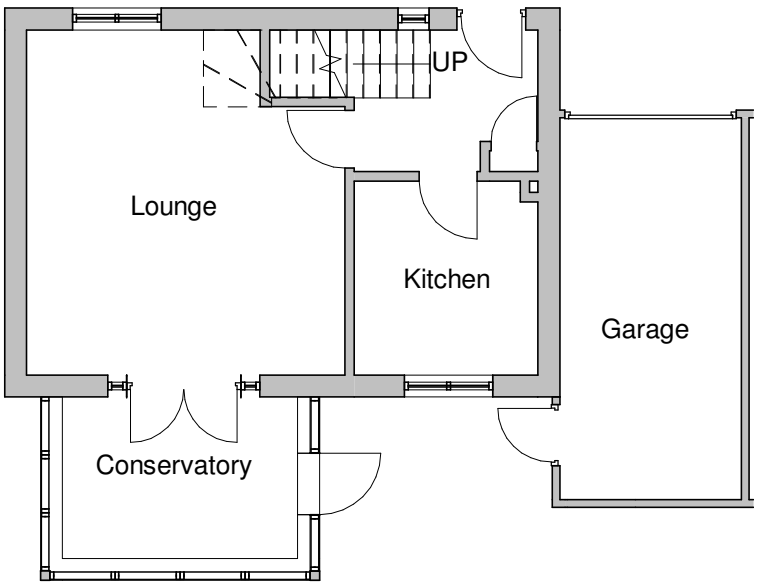


Existing Ground Floor
1 : 100

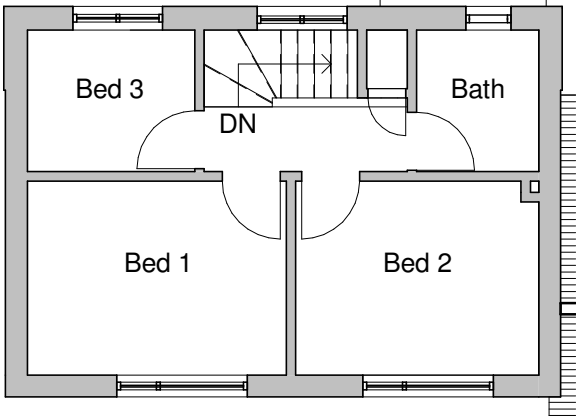


Existing First Floor
1 : 100

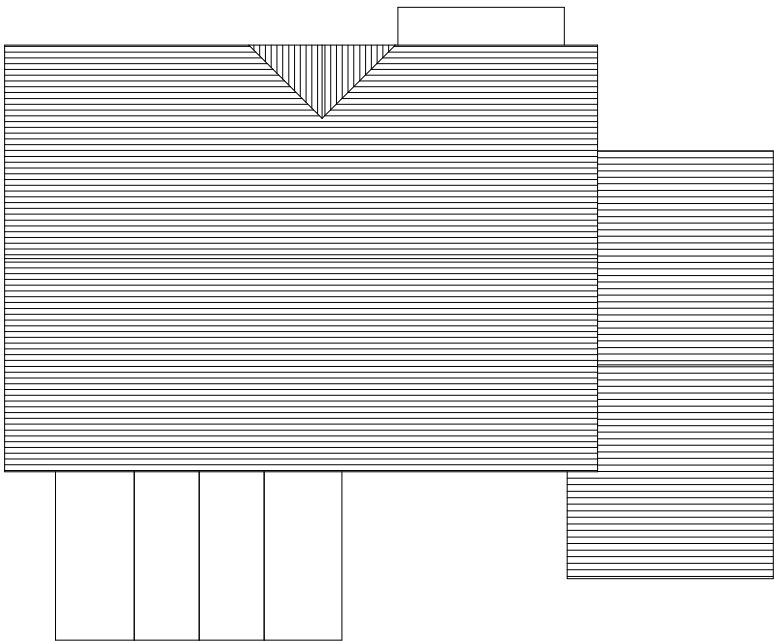



Existing Roof Plan
1 : 100

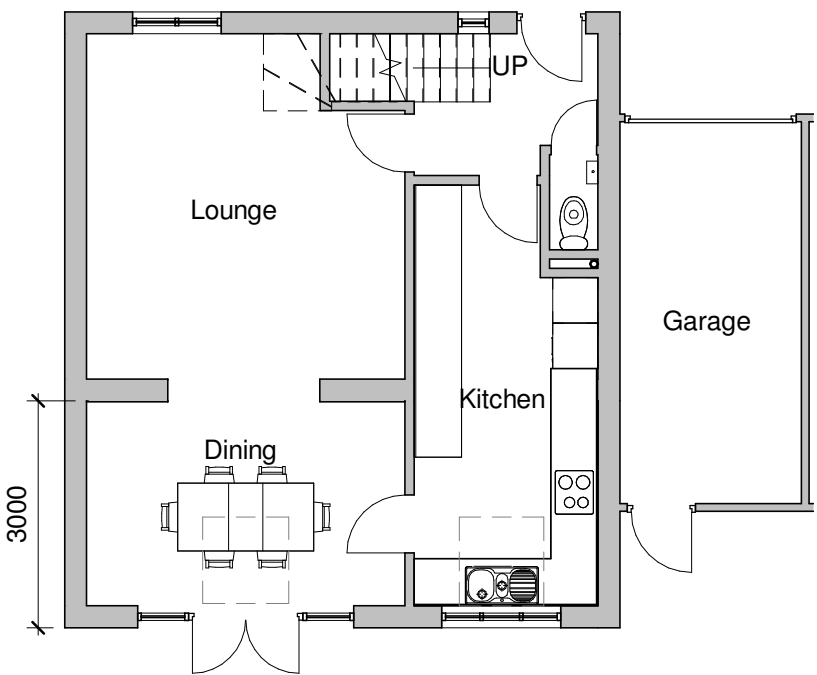

Proposed Ground Floor
1 : 100

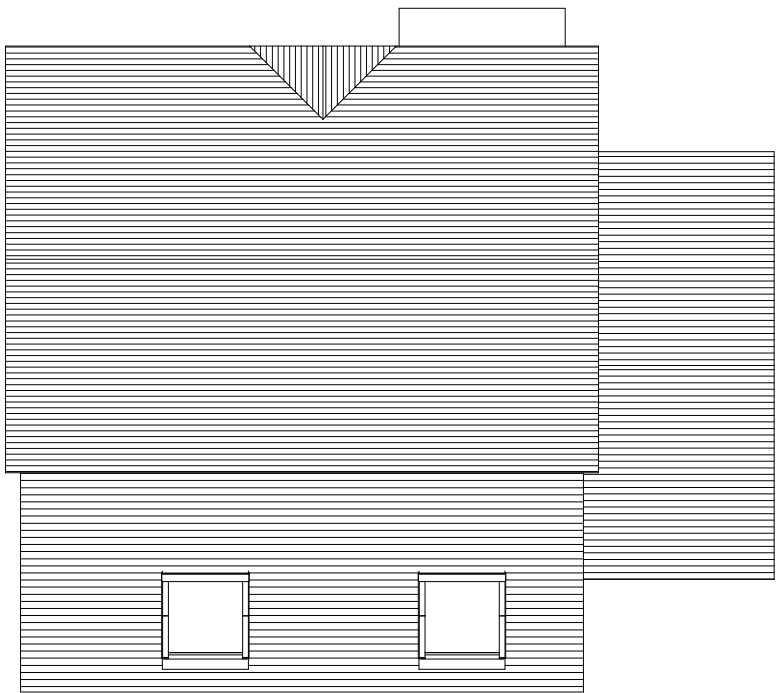

Proposed Roof Plan
1 : 100

  

Tel: 0800 6127 664
www.yourhomeplans.co.uk

Your Home Plans



These drawings are for approval purposes. Materials and products should not be ordered based on scaling from drawings as errors may occur along existing building lines. All measurements and supporting elements are to be checked on site. Refer to Your Home Plans if any discrepancies are found.

Ms K Lambert
4 Copper Hall
Rustington
West Sussex
BN16 3RZ

Floor Plans

Project number	4COP-20	A103
Date	25th January 2020	
Drawn by	JG	
Checked by	Checker	Scale
		1 : 100