

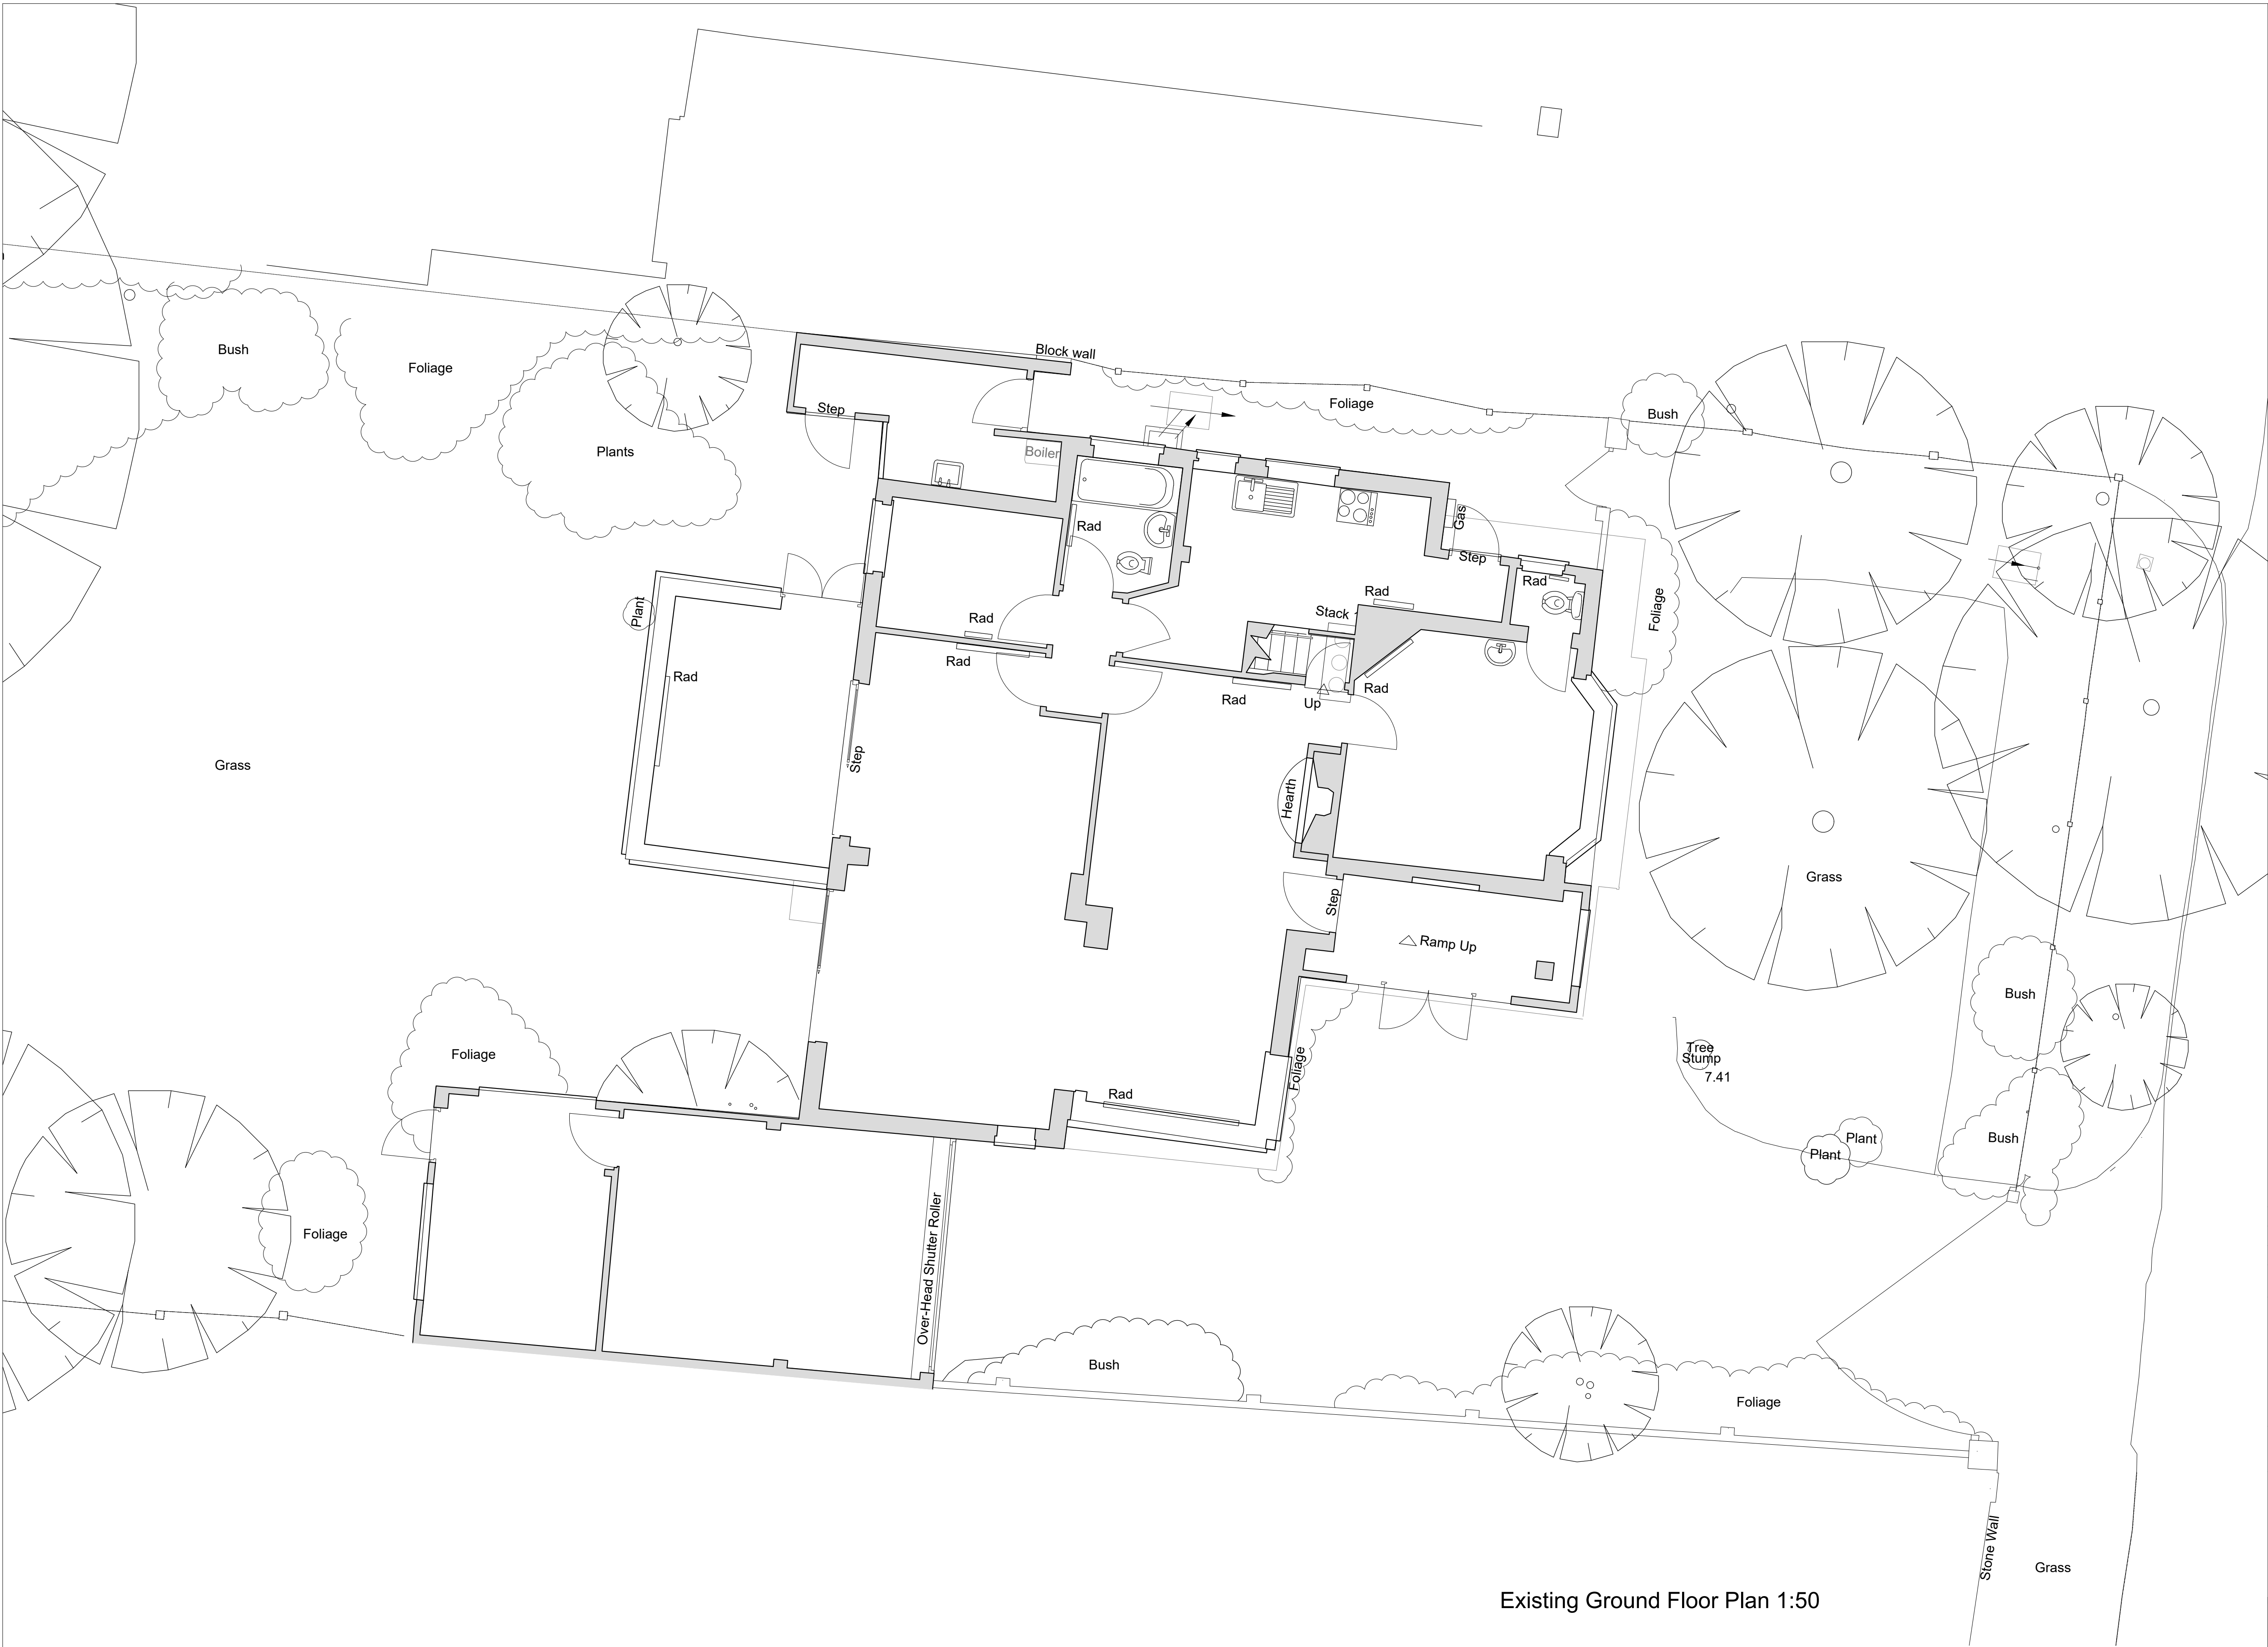


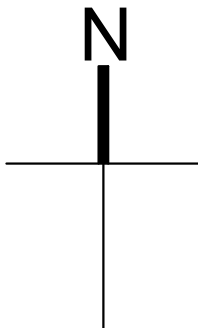

Existing Ground Floor Plan 1:50

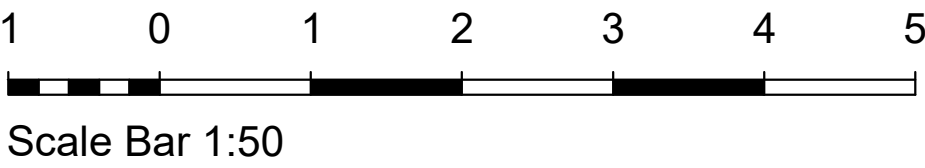

- NOTES**
- DO NOT SCALE OFF THIS DRAWING EXCEPT FOR PLANNING PURPOSES
 - CHECK ALL DIMENSIONS ON SITE BEFORE ANY WORK IS COMMENCED
 - ALL GOODS MATERIALS AND WORKMANSHIP MUST CONFORM WITH CURRENT BUILDING REGULATIONS, BRITISH STANDARDS AND CODES OF PRACTICE
 - COPYRIGHT OF THIS DRAWING IS RETAINED BY THE ARCHITECT AND IT MUST NOT BE REPRODUCED WITHOUT WRITTEN CONSENT

REV	DATE	BY	AMENDMENT

**folkes architects**

The Old Forge
6 Church Street
Storrington
West Sussex
RH20 4LA

t. 01903 868629
info@folkesarchitects.co.uk

CLIENT
Ms Juliette Whittaker

JOB TITLE
**12 Central Avenue
Rustington
West Sussex
BN16 2HG**

DRAWING TITLE
**Existing Ground Floor Plan
PLANNING ISSUE**

DATE 21.02.19	SCALE Shown on A1	DRAWN BY RM
JOB NO. 19002	DRAWING NO. 1.01	CHECKED BY MF
		REVISION