




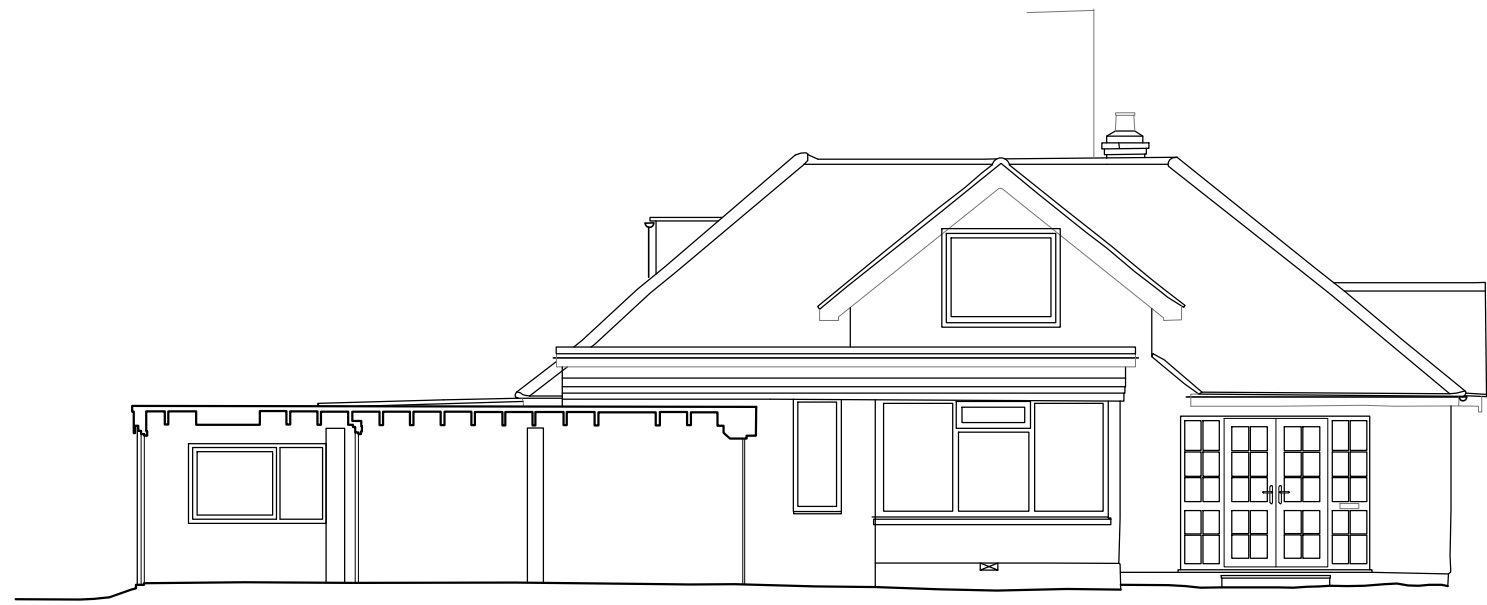


Proposed Side Elevation 1:100
South

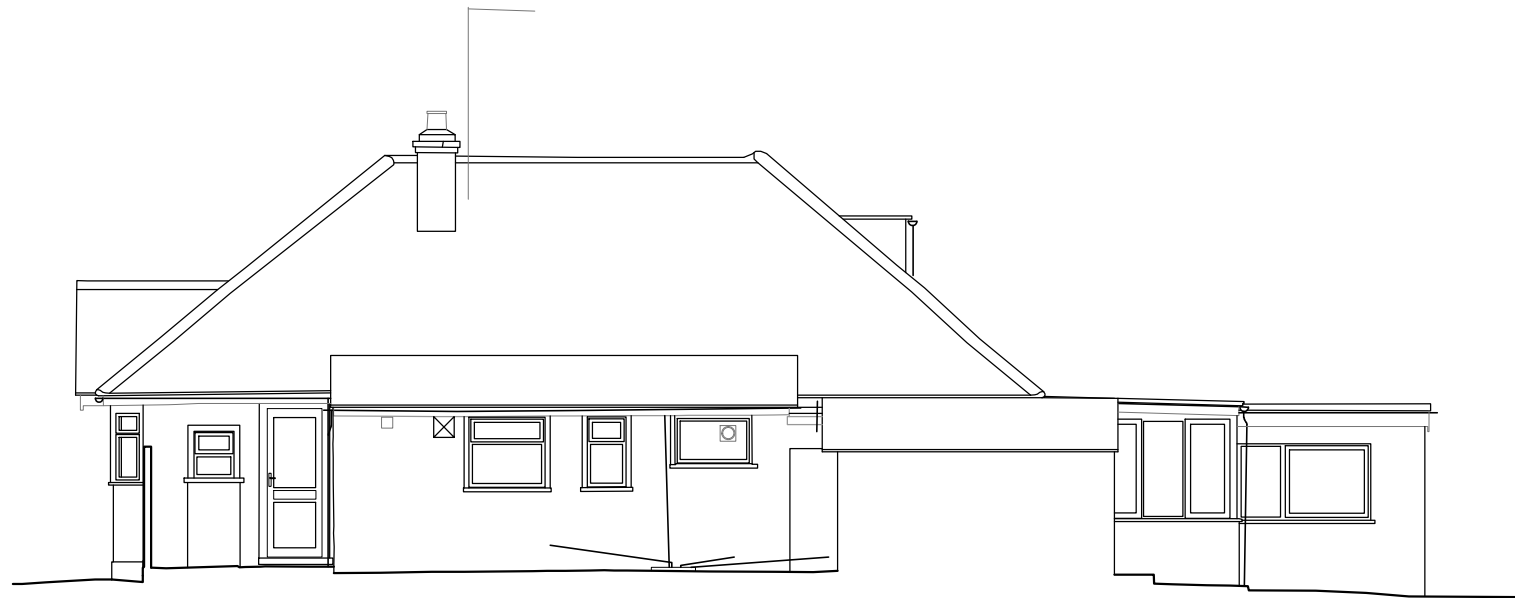

Existing Side Elevation 1:100
North

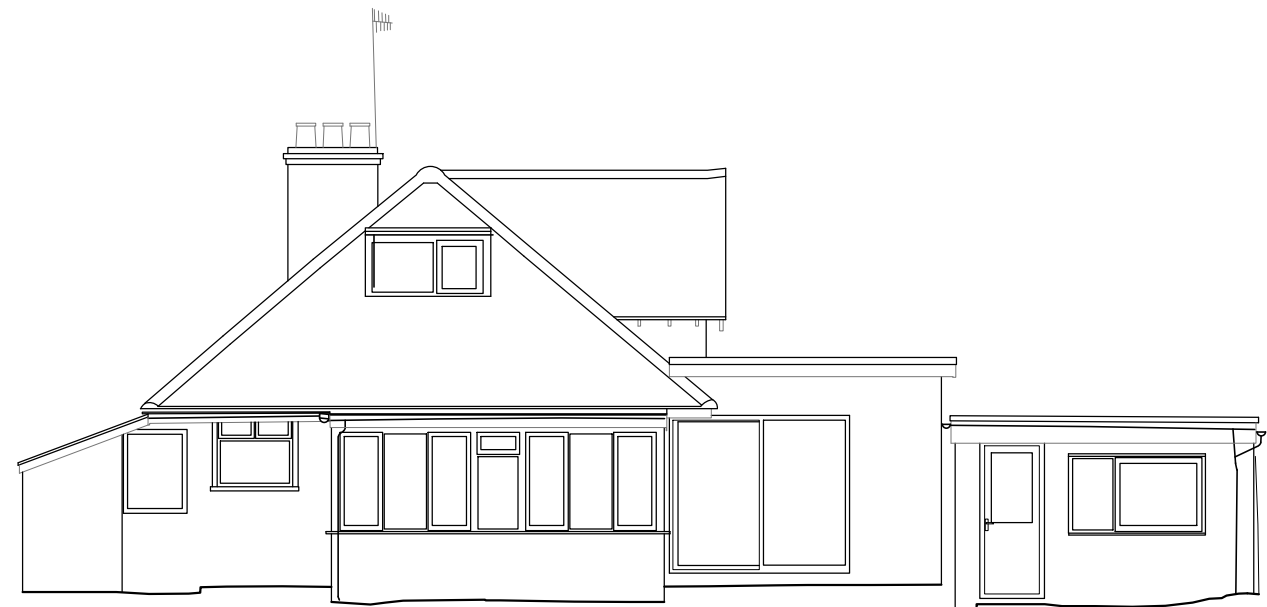


Existing Rear Elevation 1:100
West

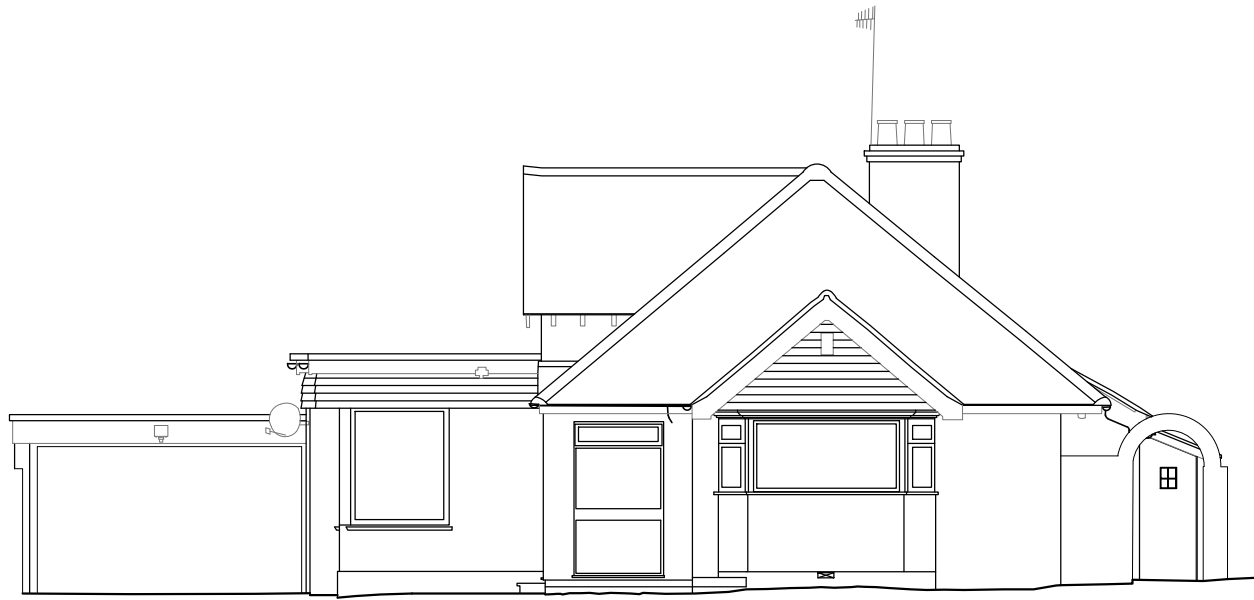


Existing Front Elevation 1:100
East



Existing First Floor Plan 1:50

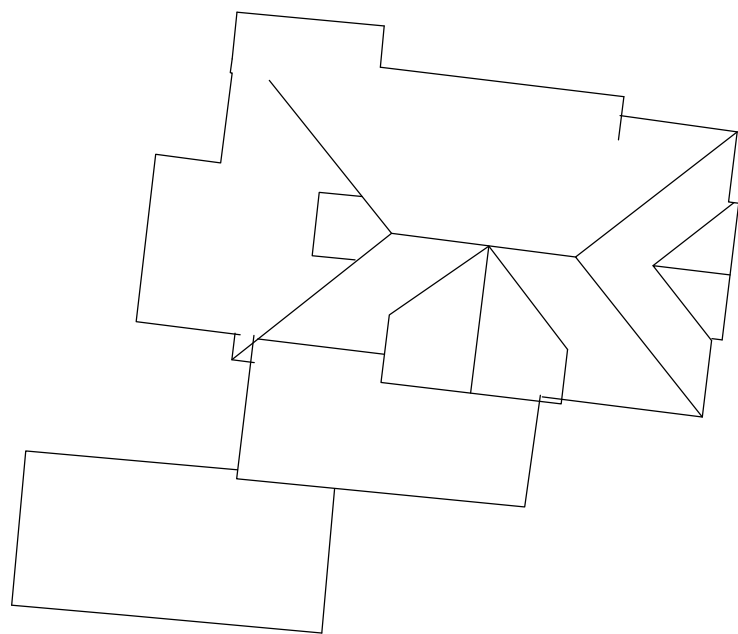

Existing Roof Plan 1:200

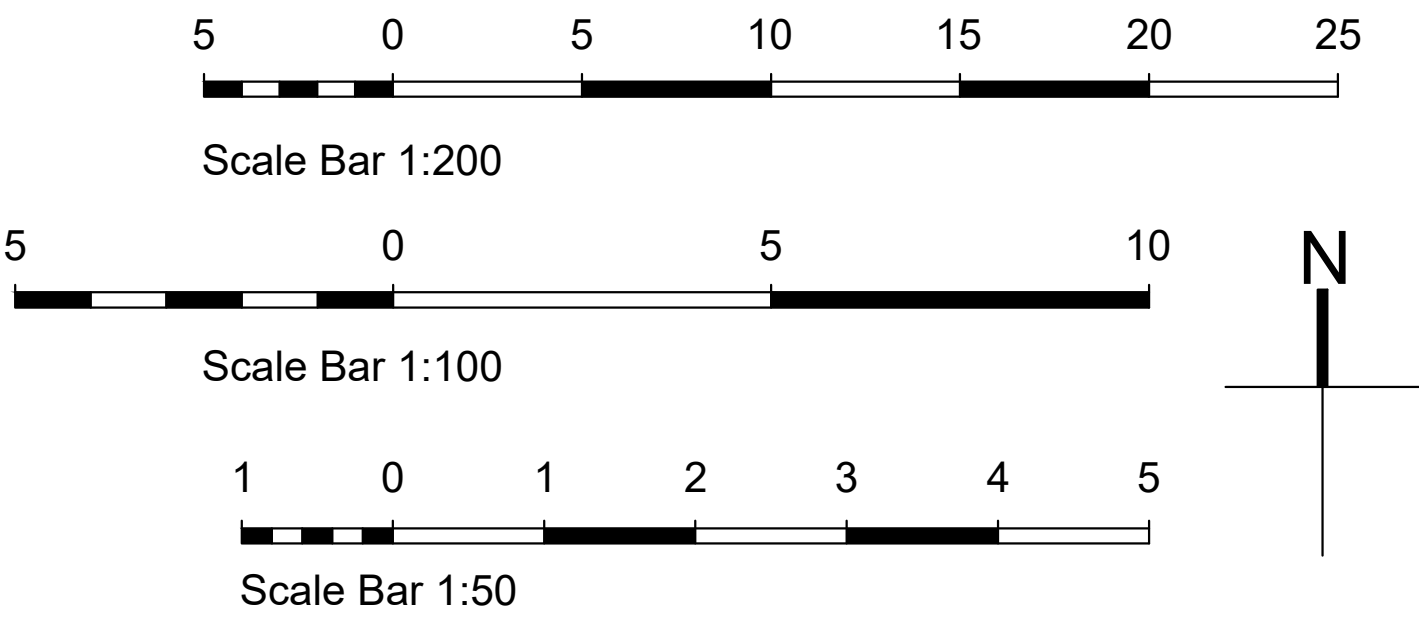

- NOTES**
- DO NOT SCALE OFF THIS DRAWING EXCEPT FOR PLANNING PURPOSES
 - CHECK ALL DIMENSIONS ON SITE BEFORE ANY WORK IS COMMENCED
 - ALL GOODS MATERIALS AND WORKMANSHIP MUST CONFORM WITH CURRENT BUILDING REGULATIONS, BRITISH STANDARDS AND CODES OF PRACTICE
 - COPYRIGHT OF THIS DRAWING IS RETAINED BY THE ARCHITECT AND IT MUST NOT BE REPRODUCED WITHOUT WRITTEN CONSENT

REV	DATE	BY	AMENDMENT



folkes architects

The Old Forge
6 Church Street
Storrington
West Sussex
RH20 4LA

t. 01903 868629
info@folkesarchitects.co.uk

CLIENT
Ms Juliette Whittaker

JOB TITLE
12 Central Avenue
Rustington
West Sussex
BN16 2HG

DRAWING TITLE
Existing First Floor Plan, Roof Plan &
Elevations
PLANNING ISSUE

DATE	SCALE	DRAWN BY	RM
21.02.19	Shown on A1	CHECKED BY	MF

JOB NO.	DRAWING NO.	REVISION
19002	1.02	