

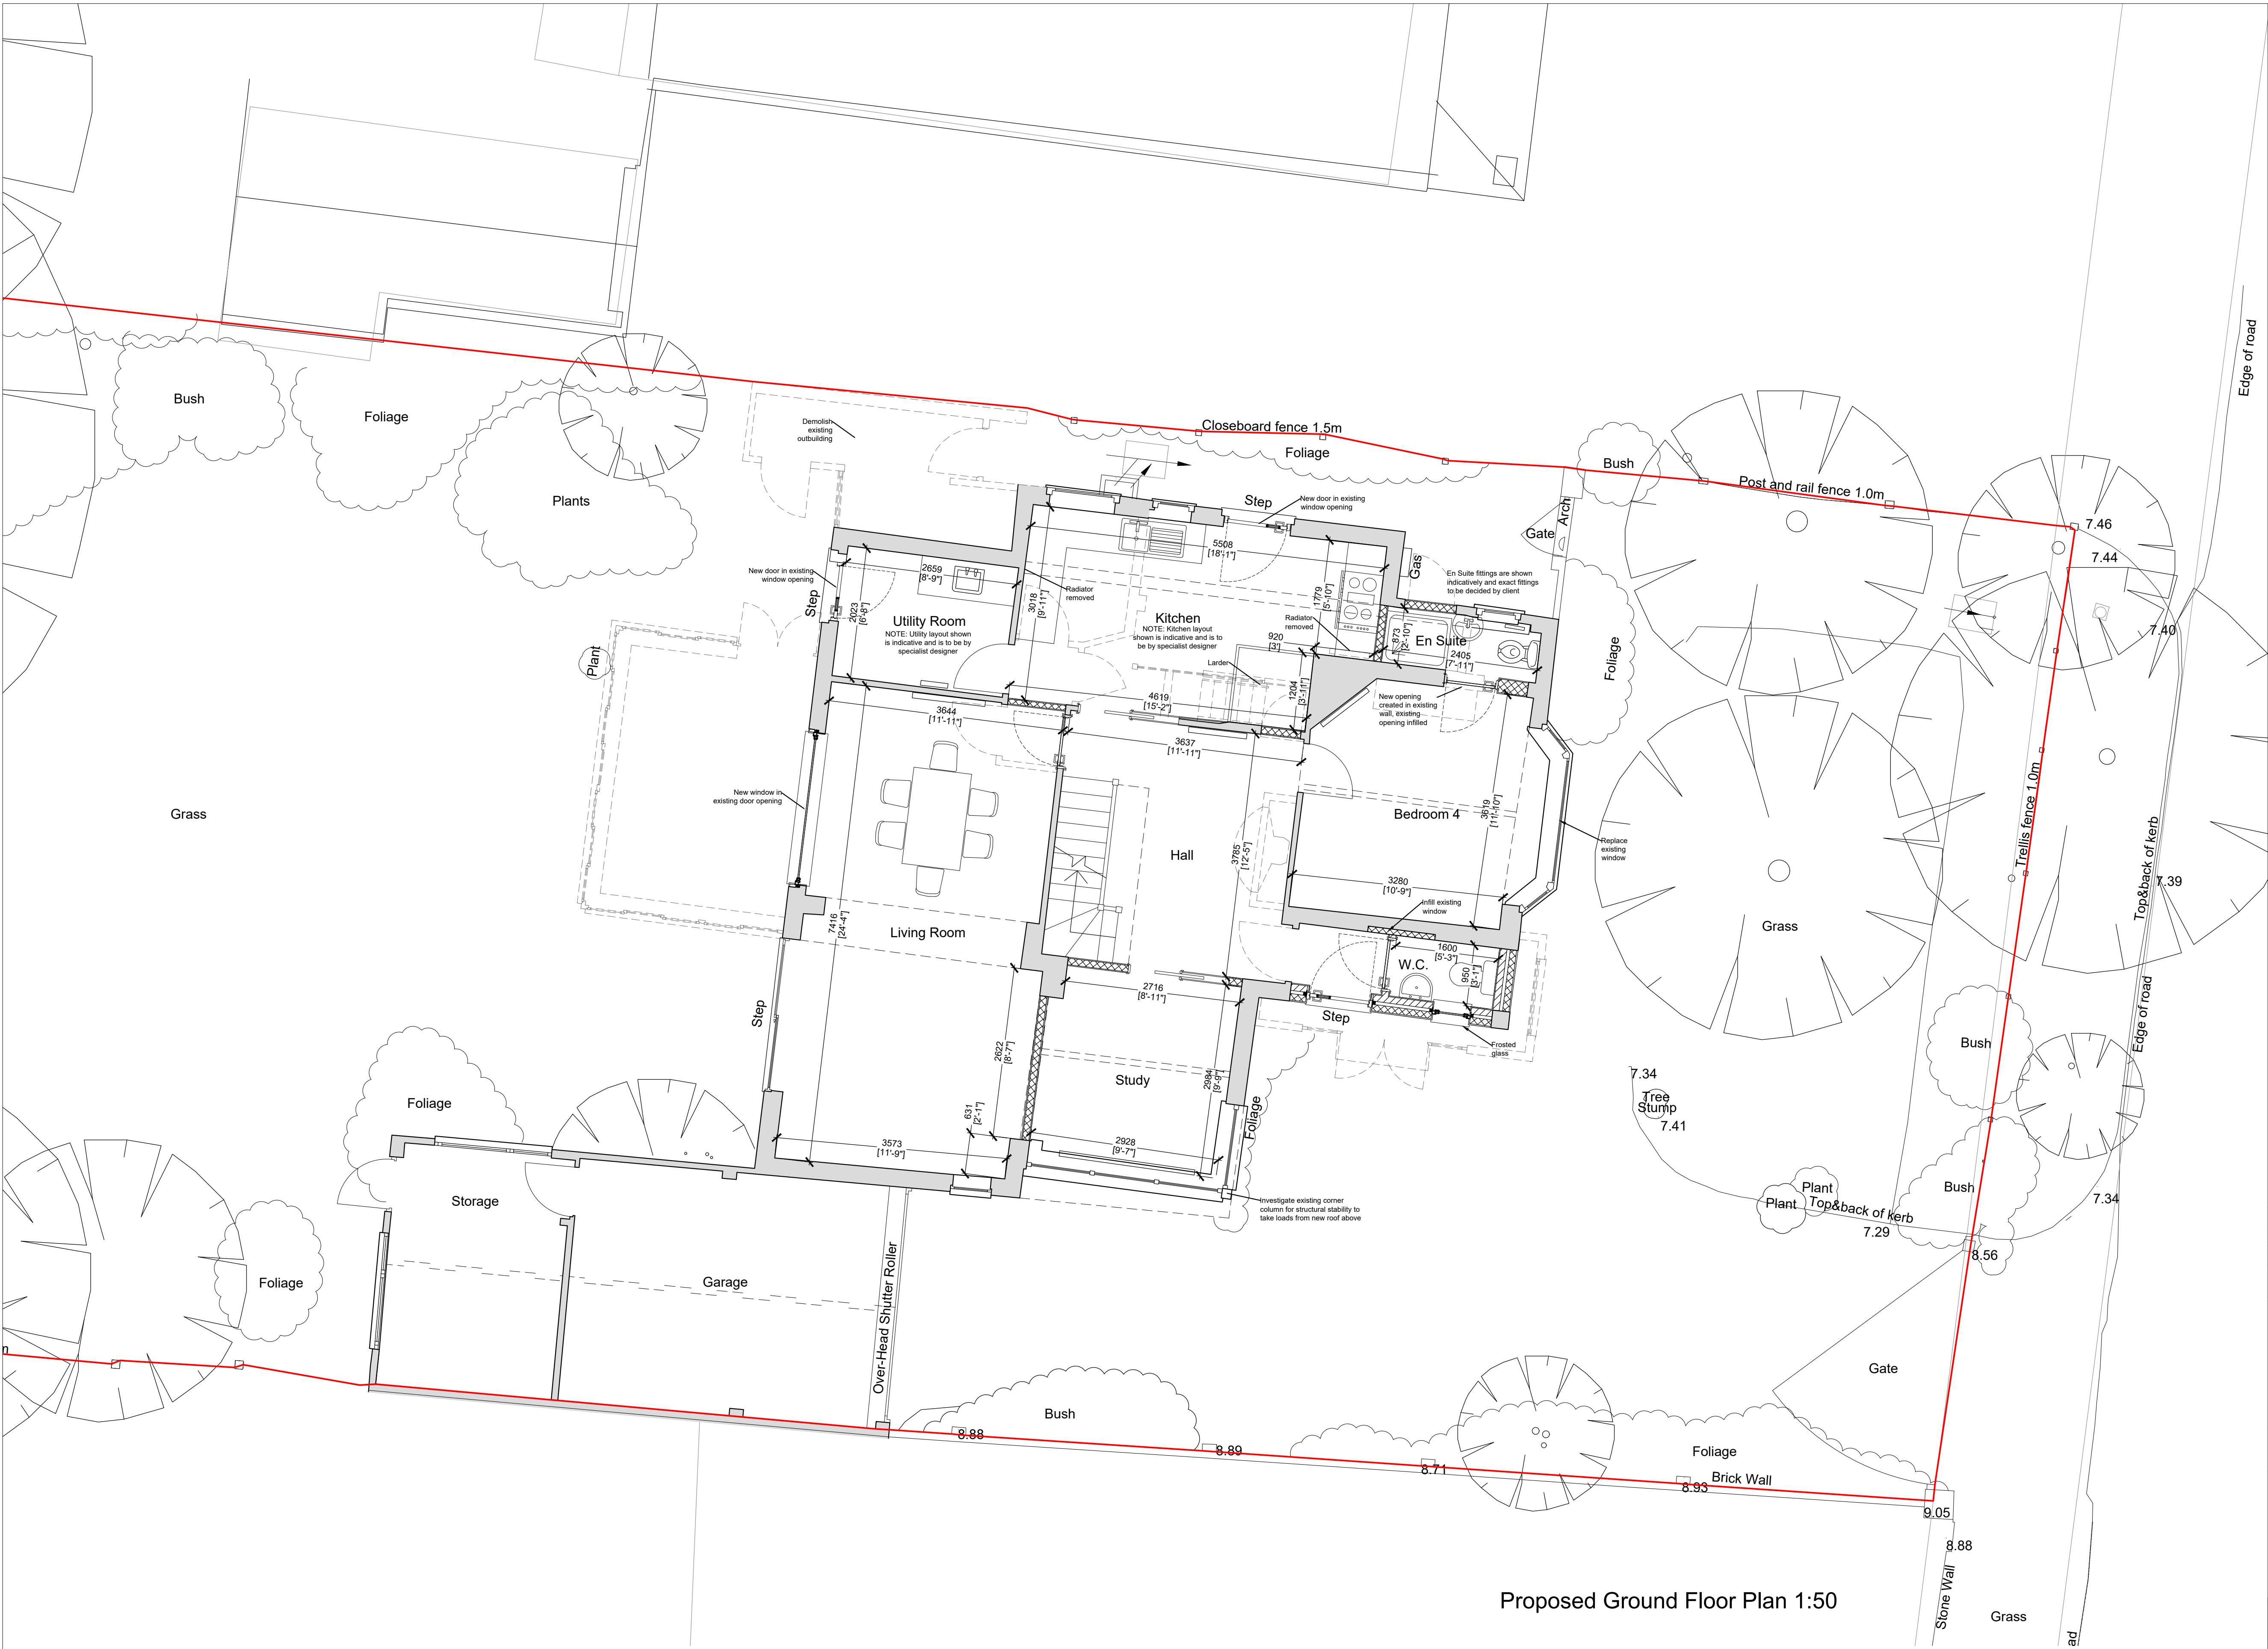


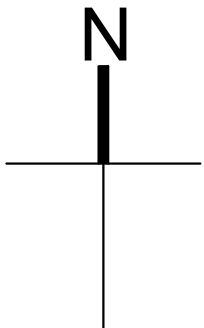

Proposed Ground Floor Plan 1:50

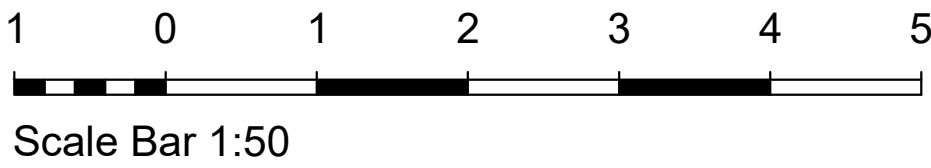

- NOTES**
- DO NOT SCALE OFF THIS DRAWING EXCEPT FOR PLANNING PURPOSES
 - CHECK ALL DIMENSIONS ON SITE BEFORE ANY WORK IS COMMENCED
 - ALL GOODS MATERIALS AND WORKMANSHIP MUST CONFORM WITH CURRENT BUILDING REGULATIONS, BRITISH STANDARDS AND CODES OF PRACTICE
 - COPYRIGHT OF THIS DRAWING IS RETAINED BY THE ARCHITECT AND IT MUST NOT BE REPRODUCED WITHOUT WRITTEN CONSENT

REV	DATE	BY	AMENDMENT
A	21.02.19	RM	Client amendments



t. 01903 868629
info@folkesarchitects.co.uk

The Old Forge
6 Church Street
Storrington
West Sussex
RH20 4LA

CLIENT
Ms Juliette Whittaker

JOB TITLE
12 Central Avenue
Rustington
West Sussex
BN16 2HG

DRAWING TITLE		
Proposed Ground Floor Plan PLANNING ISSUE		
DATE 13.02.19	SCALE Shown on A1	DRAWN BY RM CHECKED BY MF
JOB NO. 19002	DRAWING NO. 2.00	REVISION A