


This drawing has been prepared for Local Authority negotiations only. Additional information may be required for constructional purposes. In the event of the drawings being used for construction then the builder is responsible for checking all relevant site dimensions and any other relevant information prior to the commencement of works to ensure the accuracy of the drawings. Any discrepancies must be notified before work commences. This drawing has only been prepared for the address shown and should not be copied without permission. Copyright Nema Designs Ltd. ©

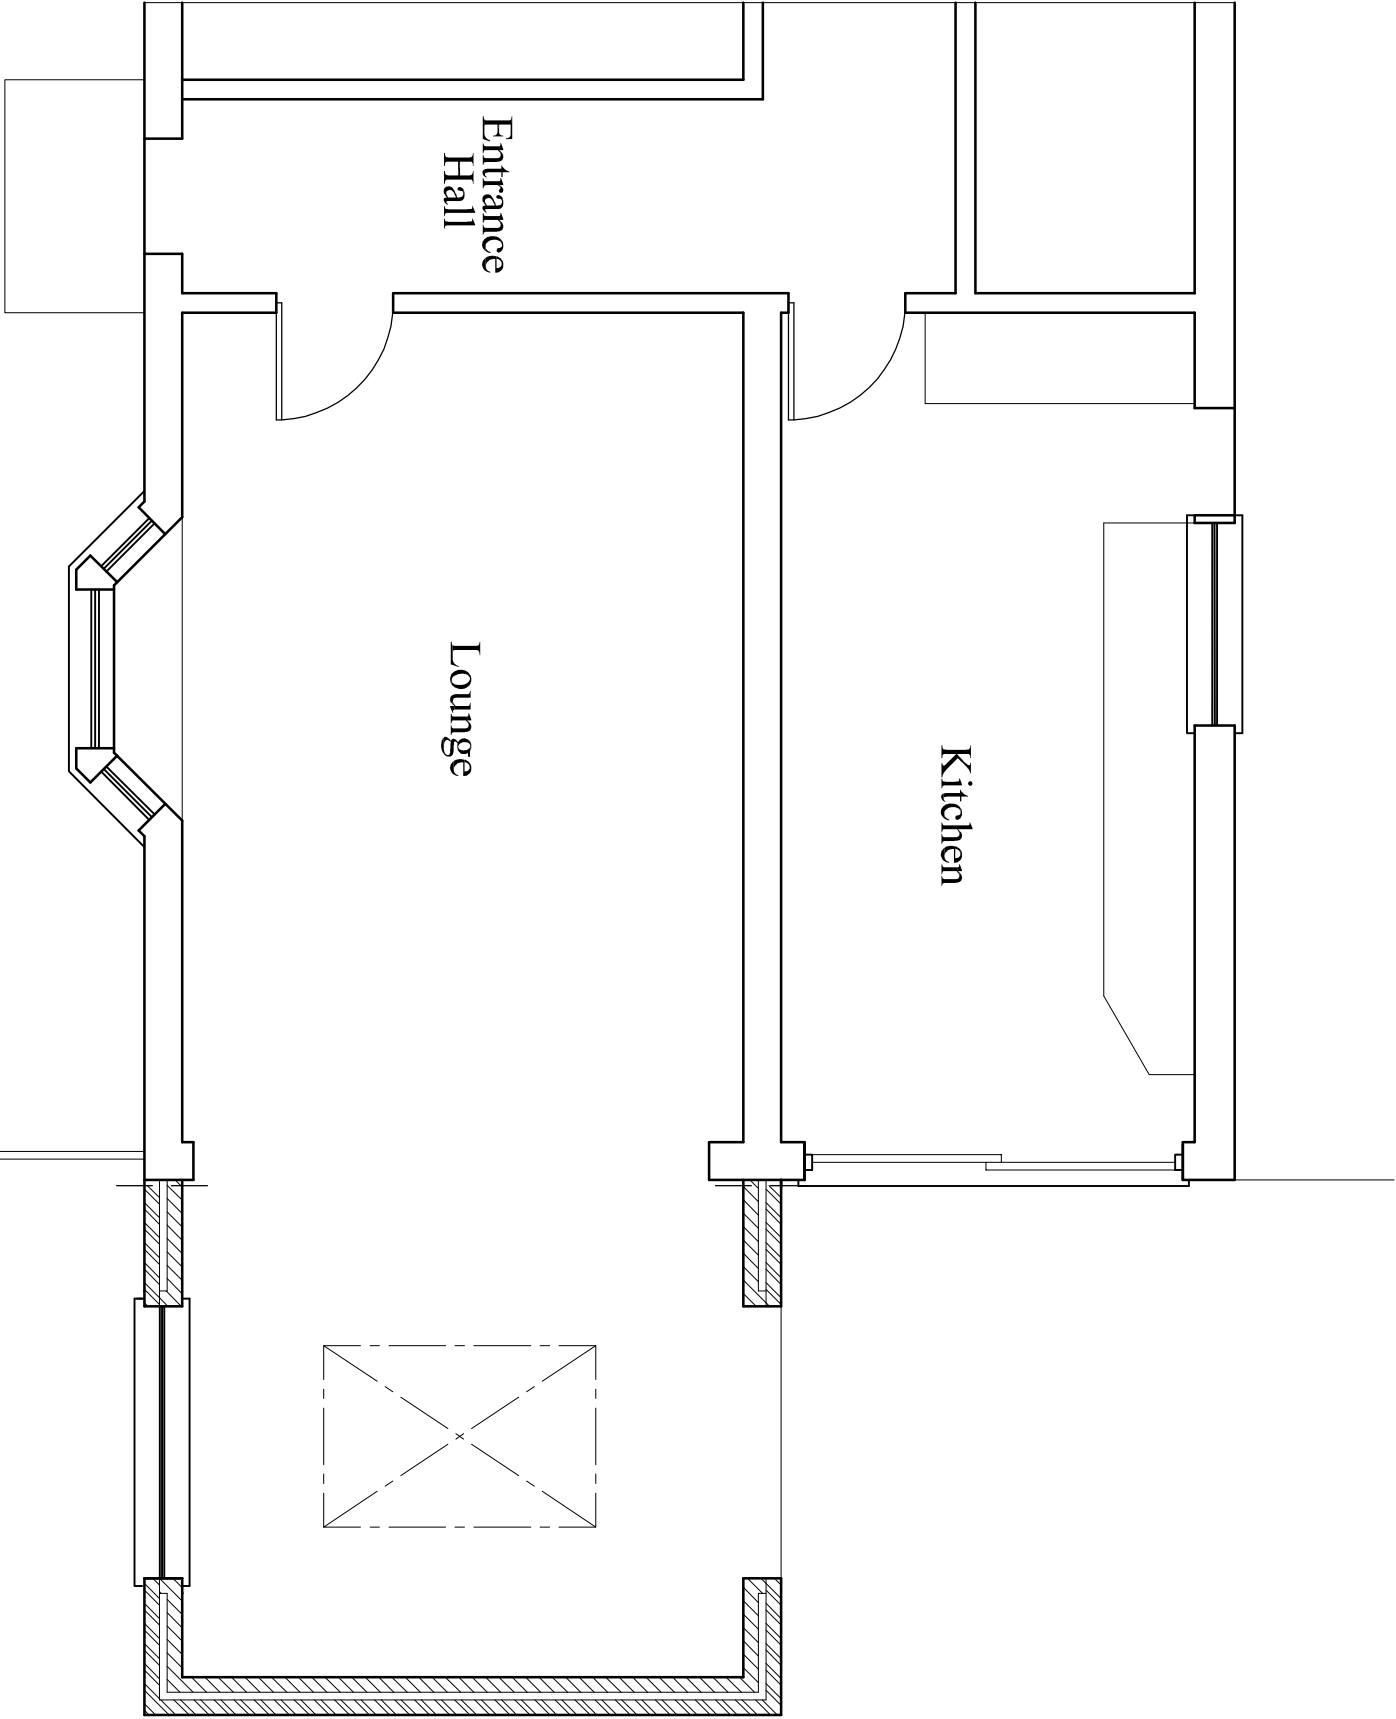

Existing Ground Floor Plan
Scale 1:50

Project	Proposed Rear Extension 1 Staffords Close Rustington, BN16 3PH				Title		Existing Ground Floor Plan					Scale		Date	
												1:50	Dec 19		
									Sketch No.						
												CT / SC / PL01			