






Scale Bar 1:100

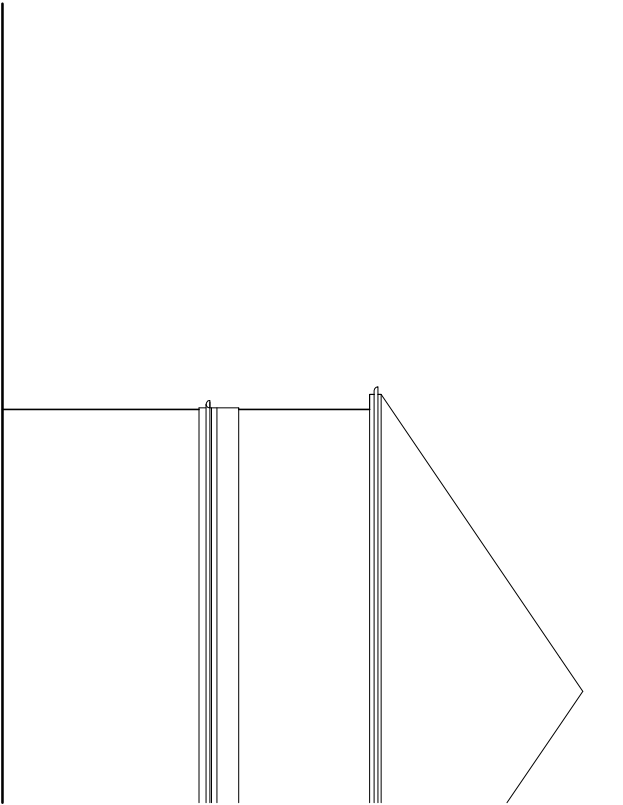

EXISTING NORTH ELEVATION 1:100

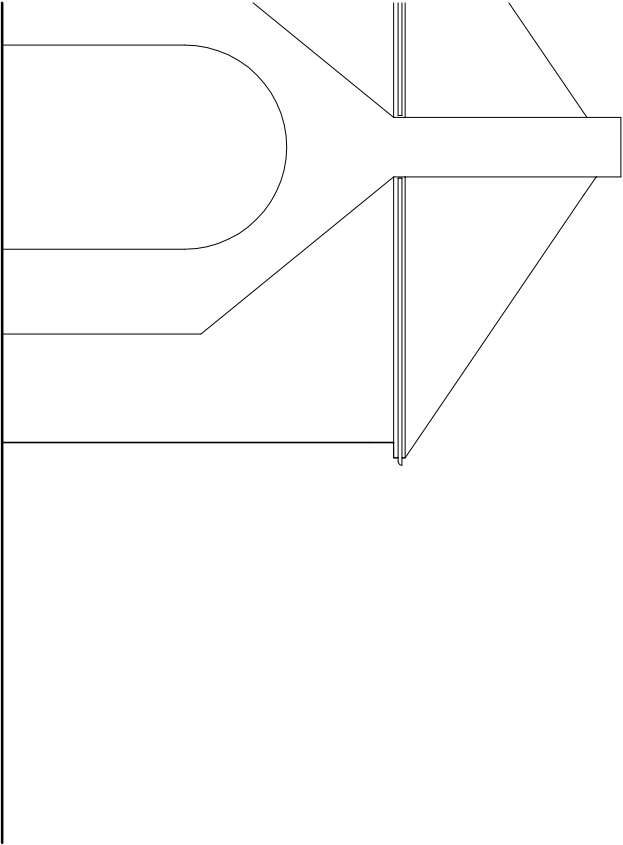

EXISTING SOUTH ELEVATION 1:100

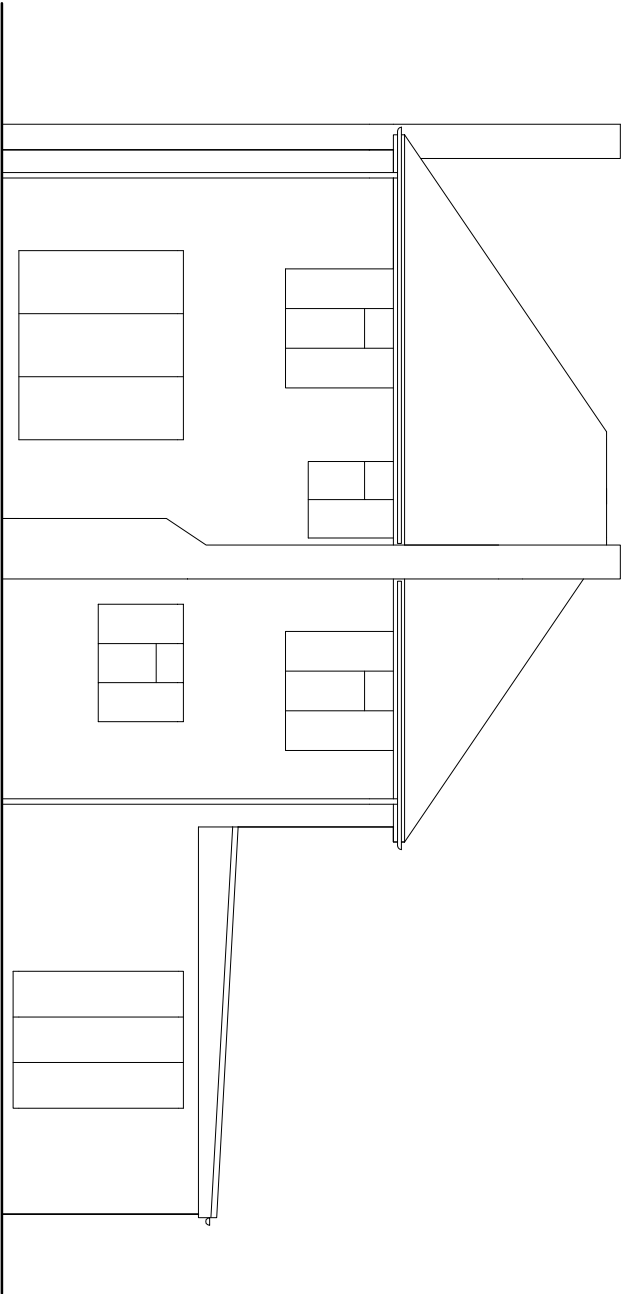

EXISTING EAST ELEVATION 1:100

ARW Design	DRAWING TITLE: EXISTING ELEVATIONS PROJECT: SINGLE STOREY REAR EXTENSION		LOCATION: 71, OLD MANOR ROAD, RUSTINGTON CLIENT: L. LEWIS		SCALE: AS NOTED @ paper size A3 DATE: FEB 2022		DRAWN: ARW	DRAWING NO:
								REVISION:
								6046/1