






Scale Bar 1:100

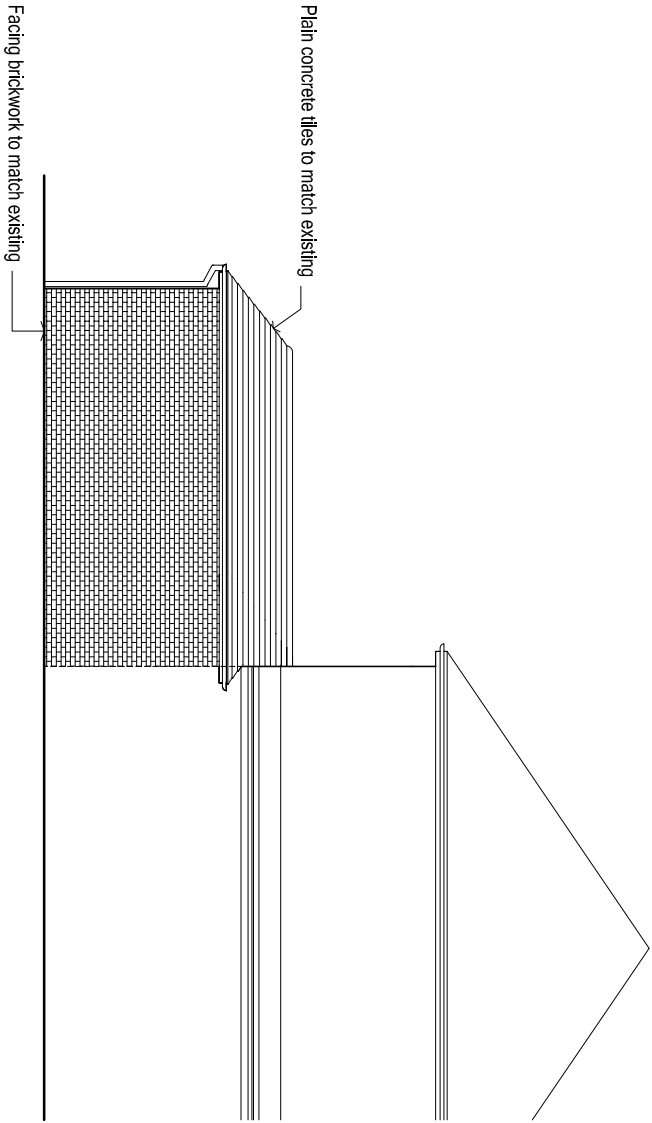

PROPOSED NORTH ELEVATION 1:100

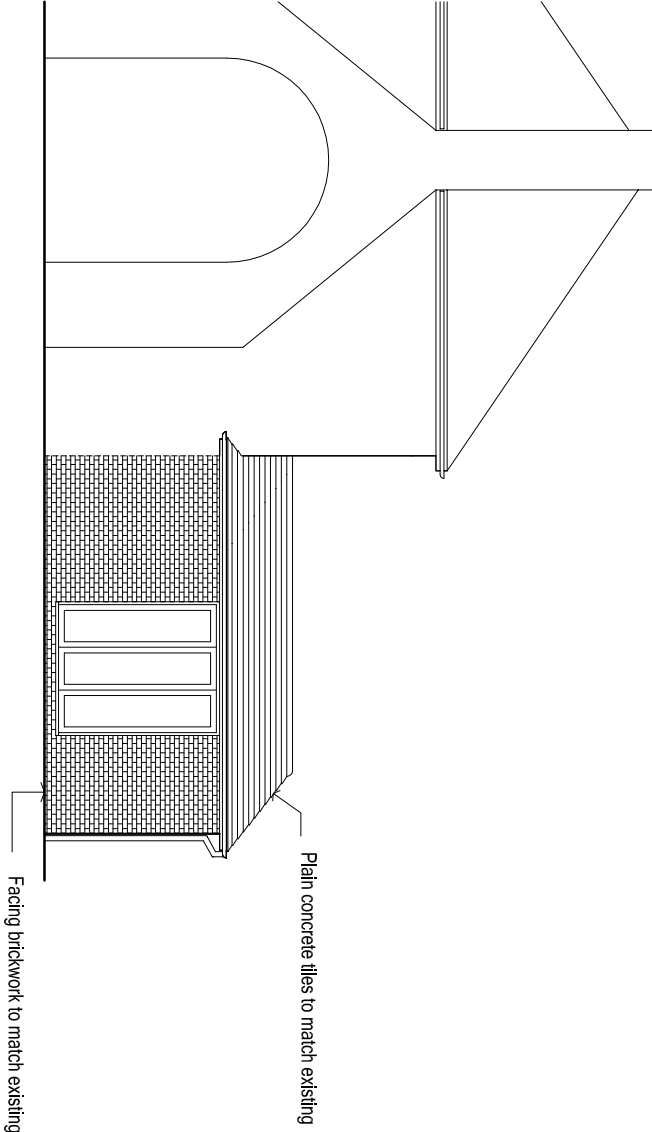

PROPOSED SOUTH ELEVATION 1:100

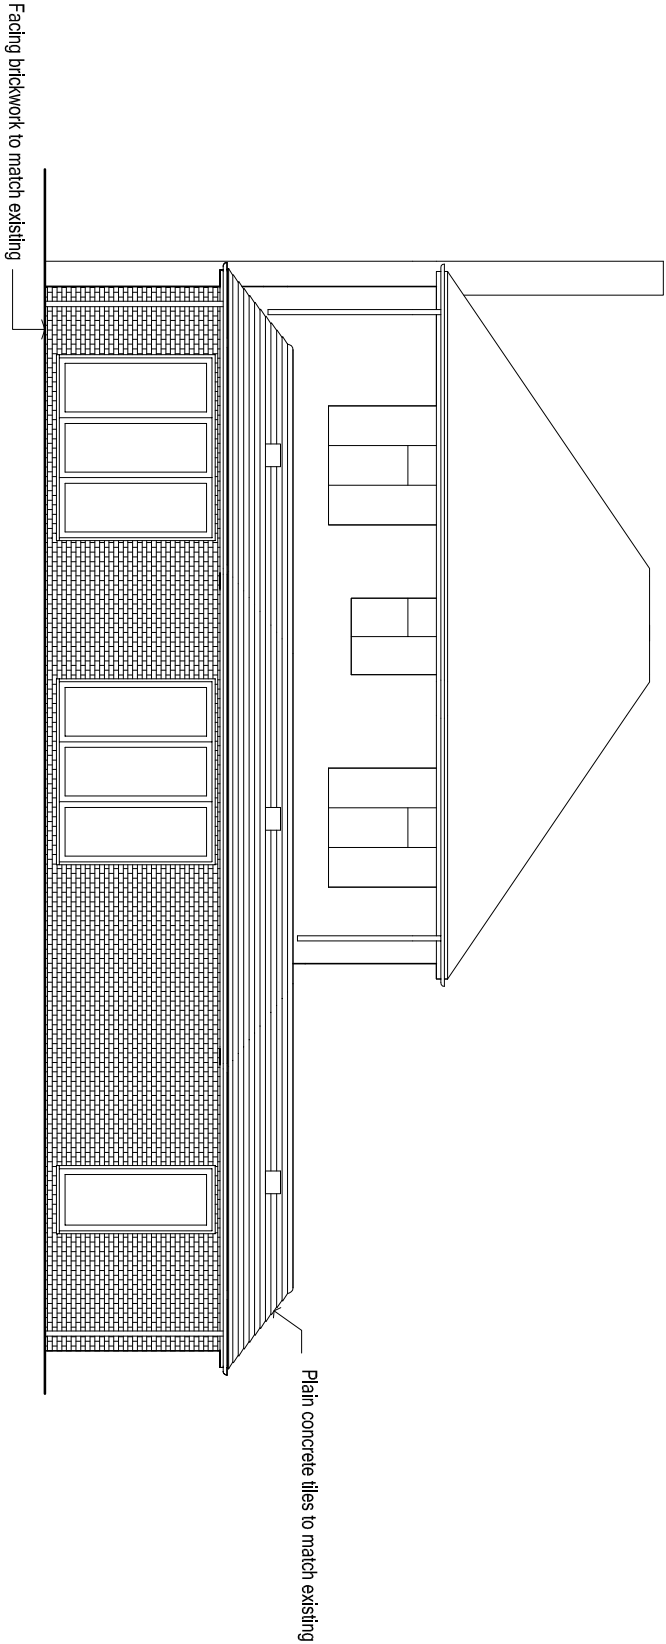

PROPOSED EAST ELEVATION 1:100

ARW Design	DRAWING TITLE: PROPOSED ELEVATIONS PROJECT: SINGLE STOREY REAR EXTENSION		LOCATION: 71, OLD MANOR ROAD, RUSTINGTON CLIENT: L. LEWIS		SCALE: AS NOTED @ paper size A3 DATE: FEB 2022		DRAWING NO: 6046/2
					DRAWN: ARW REVISION:		