
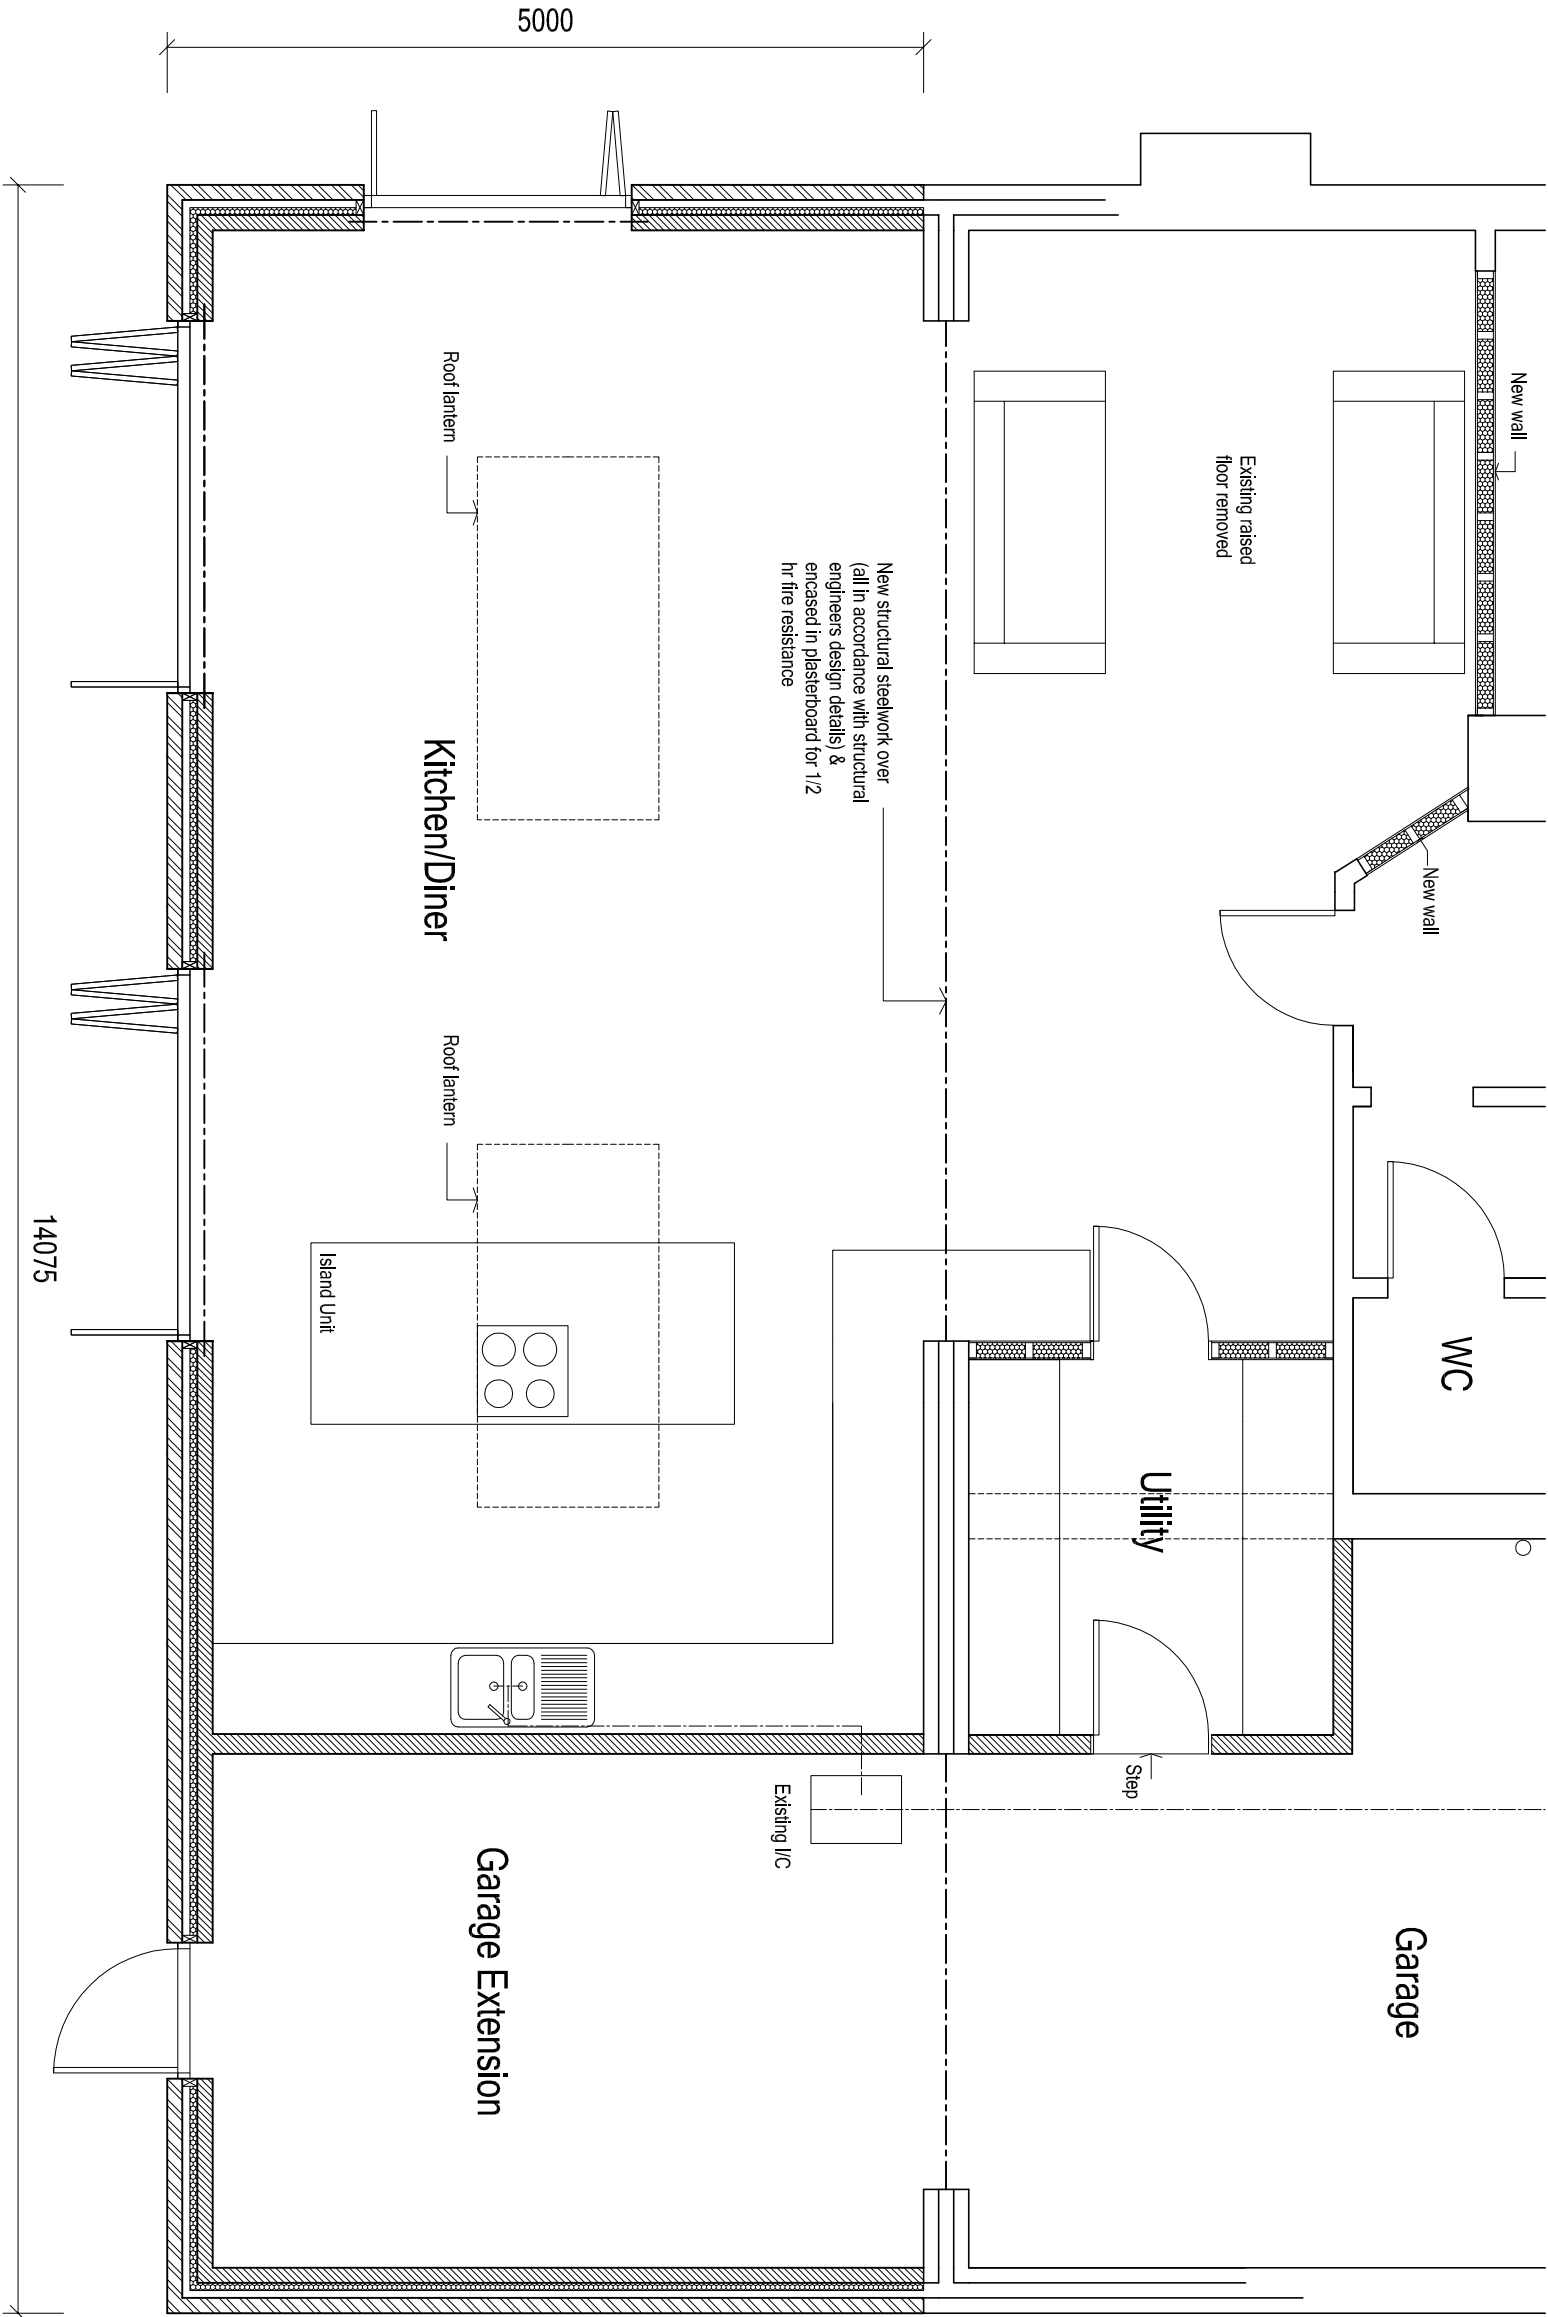


Scale Bar 1:50

 

PROPOSED GROUND FLOOR PLAN 1:50

|            |                                                                                          |  |                                                                    |  |                                                         |  |
|------------|------------------------------------------------------------------------------------------|--|--------------------------------------------------------------------|--|---------------------------------------------------------|--|
| ARW Design | DRAWING TITLE:<br>PROPOSED GROUND FLOOR PLAN<br>PROJECT:<br>SINGLE STOREY REAR EXTENSION |  | LOCATION:<br>71, OLD MANOR ROAD, RUSTINGTON<br>CLIENT:<br>L. LEWIS |  | SCALE:<br>AS NOTED @ paper size A3<br>DATE:<br>FEB 2022 |  |
|            |                                                                                          |  | DRAWN:<br>ARW                                                      |  | DRAWING NO:<br>6046/4<br>REVISION:                      |  |