





PROPOSED REAR ELEVATION

ALL DIMENSIONS AND SETTING
OUT TO BE CONFIRMED ON SITE.

Scale 1:50 @ A1 1:100 @ A3

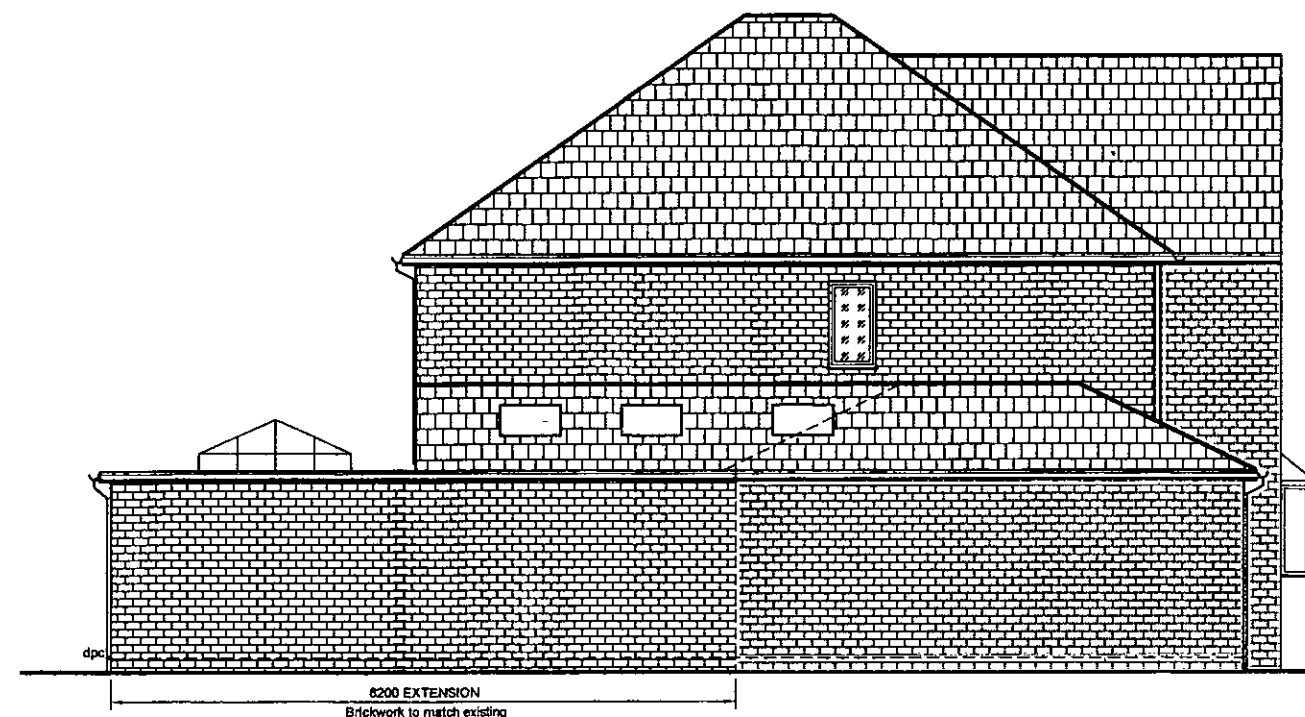

PROPOSED SIDE ELEVATION

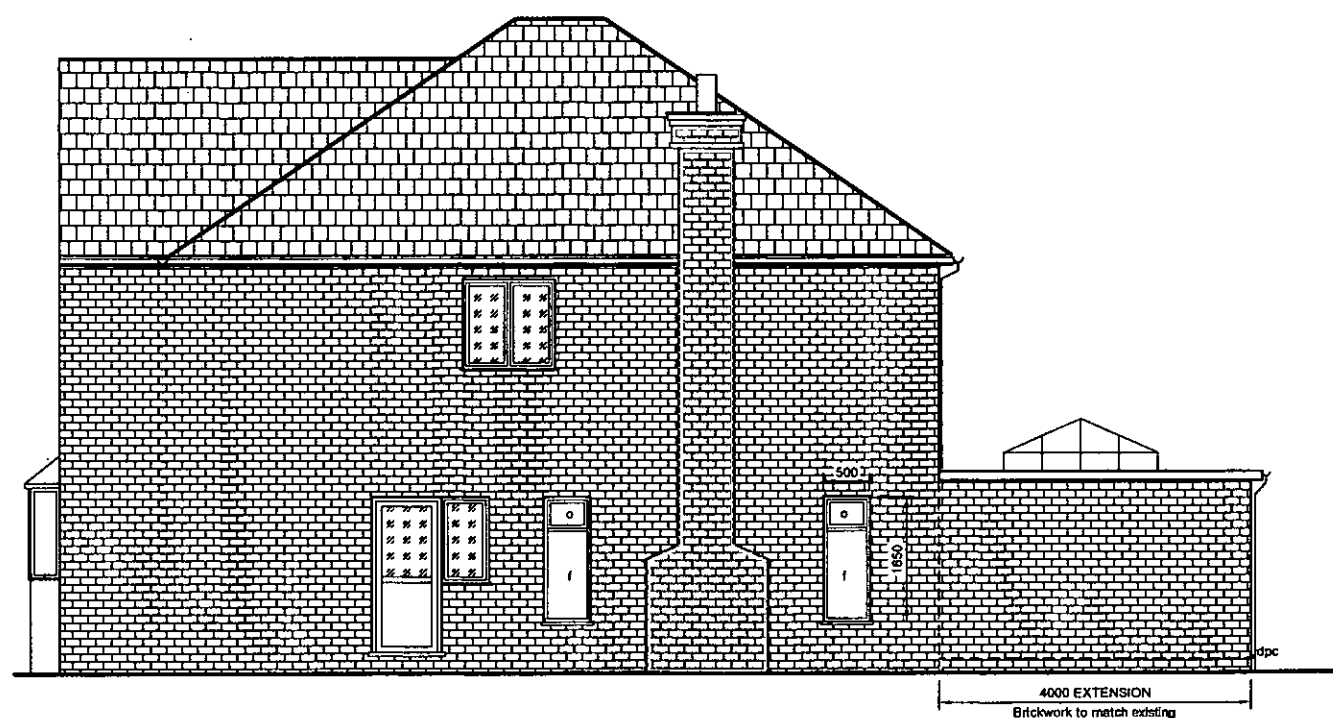

PROPOSED SIDE ELEVATION

B		
A	Feb 2018	Issued for Certificate of Lawfulness
-	Feb 2018	Issued for Client Comments
Rev.	Date	Revision

 copyright



Graham Page
Building Design Services

35 Windsor Drive
Rustington, West Sussex. BN16 3SW
01903 858072

Client

Mr & Mrs W BEST

Job Title

PROPOSED
SIDE-REAR EXTENSION
AT
29 WINDSOR DRIVE
RUSTINGTON BN16 3SW

Drawing Title

PROPOSED
ELEVATIONS

Scale

AS SHOWN @ A1

Date

03-02-18

Drawn by

G.A. PAGE

Dwg No.

659.18 / 03

A

