



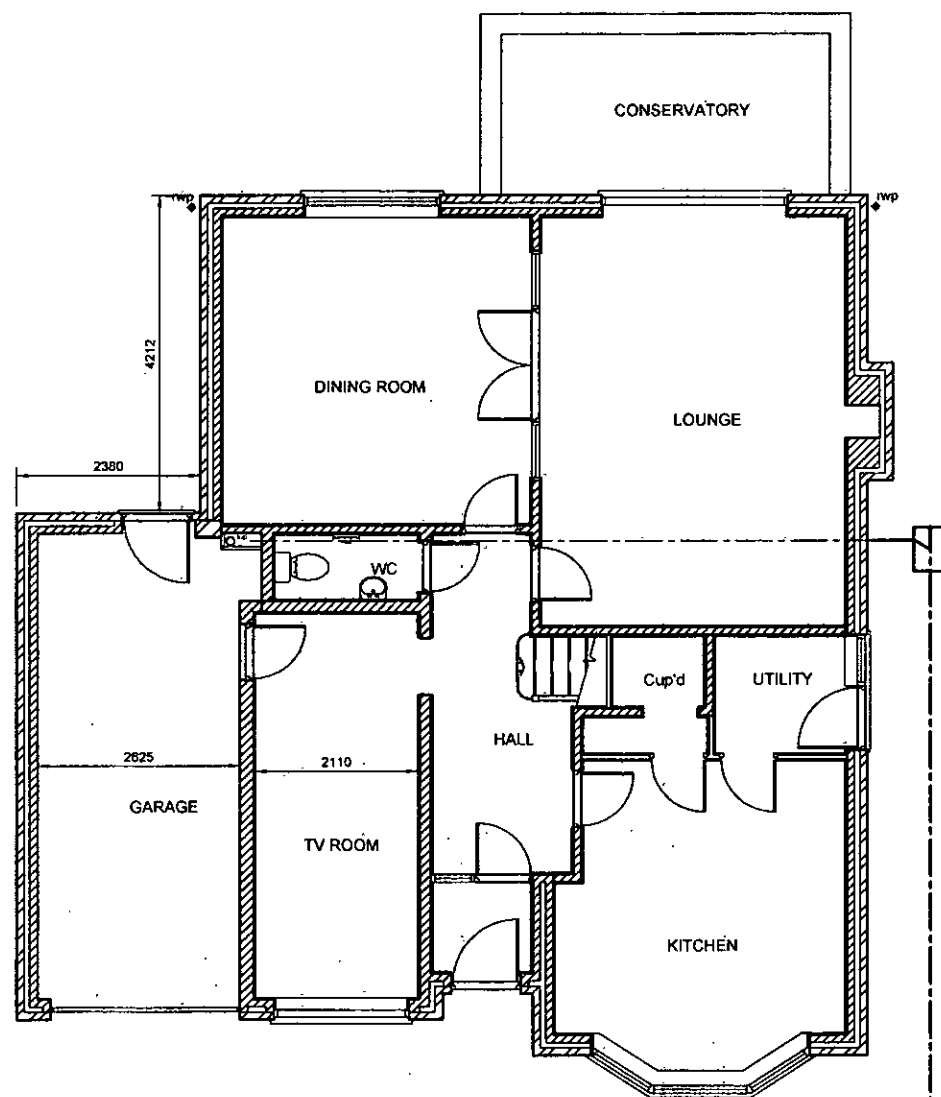

EXISTING GROUND FLOOR PLAN

Scale 1:50 @ A1 1:100 @ A3

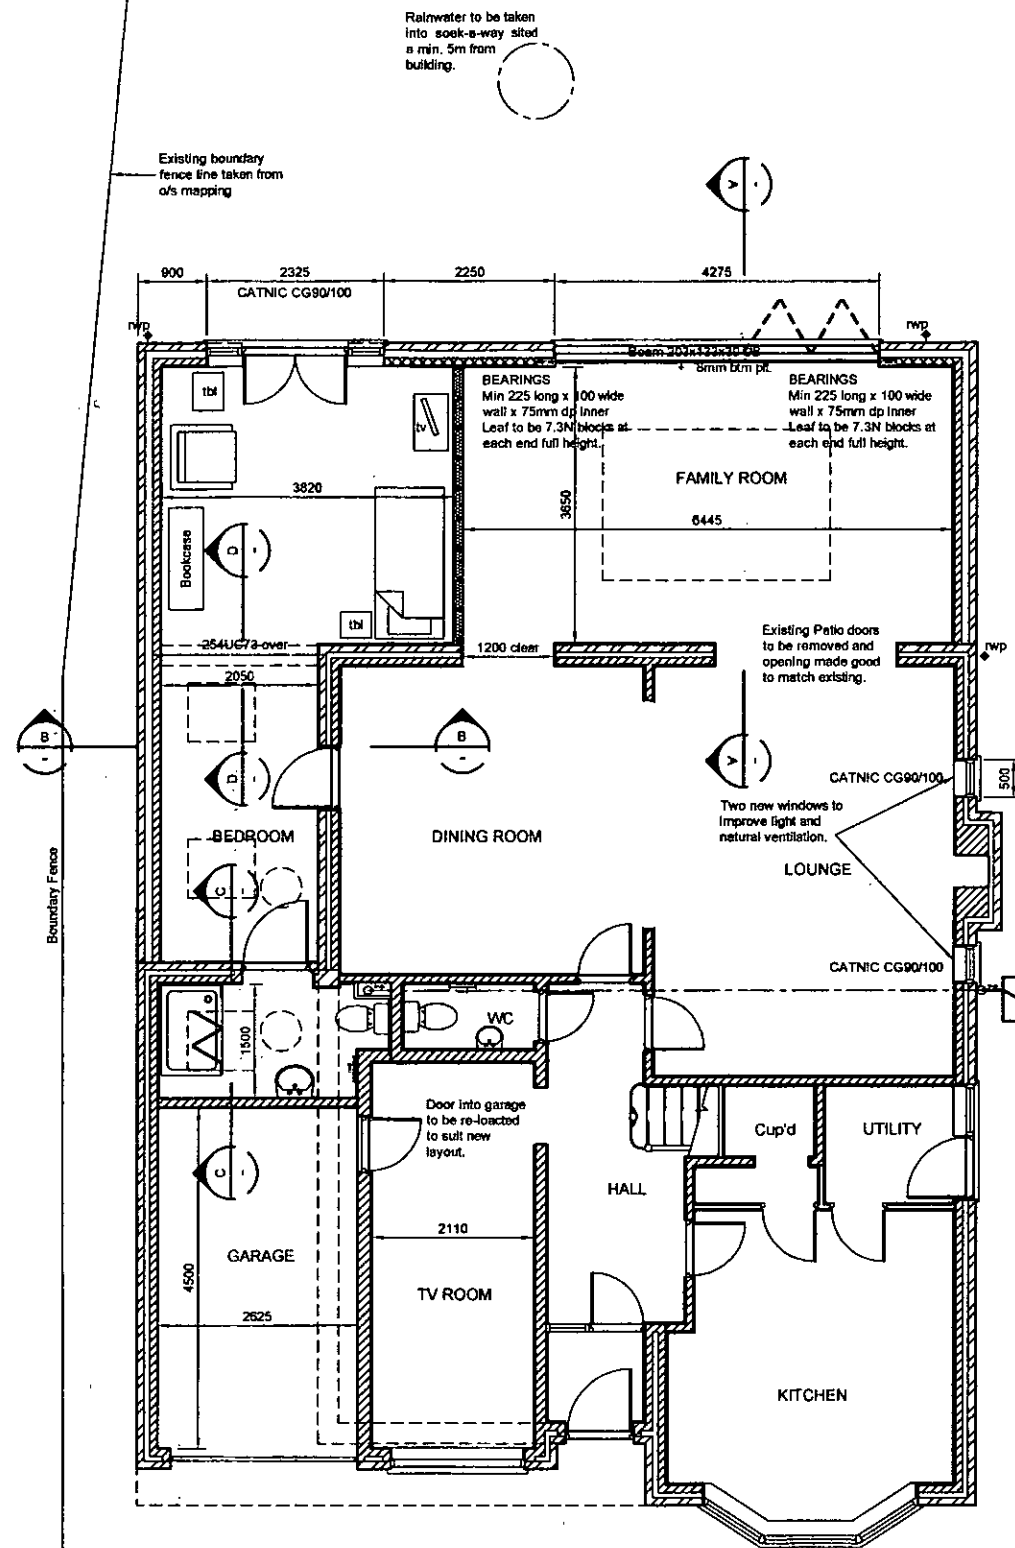

PROPOSED GROUND FLOOR PLAN

Scale 1:50 @ A1 1:100 @ A3

Rev.	Date	Revision
B		
A	Feb 2016	Issued for Certificate of Lawfulness
-	Feb 2016	Issued for Client Comments
Rev.	Date	Revision
© copyright		
Graham Page		
Building Design Services		
35 Windsor Drive		
Rustington, West Sussex. BN16 3SW		
01903 856072		
Client		
Mr & Mrs W BEST		
Job Title		
PROPOSED		
SIDE-REAR EXTENSION		
AT		
29 WINDSOR DRIVE		
RUSTINGTON BN16 3SW		
Drawing Title		
EXISTING & PROPOSED		
LAYOUTS		
Scale		
A5 SHOWN @ A1		
Date	01-02-16	Drawn by G.A.PAGE
Orig No.	659.18 / 01	A

