


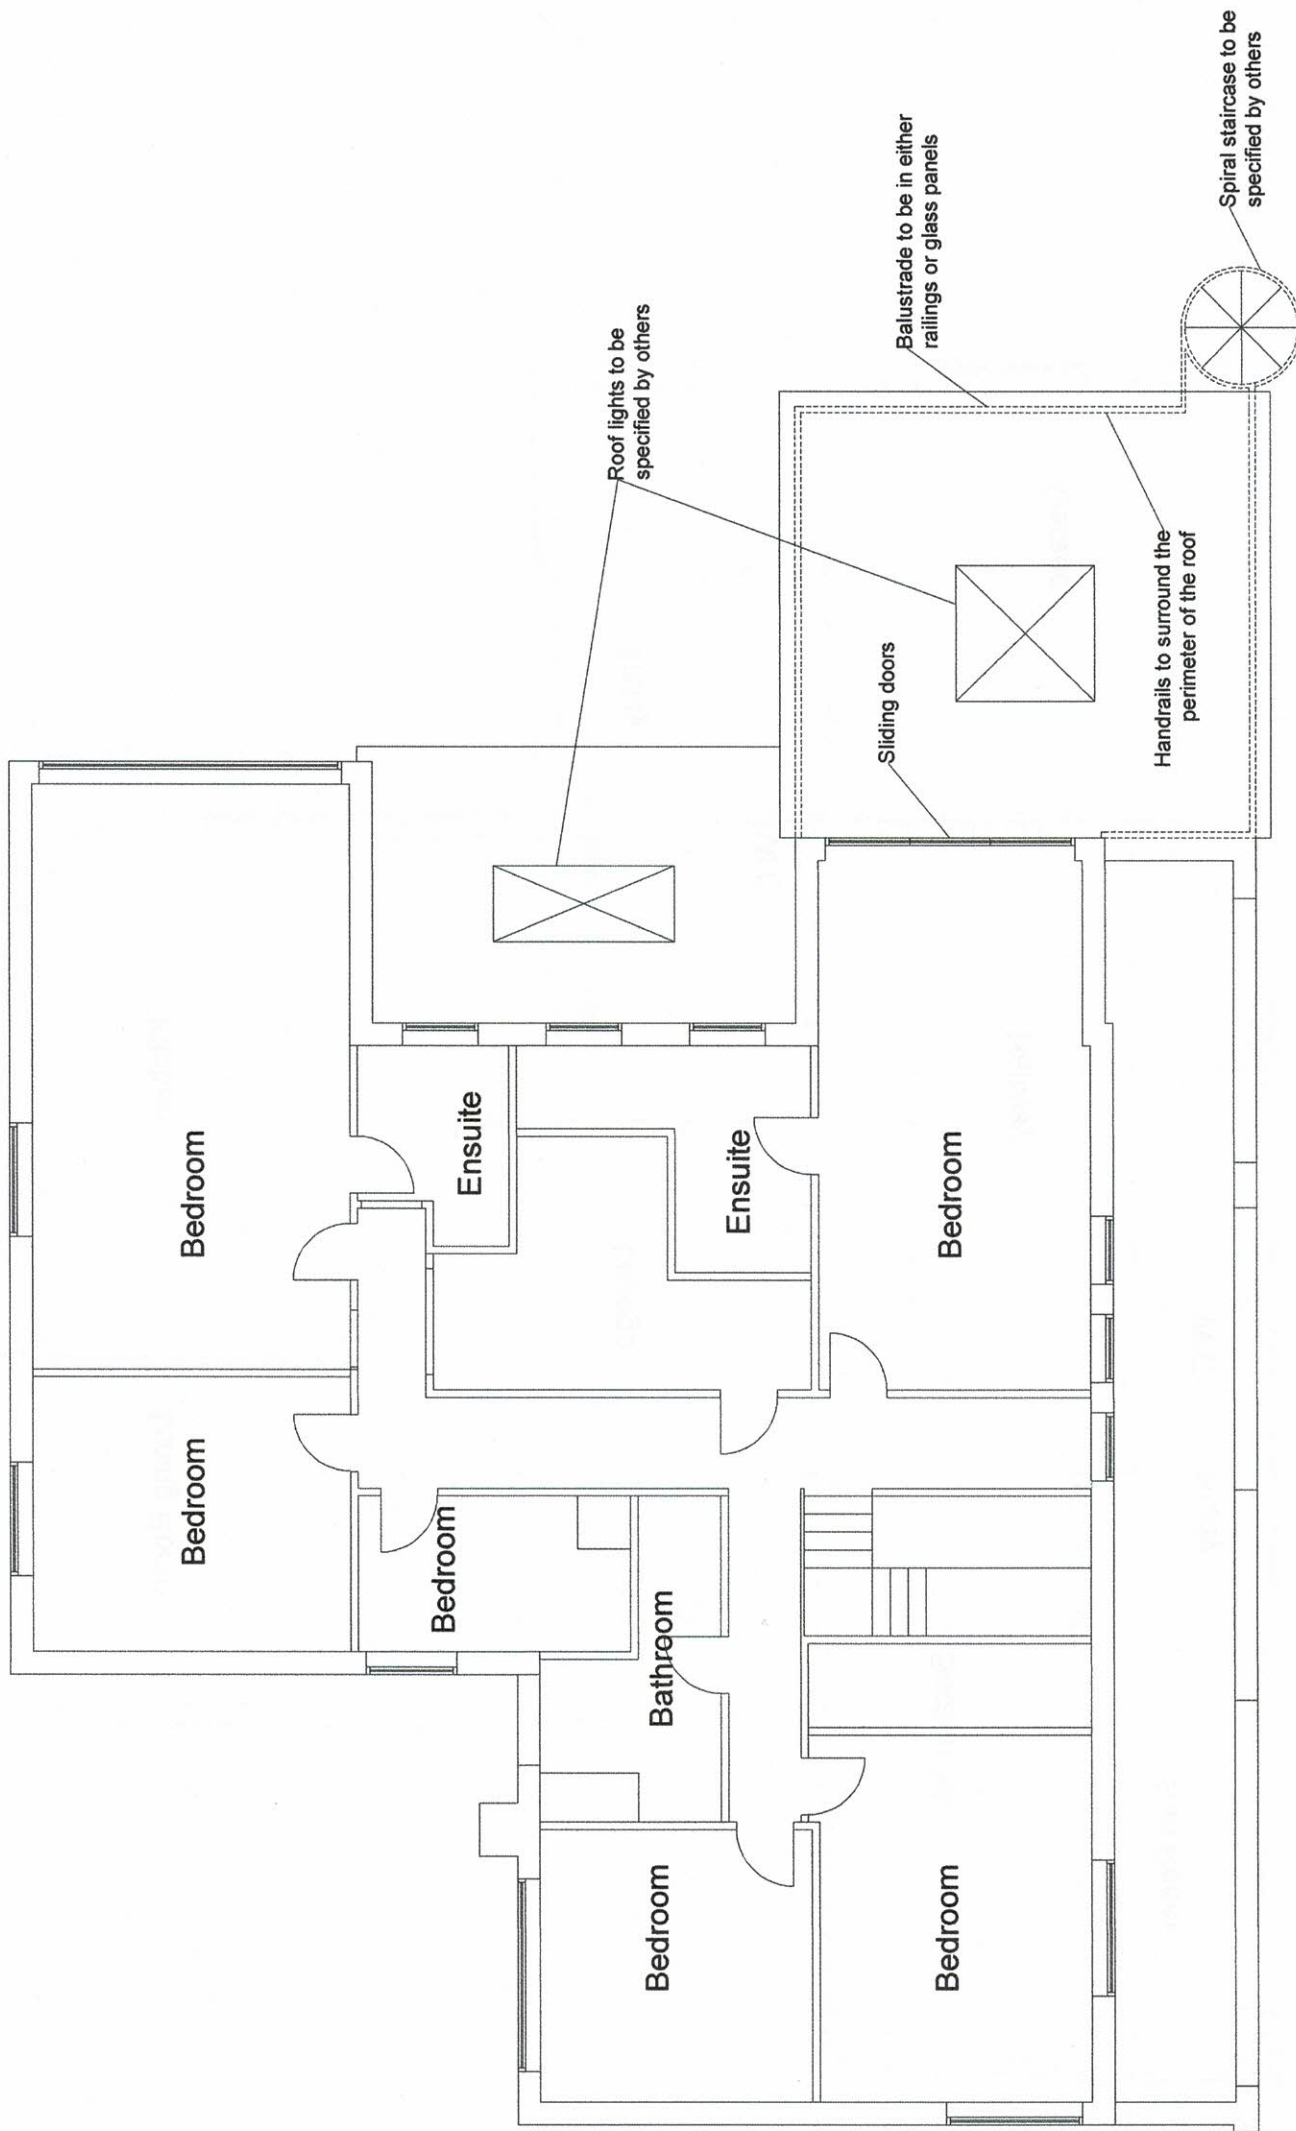

This drawing is for the purpose of planning and building control. Do not scale from this drawing for construction. The builder is responsible for checking on site all dimensions and relevant information prior to the commencement of work

PLAN2BUILDSUSSEX.CO.UK

Mr. & Mrs. Hennings
 Sesamee 55 Pigeonhouse Lane
 Rustington, West Sussex, BN16 2BQ
 PROPOSED FIRST FLOOR PLAN & BALCONY
 Date; Nov. 2020 Scale 1: 100 Dwg.no PR.FFL.B.02