


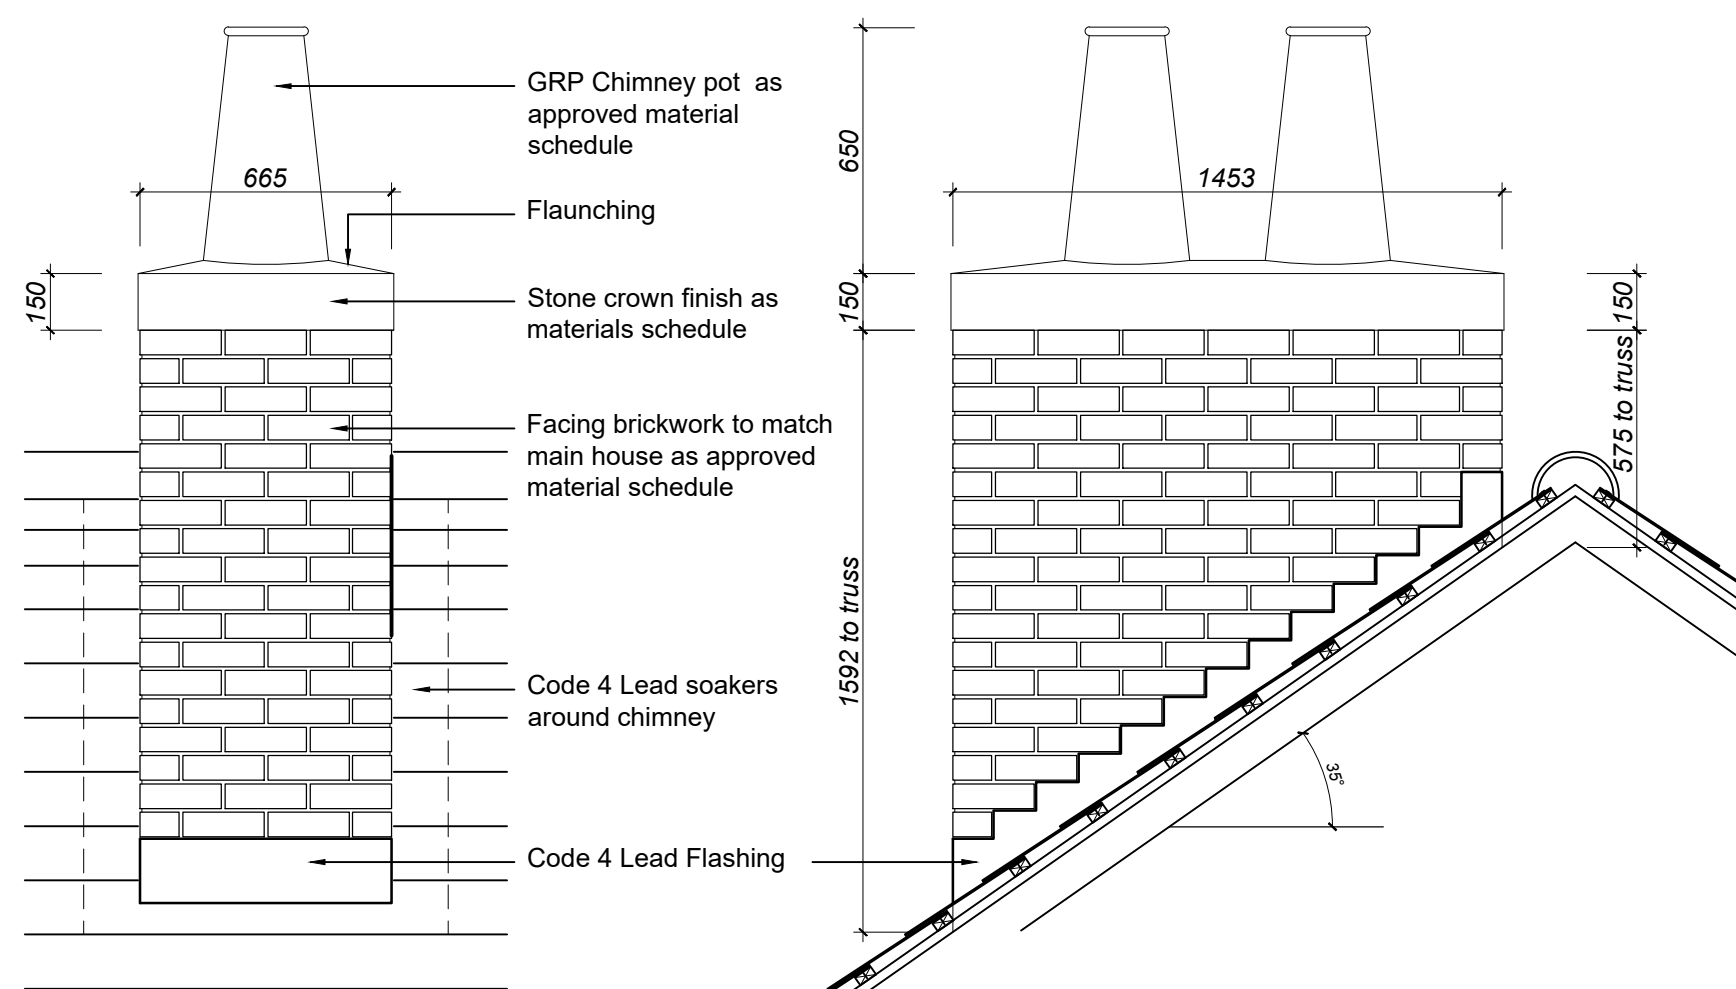


Front Elevation

Scale 1:20

Block A and B


Side Elevation

Scale 1:20

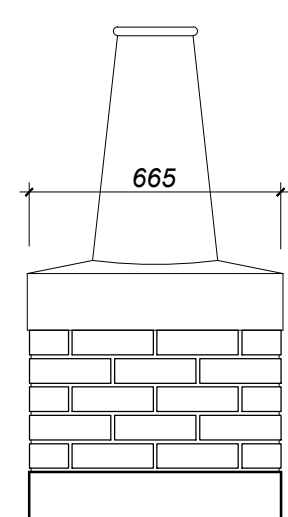


Rear Elevation

Scale 1:20

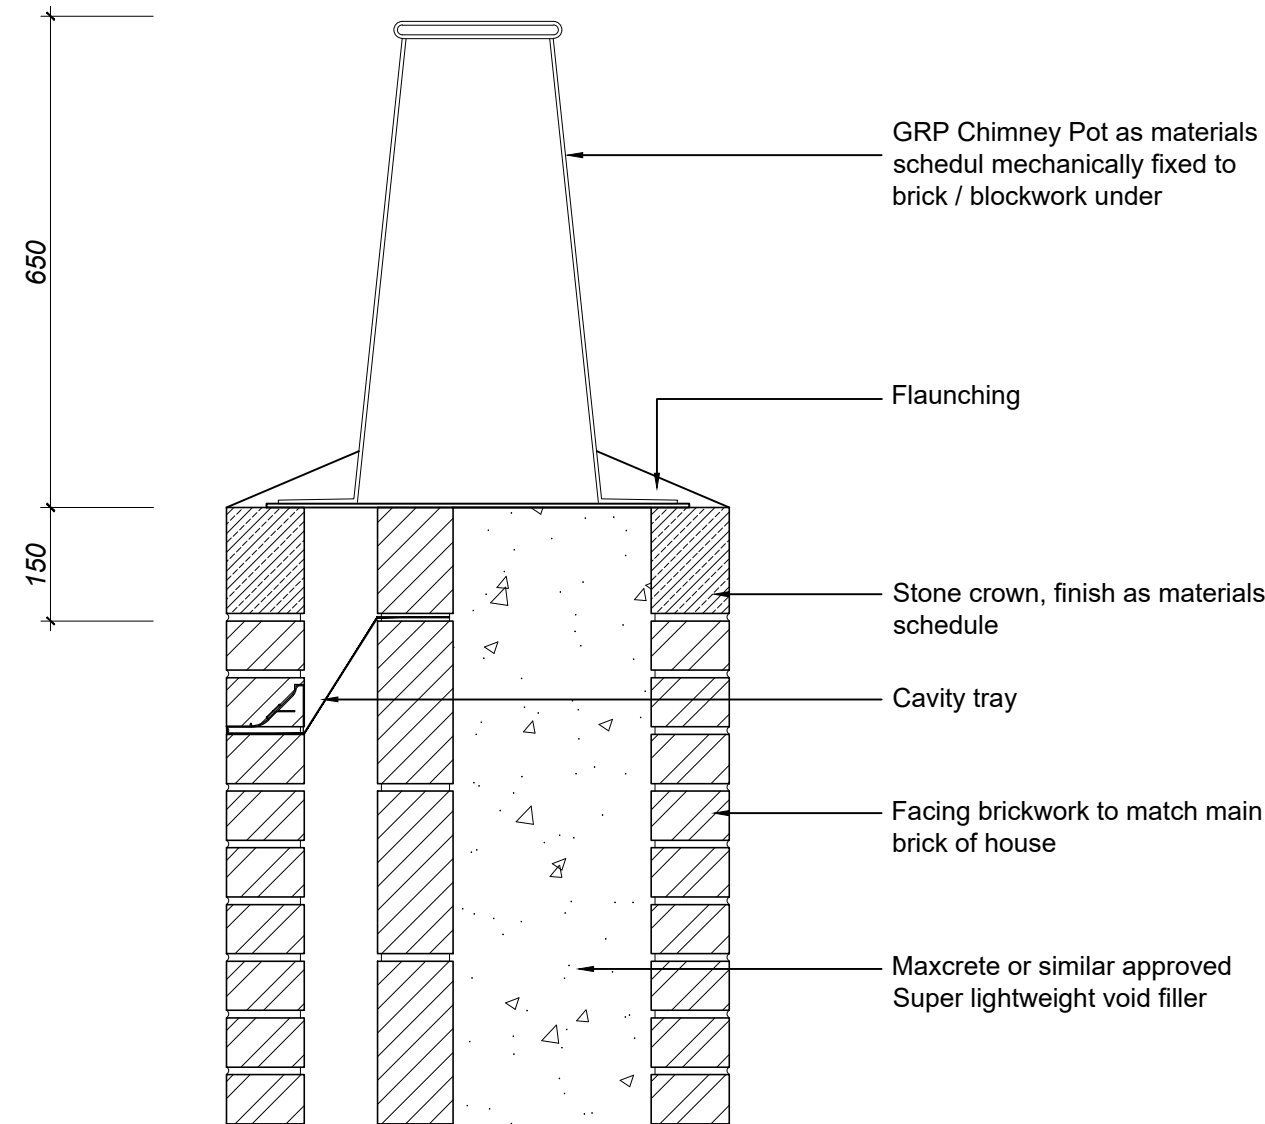


Typical Section to Capping

Scale 1:10

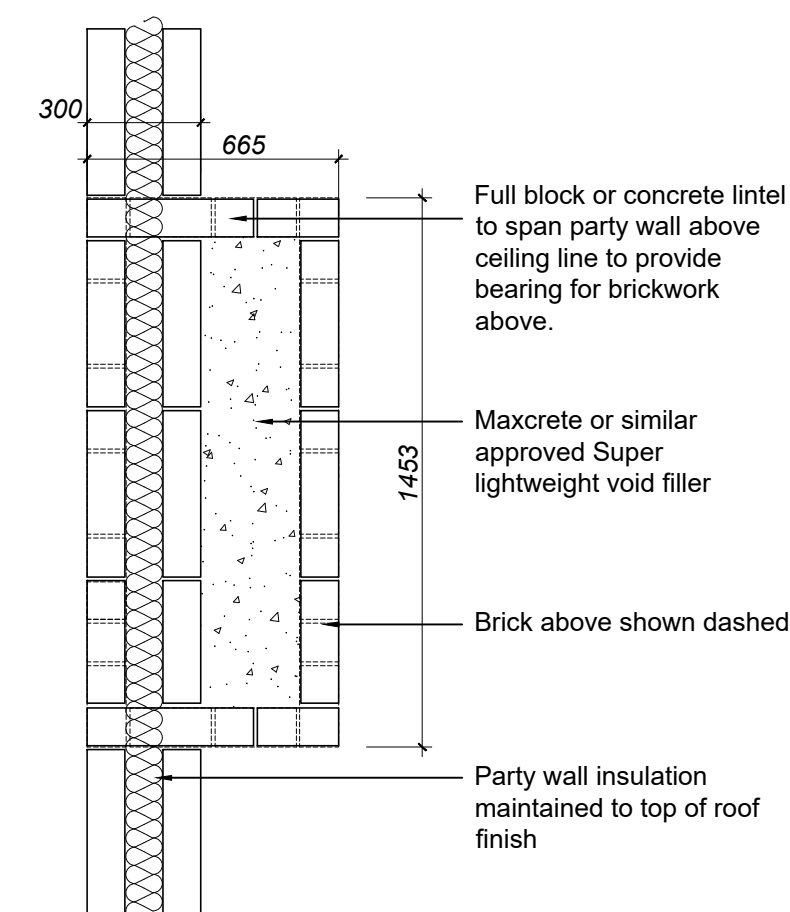

Typical Plan below roof


Scale 1:20

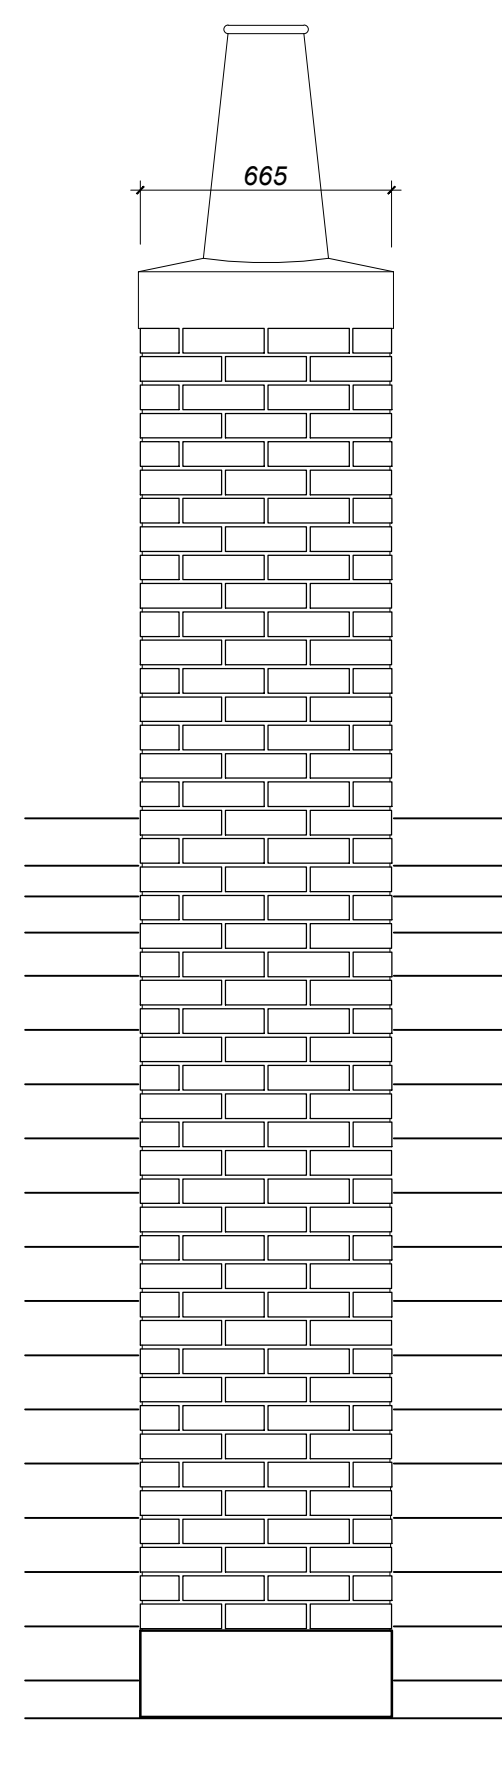

Front Elevation


Scale 1:20

Block C

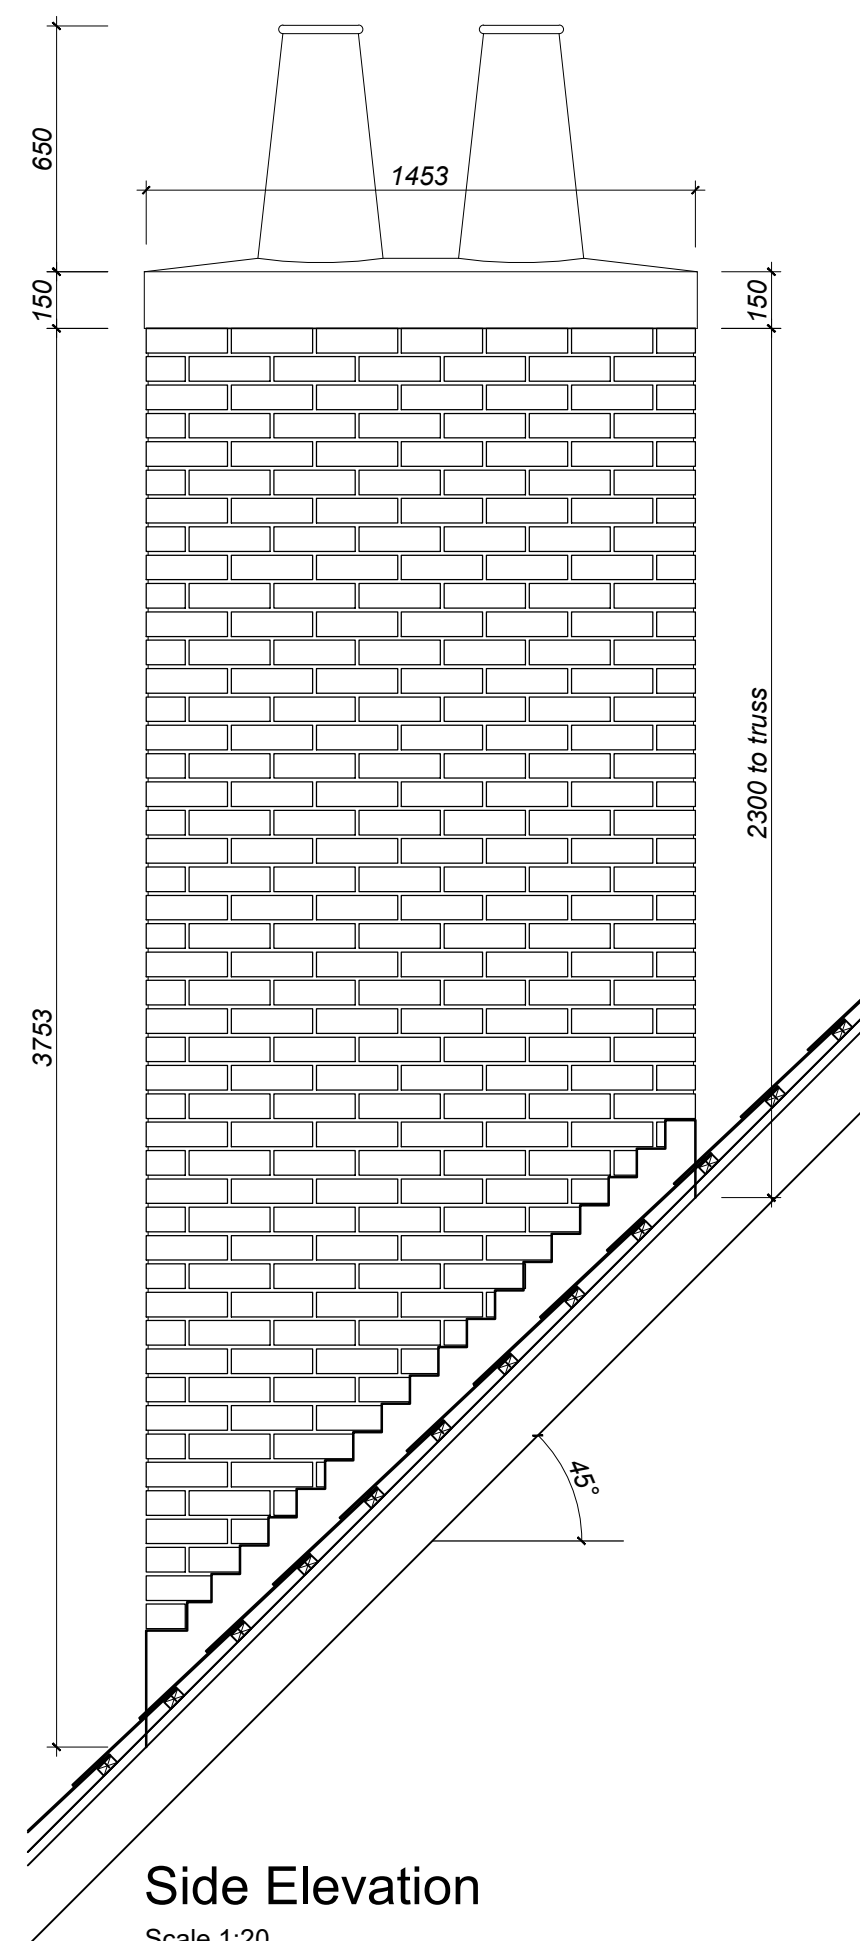


Side Elevation

Scale 1:20

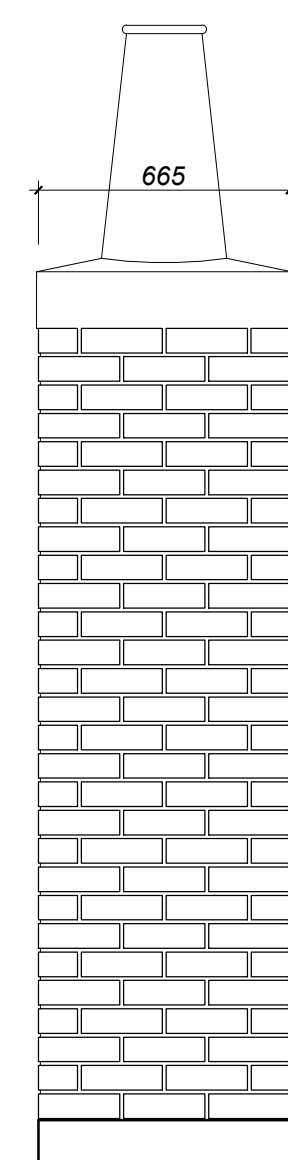

Rear Elevation


Scale 1:20

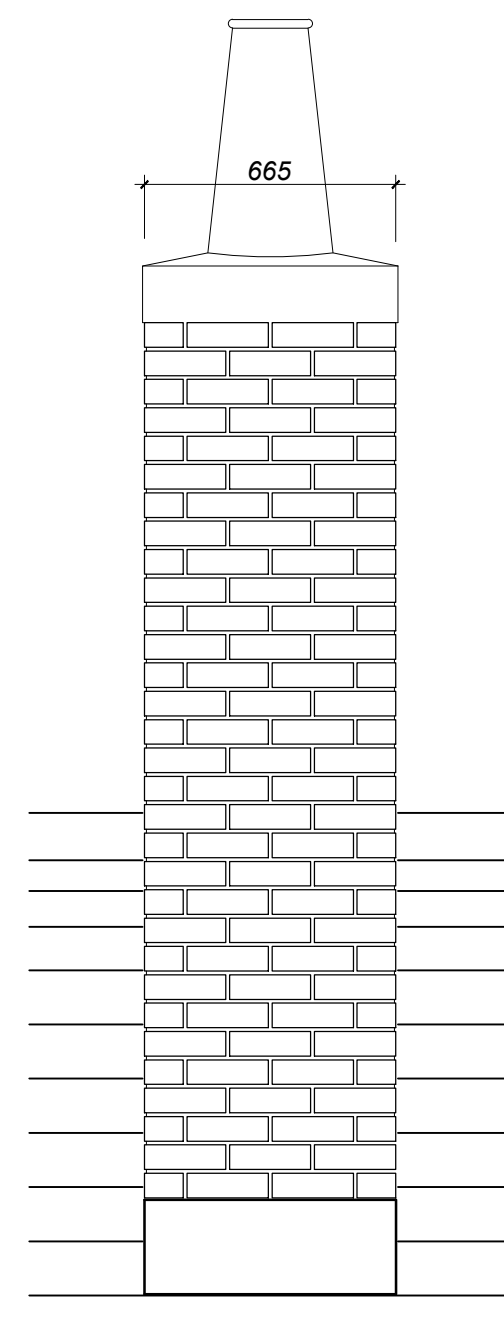

Front Elevation


Scale 1:20

Block D, E and F

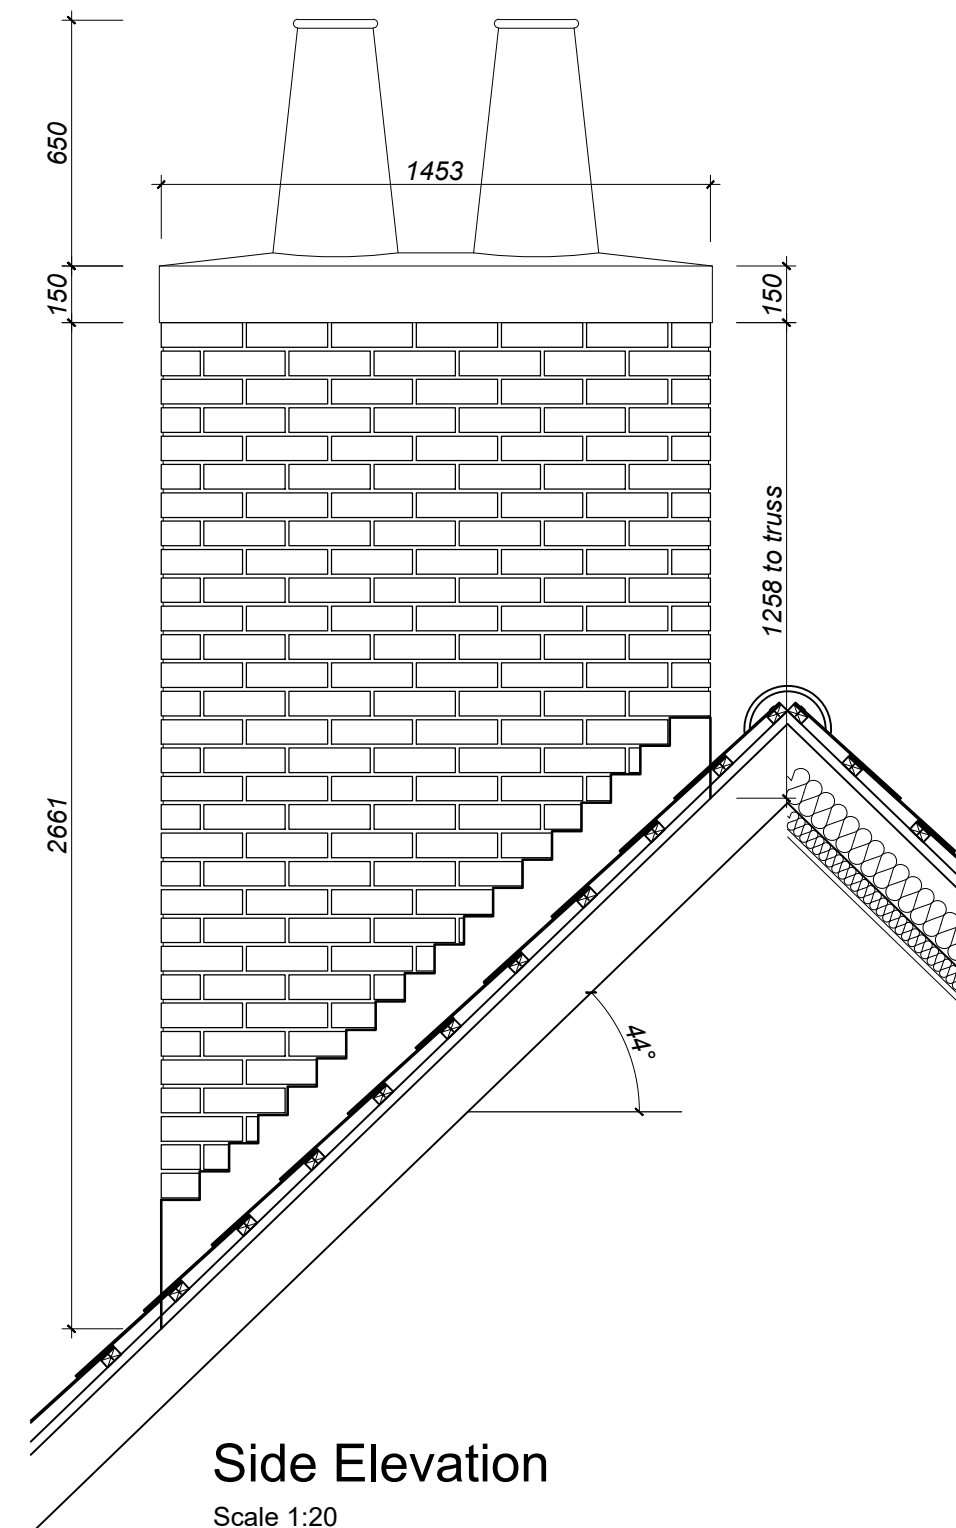

Side Elevation

Scale 1:20

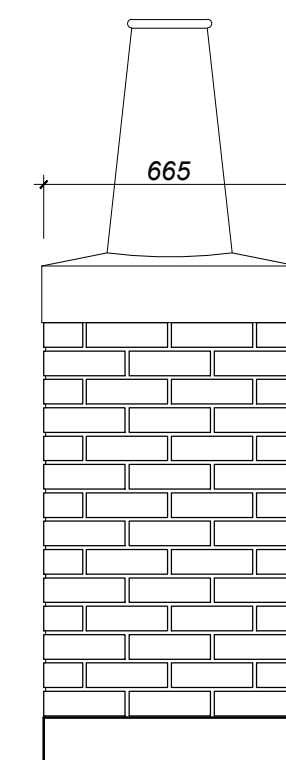

Rear Elevation


Scale 1:20

Client




MILLWOOD
designer homes limited
Part of Places for People

Scale 1:20

 

Scale 1:10

 

© THIS DRAWING IS THE COPYRIGHT OF SHEPHERD ANGELO ARCHITECTURE AND MUST NOT BE REPRODUCED WITHOUT PERMISSION-DO NOT SCALE FROM THIS DRAWING

Drawing Status

PRELIMINARY

Rev	Date	Revision Note	Initial
P1	04-02-22	Preliminary Issue	AS



57 Crown Street , Brentwood , Essex , CM14 4BD
+44 (0) 1277 261293 , enquires@shepherd-angelo.co.uk
www.shepherd-angelo.co.uk

Project

Rustington Convalescent Home
Sea Road, Rustington

Drawing Title

Superstructure Details
Detail Sheet 11 - Chimney Details

Scale & Date

1:20 / 1:10 @ A1

04-01-2022

Drawn & Checked

AS

KD

Drawing Number

P387_A_431

Revision Number

P1