


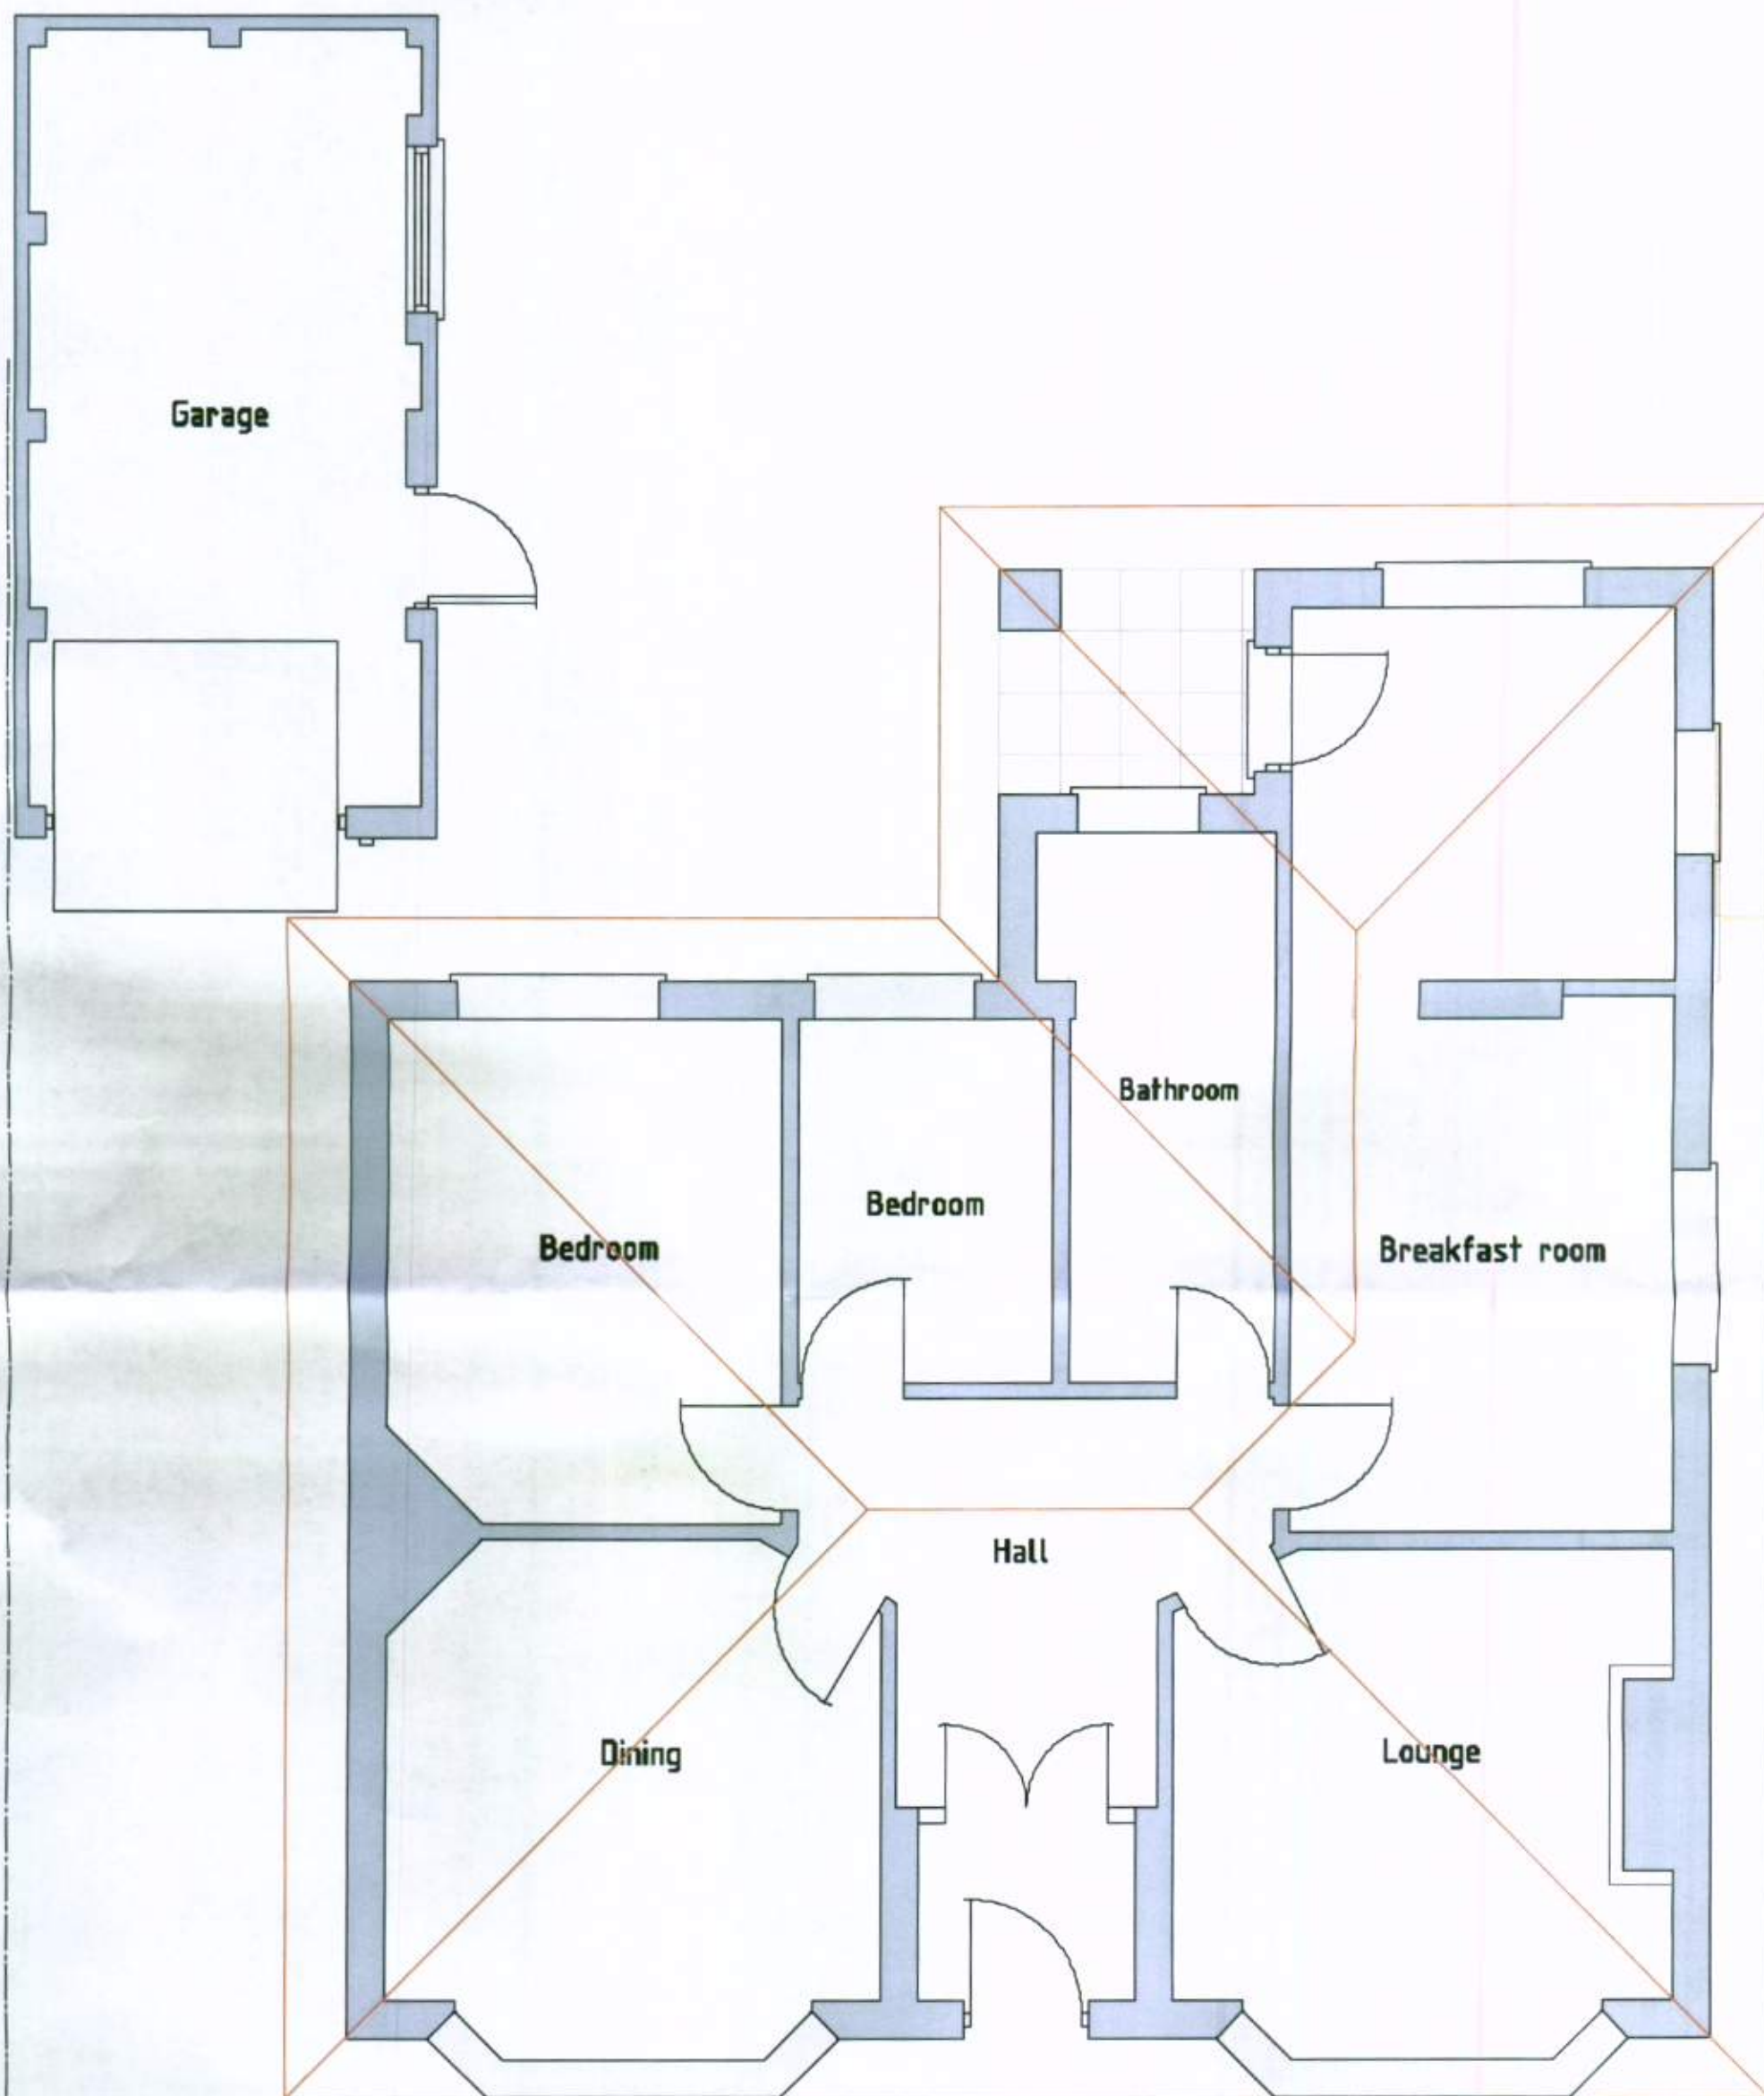

**Existing Ground
Floor Plan**

PROJECT Proposed extension at side of 18 Knightscroft Avenue, Rustington. BN16 2HN	Scales 1:50, 1:100 1:500, 1:1250	Revisions	
	Date Dec 2011		
	Drawn srb	Drawing No 15/11/27	3
CLIENT Mr & Mrs A Evans			