




EXISTING ELEVATIONS 1:100

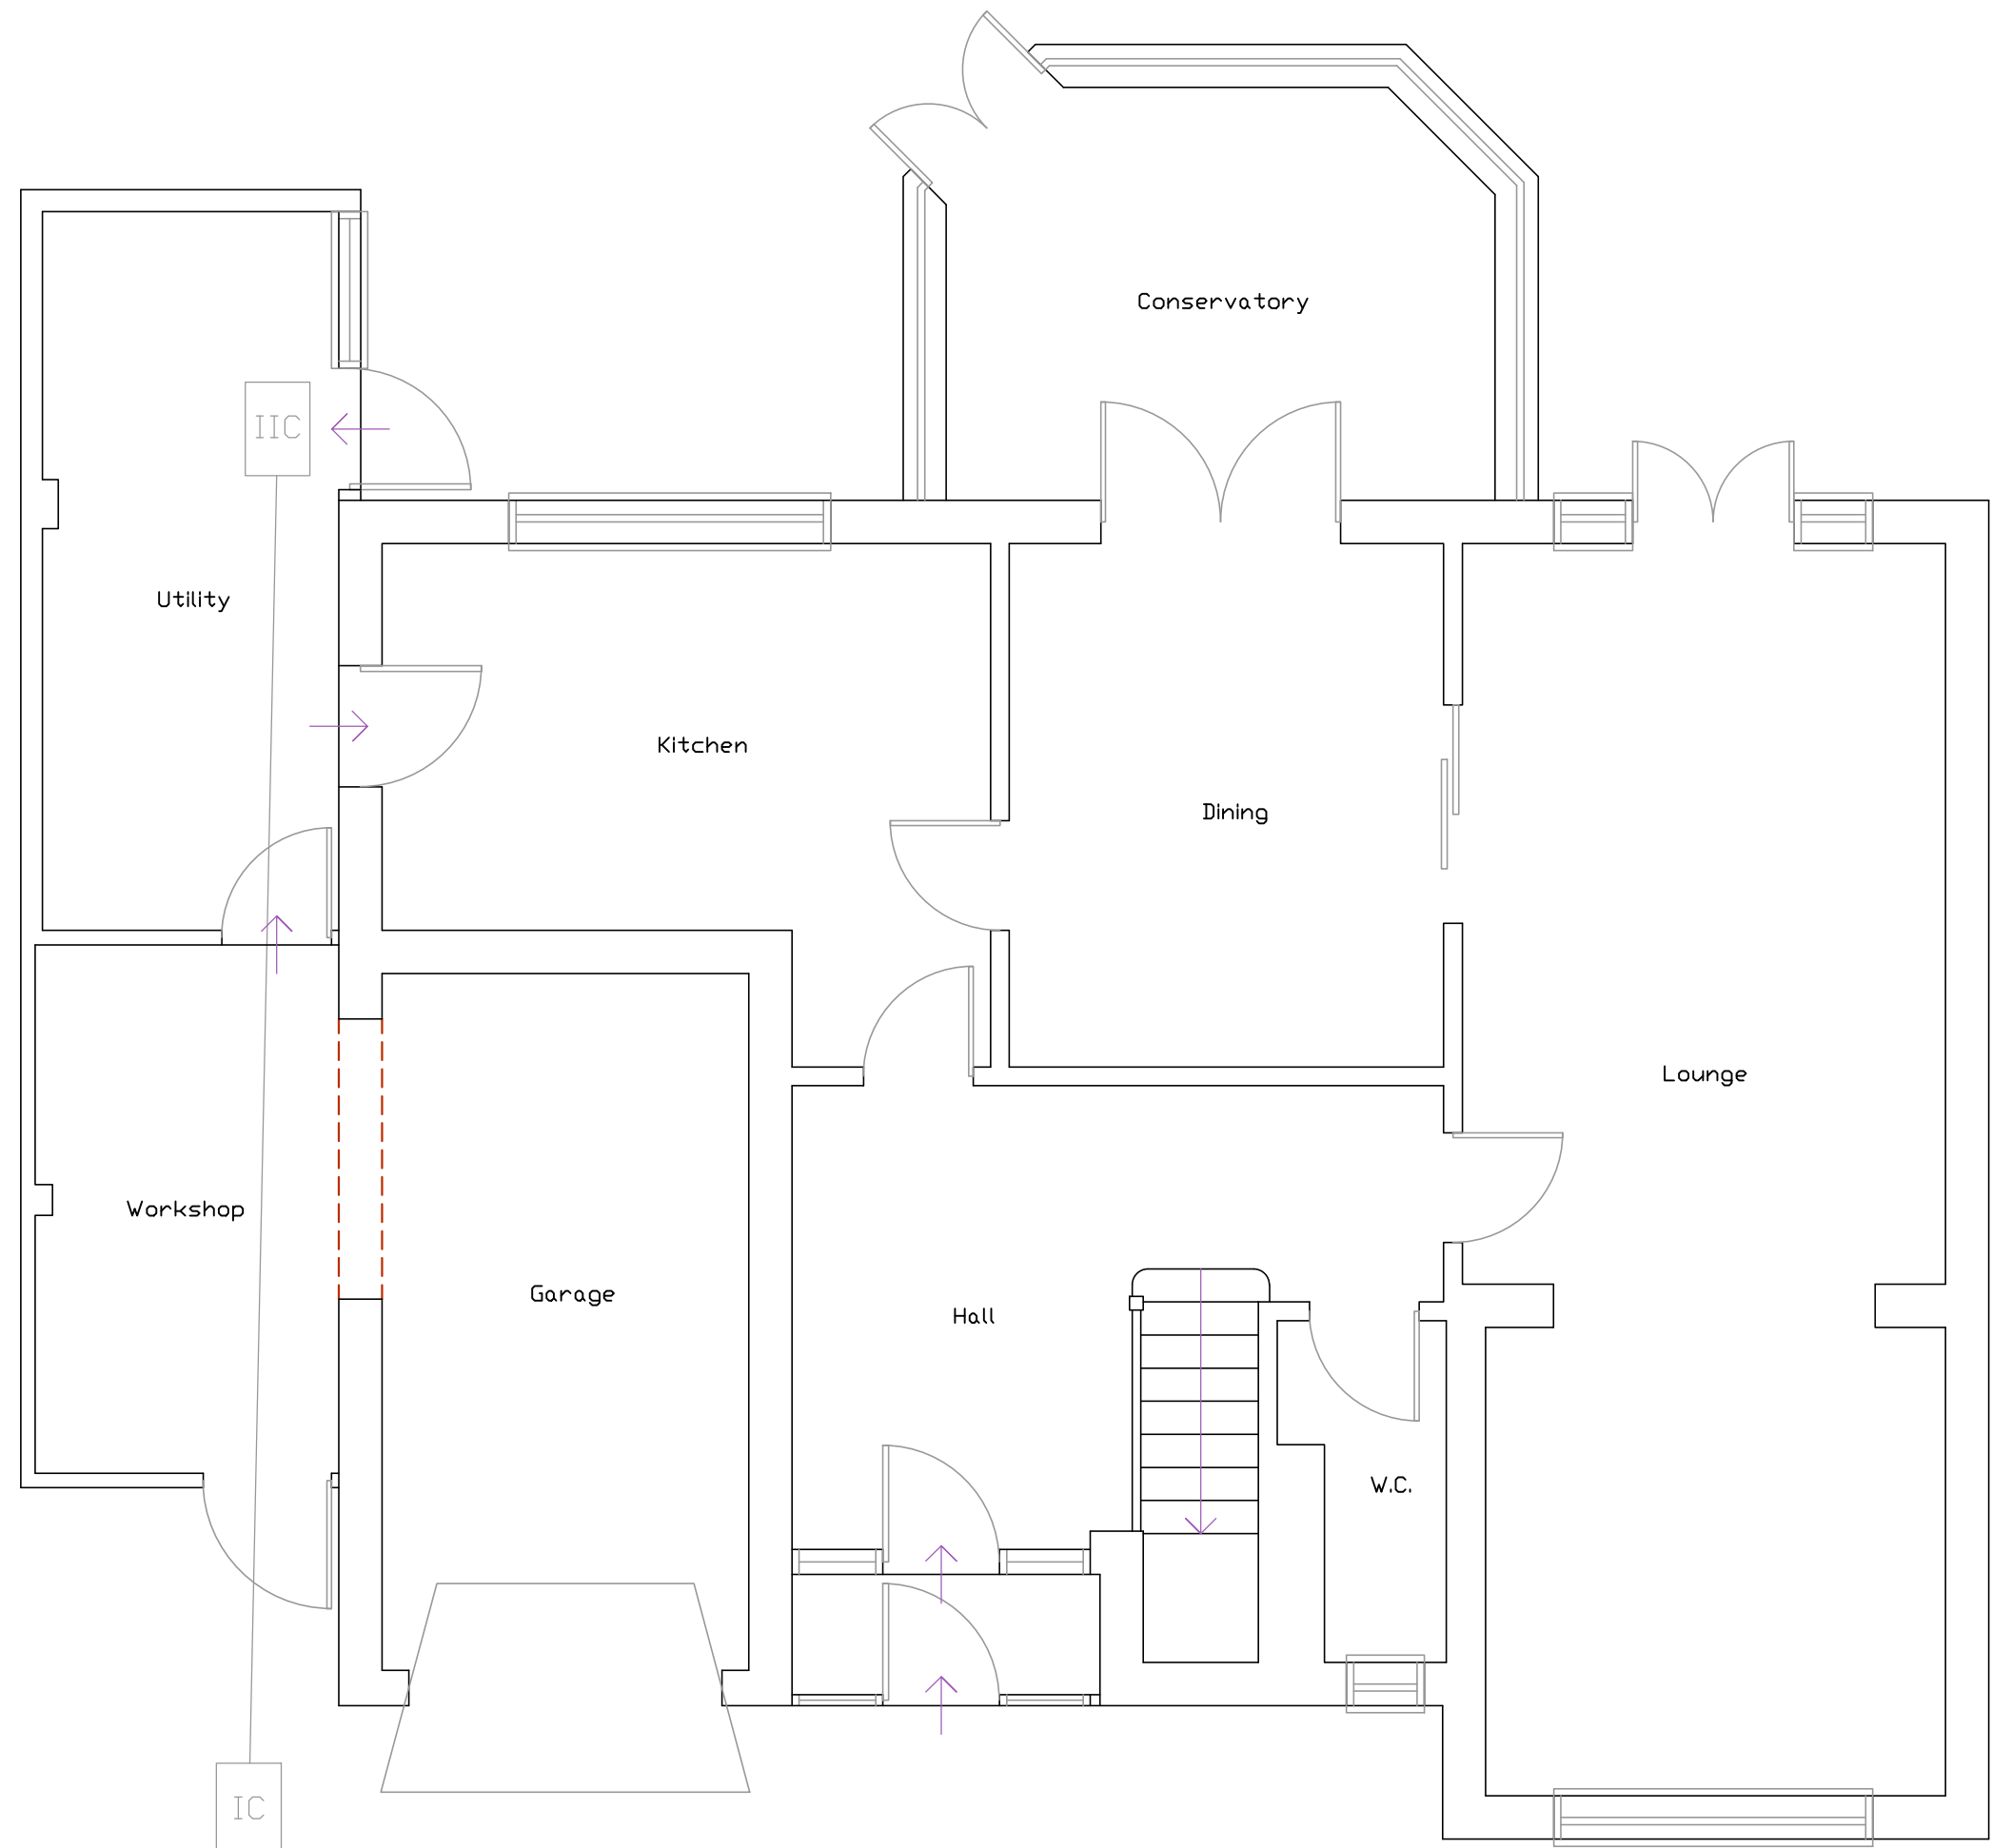


Ground Floor

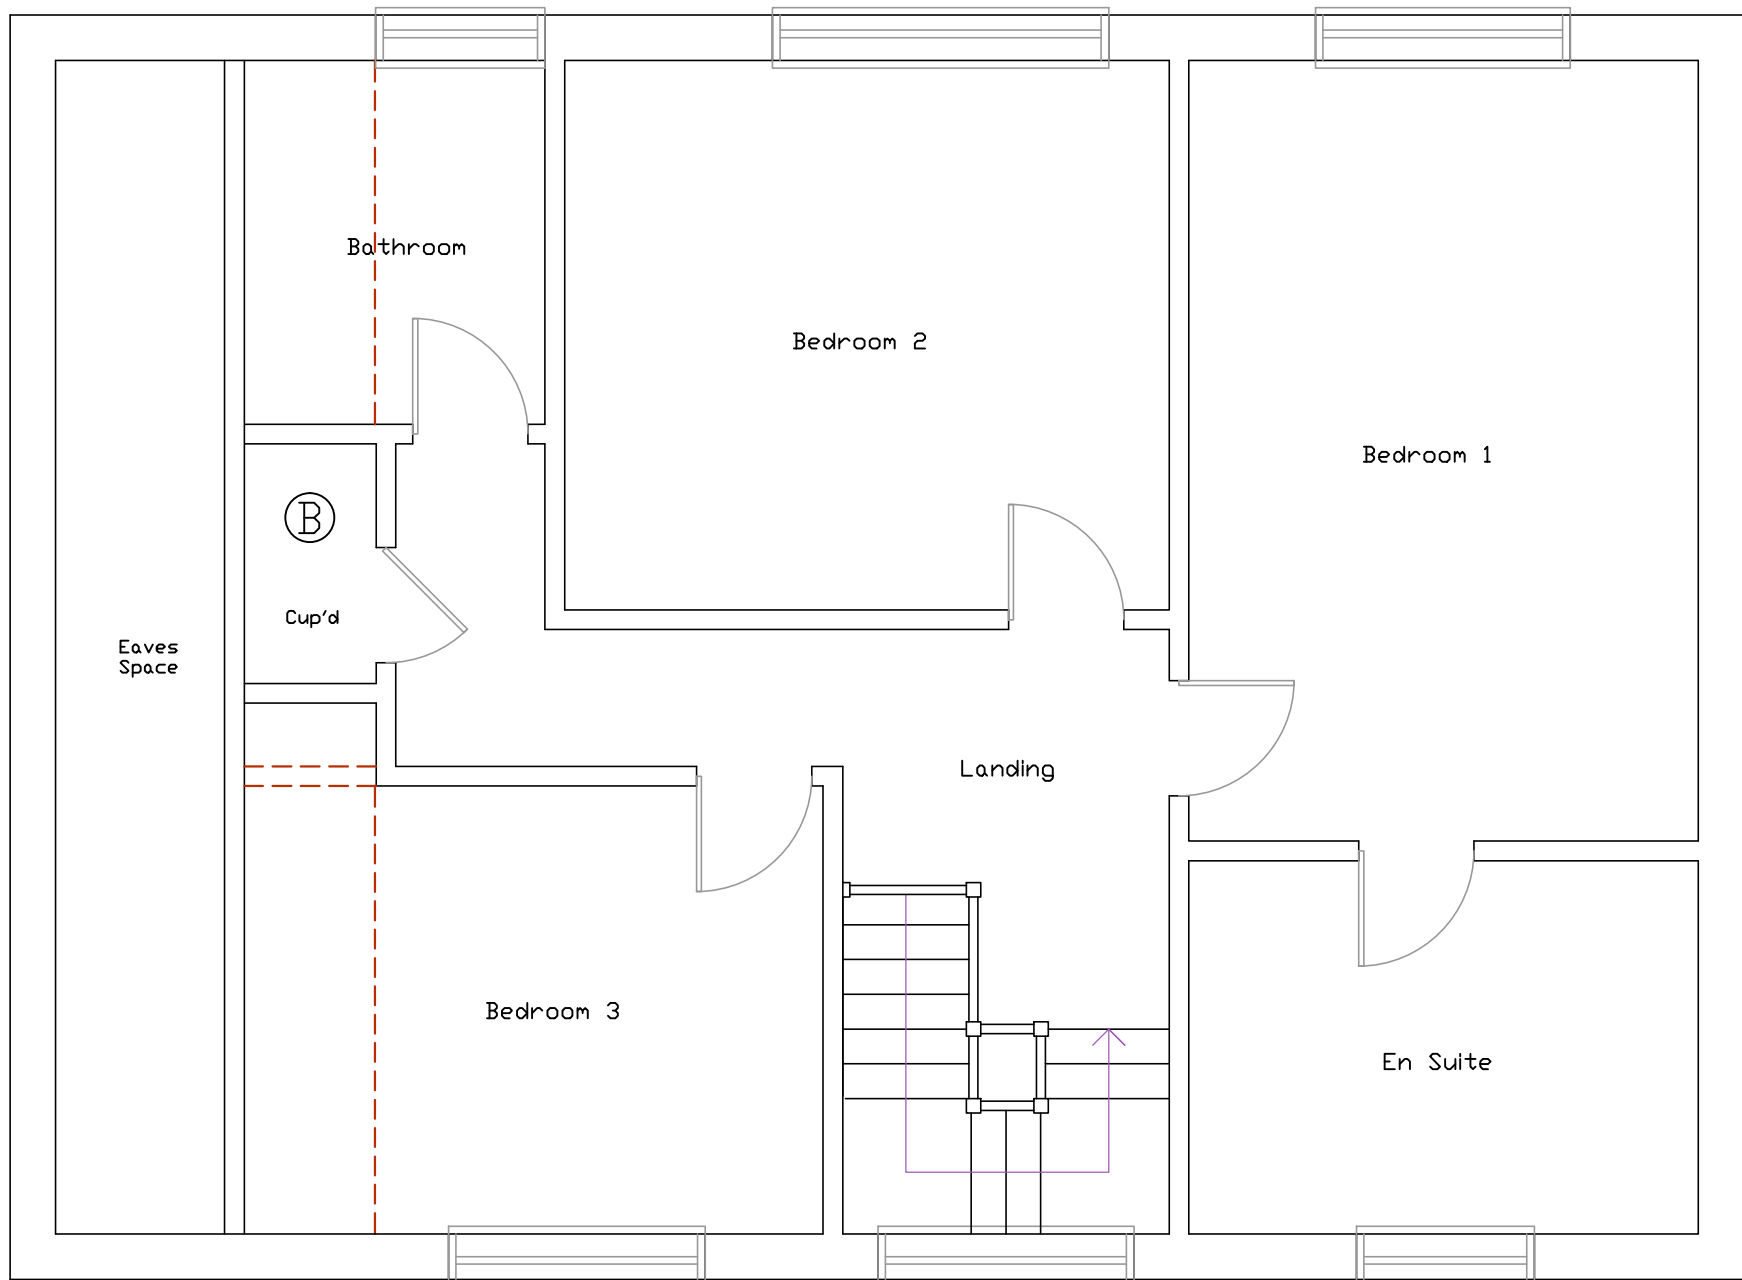


First Floor

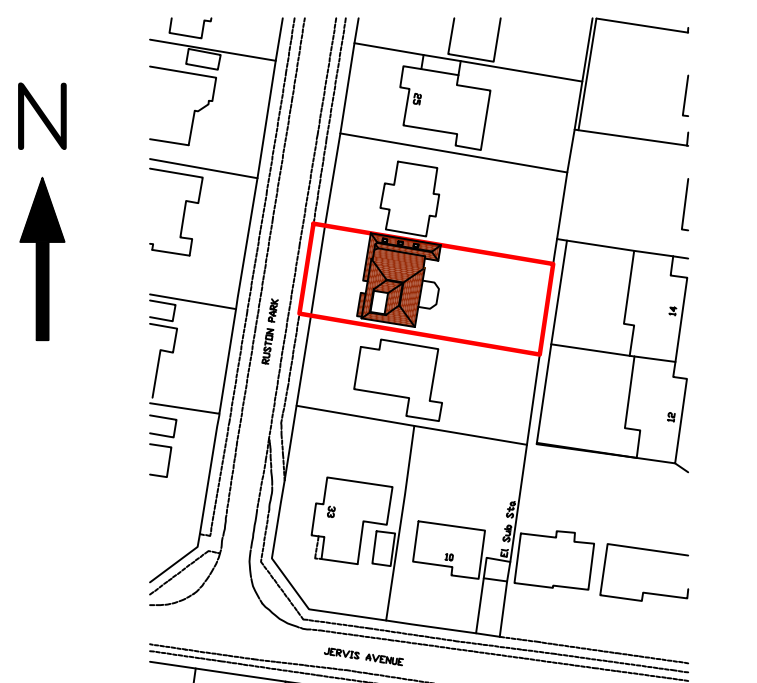

LOCATION 1:1250

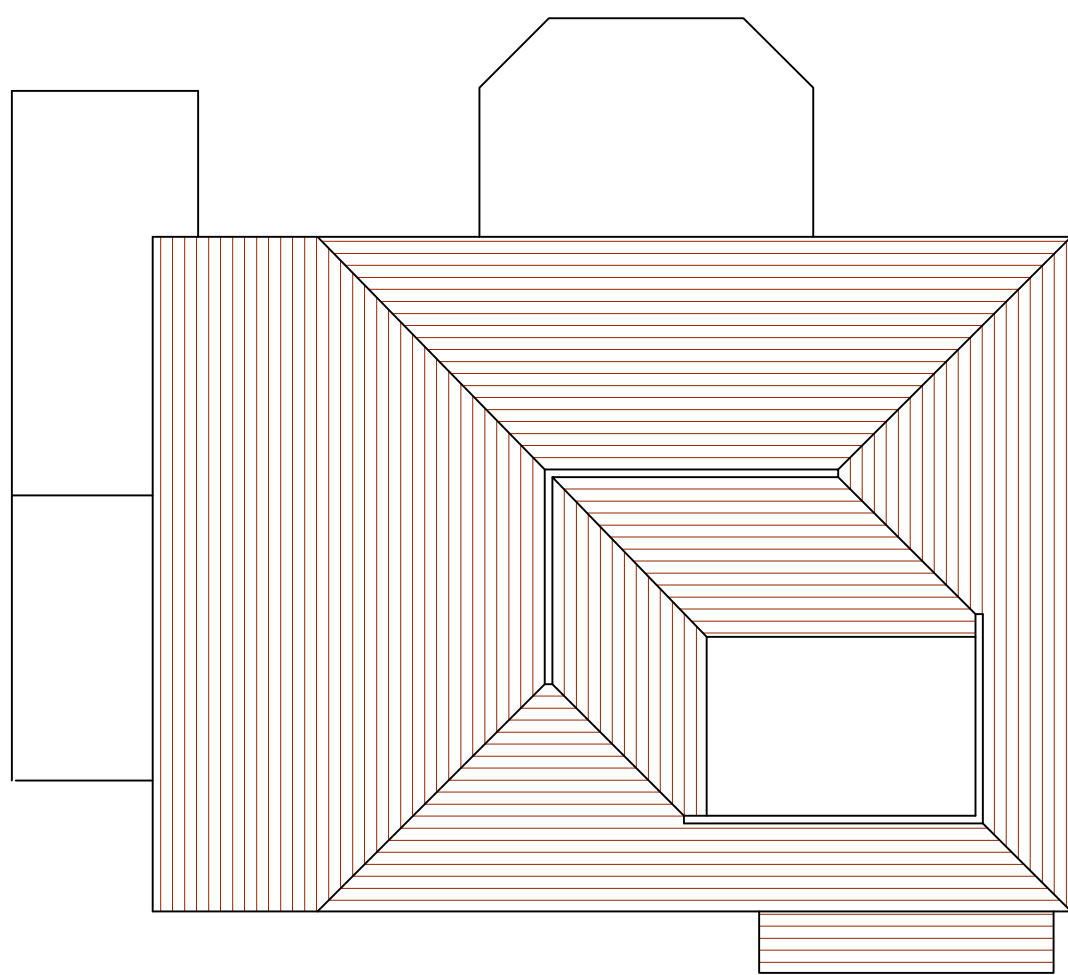

EXISTING ROOF PLAN 1:100

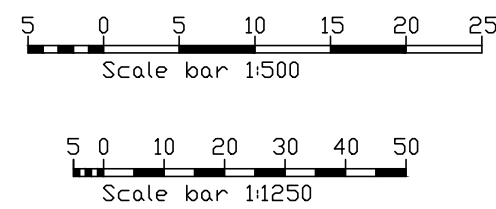

All dimensions to be checked on site prior to commencement of work, except for planning purposes.
This drawing is the copyright of
CALDOTECH LTD
and may not be copied, altered or reproduced in any way without written authority.

CALDOTECH LTD
41 WILLOWHAYNE AVE
EAST PRESTON
WEST SUSSEX
BN16 1PL Telephone 01903 859176

EXISTING FLOOR PLANS, ELEVATIONS,
ROOF PLAN & LOCATION
29 Ruston Park
Rustington
West Sussex
BN16 2AD

CLIENT Mr & Mrs Cooke

Issue Details By Date

SCALE AS SHOWN on A1

DATE 28/11/13

DRAWING NUMBER 13048/01