





FRONT ELEVATION
West



SIDE ELEVATION
North

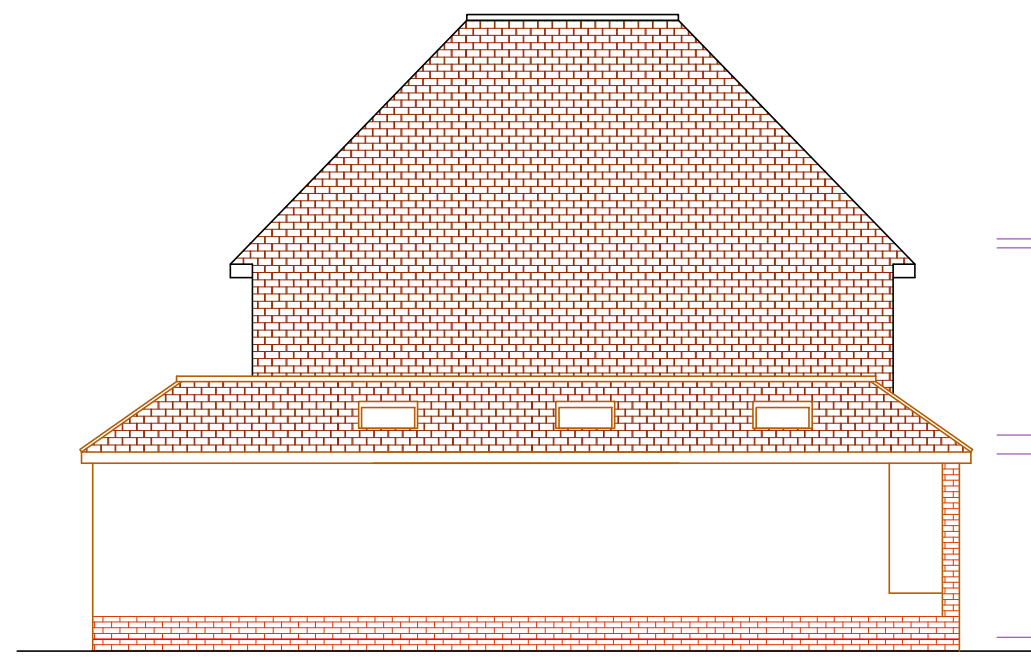


REAR ELEVATION
East

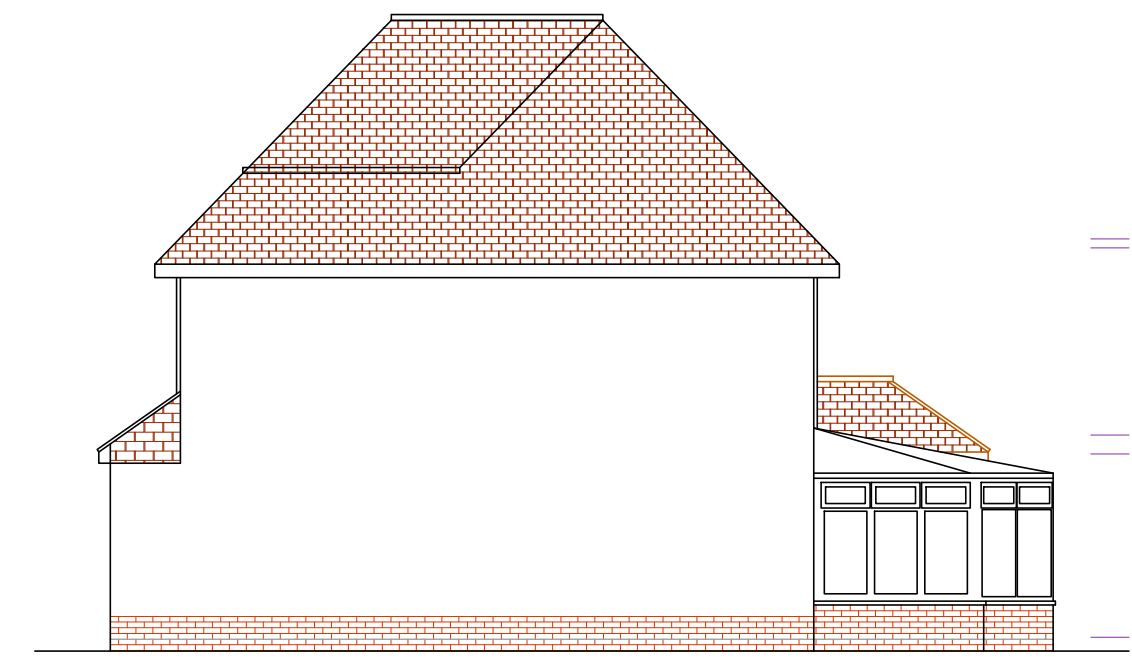


SIDE ELEVATION
South

PROPOSED ELEVATIONS 1:100

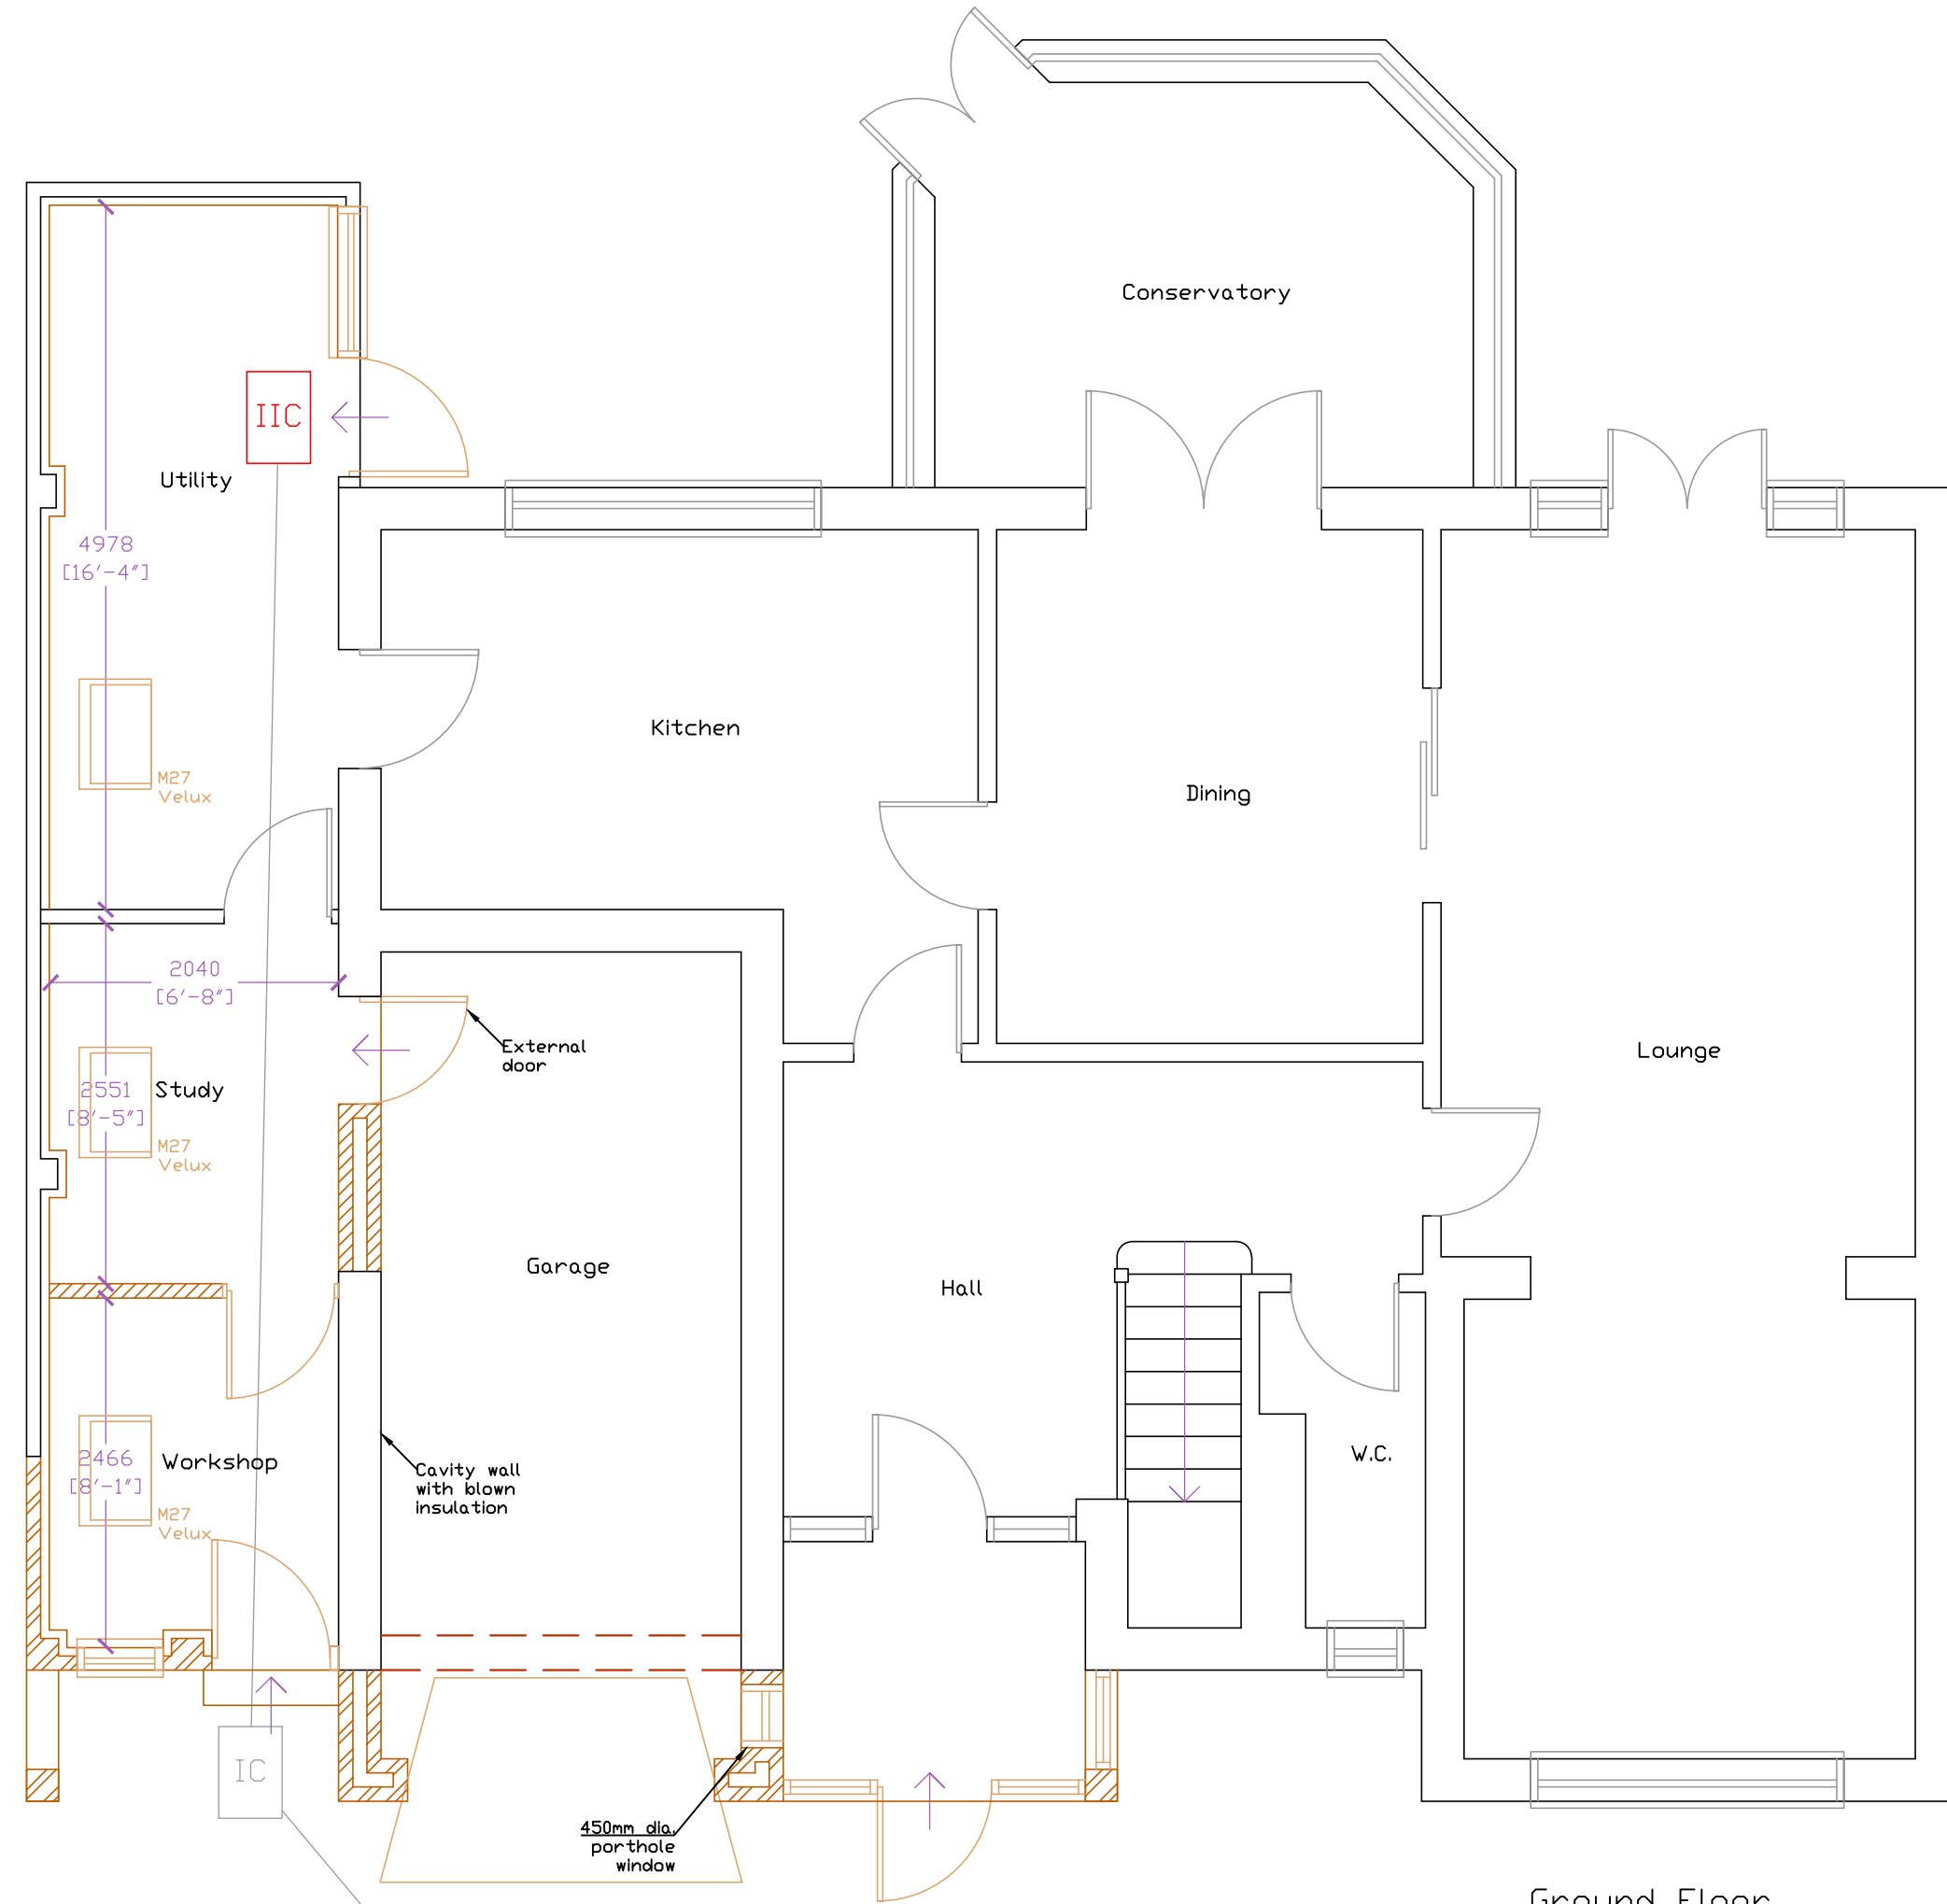


Ground Floor


PROPOSED FLOOR PLANS 1:50

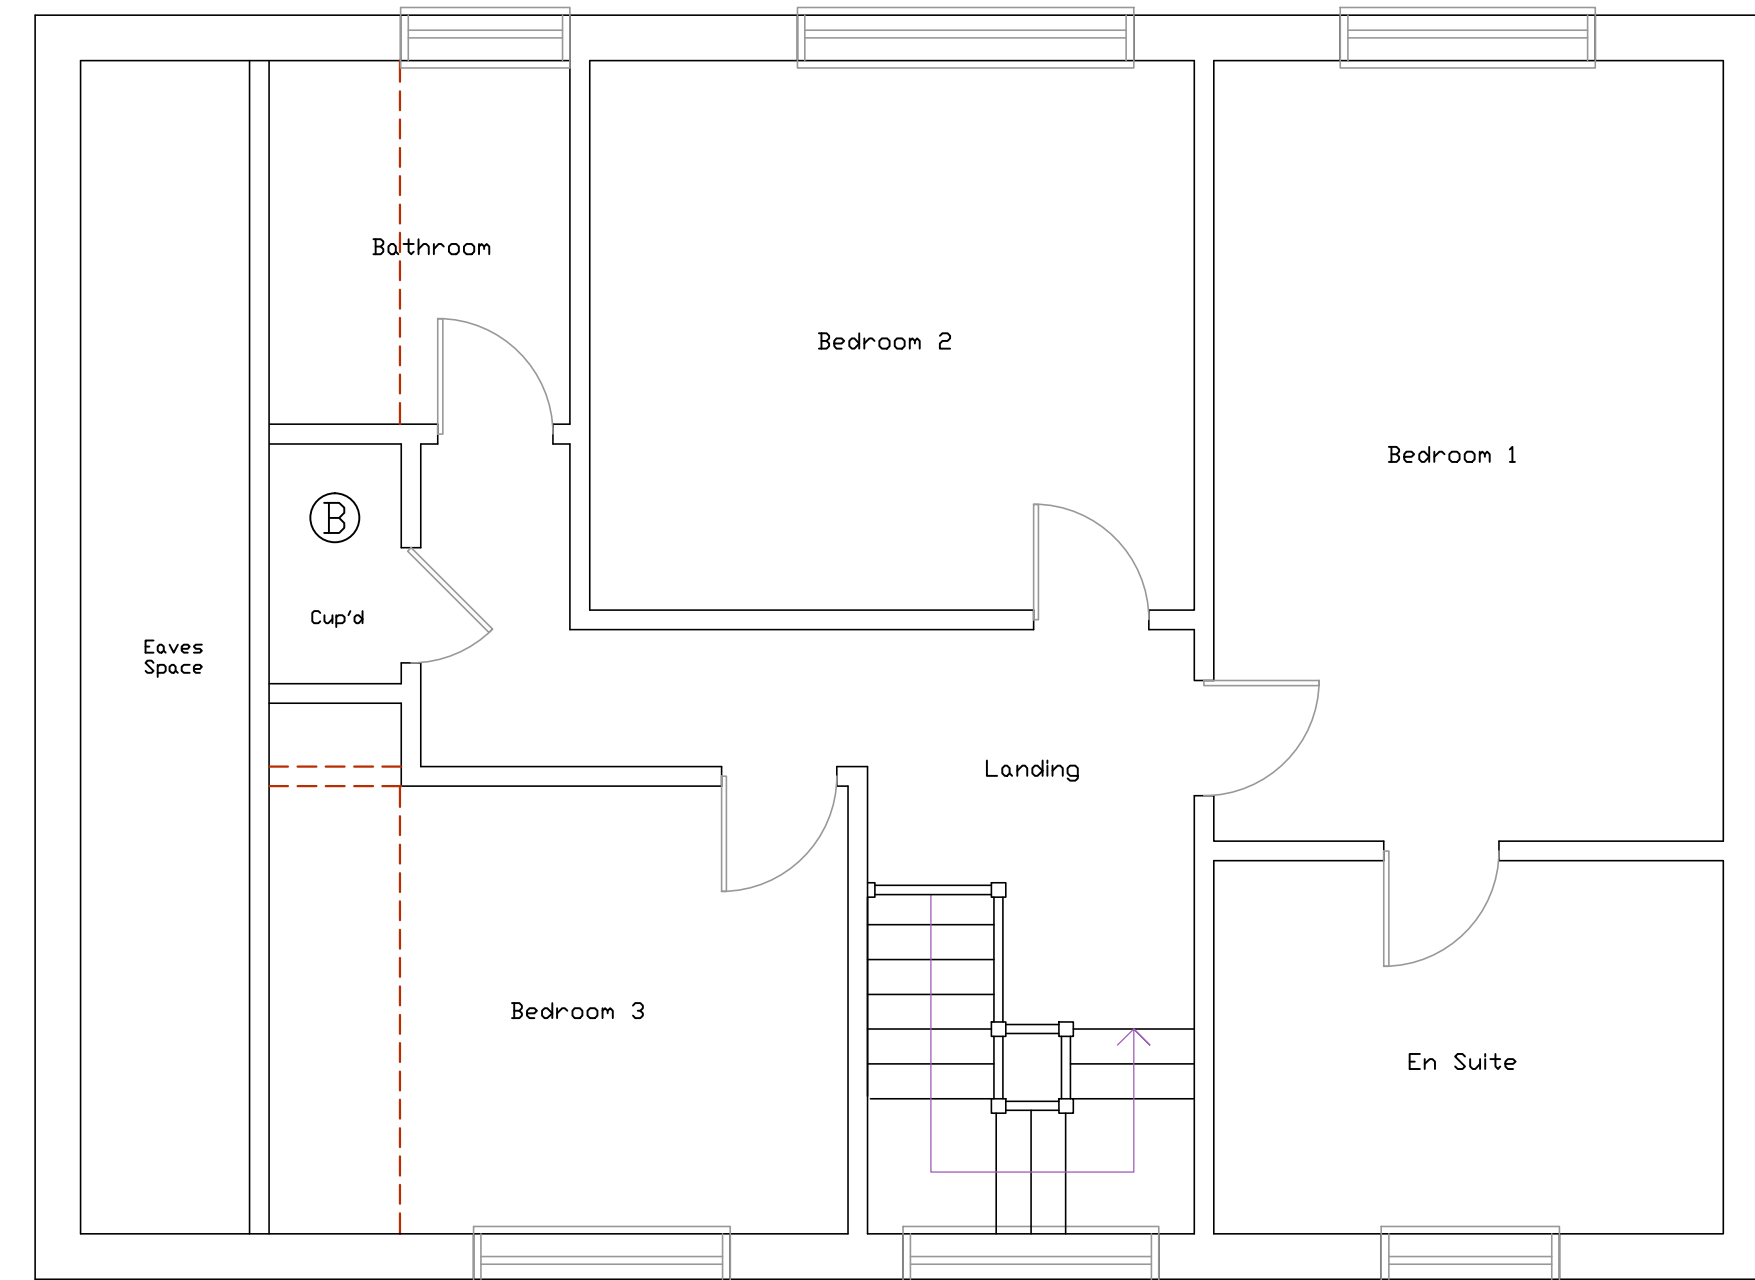

First Floor
(unchanged)

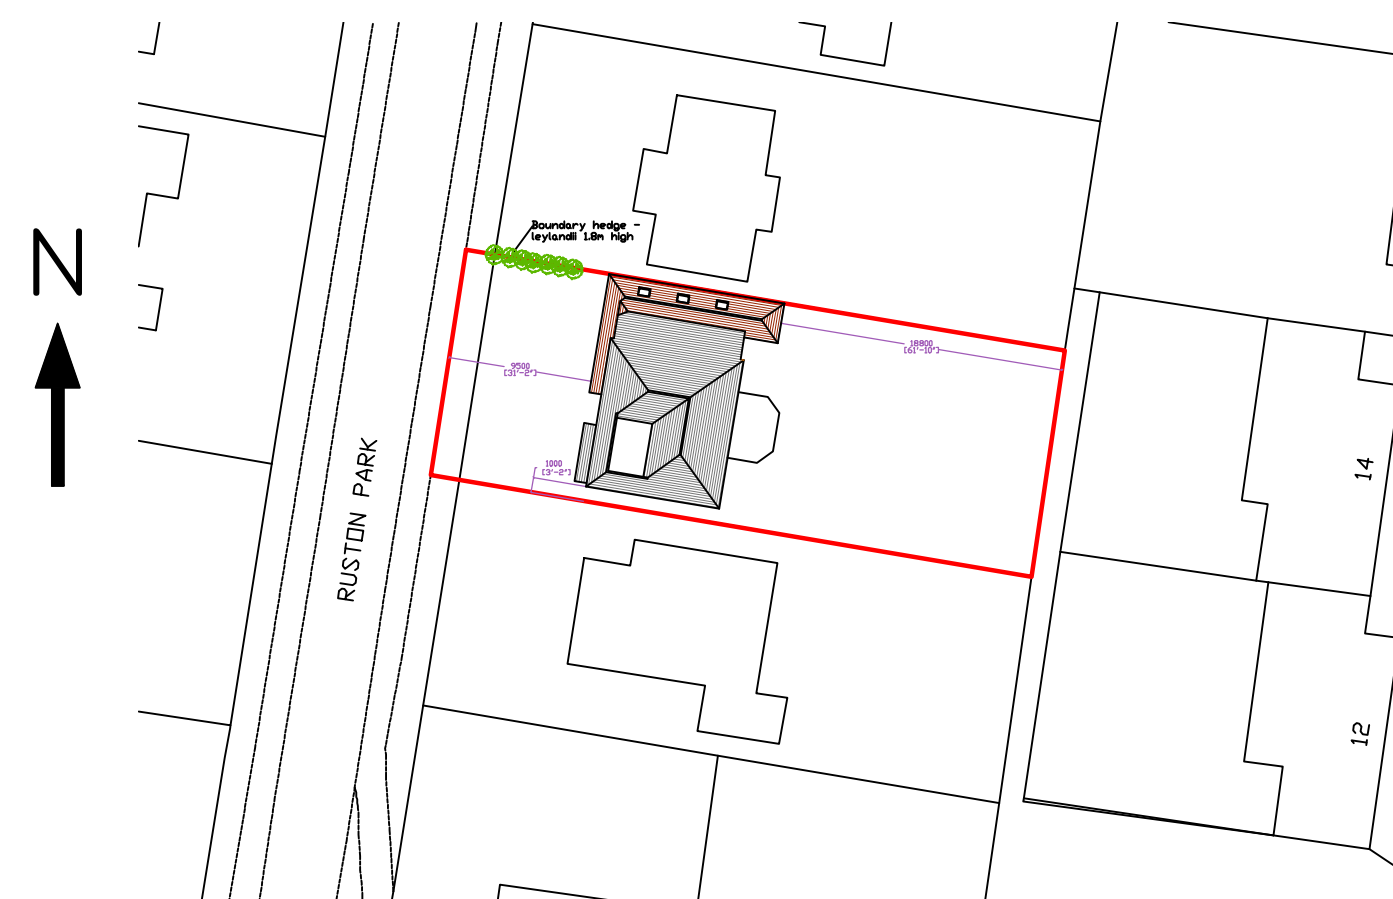

BLOCK 1:500

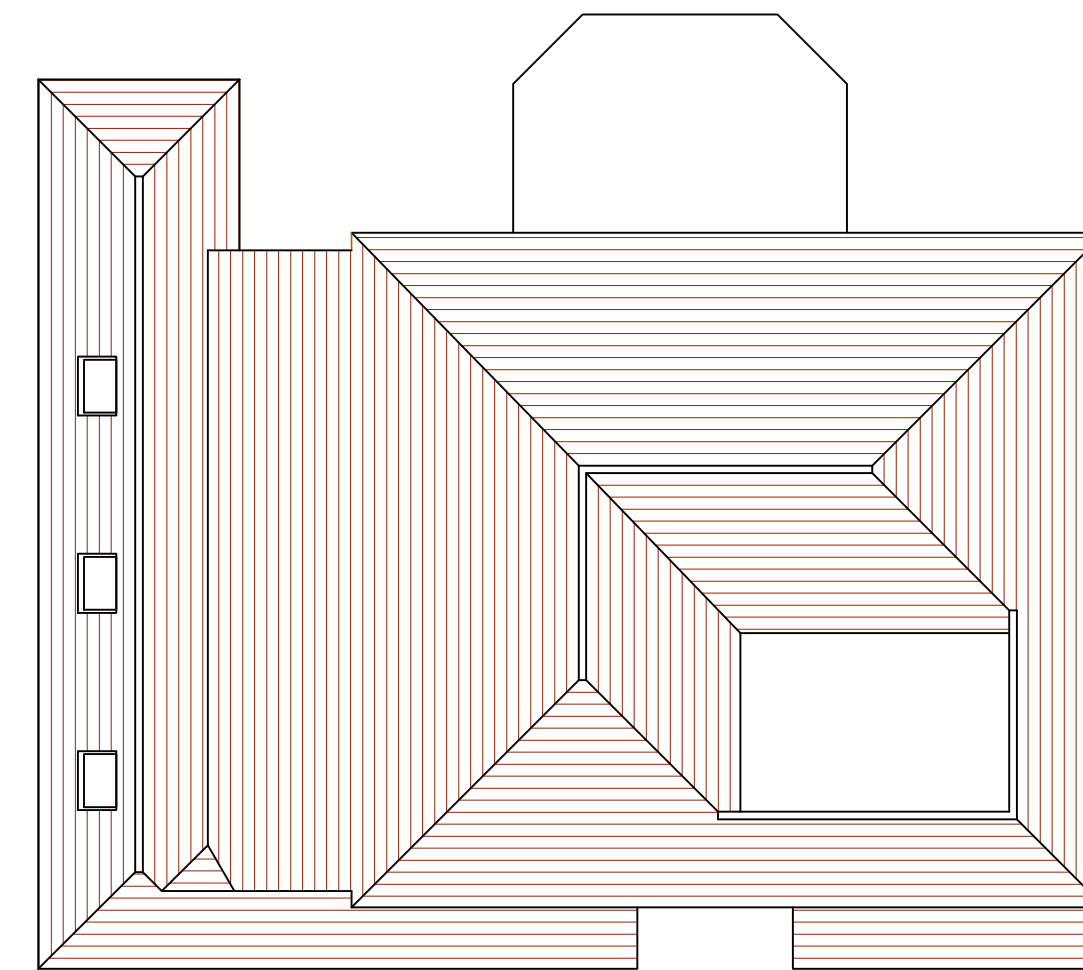

PROPOSED ROOF PLAN 1:100

5 0 5 10 15 20 25
Scale bar 1:500

5 0 10 20 30 40 50
Scale bar 1:1250

All dimensions to be checked on site prior to commencement of work, except for planning purposes.

This drawing is the copyright of
CALDOTECH LTD
and may not be copied, altered or reproduced
in any way without written authority.

CALDOTECH LTD
41 WILLOWHAYNE AVE
EAST PRESTON
WEST SUSSEX
BN16 1PL Telephone
01903 859176

PROPOSED FLOOR PLANS, ELEVATIONS,
ROOF PLAN & BLOCK
29 Ruston Park
Rustington
West Sussex
BN16 2AD

CLIENT Mr & Mrs Cooke

R2 Planning amendments RM 14/01/14
R1 Client amendments RM 13/12/13

Issue Details By Date

SCALE AS SHOWN on A1
DATE 14/01/13
DRAWING NUMBER 13048/02R2