




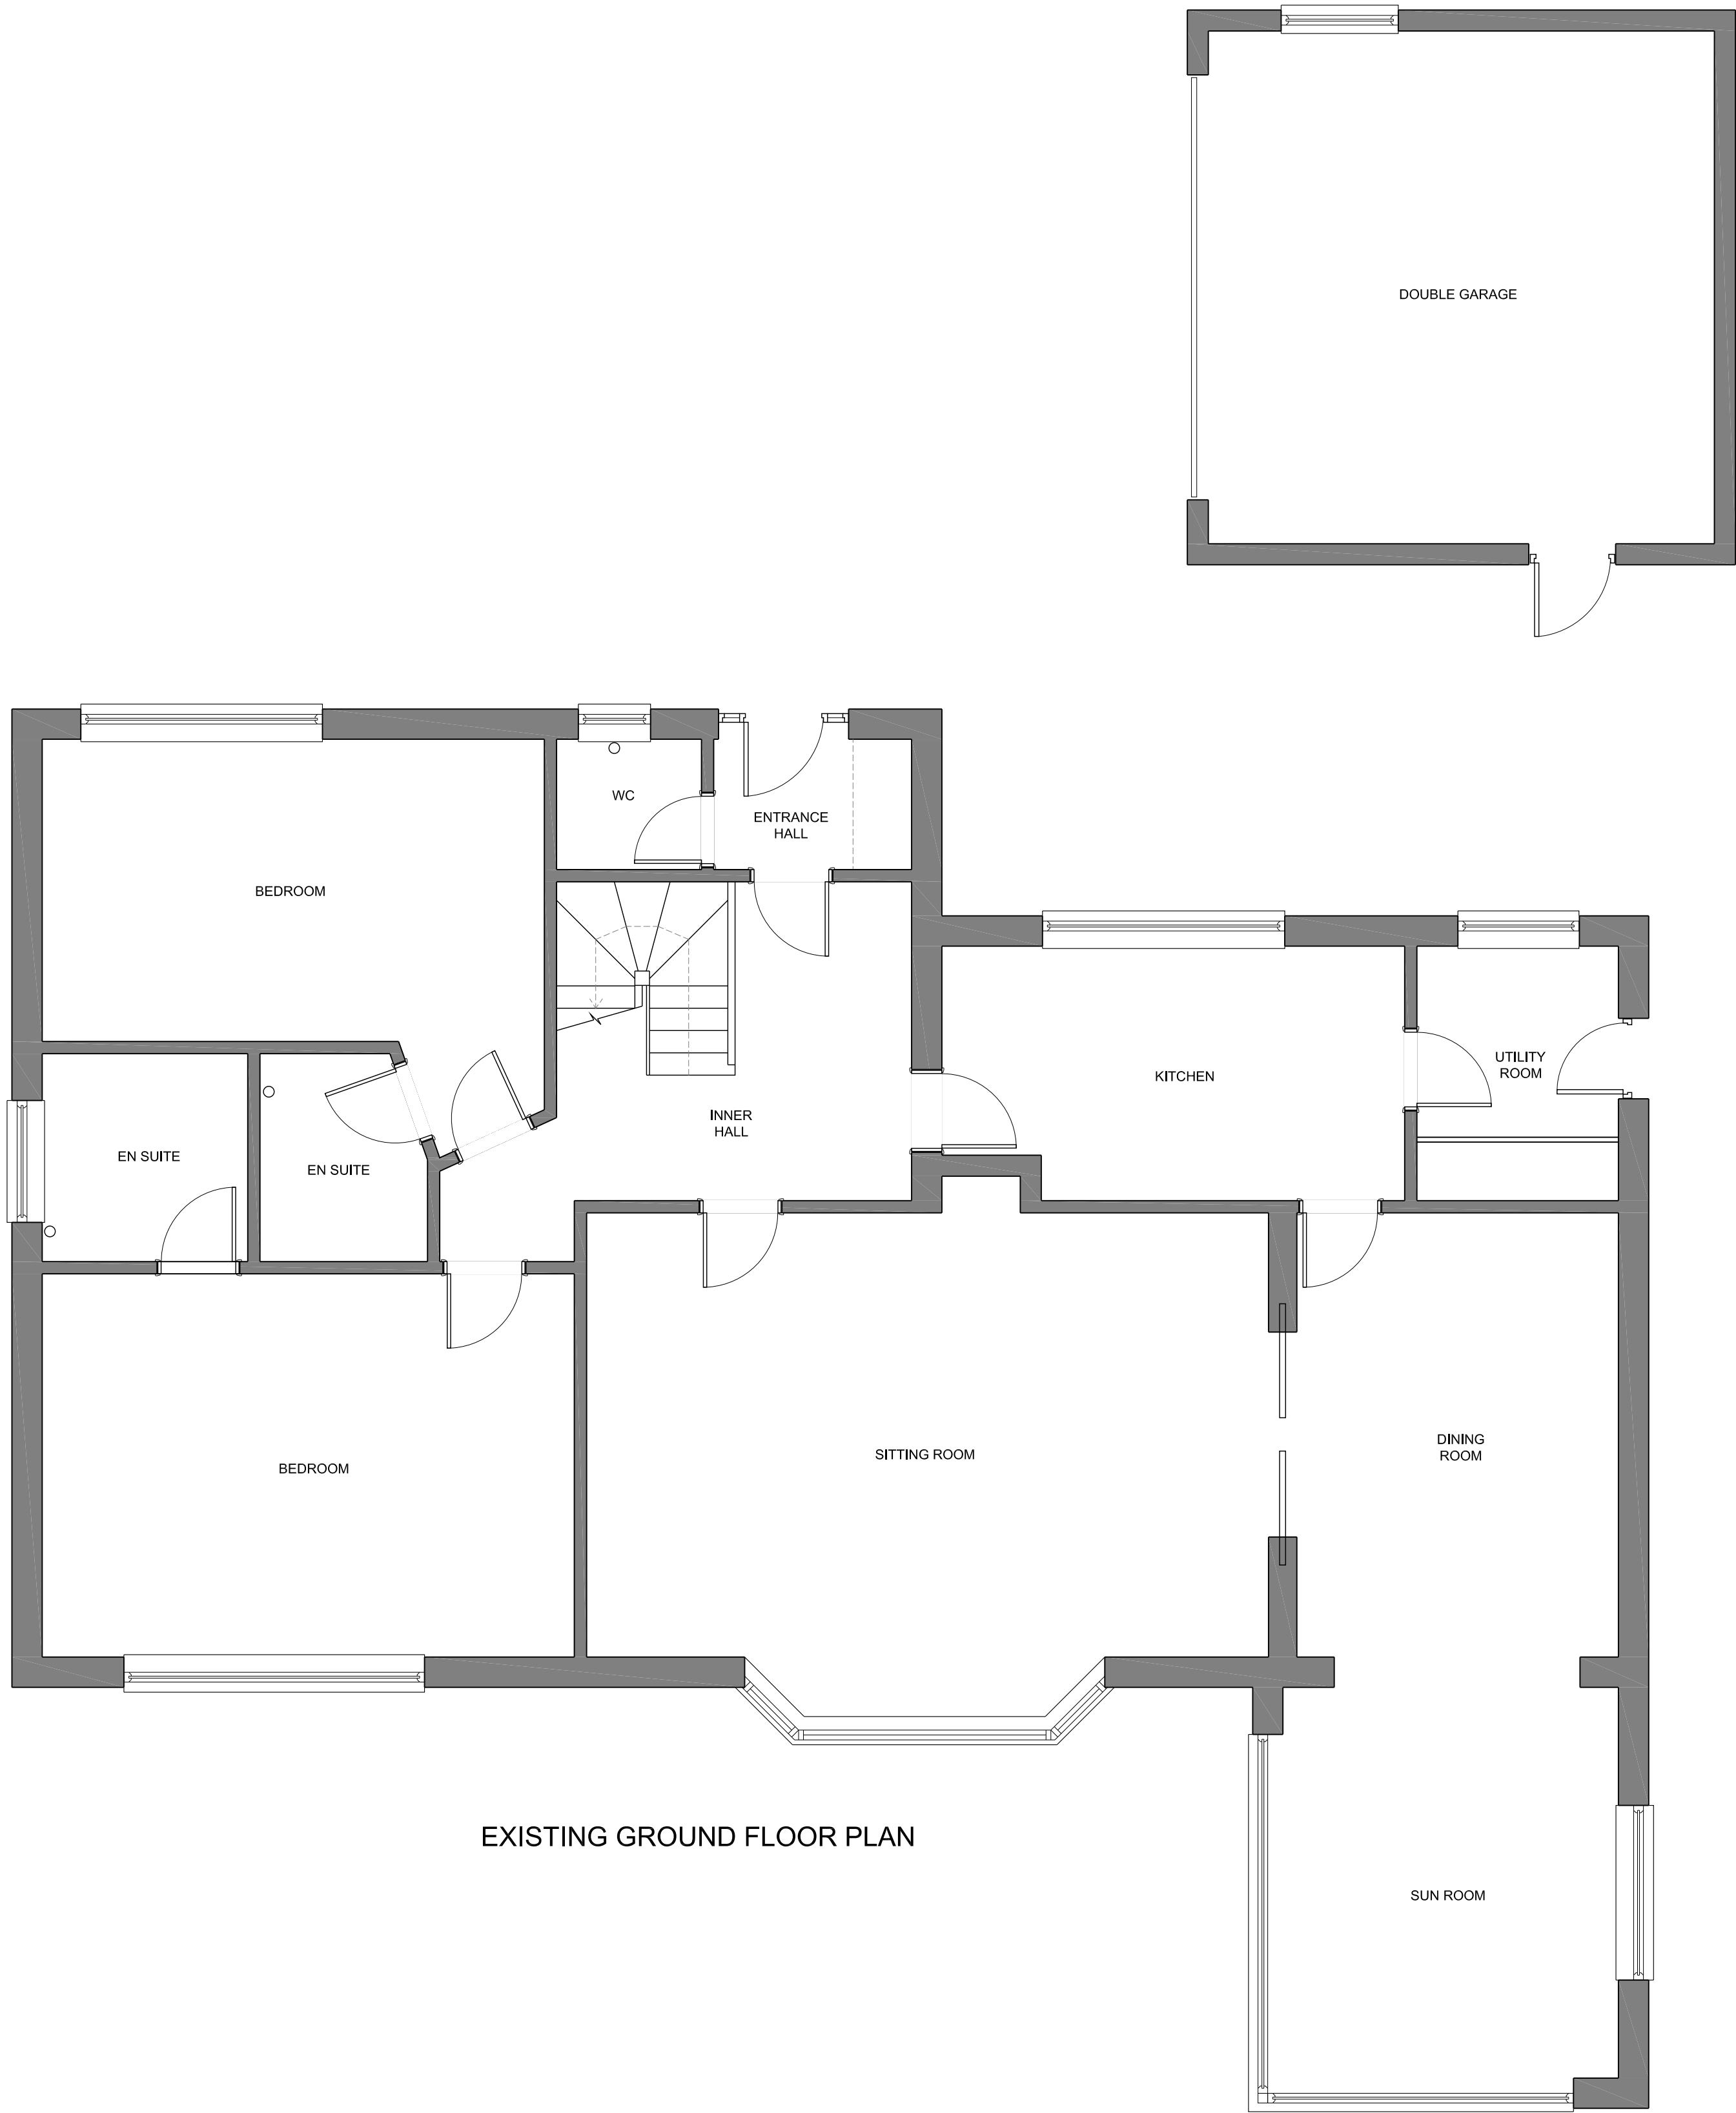

EXISTING GROUND FLOOR PLAN

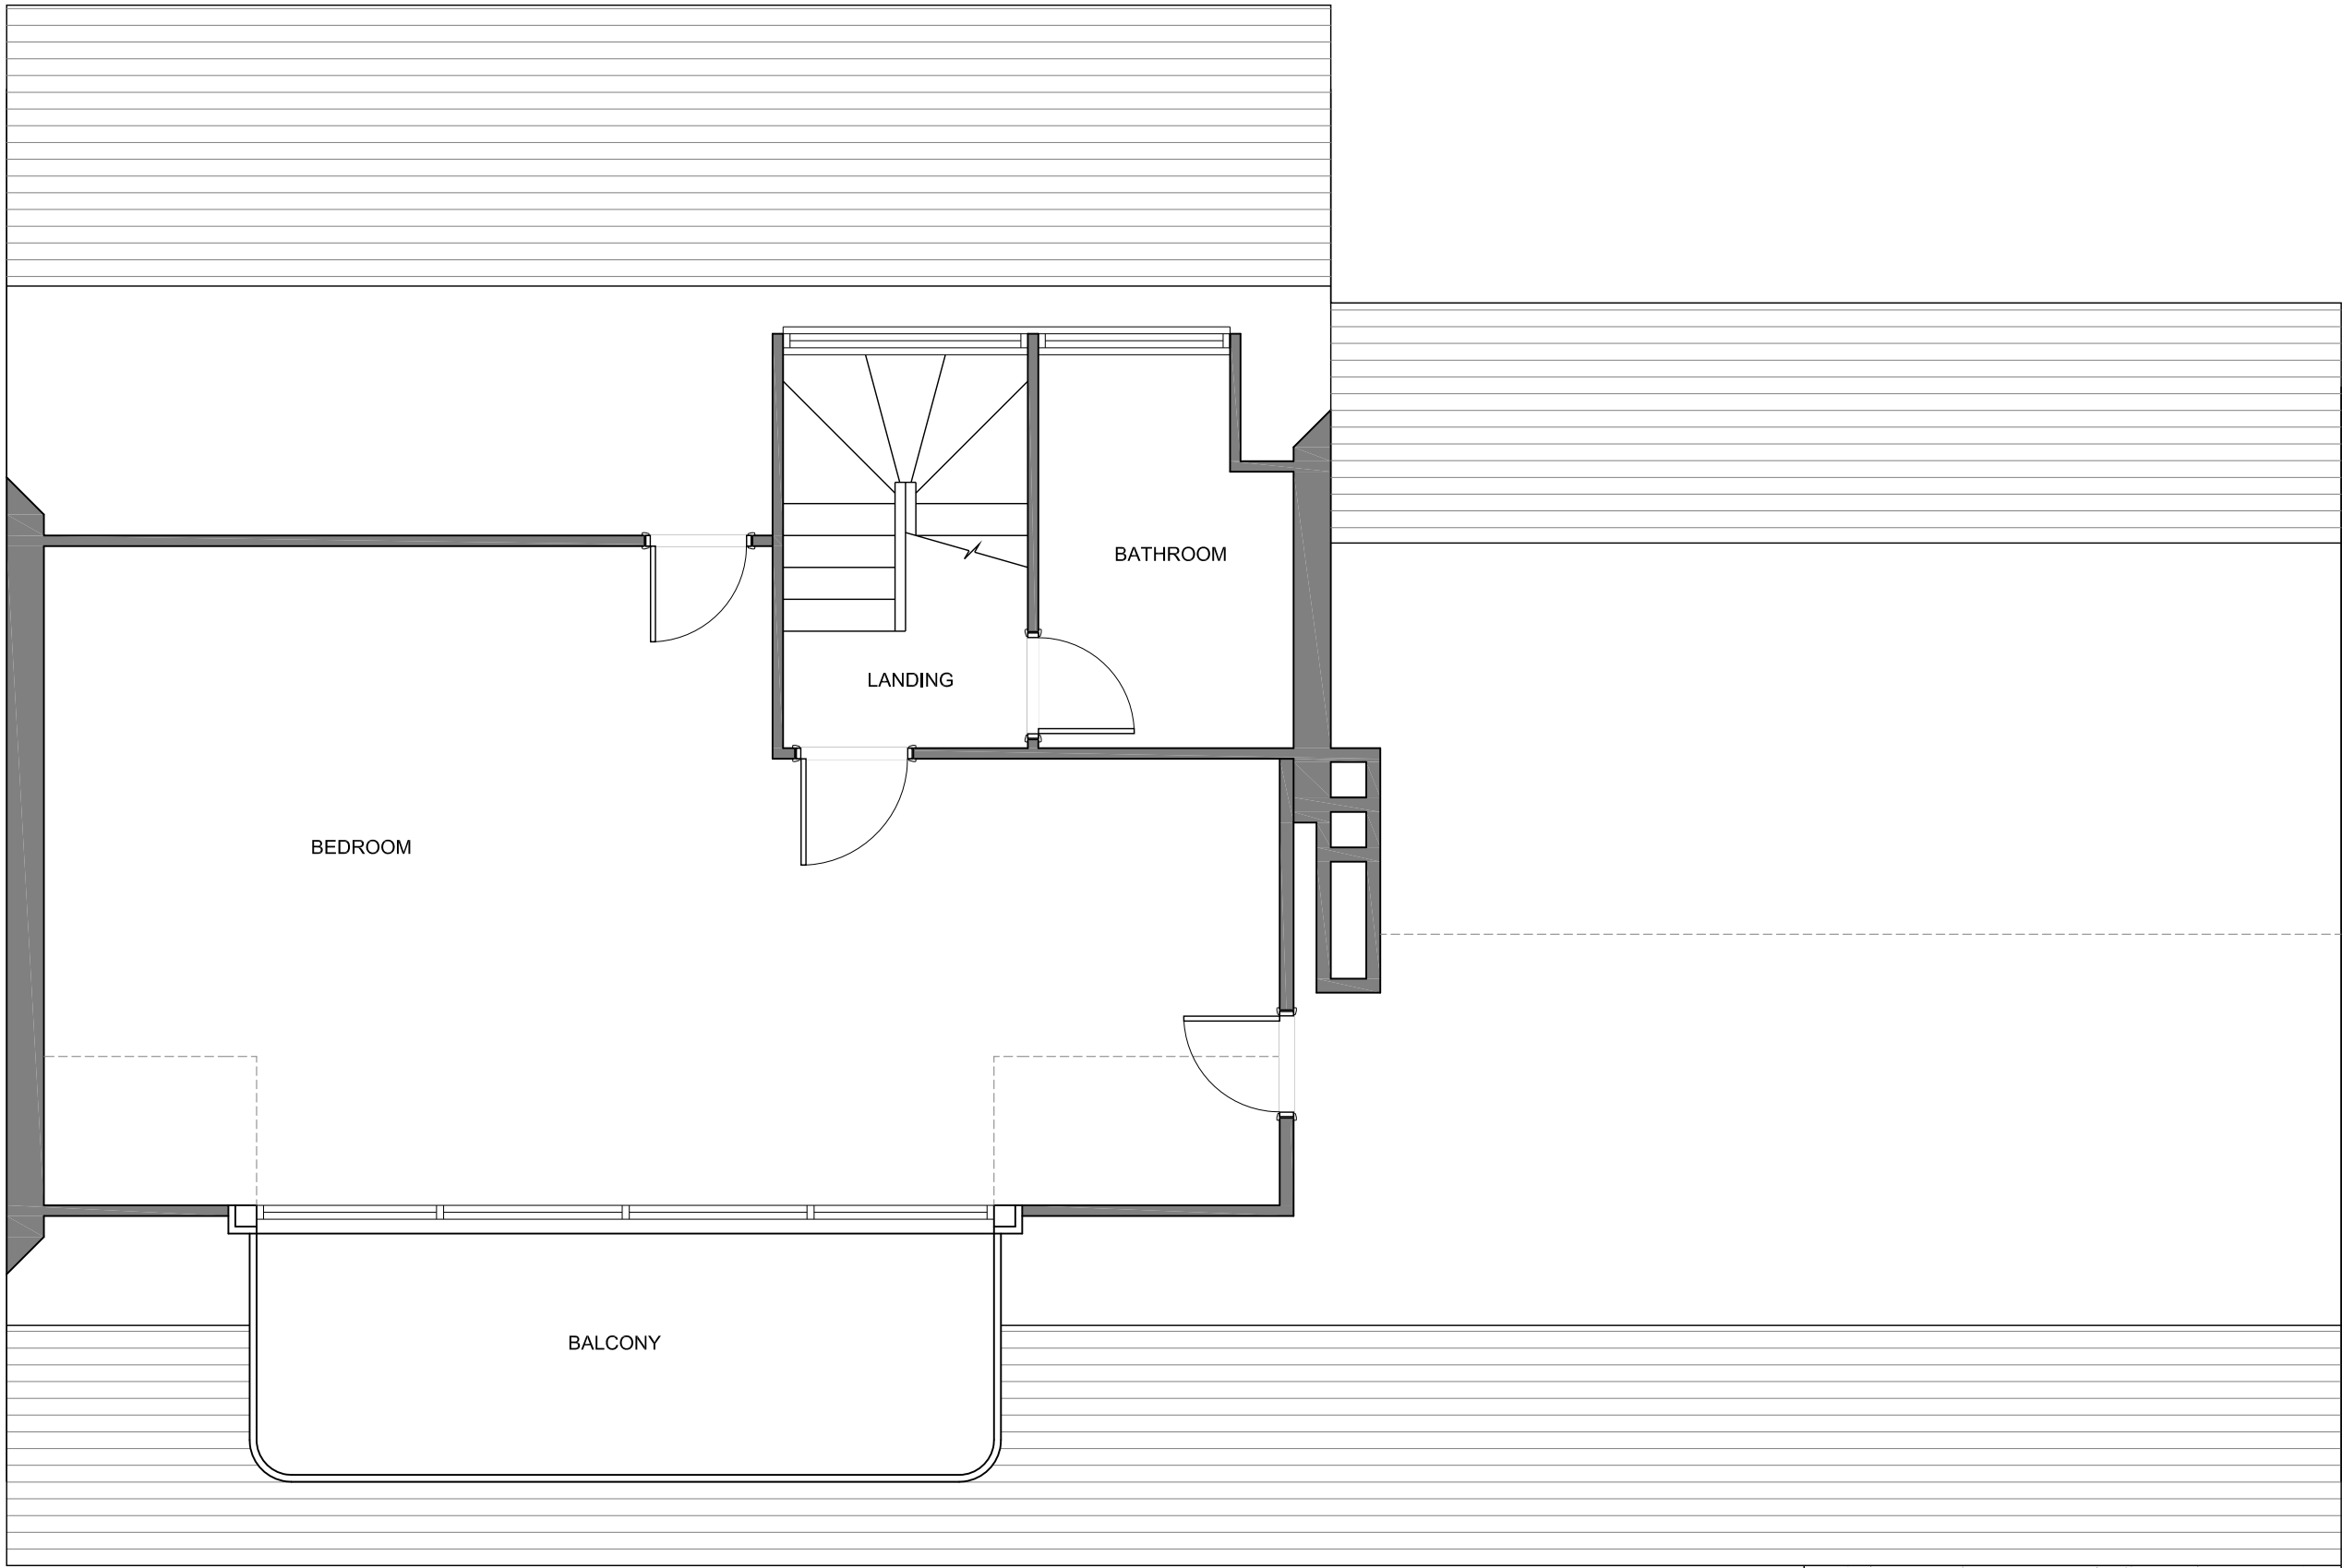

EXISTING FIRST FLOOR PLAN

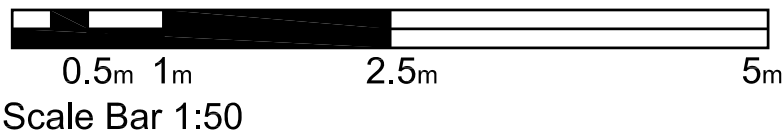

ref	revision	date	drawn
FOR PLANNING CONSENT			
ma mark alford design architecture			
Heatherlands Bracklen Lane Storrington West Sussex RH20 3HS T: 01903 899124 E: office@markalforddesign.com			
client:	MR and MRS ROWLAND		
project title:	OUOYNNESS, RUSTINGTON PROPOSED REFURBISHMENT		
drawing title:	EXISTING FLOOR PLANS		
drawn by:	MSA	date:	FEB 15
		scale:	1:50 @ A1
issue status:	design ☒ BofQ ☐ construction ☐ record ☐		
drawing number:	14135 / P200		
		revision:	
This drawing may not be used or reproduced without written consent. Copyright design and patents act 1988 No dimensions to be scaled from this drawing except for Planning purposes. Copyright reserved			