




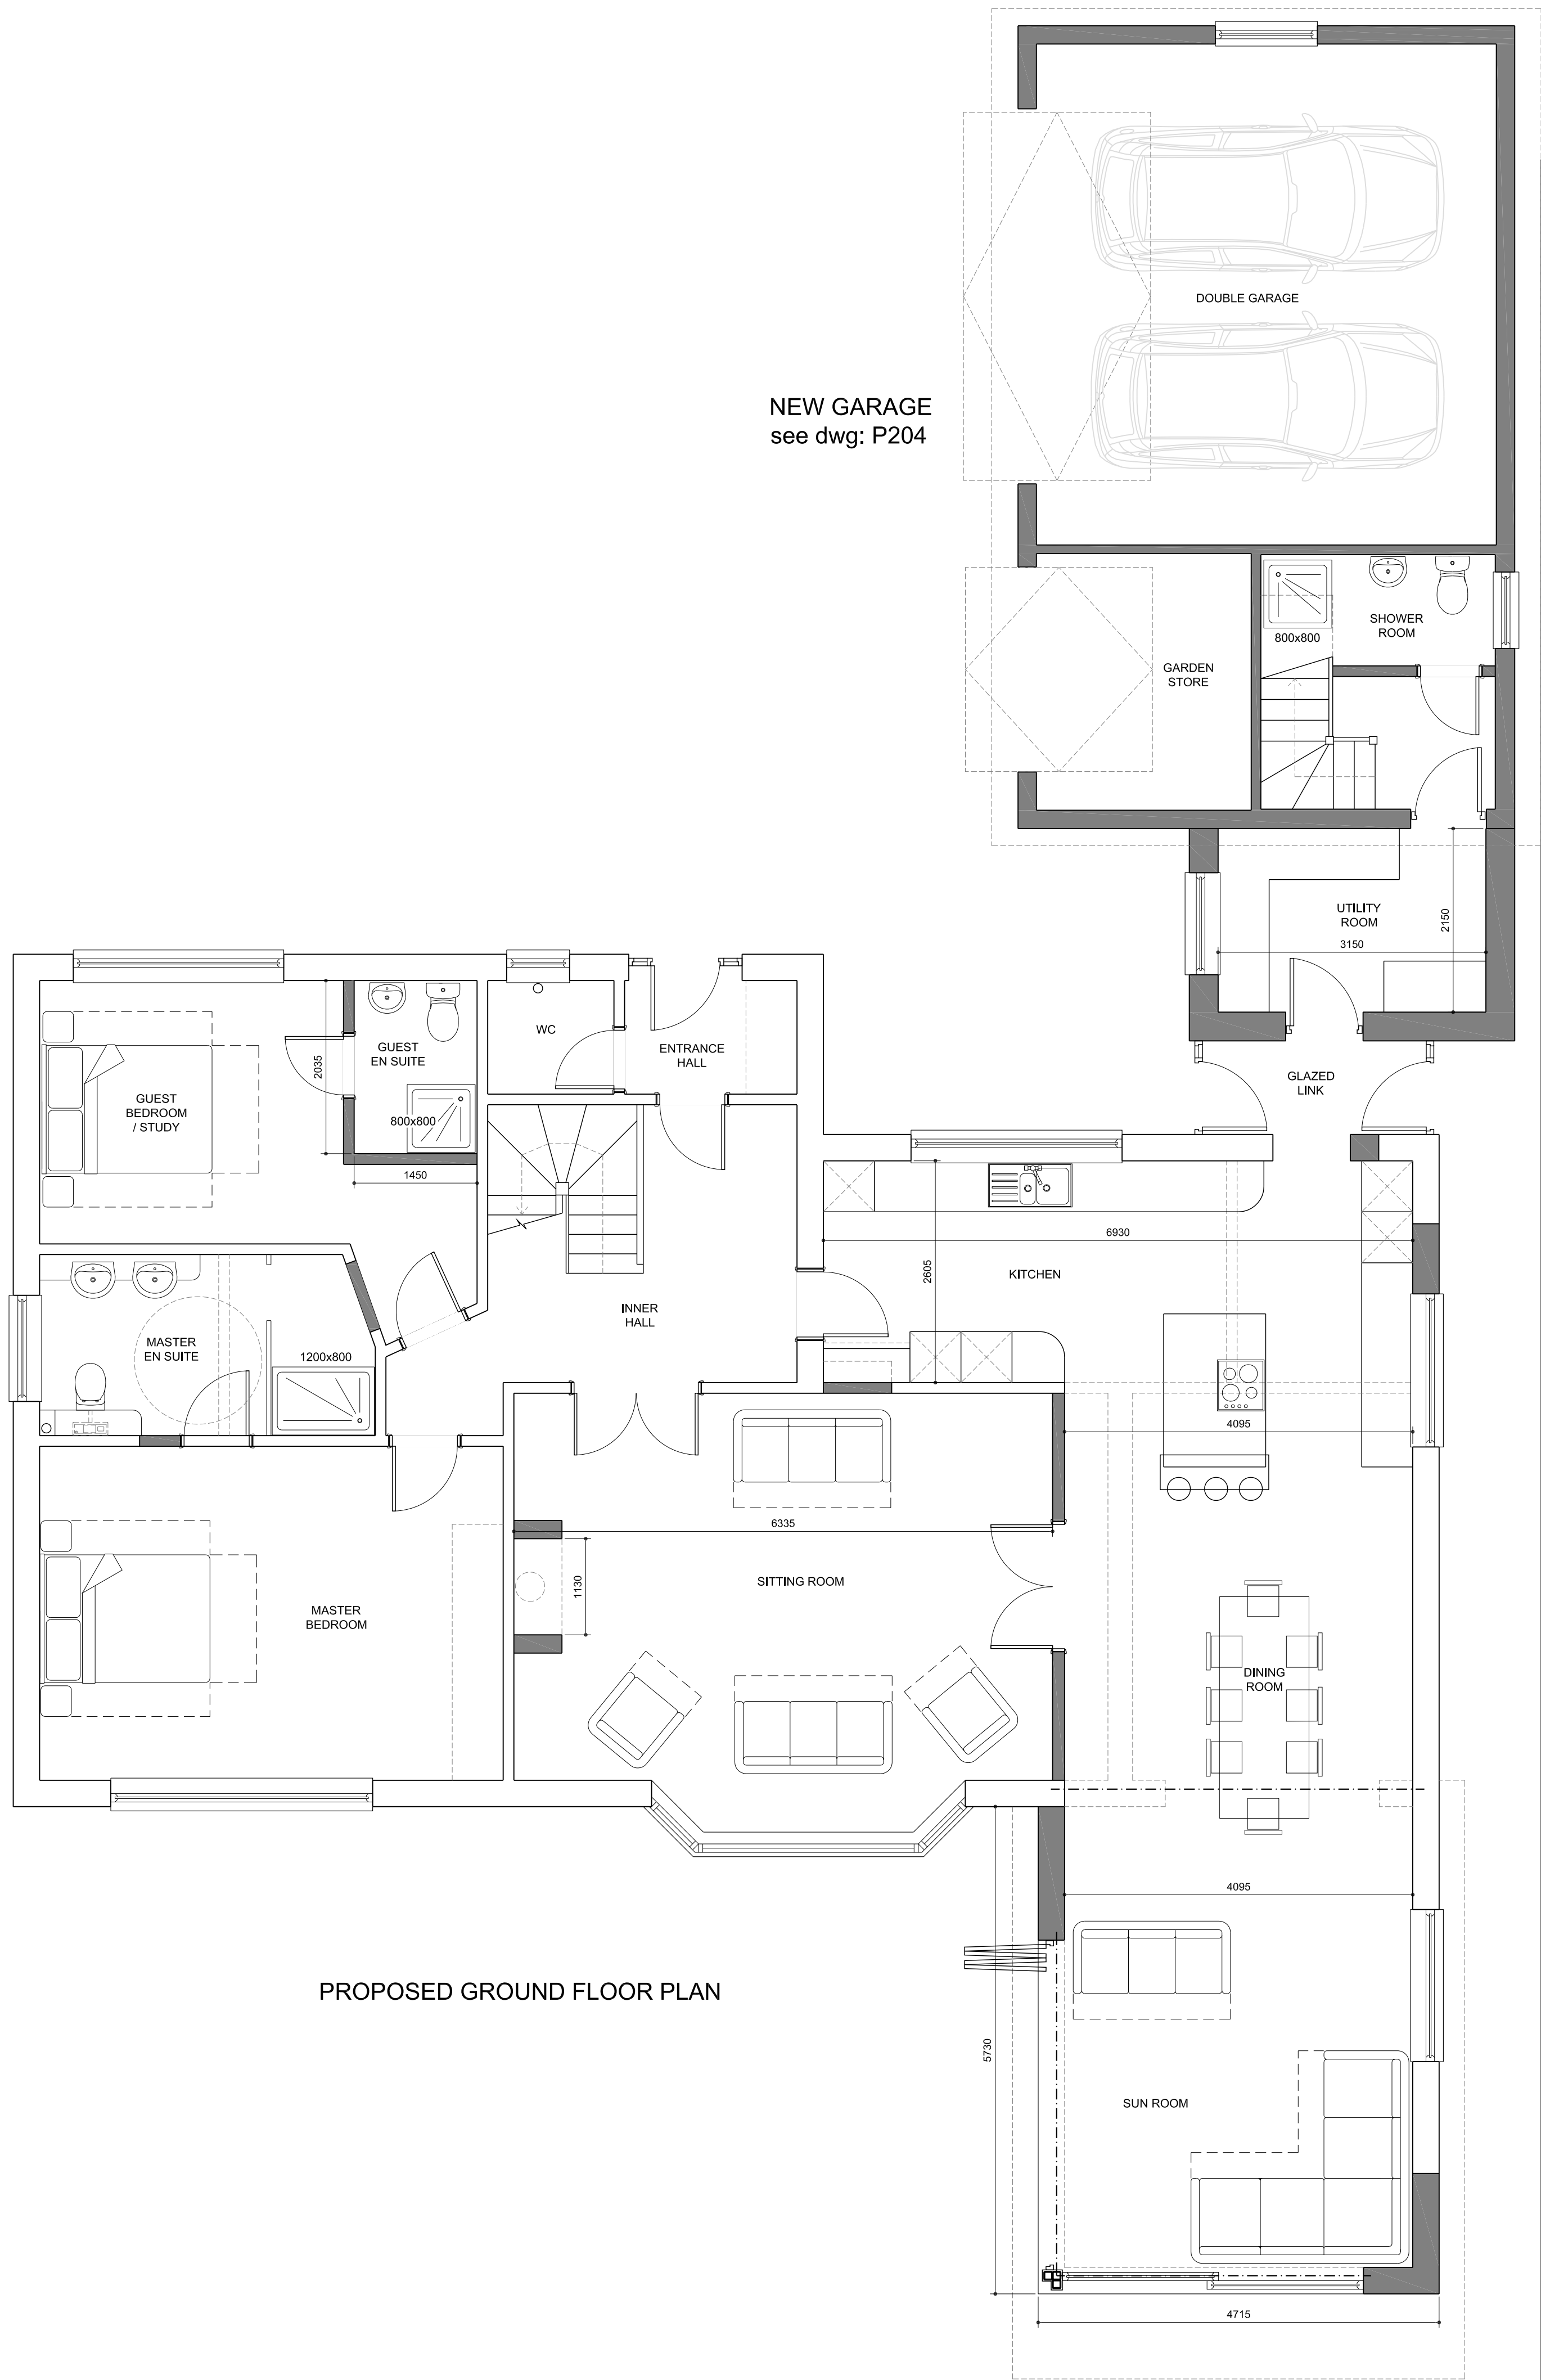


PROPOSED GROUND FLOOR PLAN

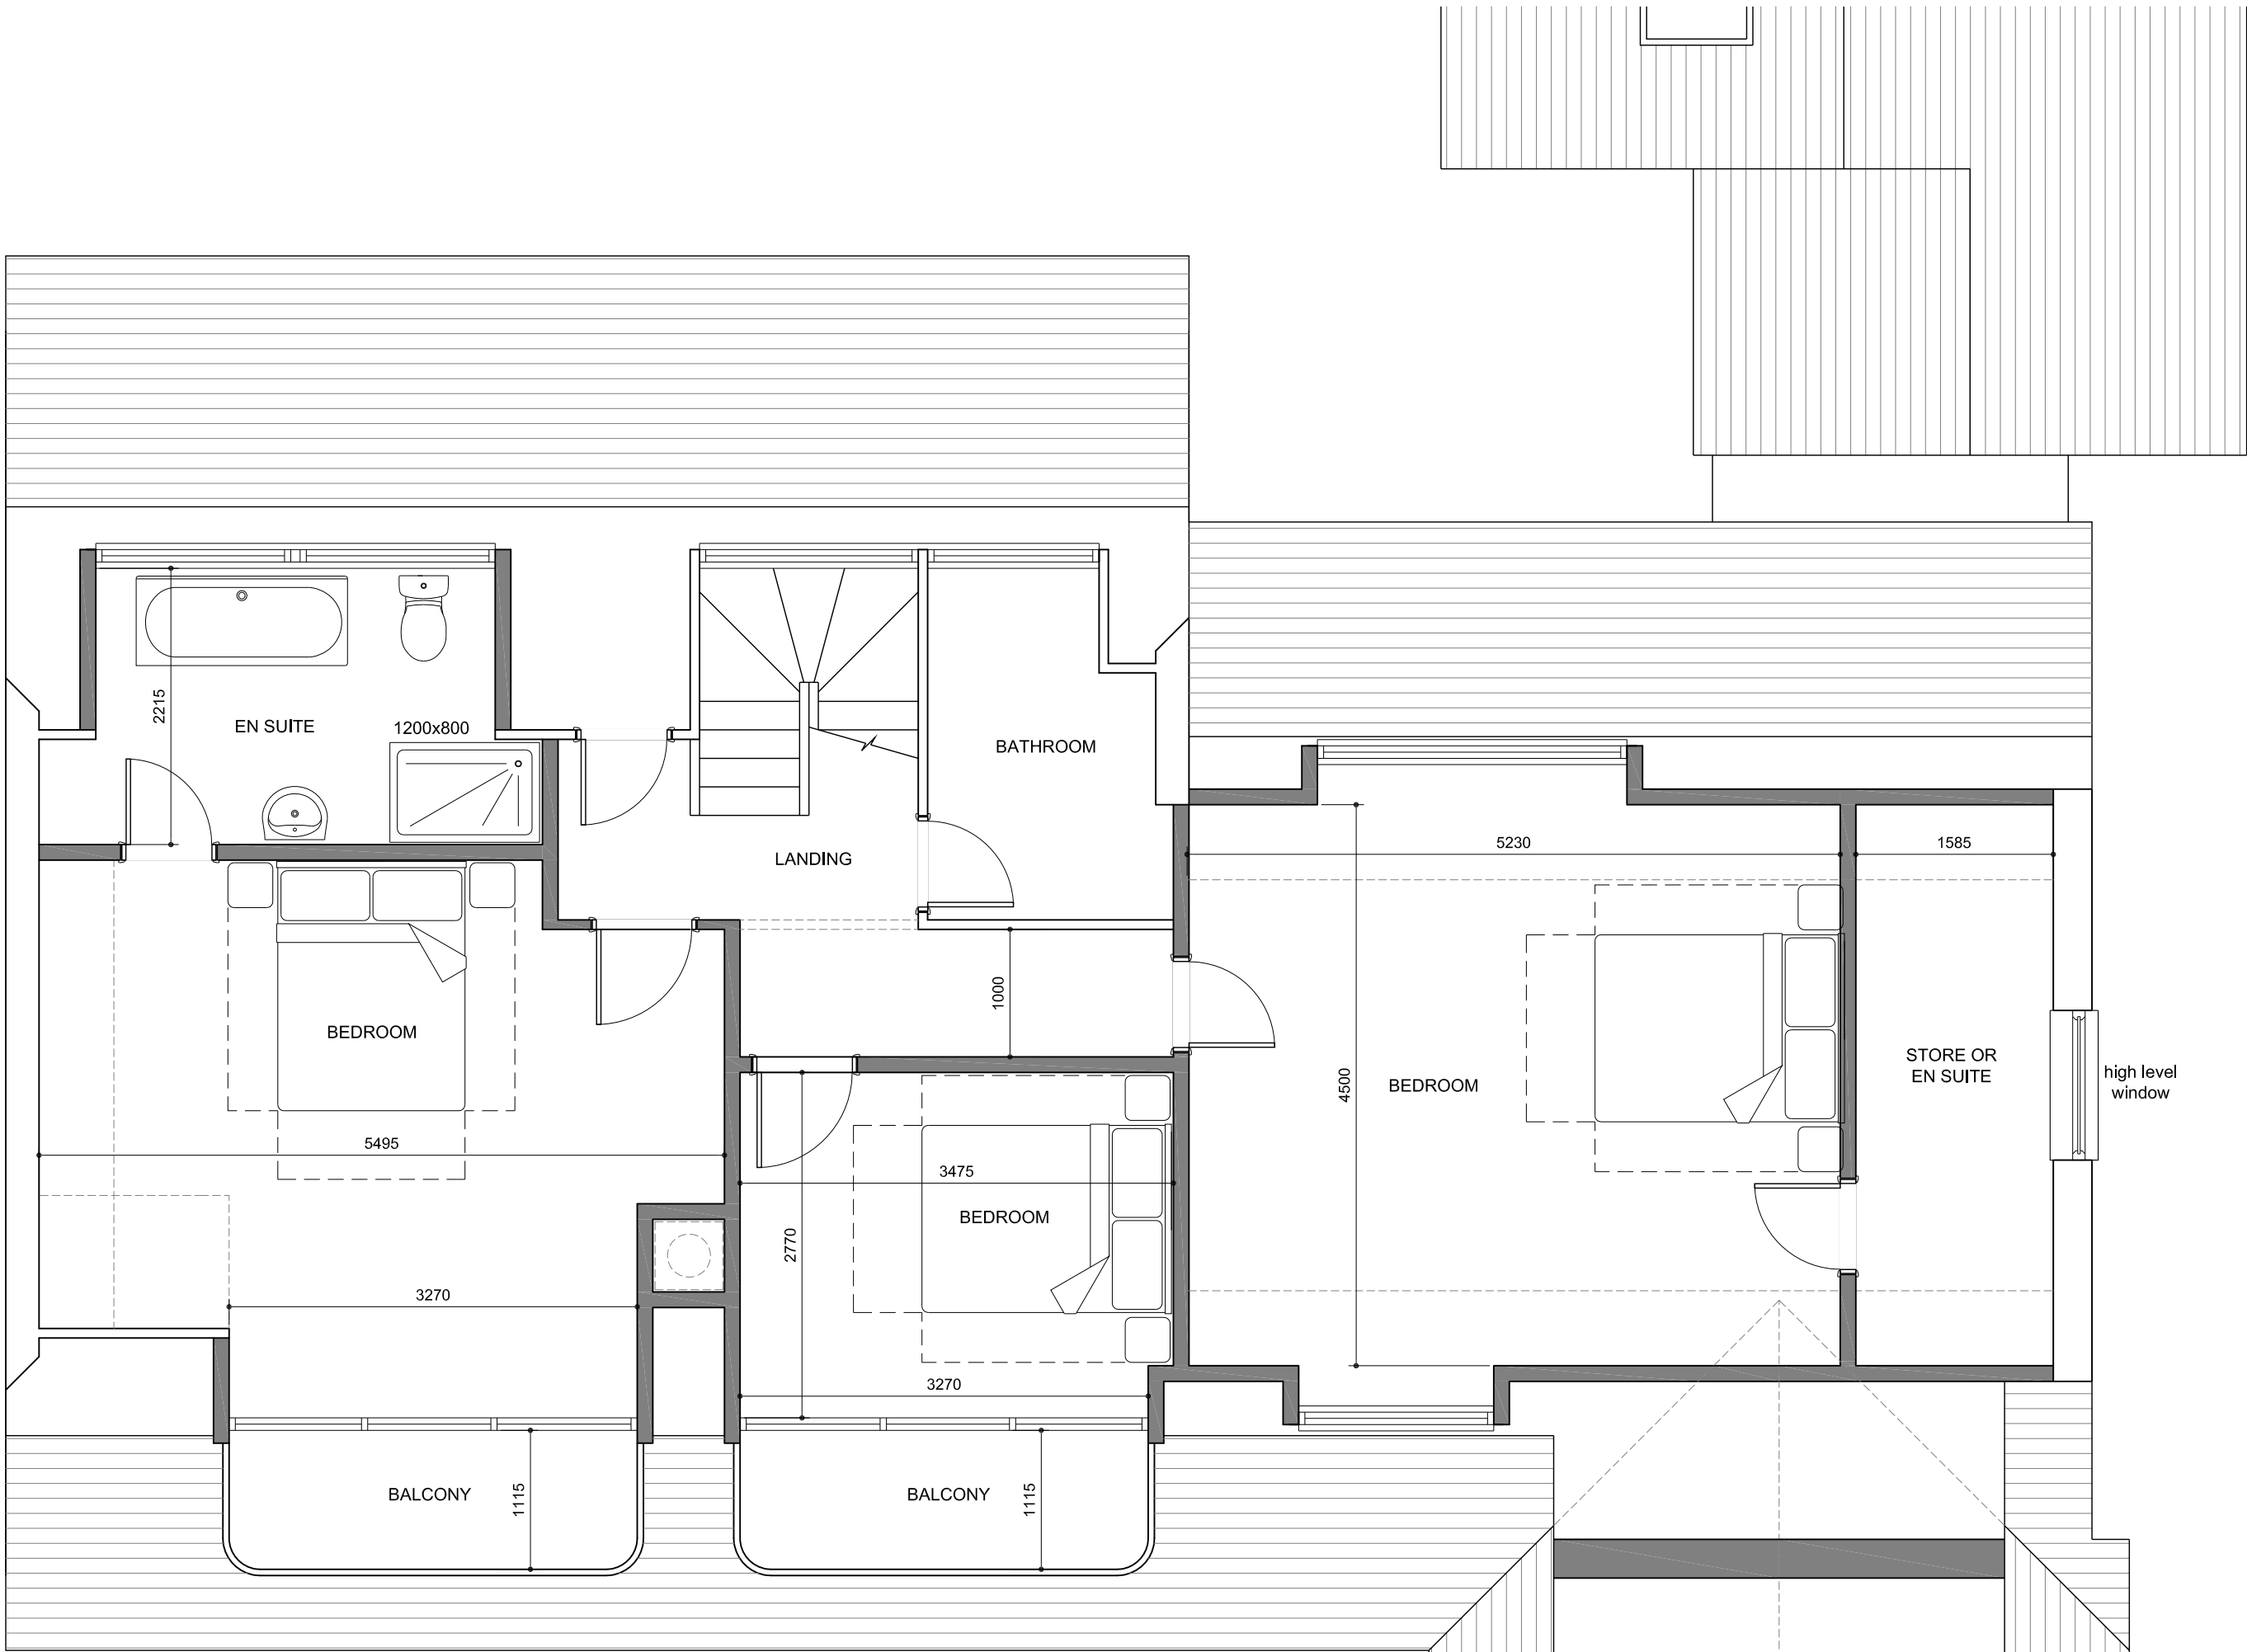

PROPOSED FIRST FLOOR PLAN

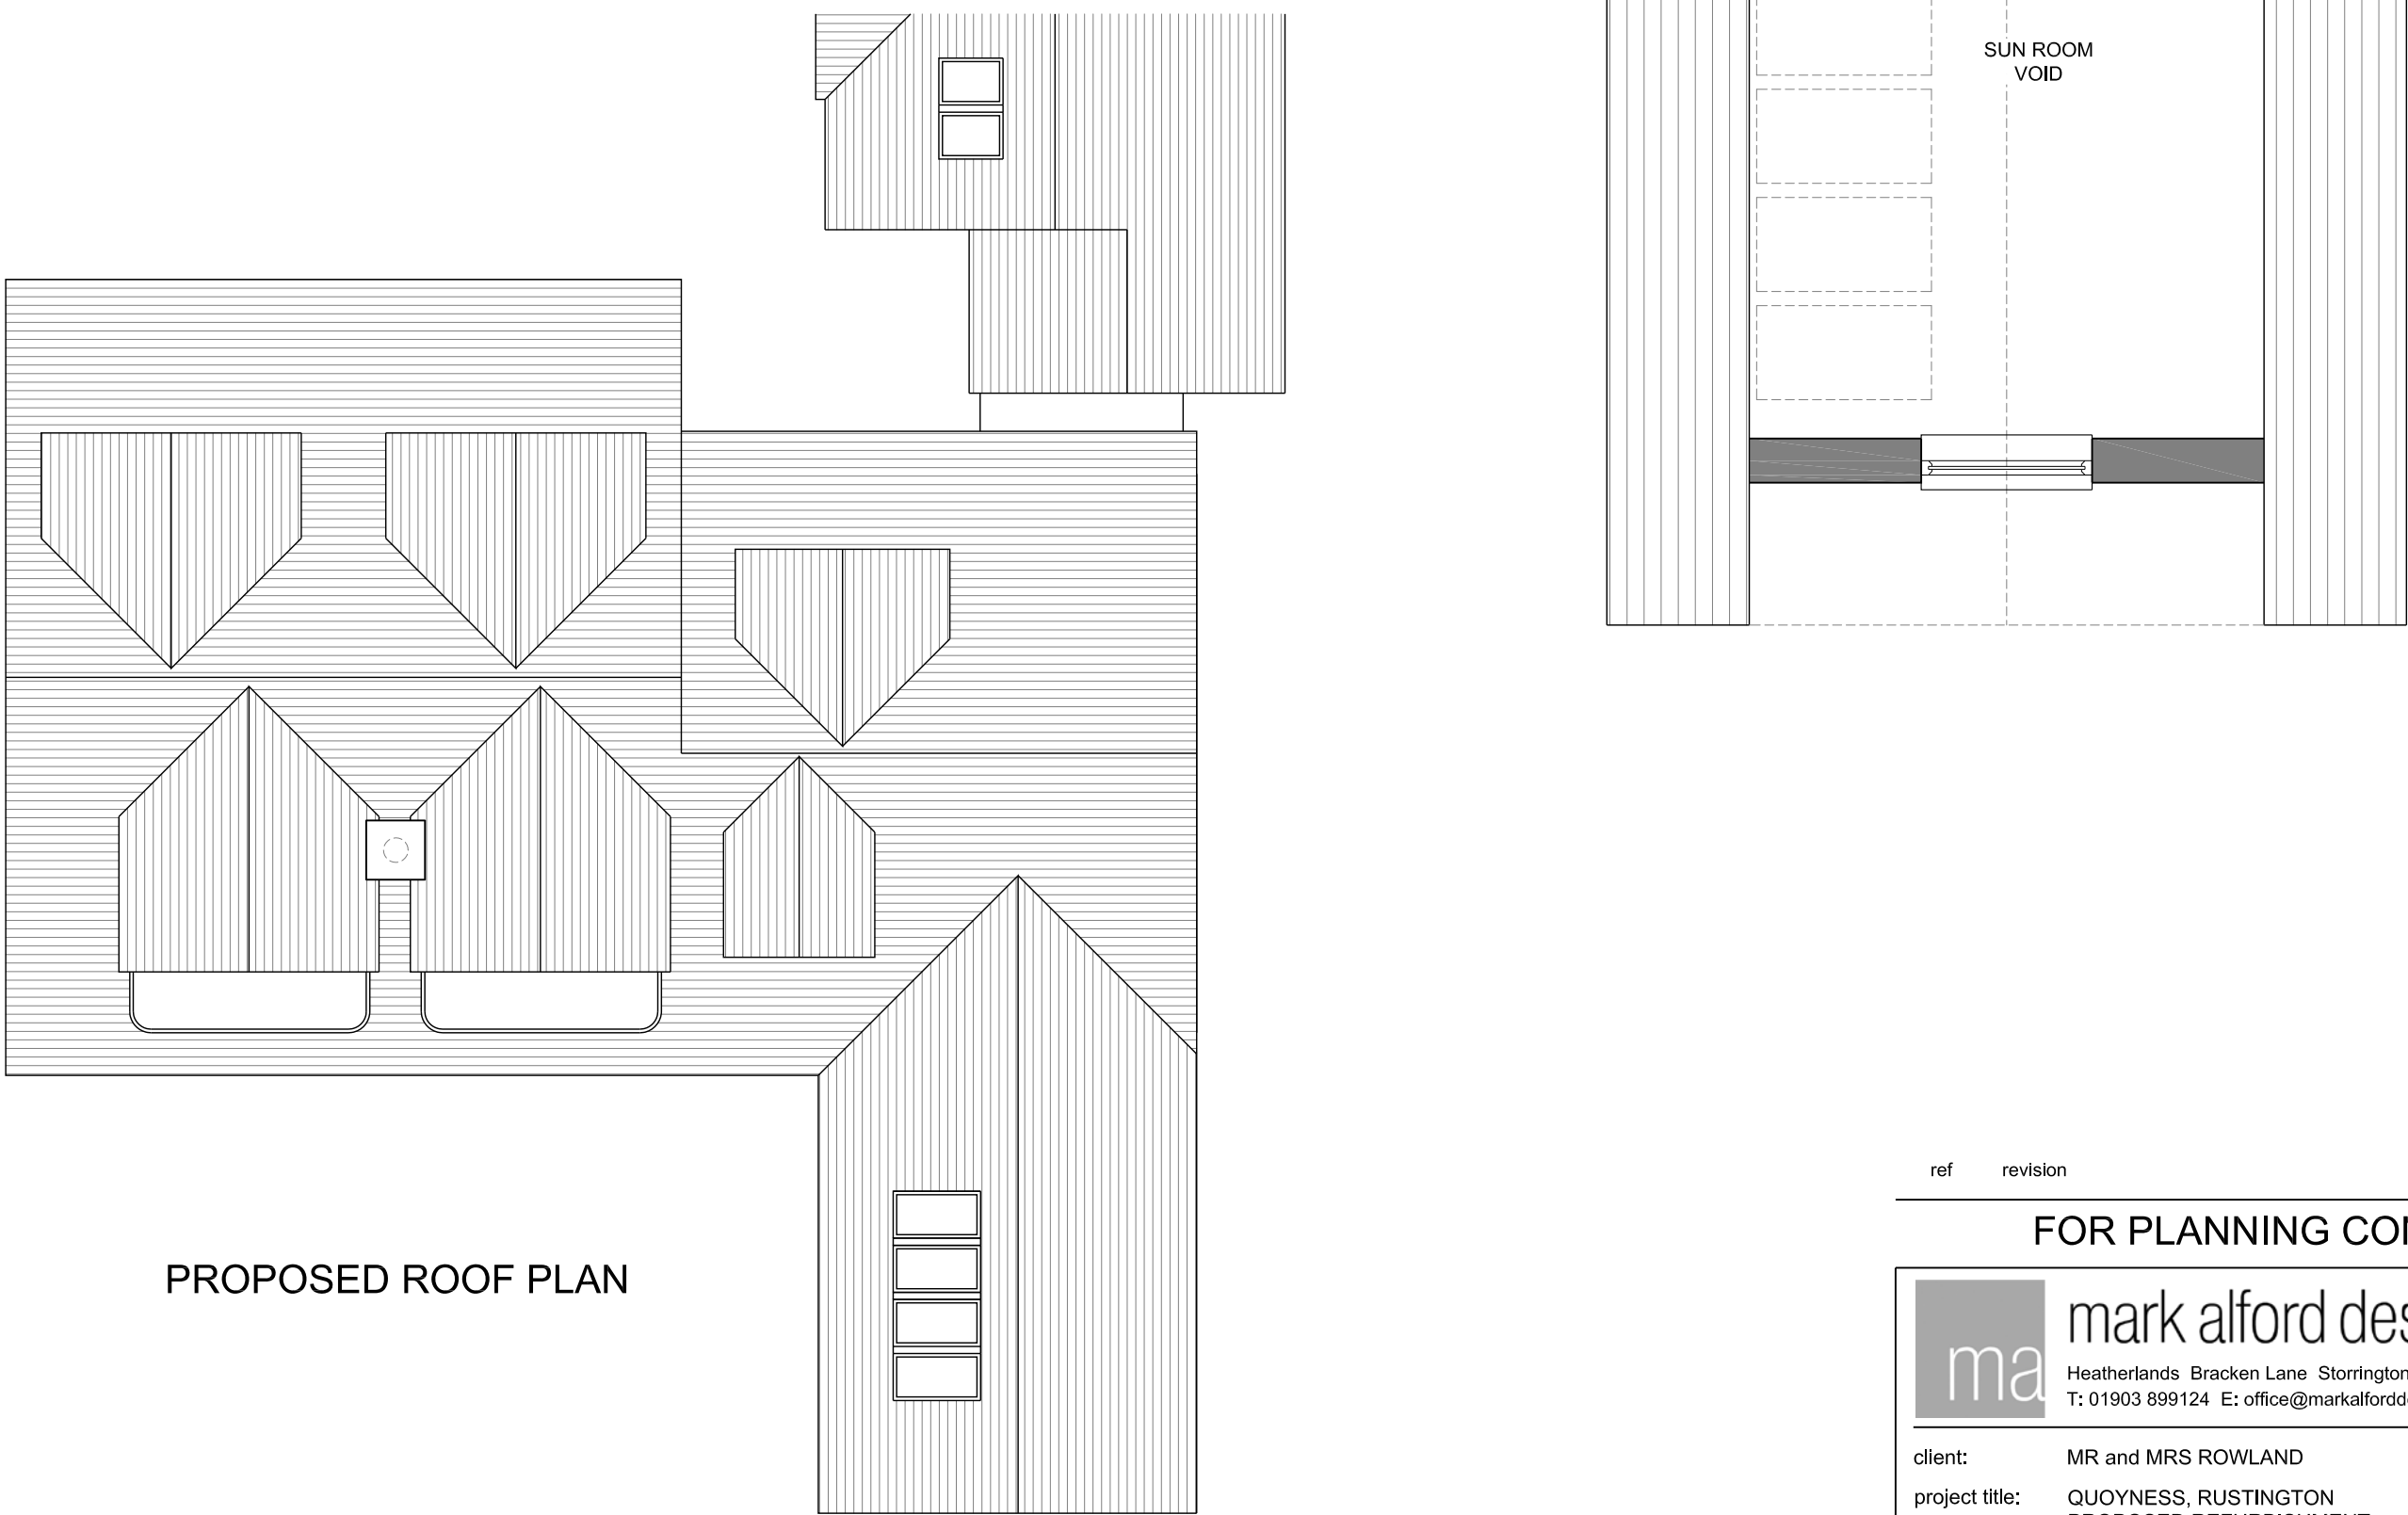

PROPOSED ROOF PLAN

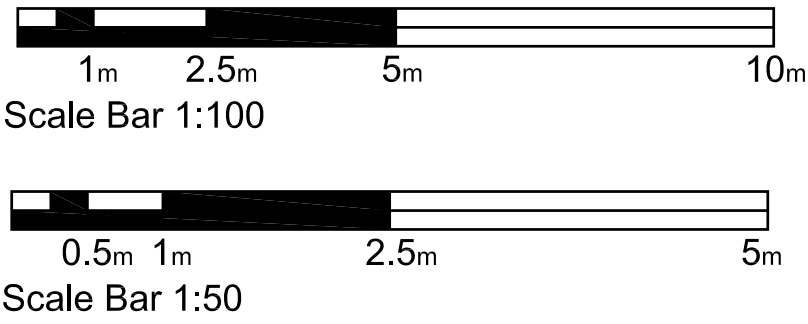

ref	revision	date	drawn
FOR PLANNING CONSENT			
mark alford design architecture			
Heatherlands Bracken Lane Storrington West Sussex RH20 3HS T: 01903 899124 E: office@markalforddesign.com			
client:	MR and MRS ROWLAND		
project title:	QUOYNNESS, RUSTINGTON PROPOSED REFURBISHMENT		
drawing title:	PROPOSED PLANS		
drawn by:	MSA	date:	FEB 15
scale:	1:50/1:100 @ A1		
issue status:	design ☒ BoQ ☐ construction ☐ record ☐		
drawing number:	14135 / P202		
This drawing may not be used or reproduced without written consent. Copyright design and patents act 1988 No dimensions to be scaled from this drawing except for Planning purposes. Copyright reserved			