




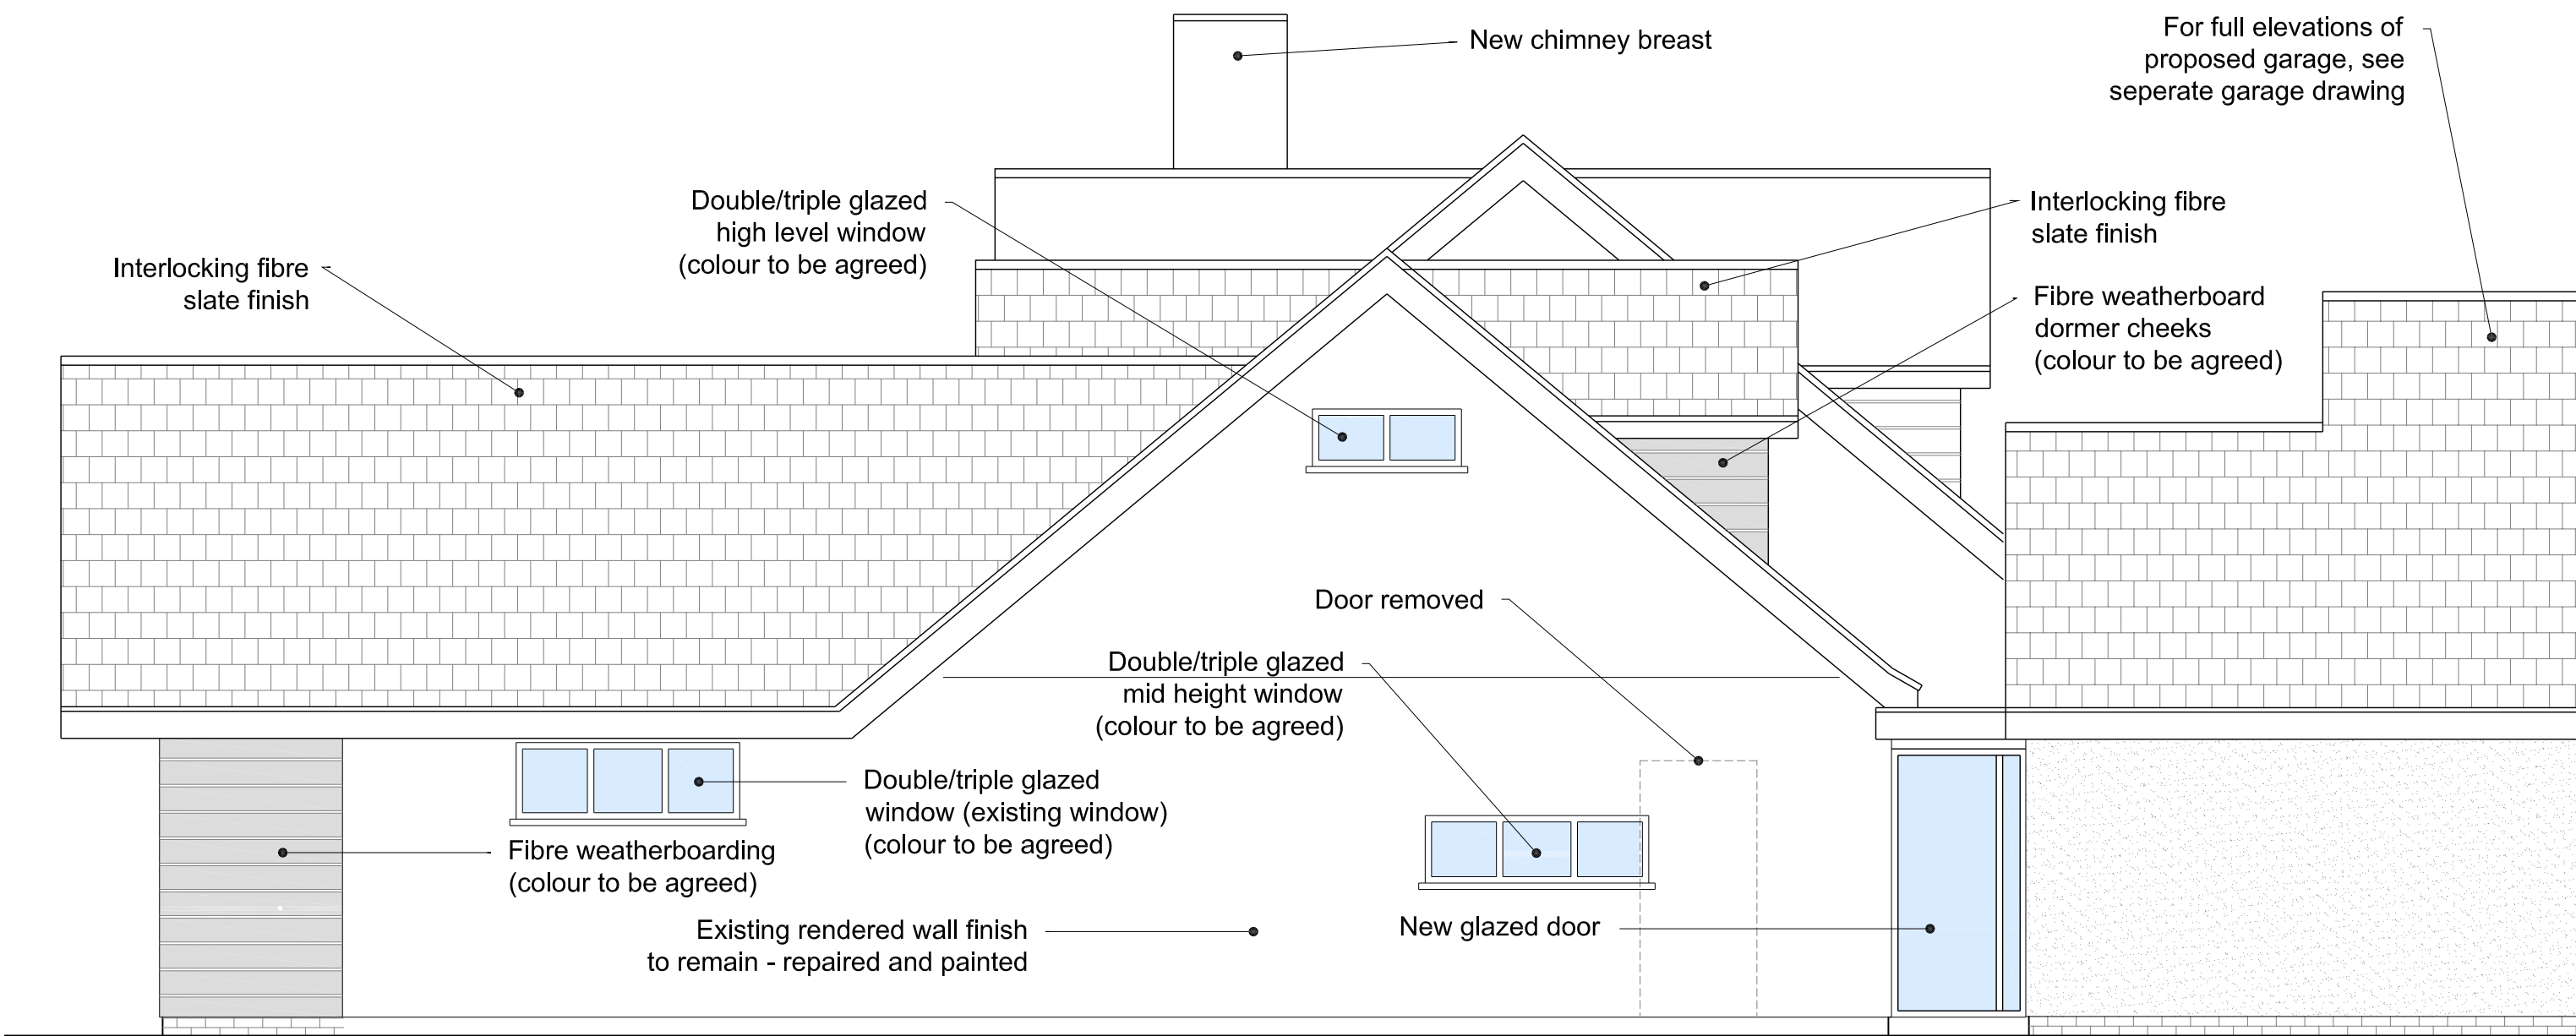


PROPOSED SIDE ELEVATION

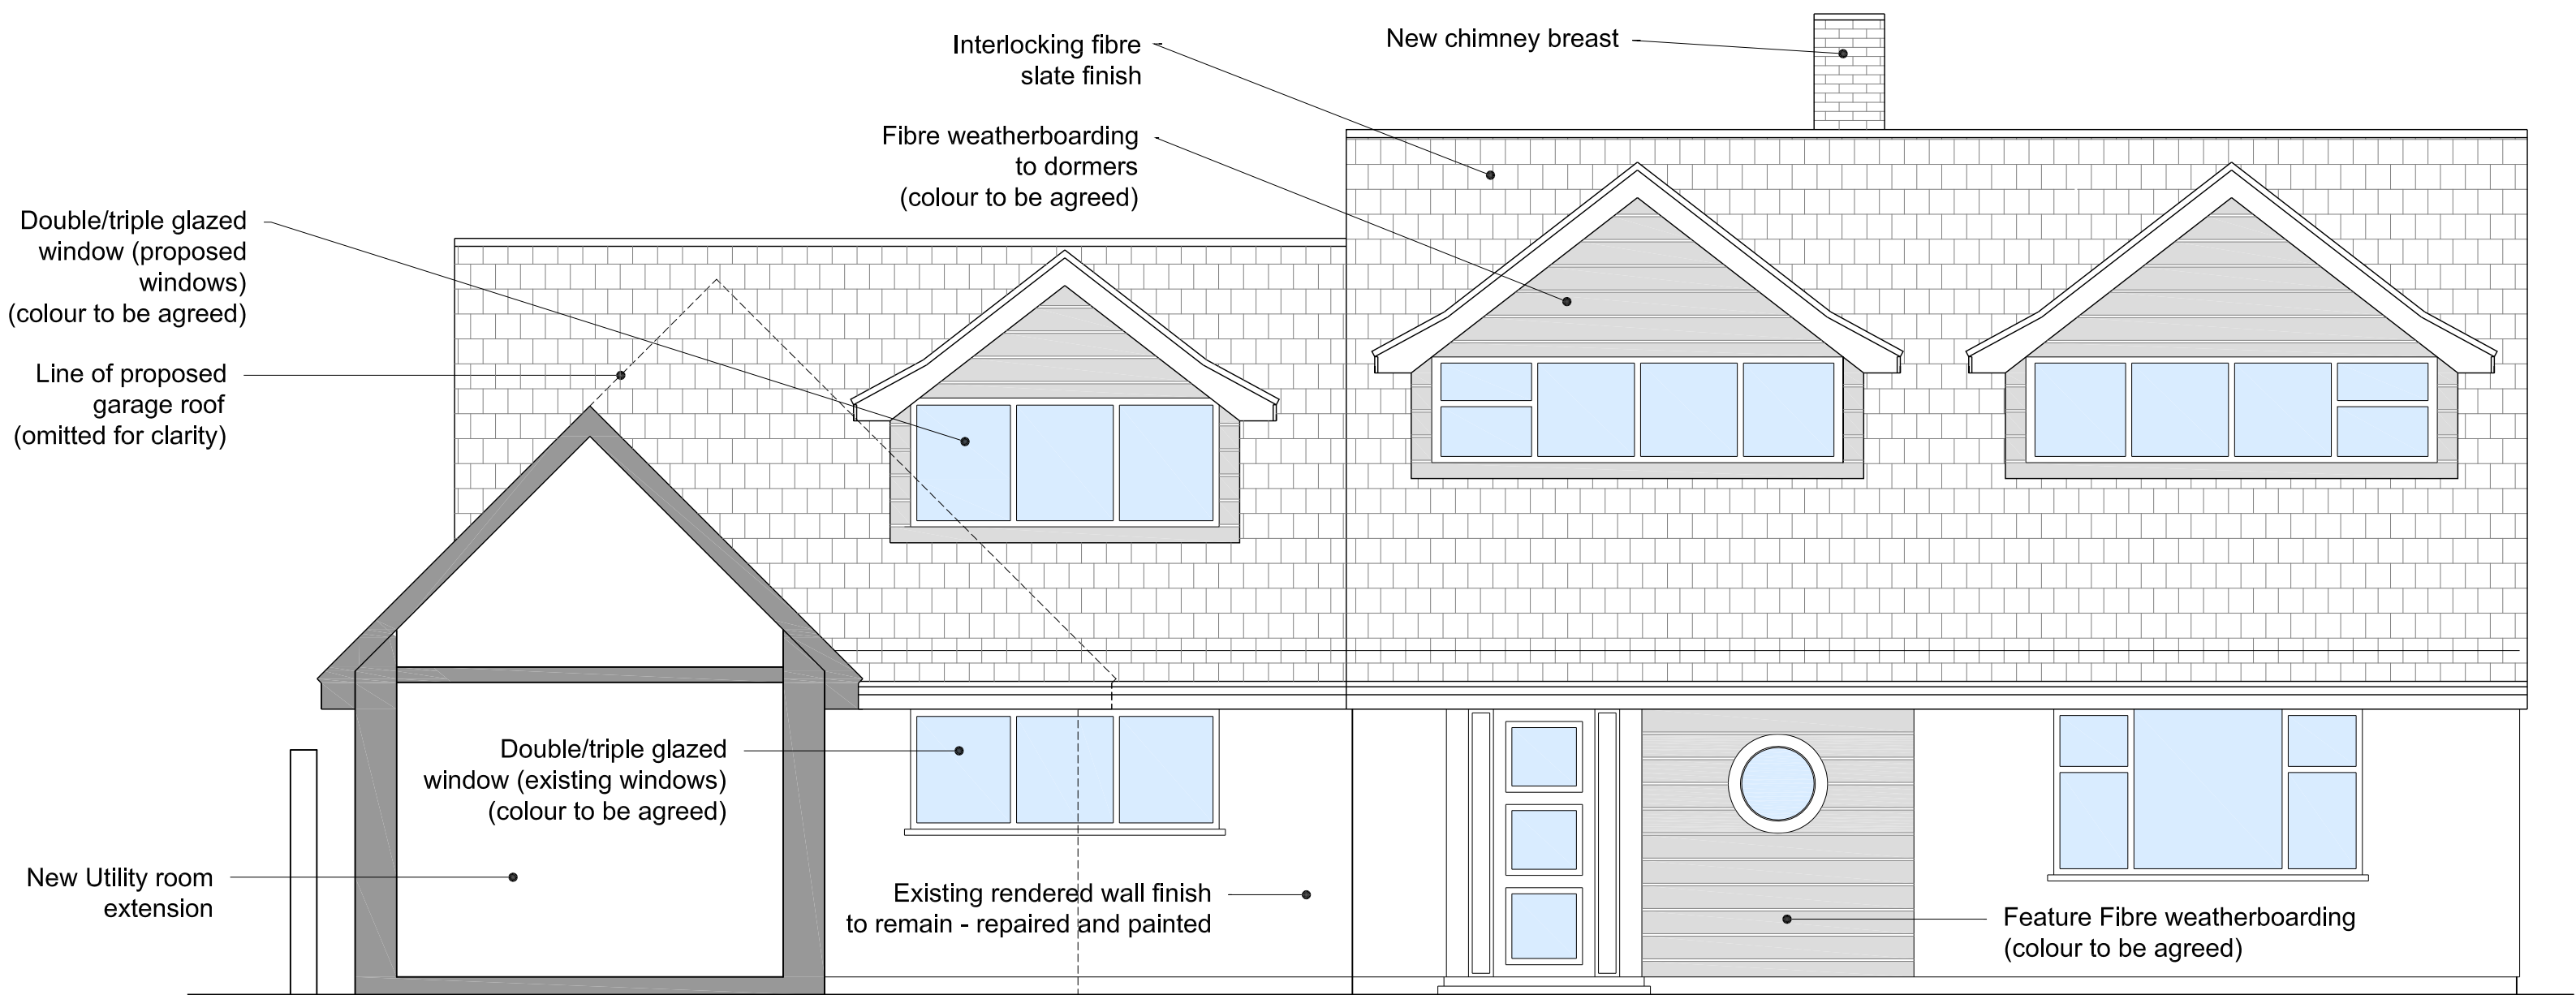


PROPOSED FRONT ELEVATION

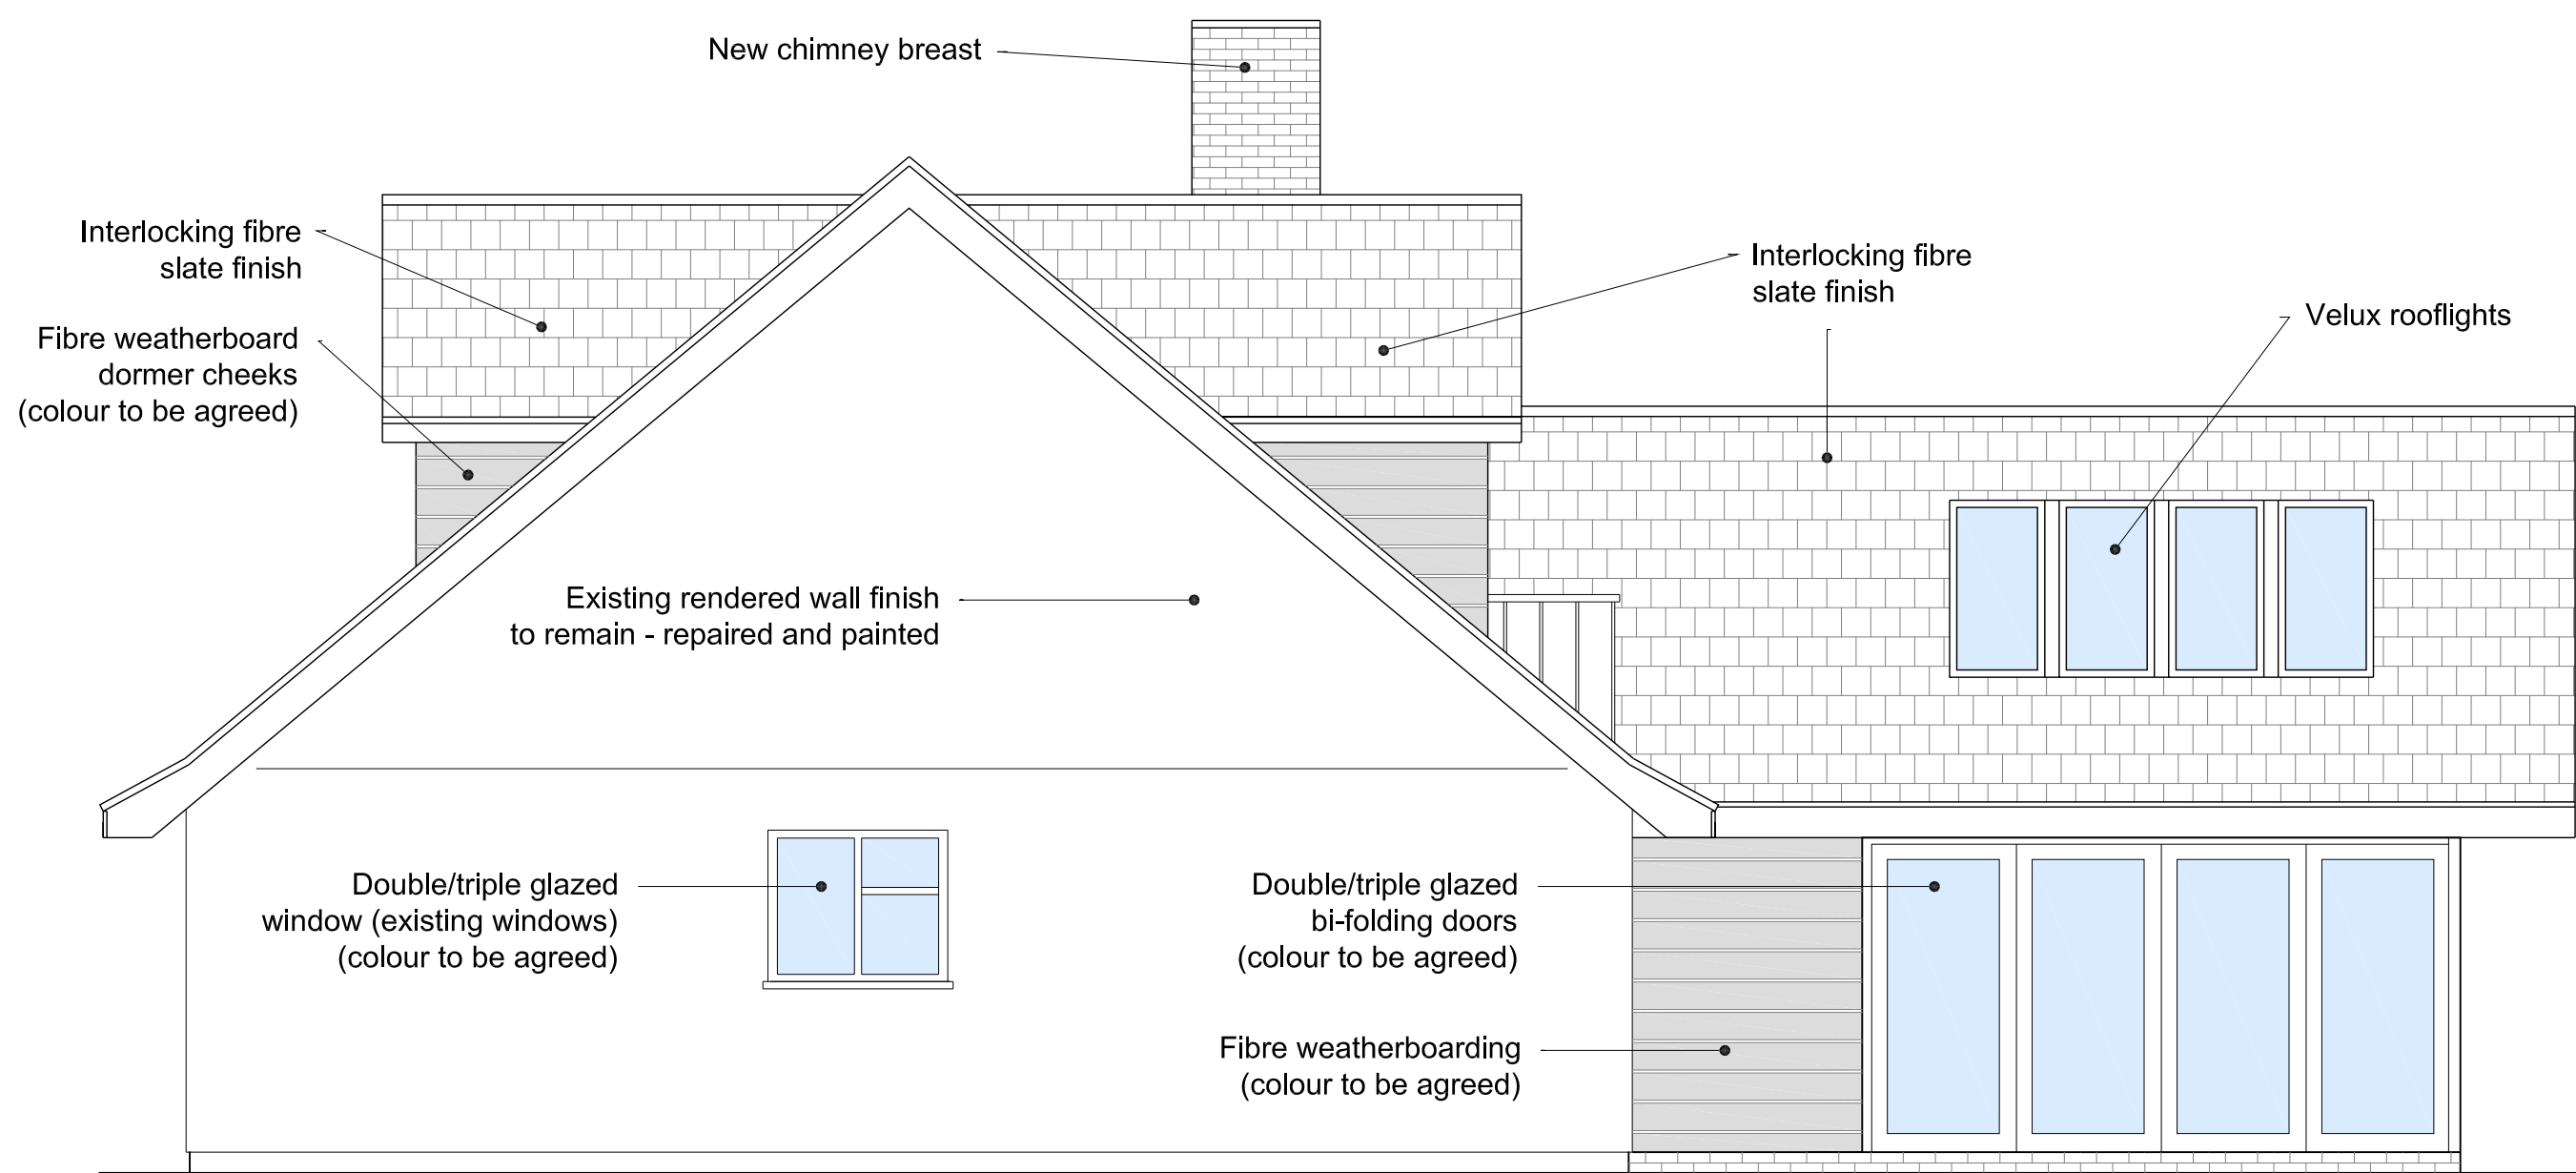

PROPOSED SIDE ELEVATION

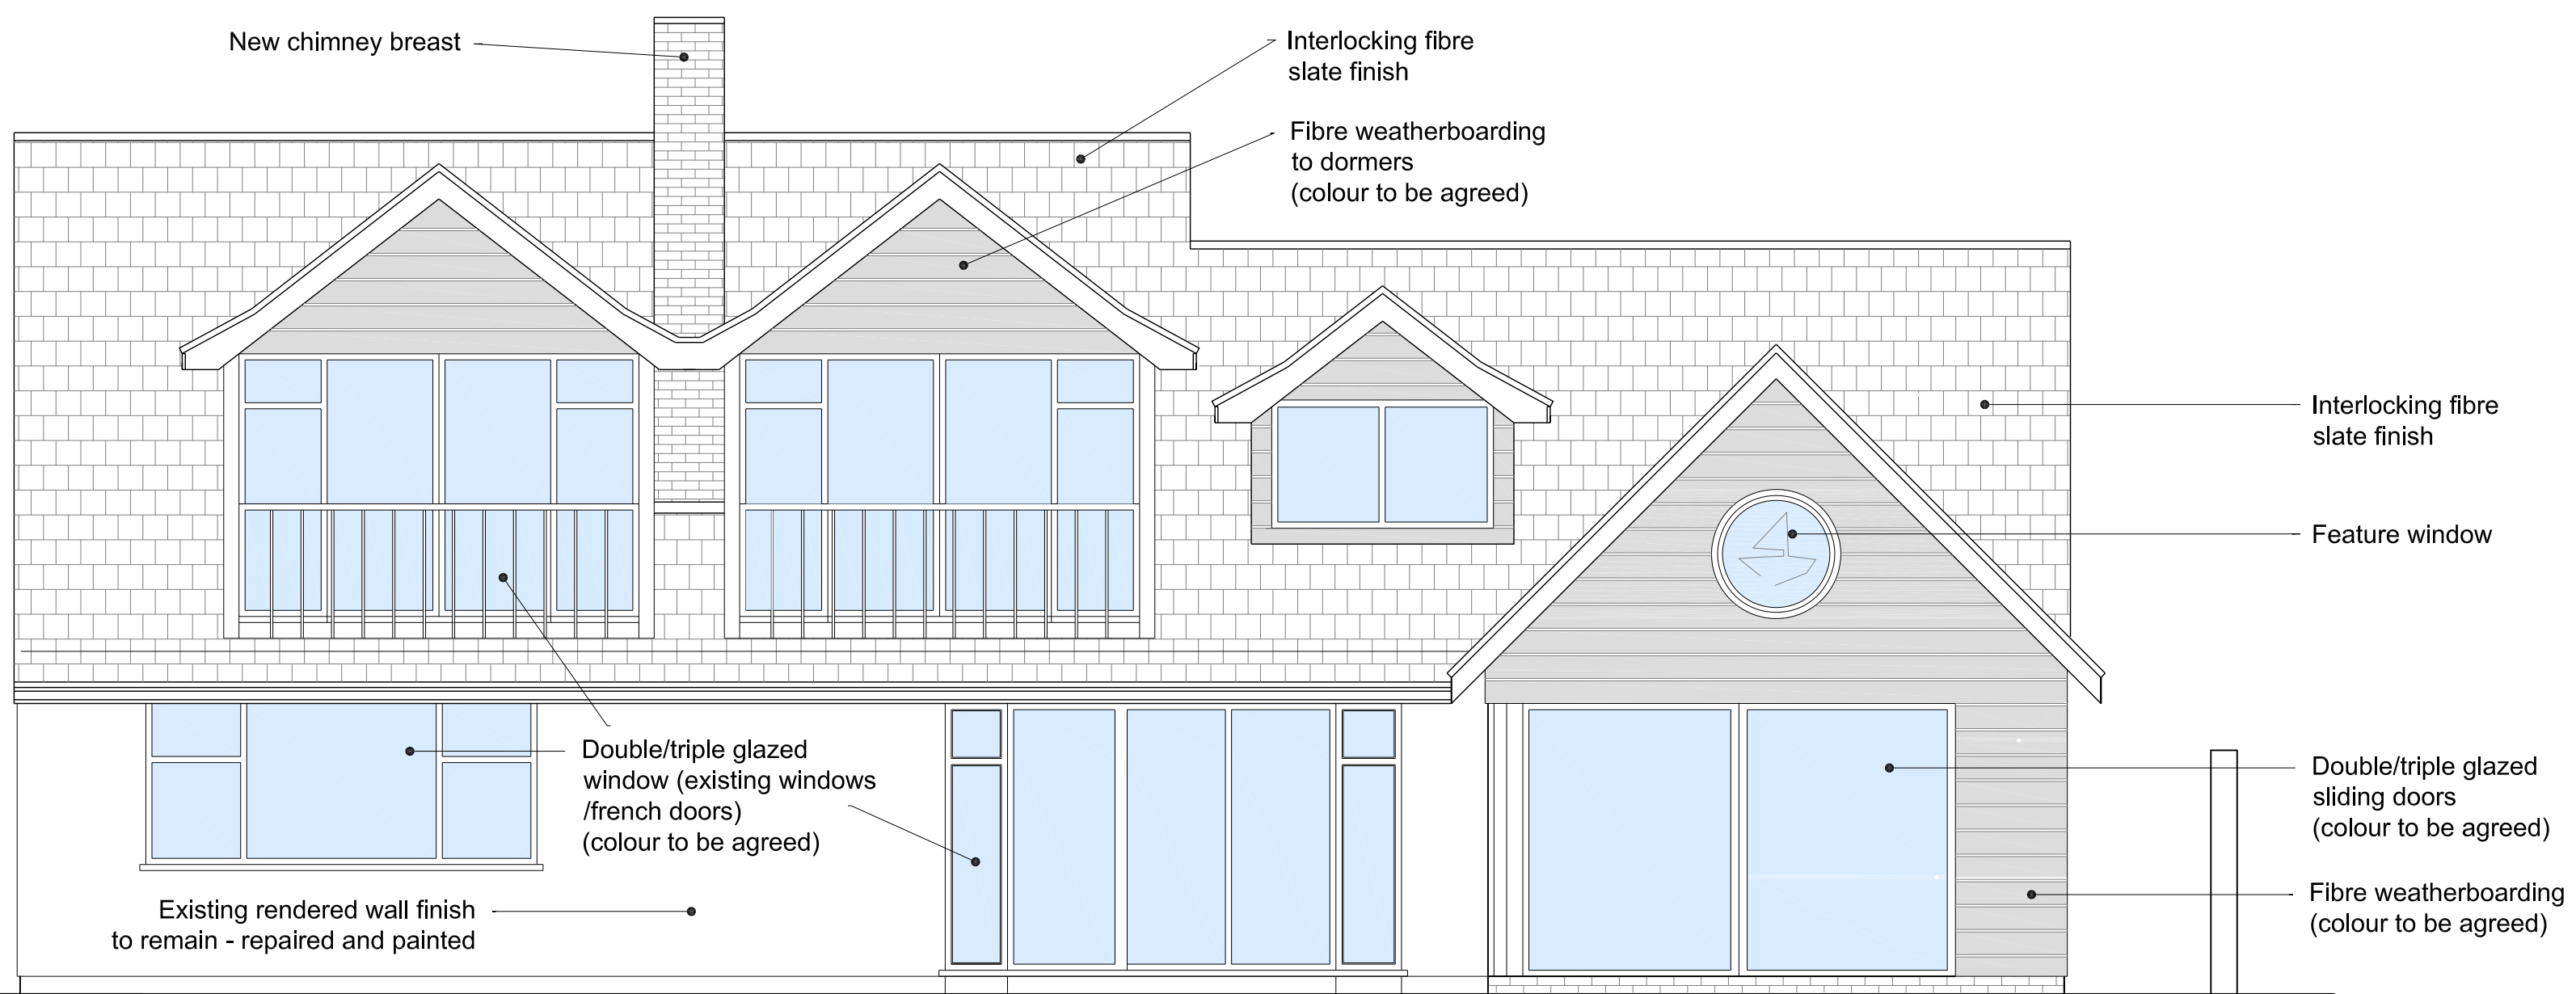

PROPOSED REAR ELEVATION

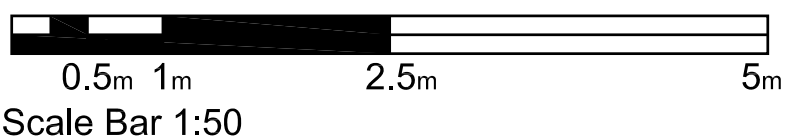

ref	revision	date	drawn
FOR PLANNING CONSENT			
ma mark alford design architecture Heatherlands, Bracken Lane, Storrington, West Sussex, RH20 3HS T: 01903 899124 E: office@markalforddesign.com			
client:	MR and MRS ROWLAND		
project title:	OUOYNNESS, RUSTINGTON PROPOSED REFURBISHMENT		
drawing title:	PROPOSED ELEVATIONS		
drawn by:	MSA	date:	FEB 15
scale:	1:50 @ A1		
issue status:	design ☒ BoQ ☐ construction ☐ record ☐		
drawing number:	14135 / P203		
This drawing may not be used or reproduced without written consent. No dimensions to be scaled from this drawing except for Planning purposes. Copyright design and patents act 1988 Copyright reserved			