




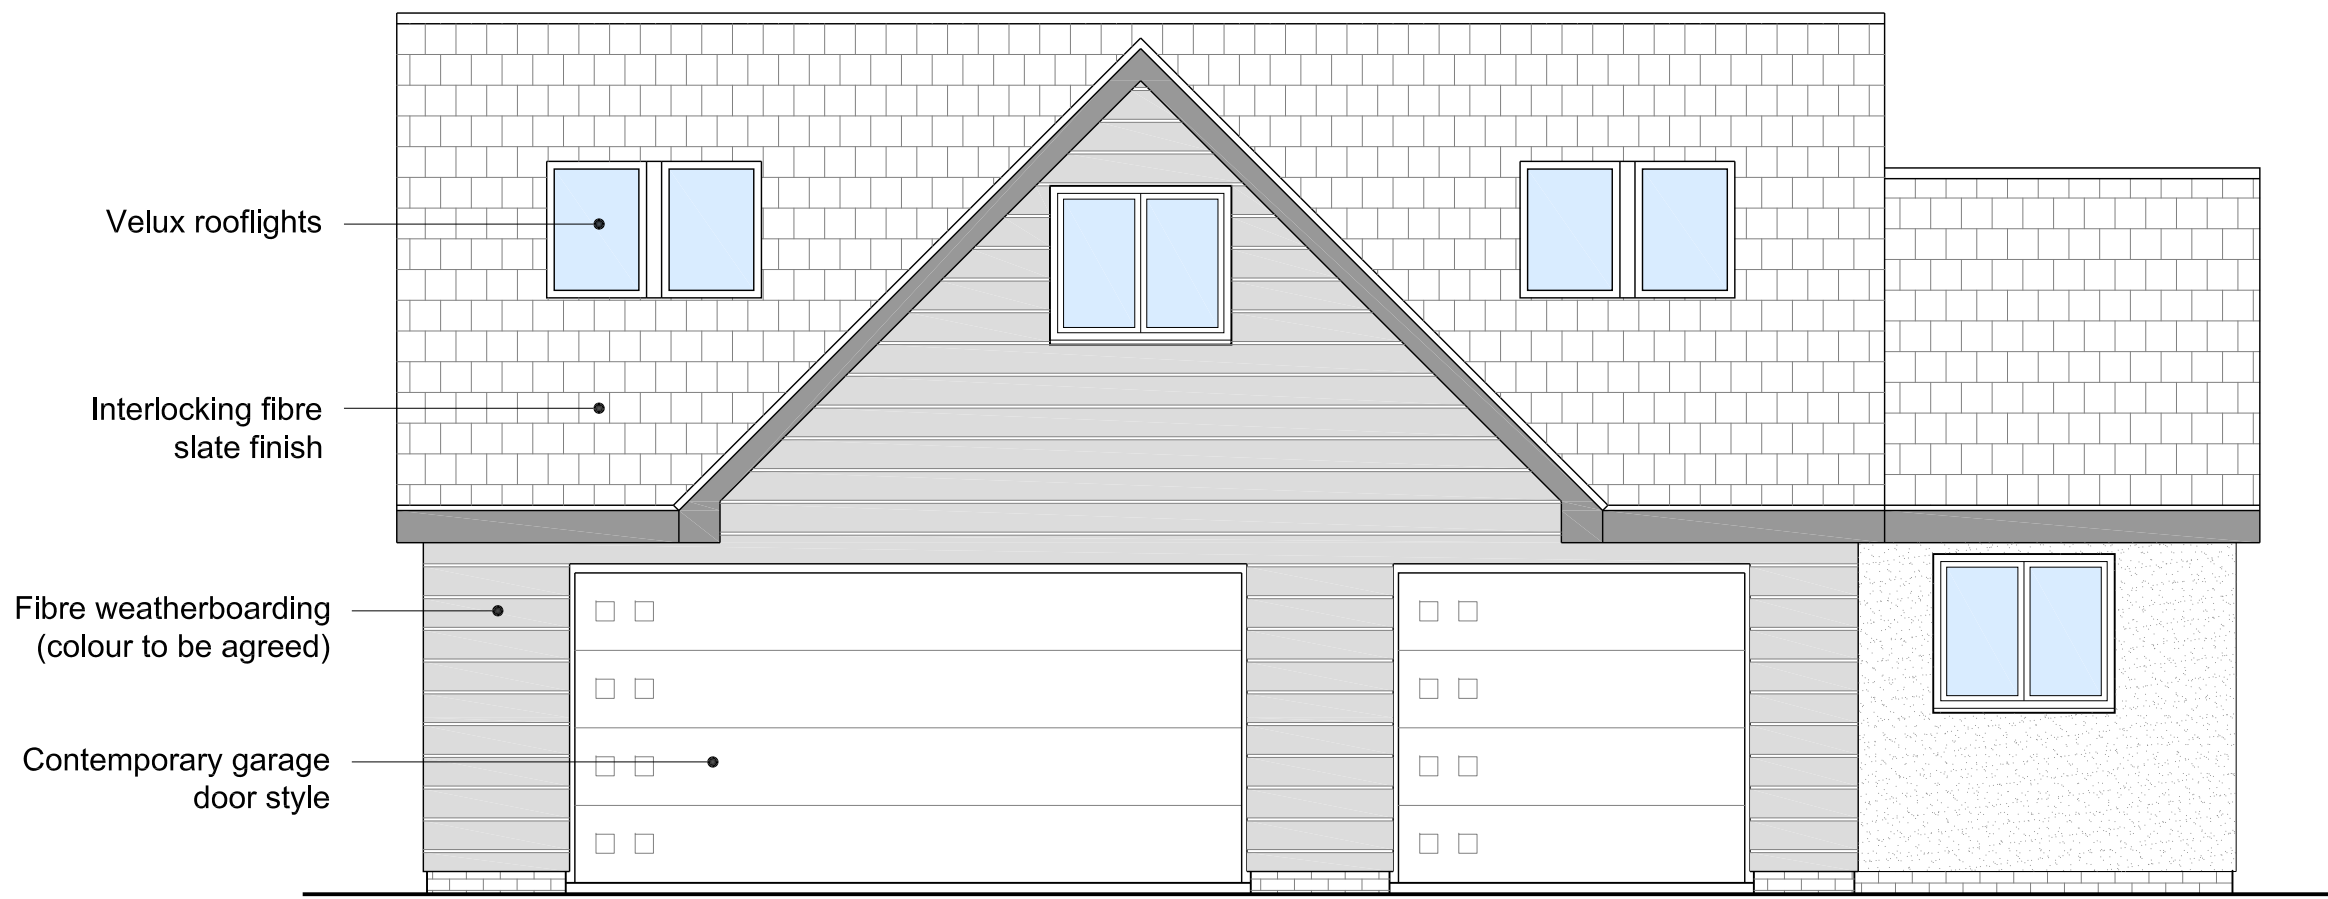


PROPOSED GARAGE FRONT ELEVATION

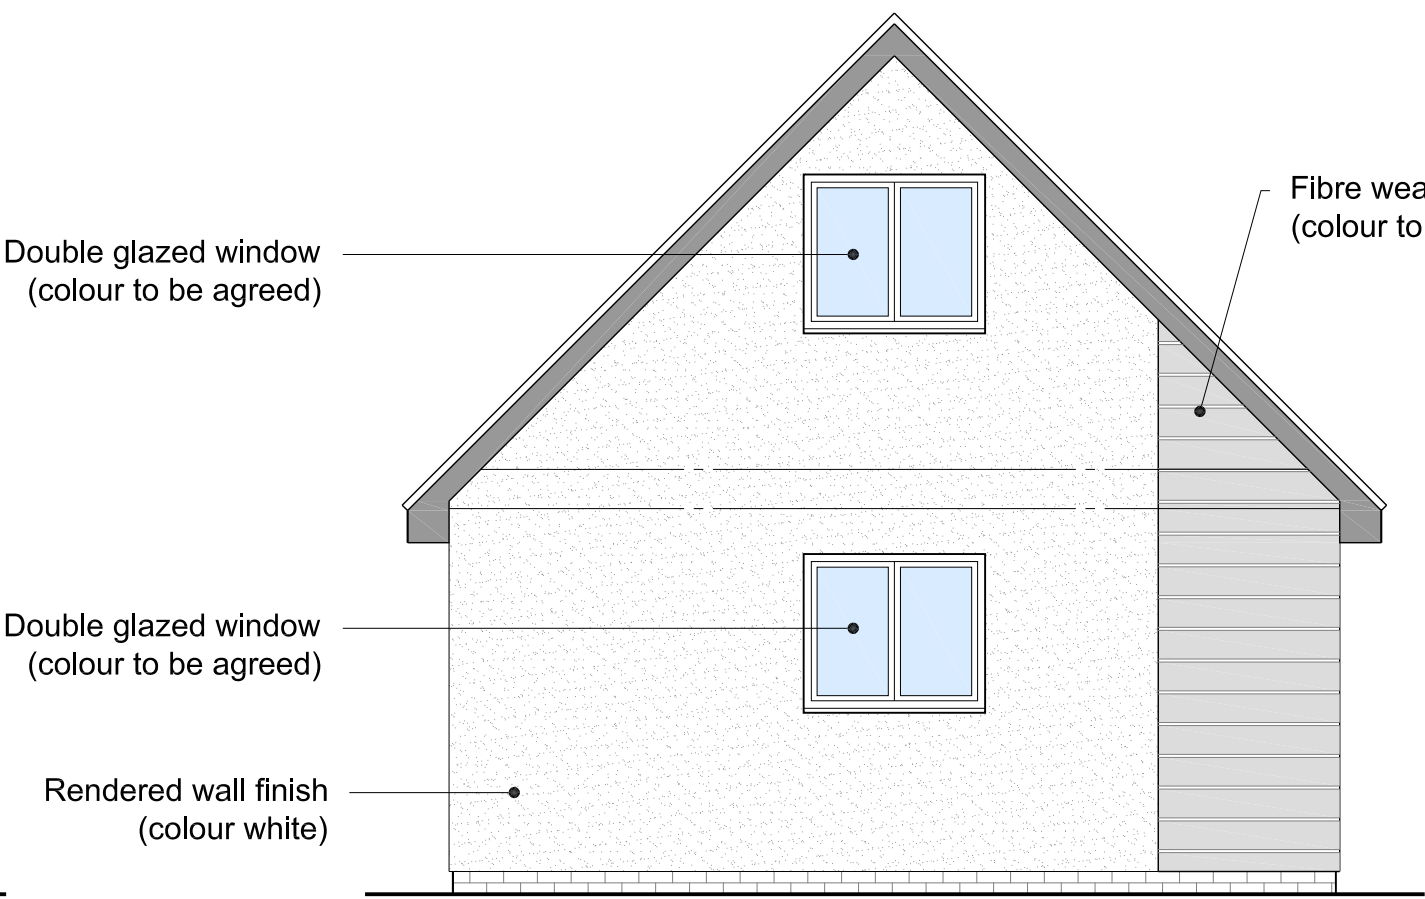


PROPOSED GARAGE SIDE ELEVATION

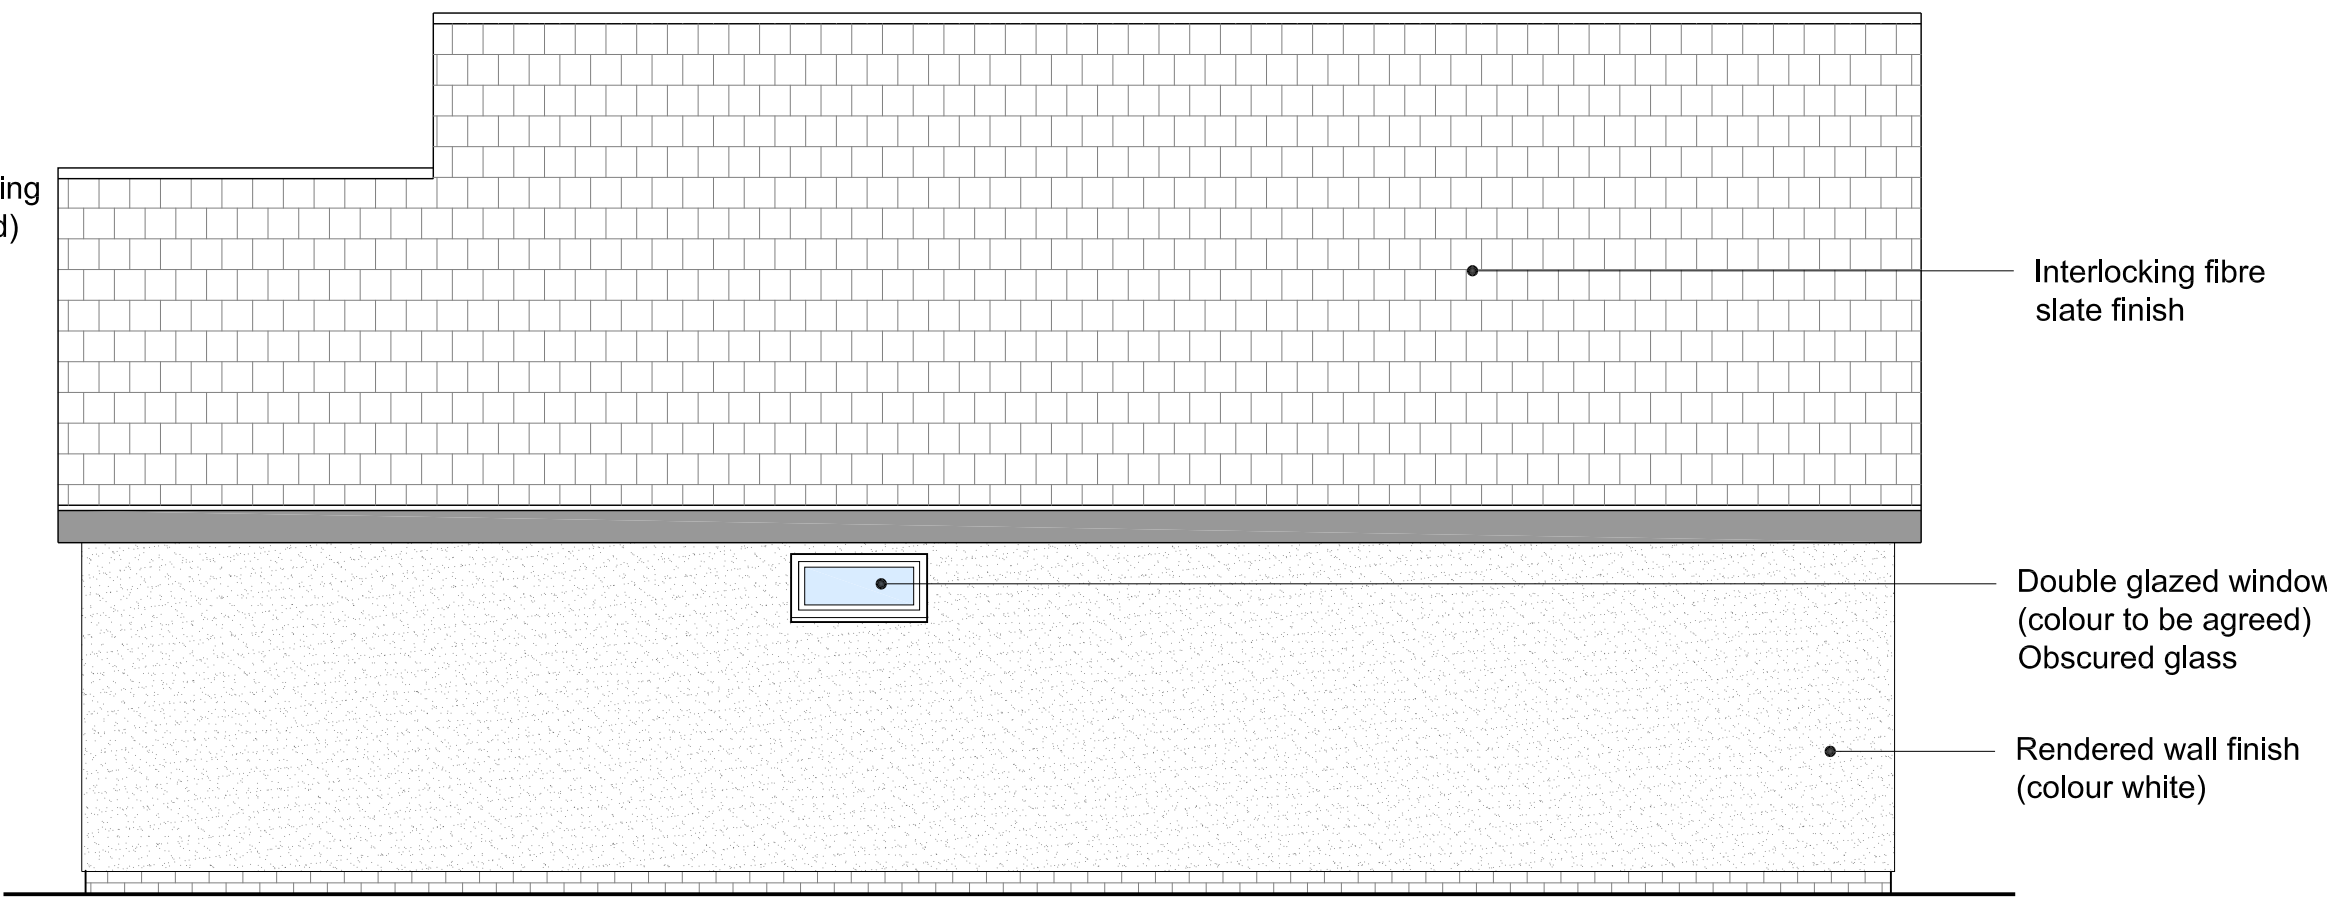


PROPOSED GARAGE REAR ELEVATION

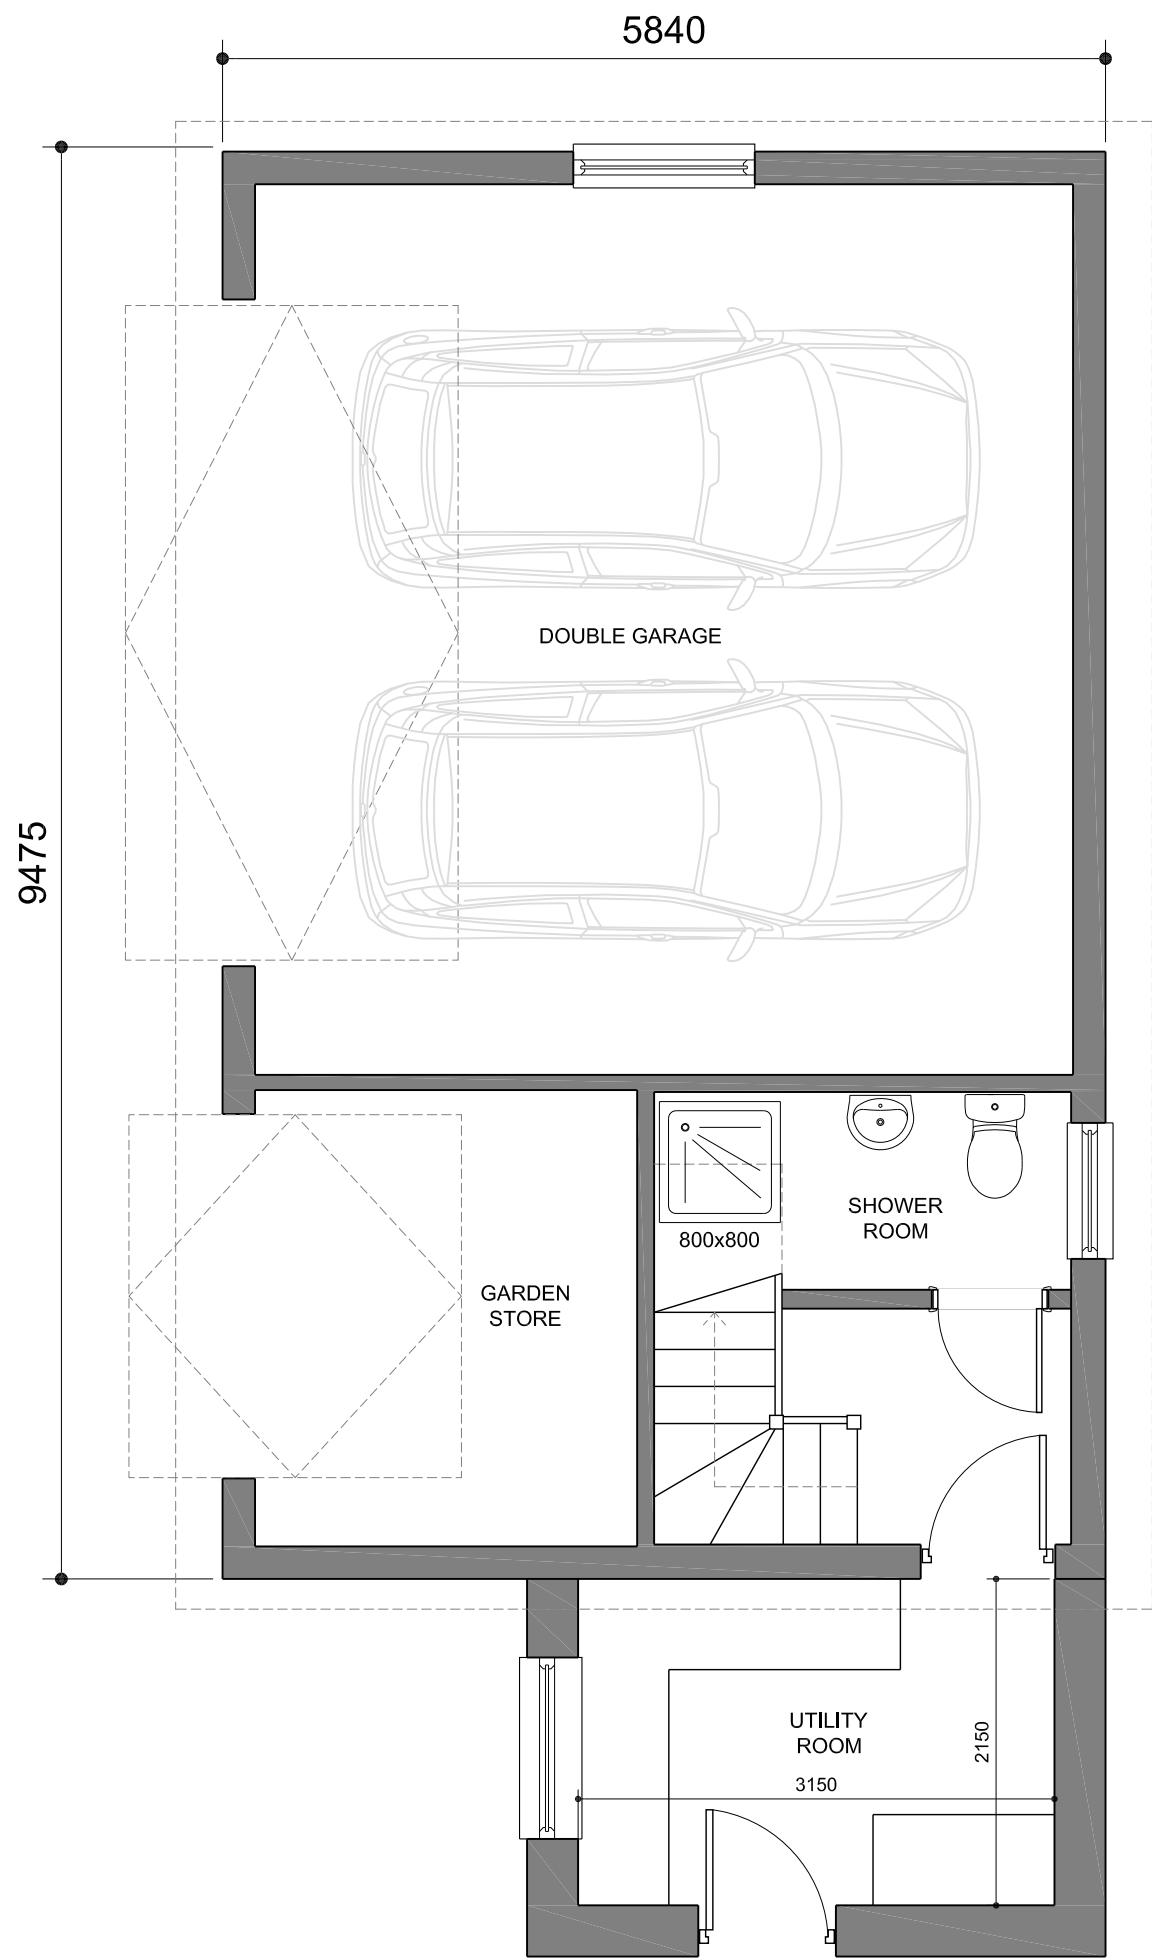


PROPOSED GARAGE GROUND FLOOR PLAN

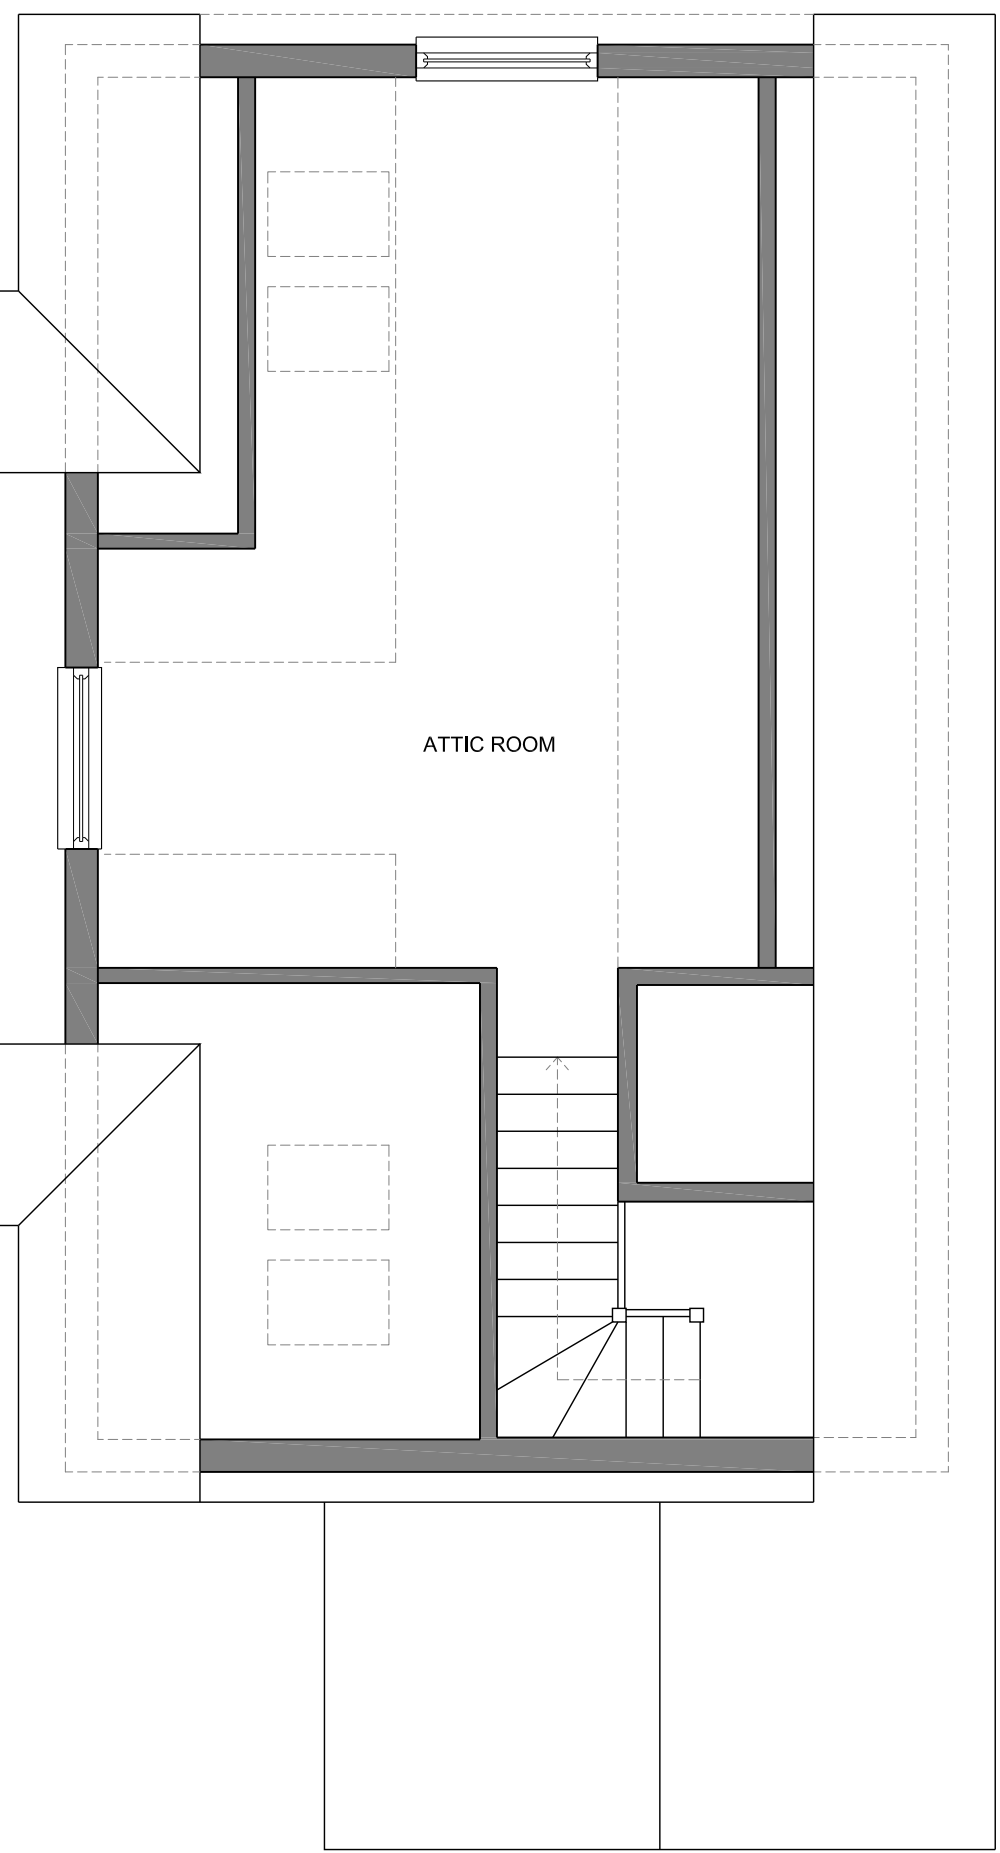


PROPOSED GARAGE ATTIC PLAN

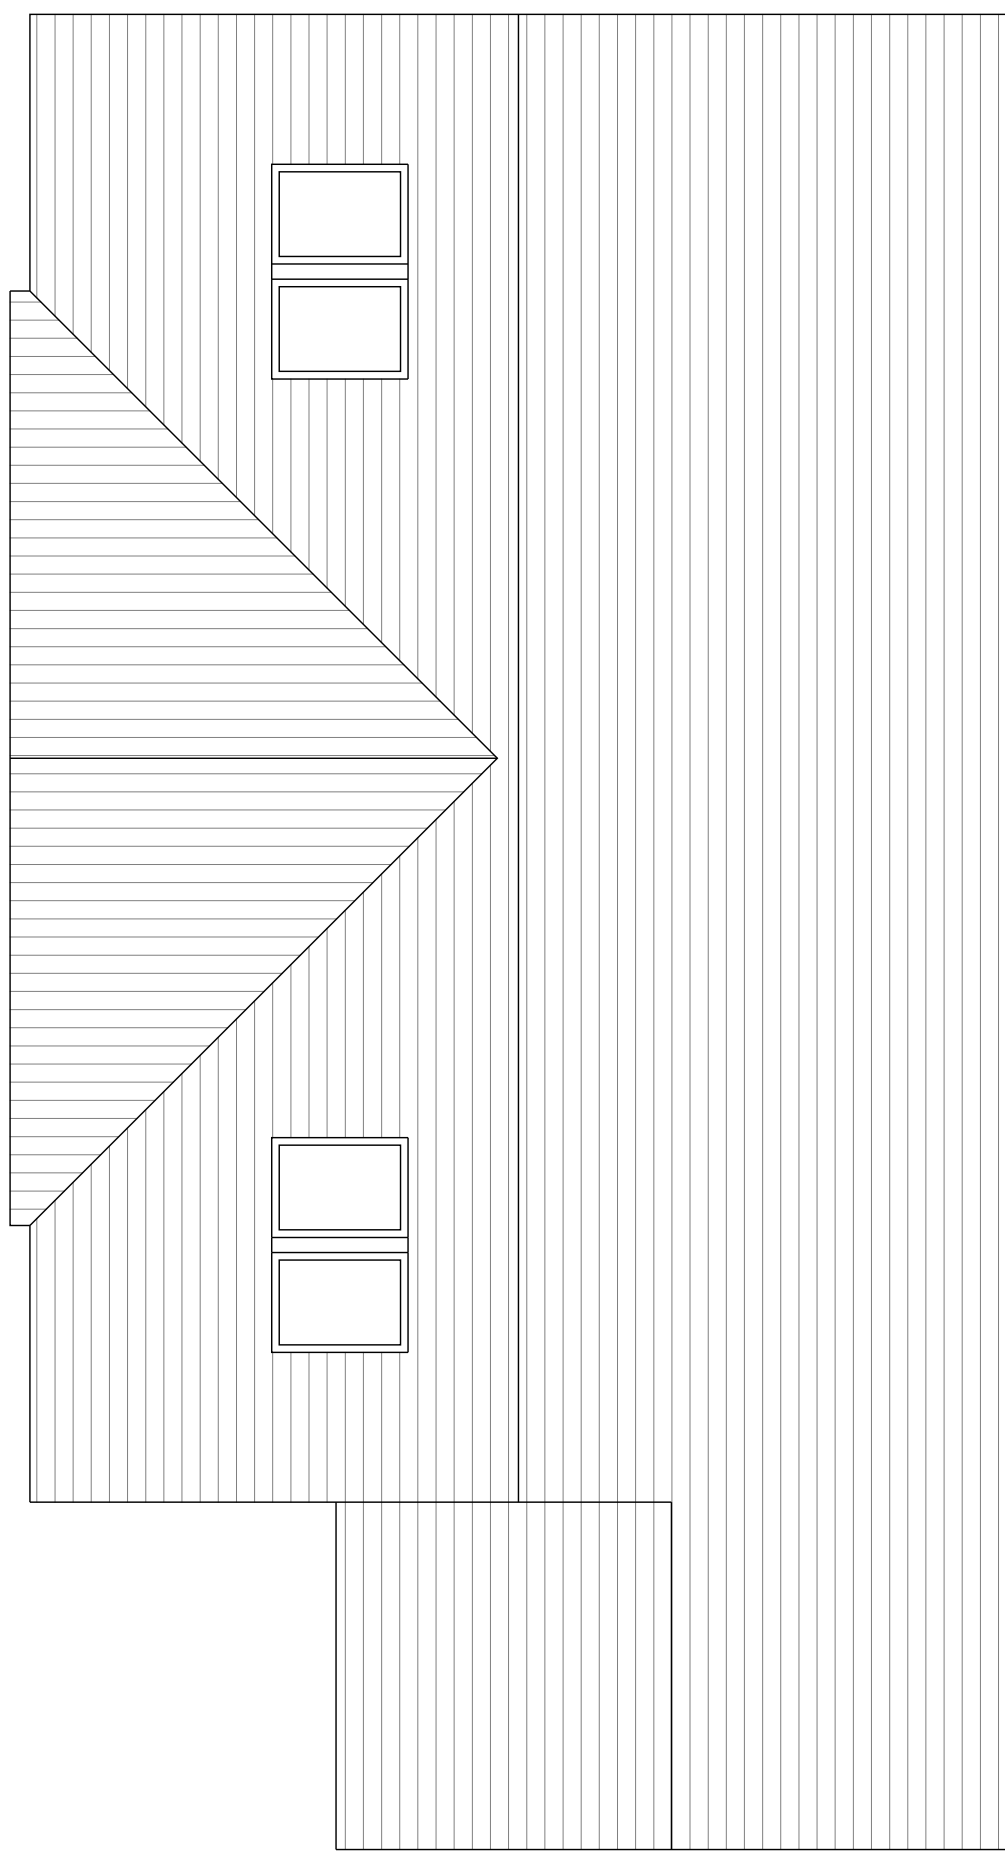

PROPOSED GARAGE ROOF PLAN

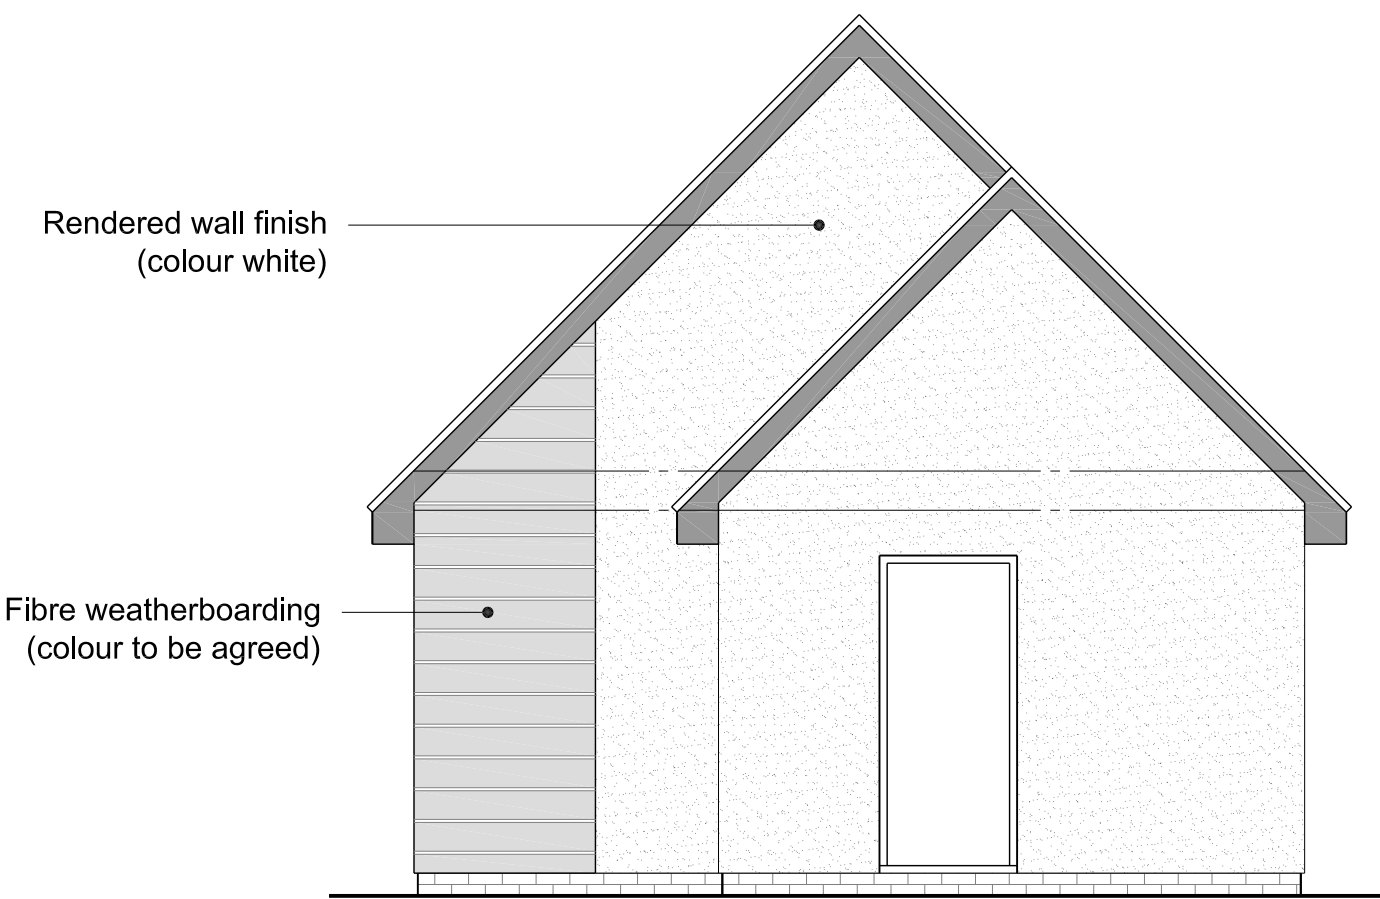

PROPOSED GARAGE SIDE ELEVATION

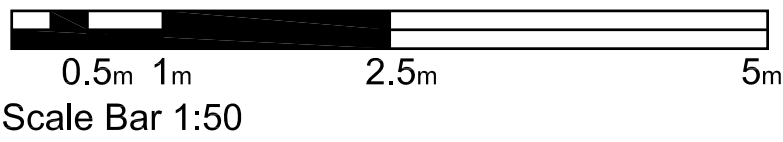

ref	revision	date	drawn
FOR PLANNING CONSENT			
ma mark alford design architecture			
Heatherlands, Bracklen Lane, Storrington, West Sussex RH20 3HS T: 01903 899124 E: office@markalforddesign.com			
client:	MR and MRS ROWLAND		
project title:	QUOYNNESS, RUSTINGTON PROPOSED REFURBISHMENT		
drawing title:	PROPOSED GARAGE - PLANS and ELEVATIONS		
drawn by:	MSA	date:	FEB 15
		scale:	1:50 @ A1
issue status:	design ☒	BoIQ ☐	construction ☐ record ☐
drawing number:	14135 / P204		
This drawing may not be used or reproduced without written consent No dimensions to be scaled from this drawing except for Planning purposes		revision: Copyright design and patents act 1988 Copyright reserved	