

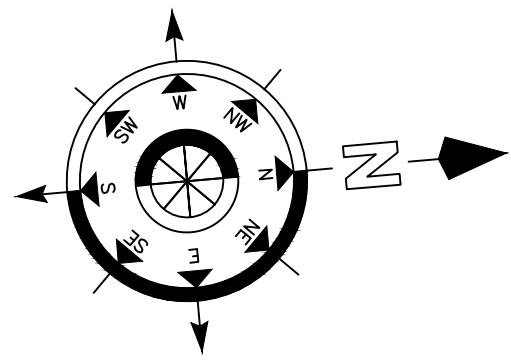


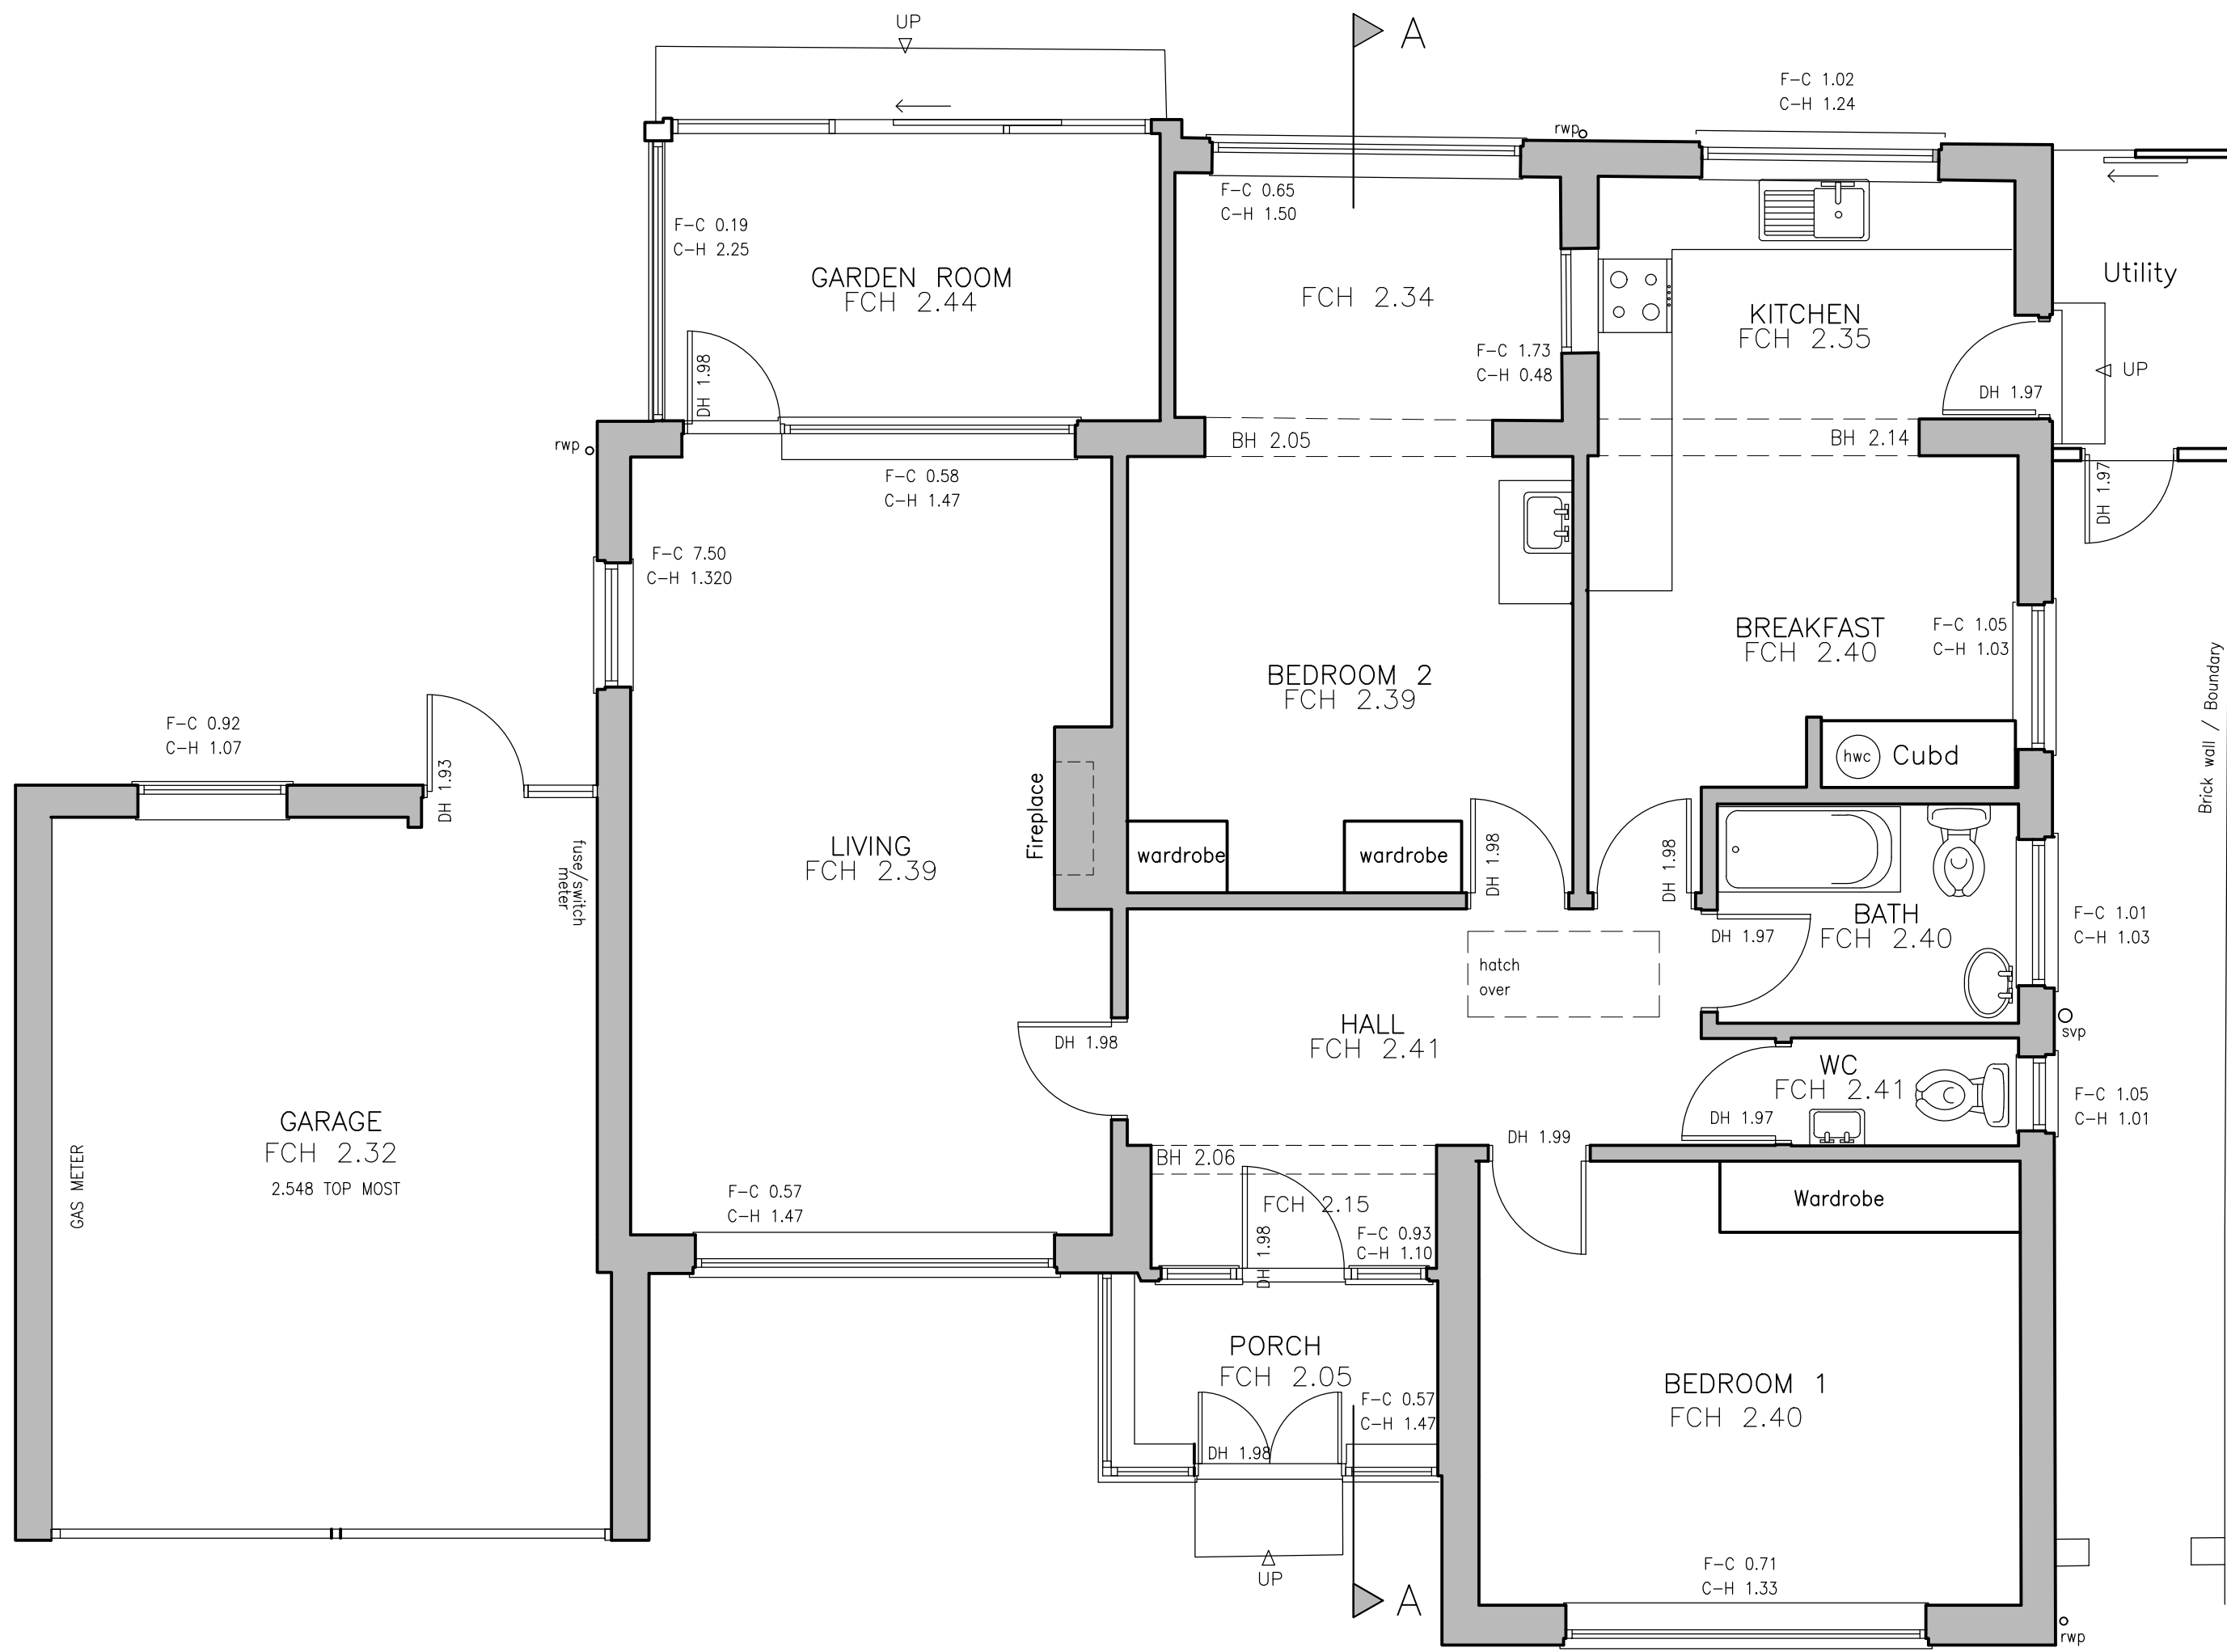

EXISTING GROUND FLOOR PLAN

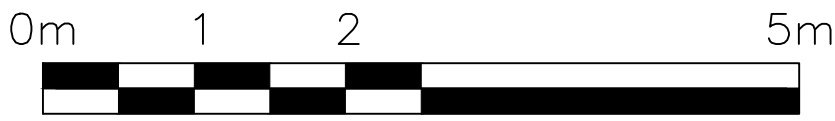

SCALE 1:50

NOTES
DO NOT SCALE OFF THIS DRAWING
CHECK ALL DIMENSIONS ON SITE BEFORE ANY WORK IS COMMENCED
ALL GOODS MATERIALS AND WORKMANSHIP MUST CONFORM WITH CURRENT BUILDING REGULATIONS, BRITISH STANDARDS AND CODES OF PRACTICE
COPYRIGHT OF THIS DRAWING IS RETAINED BY THE ARCHITECT AND IT MUST NOT BE REPRODUCED WITHOUT WRITTEN CONSENT

KEY:

FCH 2.85	Ceiling Height
F-C 0.78 C-H 0.95	Window - Floor to Cill Window - Cill to Head
DH 2.02	Door Height
BH 2.38	Beam Height
▼ FFL First Flr	Finish Floor Level

REV	DATE	BY	AMENDMENT

**folkes architects**

THE DESIGN STUDIO
94 High Street
Baying
West Sussex
BN14 3RD

T 01903 888620
F 01903 354495
info@folkesarchitects.co.uk

CLIENT Mr & Mrs Kennedy		
JOB TITLE 30 Pigeon House Lane Rustington BN16 2BE		
DRAWING TITLE Existing Plan		
DATE 15.08.17	SCALE 1:50	DRAWN BY DJ CHECKED BY MF
JOB NO. 17052	DRAWING NO. 1.02	REVISION