




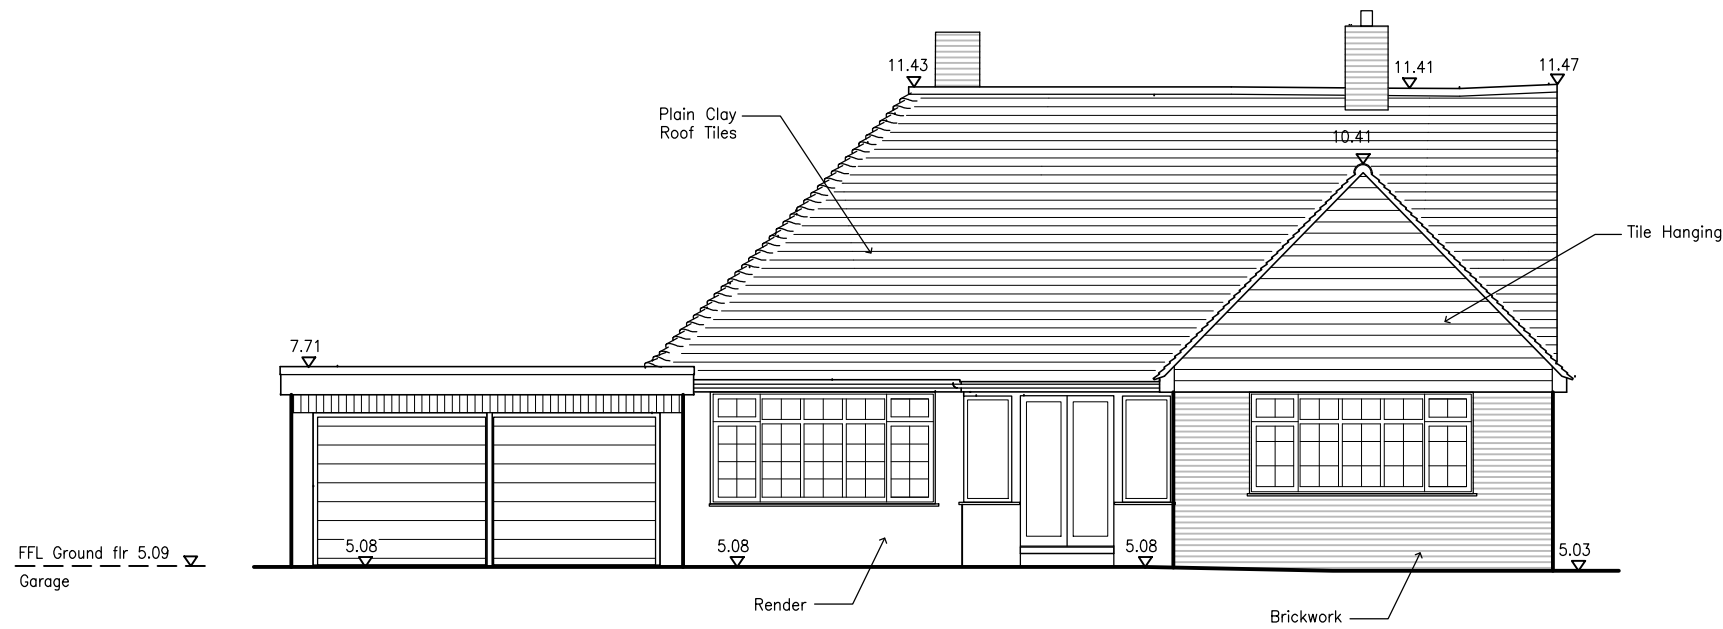


EAST ELEVATION

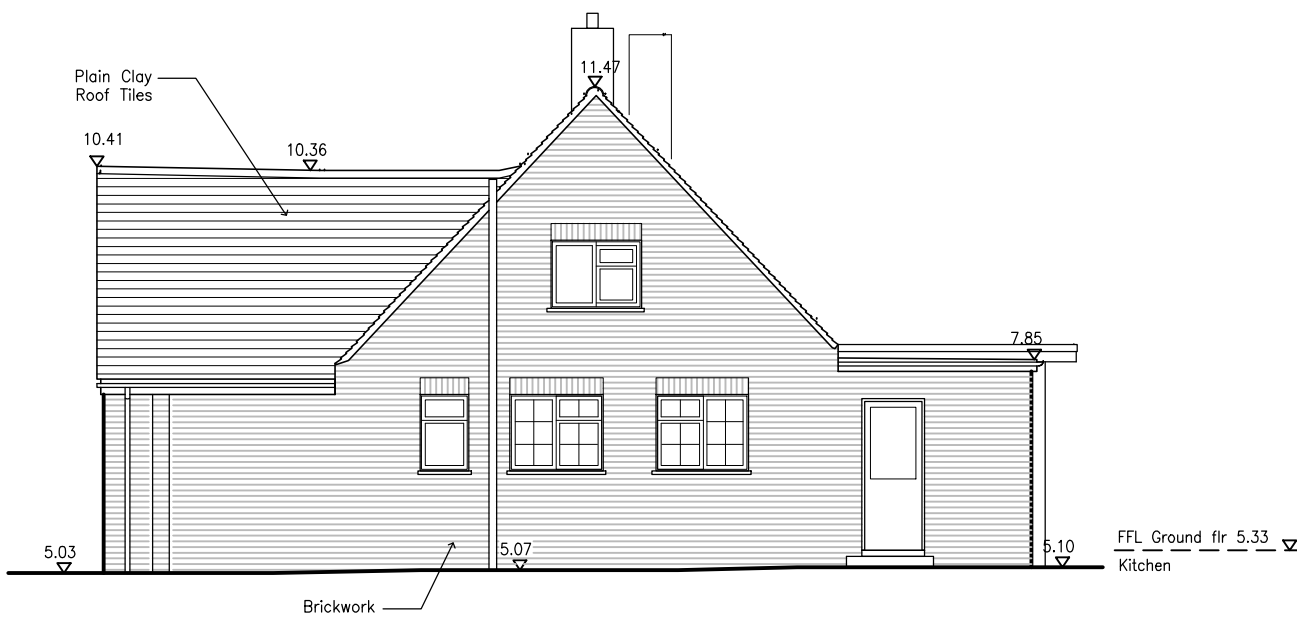


NORTH ELEVATION

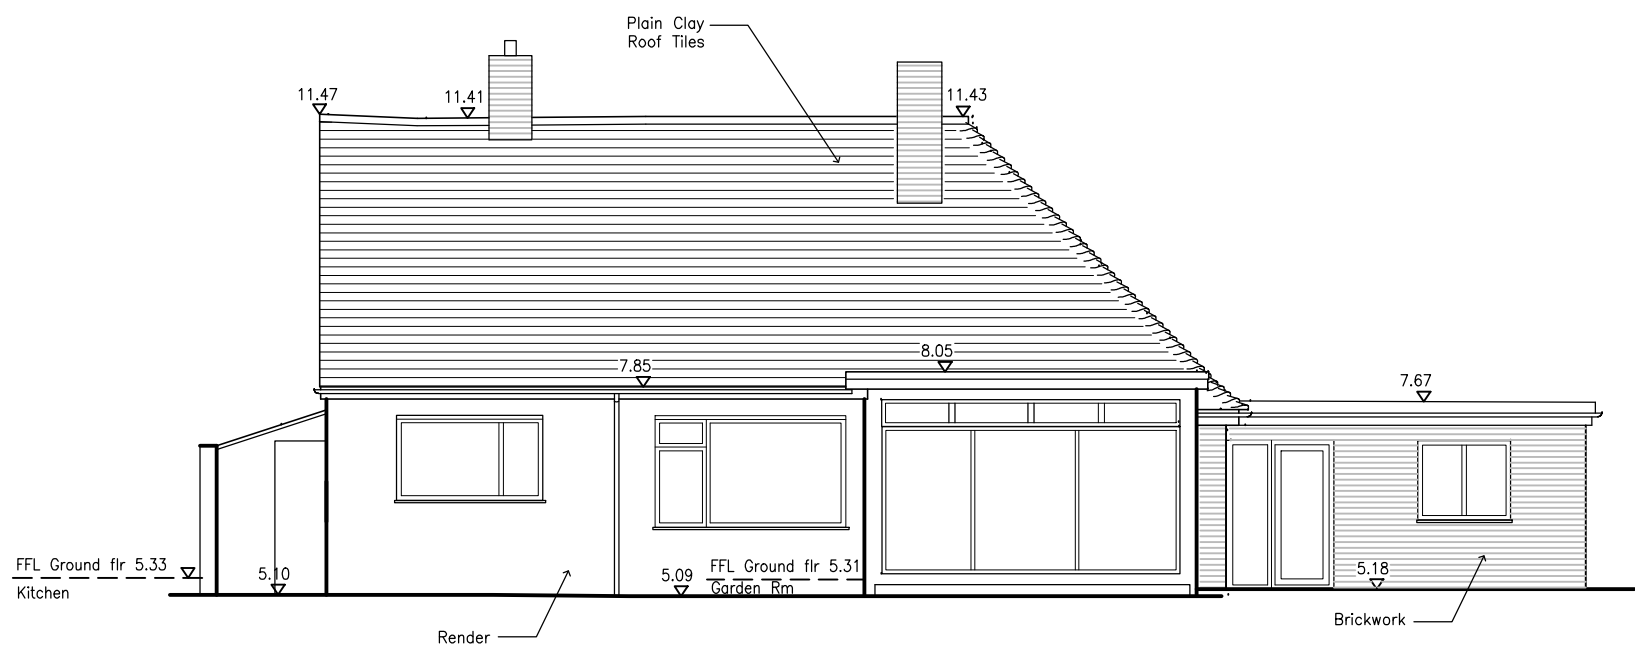

WEST ELEVATION

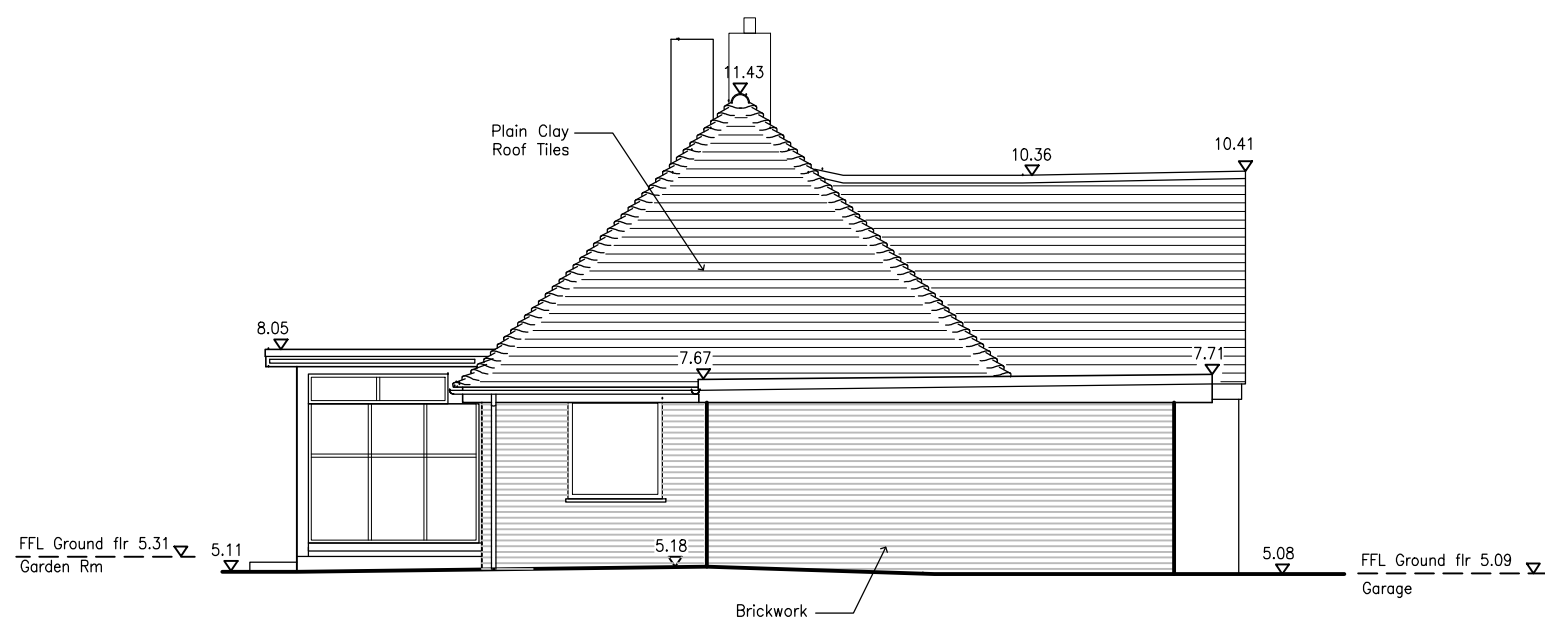

SOUTH ELEVATION

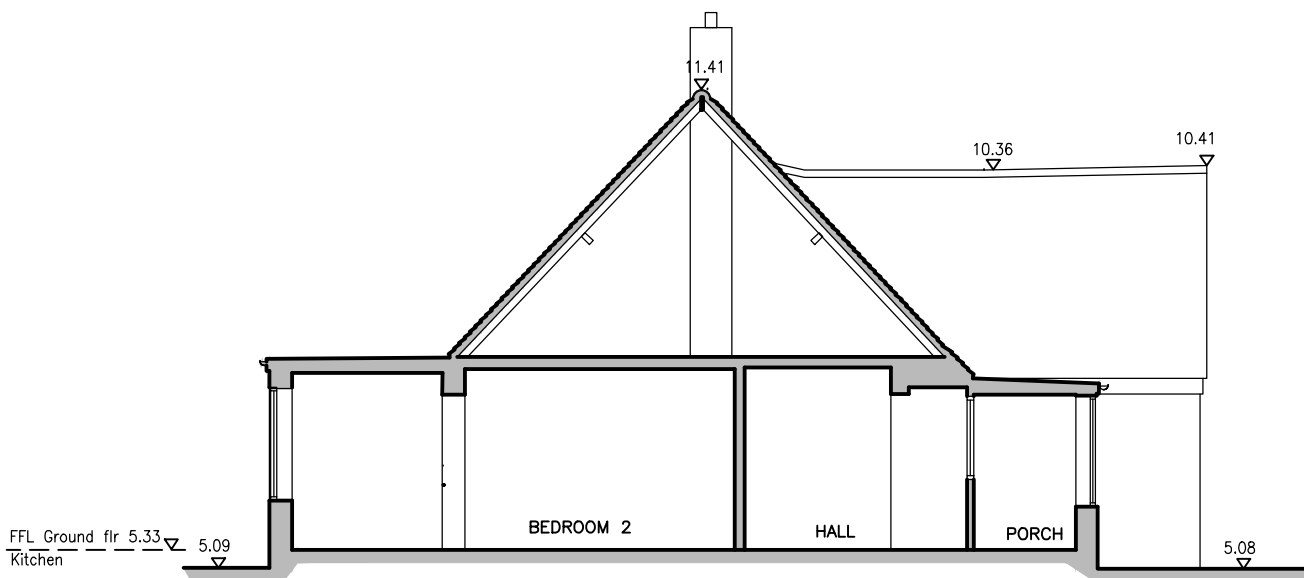

SECTION A-A



SCALE 1:100

NOTES
DO NOT SCALE OFF THIS DRAWING
CHECK ALL DIMENSIONS ON SITE BEFORE ANY WORK IS COMMENCED
ALL GOODS MATERIALS AND WORKMANSHIP MUST CONFORM WITH CURRENT BUILDING REGULATIONS, BRITISH STANDARDS AND CODES OF PRACTICE
COPYRIGHT OF THIS DRAWING IS RETAINED BY THE ARCHITECT AND IT MUST NOT BE REPRODUCED WITHOUT WRITTEN CONSENT

KEY:

FCH 2.85	Ceiling Height
F=C 0.78 C-H 0.95	Window - Floor to Cill Window - Cill to Head
DH 2.02	Door Height
BH 2.38	Beam Height
▼ FFL First Flr	Finish Floor Level

REV	DATE	BY	AMENDMENT

**folkes architects**

THE DESIGN STUDIO
94 High Street
Baying
West Sussex
BN44 3PD

T: 01903 868620
F: 01903 316495
info@folkesarchitects.co.uk

CLIENT
Mr & Mrs Kennedy

JOB TITLE
**30 Pigeon House Lane
Rustington
BN16 2BE**

DRAWING TITLE
Existing Elevations & Section

DATE 15.08.17	SCALE 1:100	DRAWN BY DJ
		CHECKED BY MF
JOB NO. 17052	DRAWING NO. 1.03	REVISION