




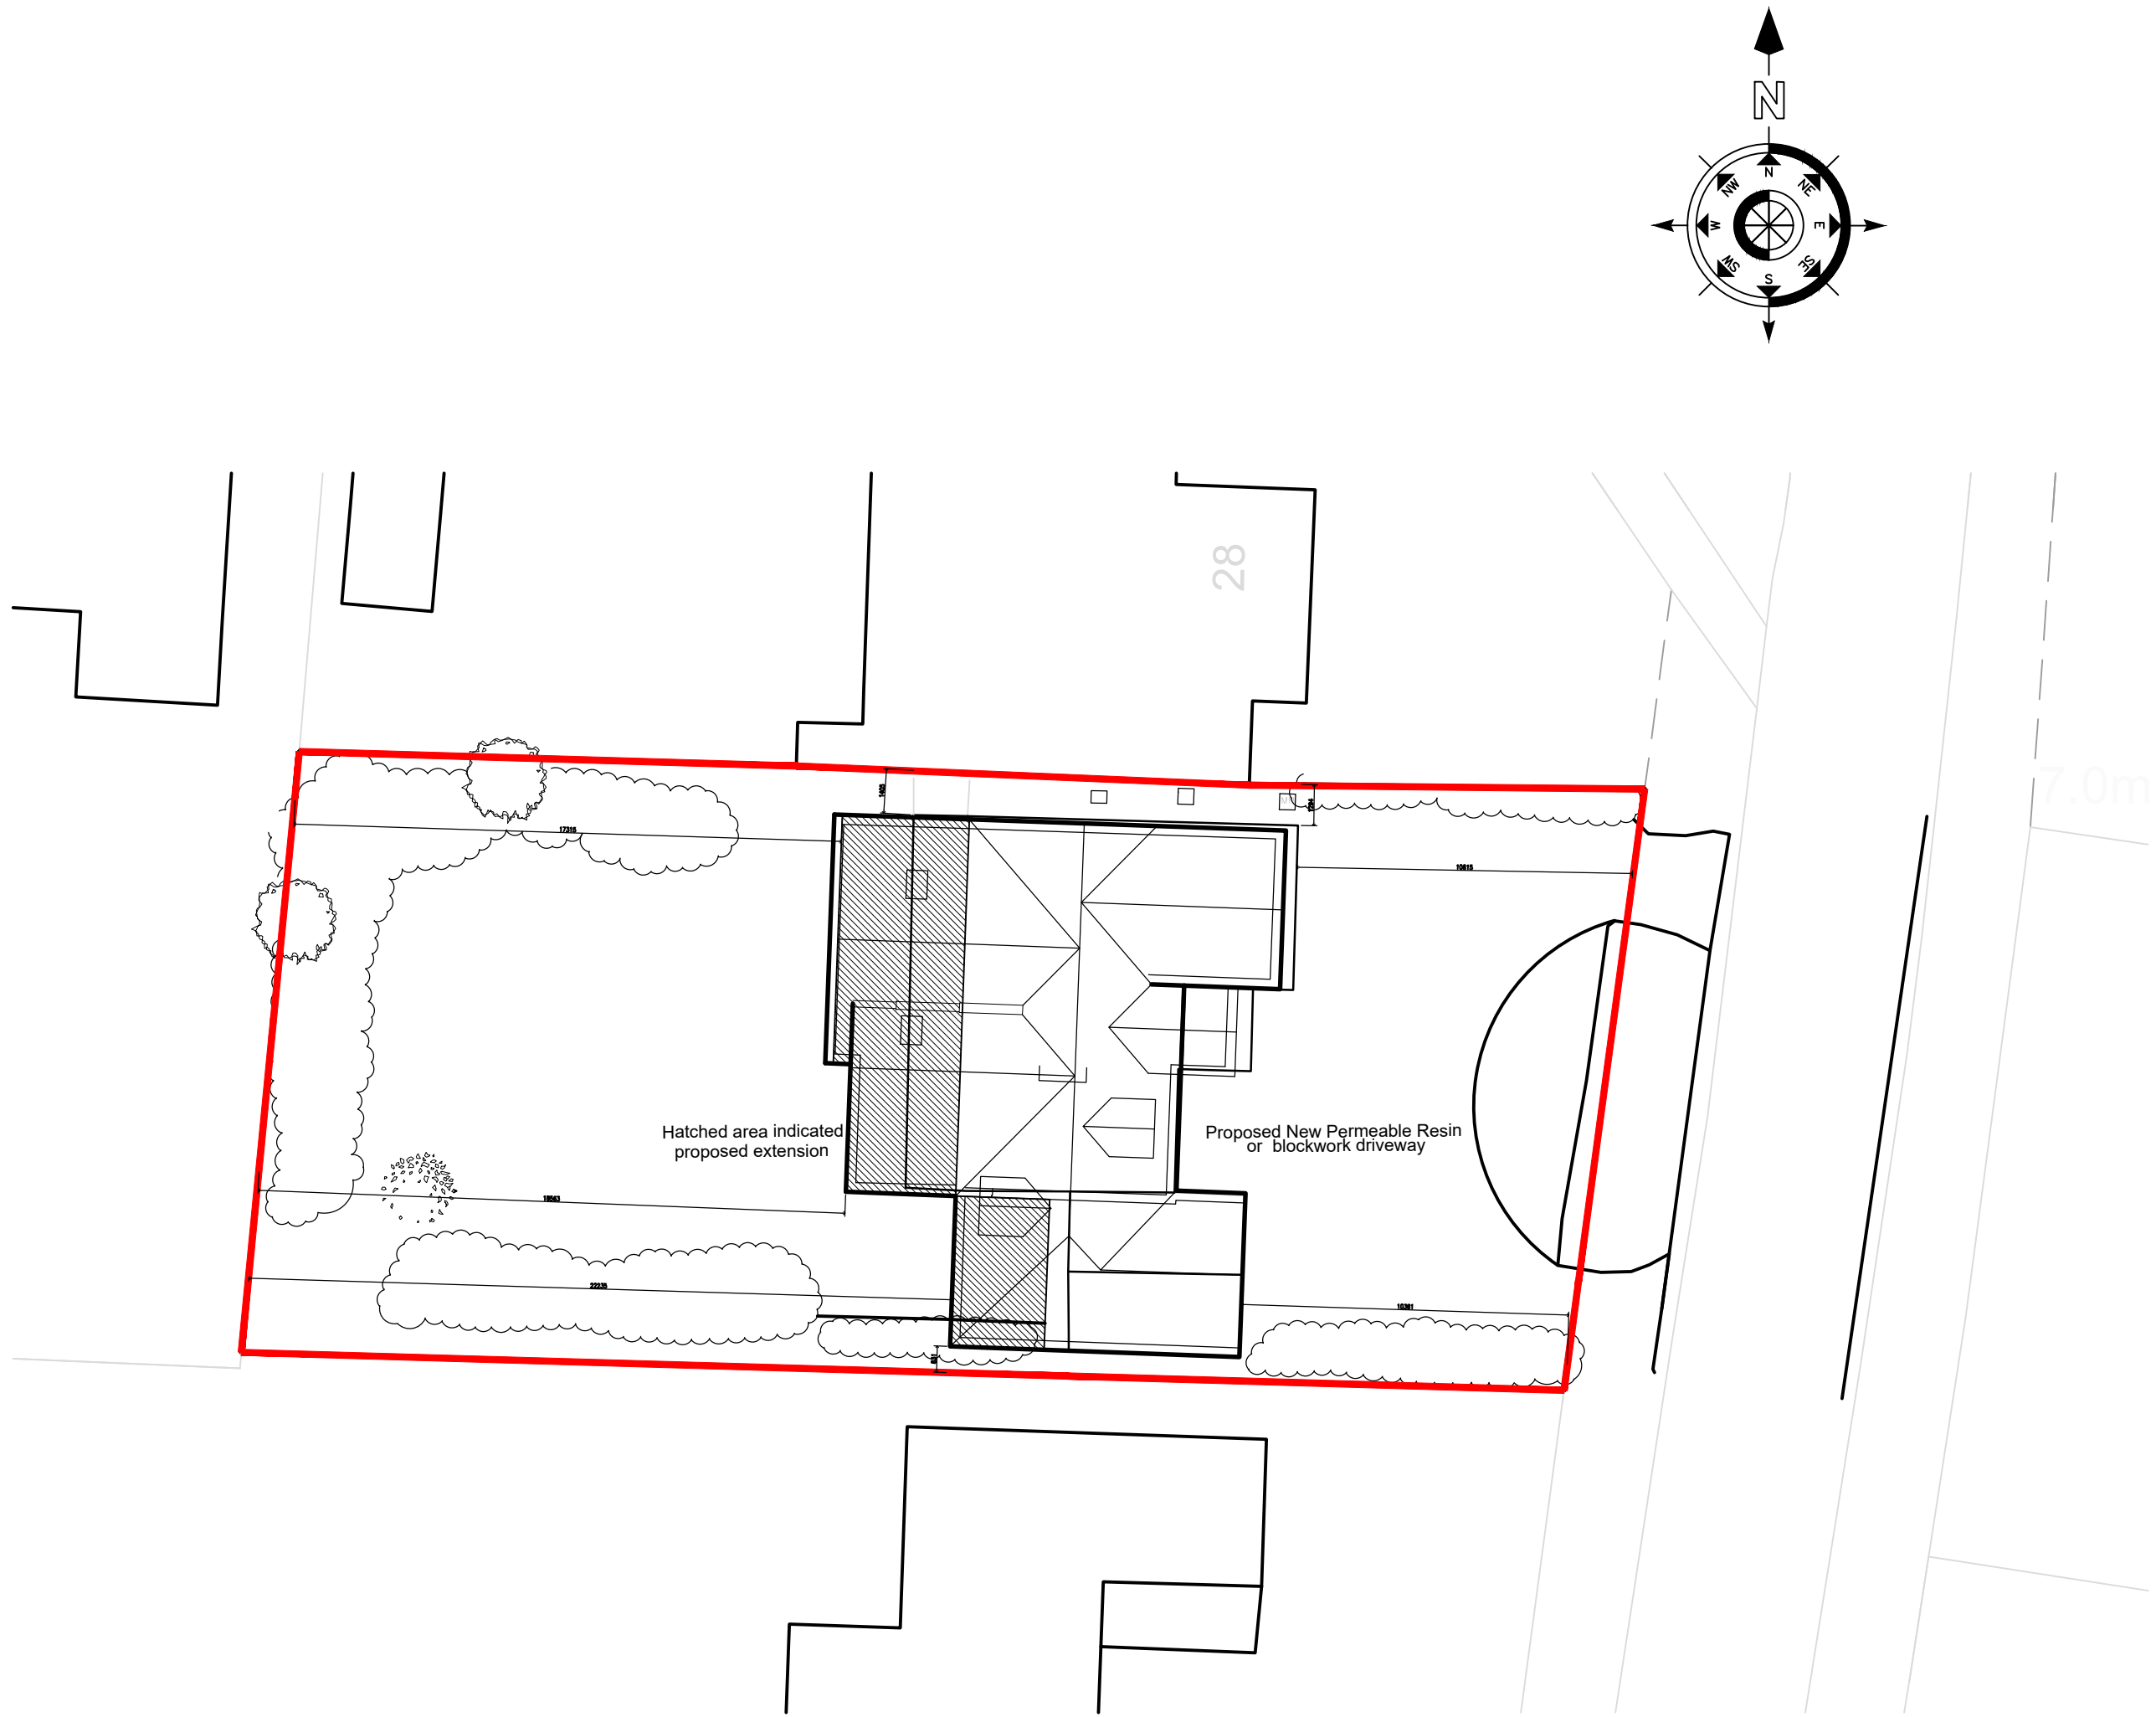


Site Plan

 

scale 1:200 @ A1

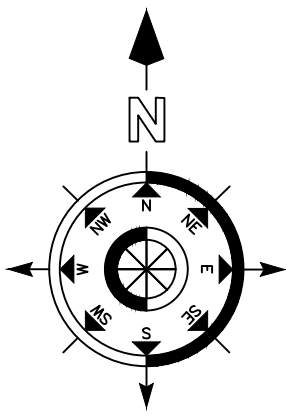

Location Plan

 

scale 1:1250 @ A1



scale 1:500 @ A1

NOTES

DO NOT SCALE OFF THIS DRAWING, SCALE FOR PLANNING
PURPOSED ONLY
CHECK ALL DIMENSIONS ON SITE BEFORE ANY WORK IS
COMMENCED
ALL GOODS MATERIALS AND WORKMANSHIP MUST CONFORM
WITH CURRENT BUILDING REGULATIONS, BRITISH
STANDARDS AND CODES OF PRACTICE
COPYRIGHT OF THIS DRAWING IS RETAINED BY THE
ARCHITECT AND IT MUST NOT BE REPRODUCED WITHOUT
WRITTEN CONSENT

REV	DATE	BY	AMENDMENT
D	23.02.18	SB	scale bar and dimension to boundaries added

**folkes architects**

1 01303 00000
1 01303 00000
info@folkesarchitects.co.uk

THE DESIGN STUDIO
84 High Street
Rustington
West Sussex
BN16 2BE

CLIENT
Mr & Mrs Kennedy

JOB TITLE
Extension and Alterations to
30 Pigeonhouse Lane
Rustington
BN16 2BE

DRAWING TITLE
Proposed Site Plan and Location Plan
PRELIMINARY

DATE	SCALE	DRAWN BY
		CHECKED BY
JOB NO. 17052	DRAWING NO. 2.02	REVISION D