



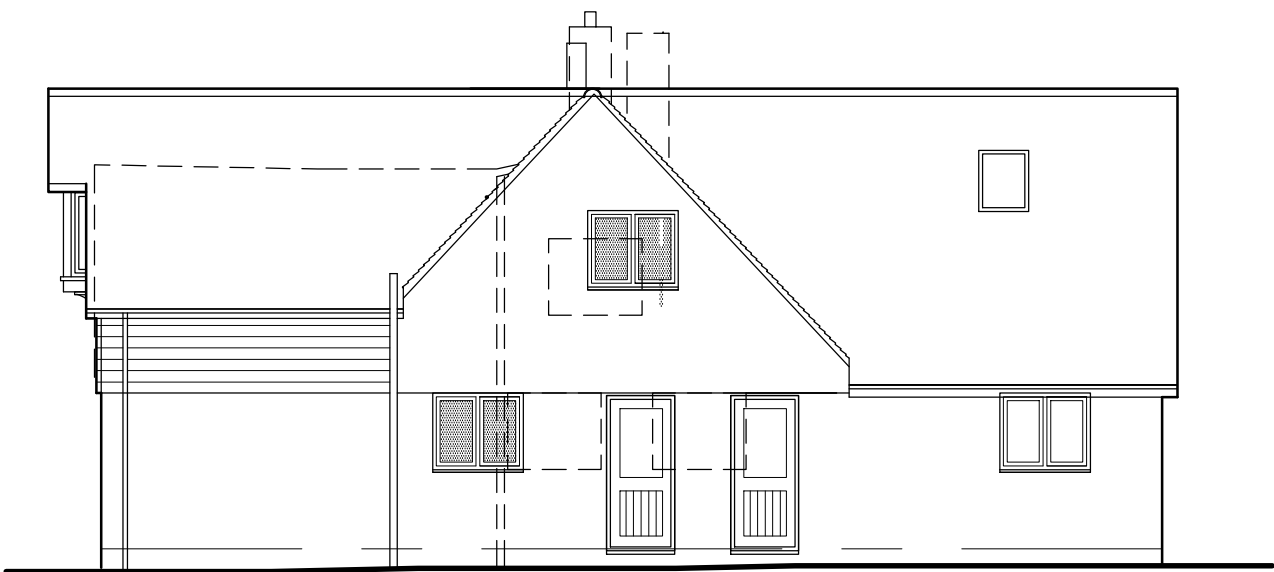


West Elevation

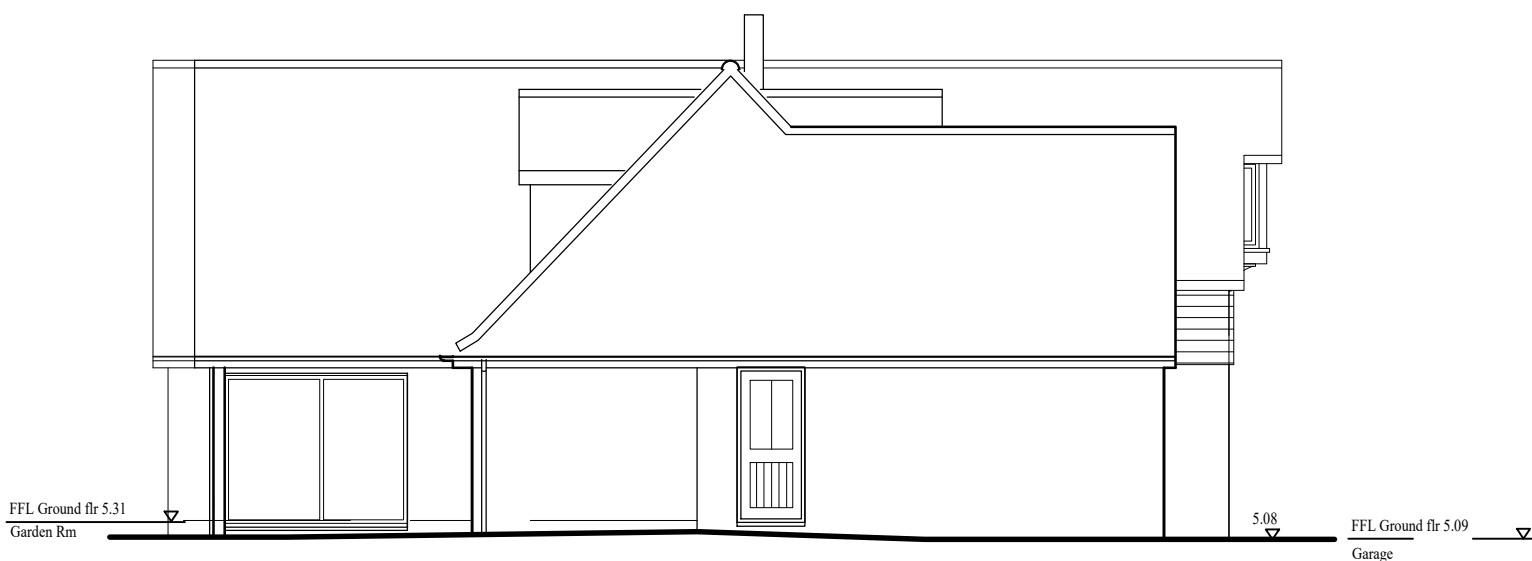


North Elevation




South Elevation

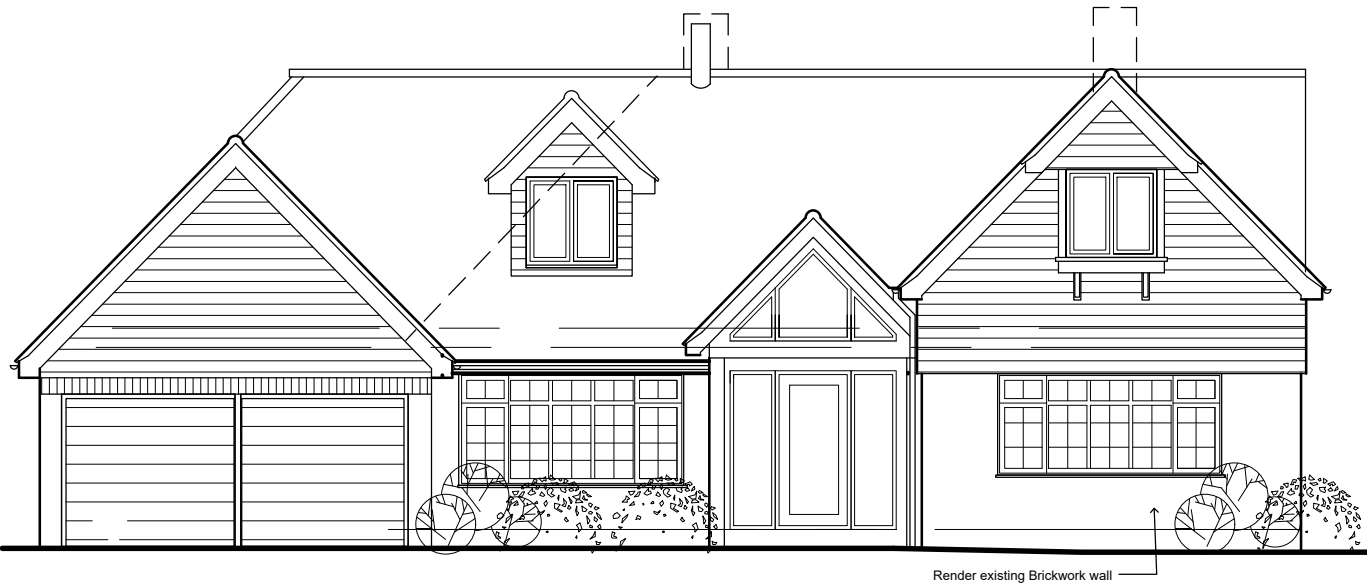


East Elevation

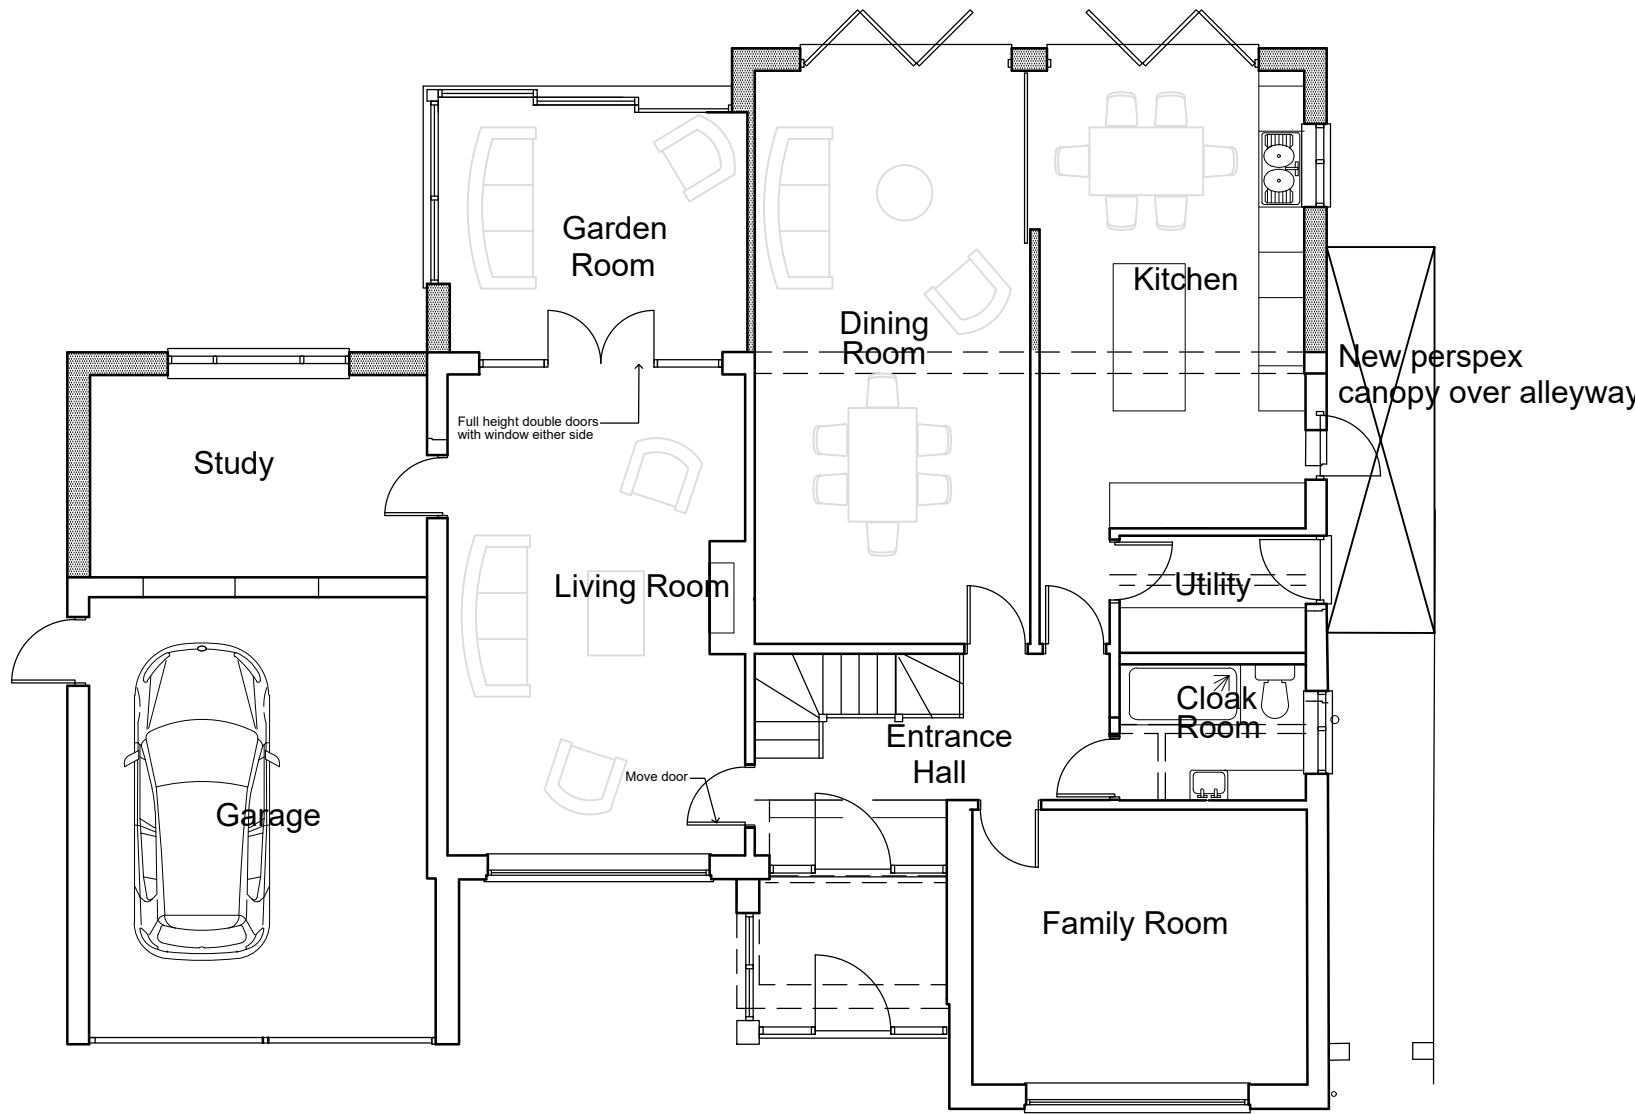


Ground Floor

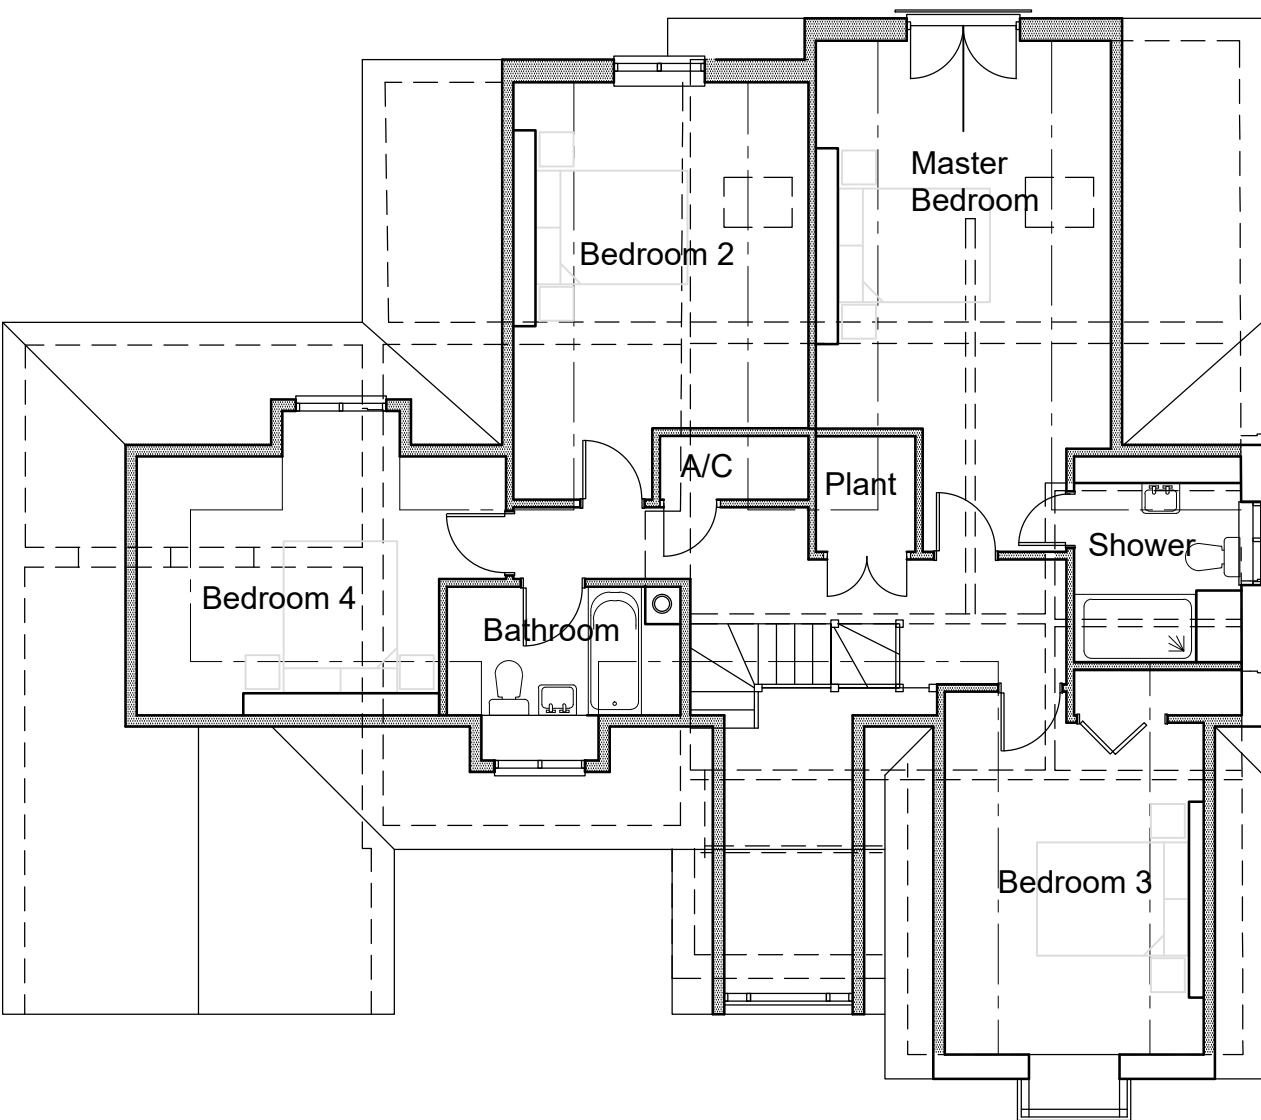

First Floor

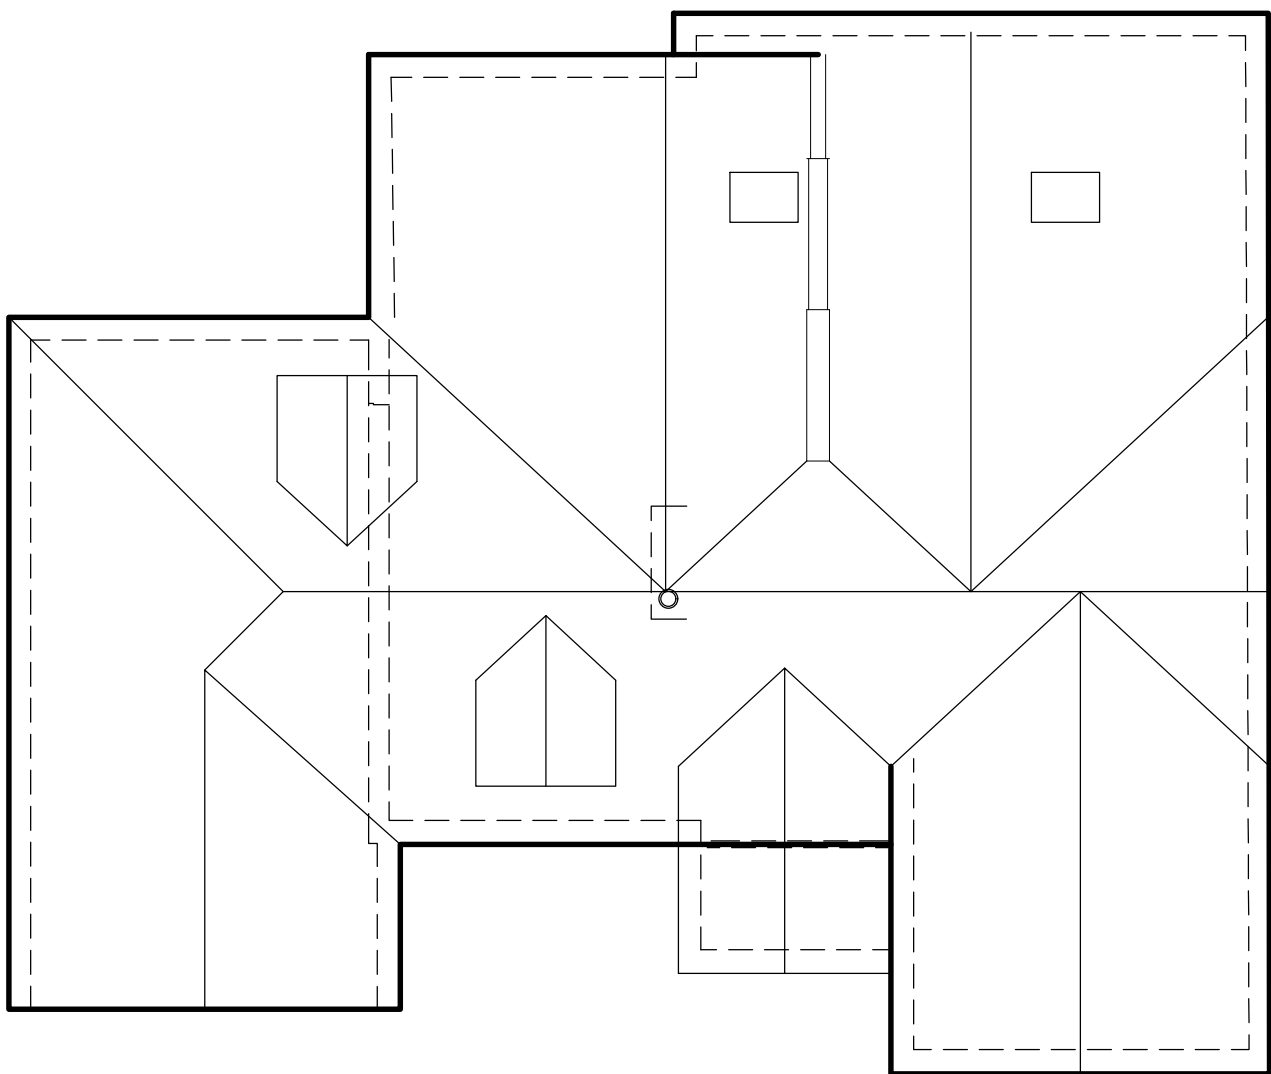

Roof Plan

 

scale bar 1:100 @ A1

NOTES
DO NOT SCALE OFF THIS DRAWING, SCALE FOR PLANNING PURPOSES ONLY
CHECK ALL DIMENSIONS ON SITE BEFORE ANY WORK IS COMMENCED
ALL GOODS MATERIALS AND WORKMANSHIP MUST CONFORM WITH CURRENT BUILDING REGULATIONS, BRITISH STANDARDS AND CODES OF PRACTICE
COPYRIGHT OF THIS DRAWING IS RETAINED BY THE ARCHITECT AND IT MUST NOT BE REPRODUCED WITHOUT WRITTEN CONSENT

REV	DATE	BY	AMENDMENT
E	23.02.18	SB	scale bar added

**folkes architects**

101011 000000
010000 000000
info@folkesarchitects.co.uk

THE DESIGN STUDIO
84 High Street
Bognor Regis
West Sussex
BN14 9EG

CLIENT
Jackie and Richard Kennedy

JOB TITLE
30 Pigeonhouse Lane
Rustington
West Sussex
BN16 2BE

DRAWING TITLE
Proposed Plans and Elevations
PRELIMINARY

DATE	SCALE	DRAWN BY
	1:100	CHECKED BY
JOB NO.	DRAWING NO.	REVISION
17052	2.01	E