



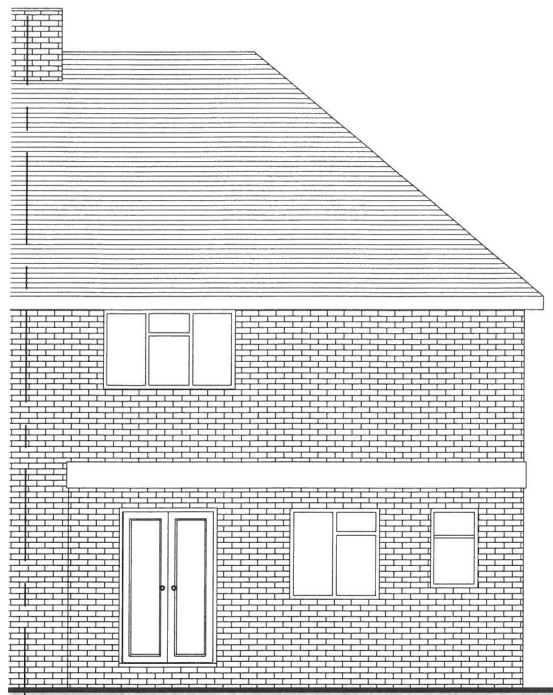


Existing West Elevation

1 : 100

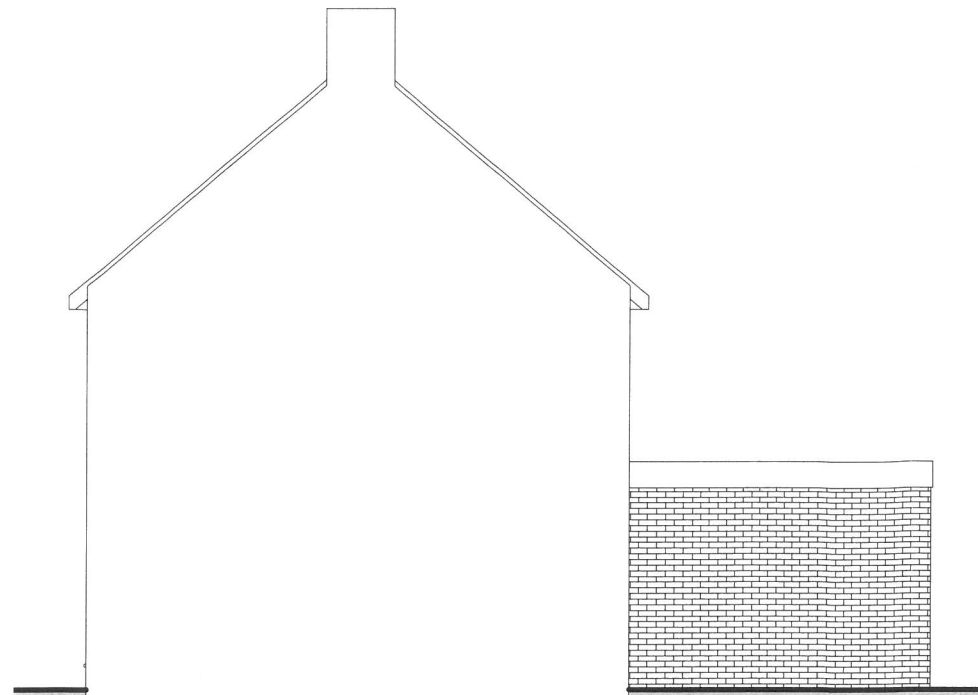


Existing North Elevation

1 : 100

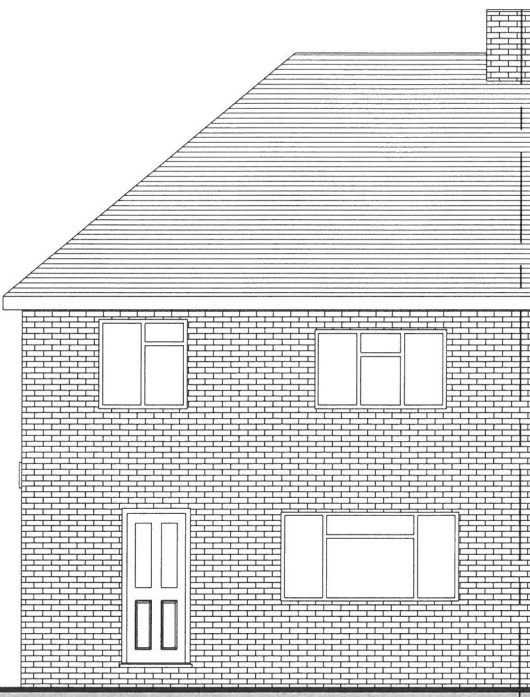



Existing East Elevation

1 : 100

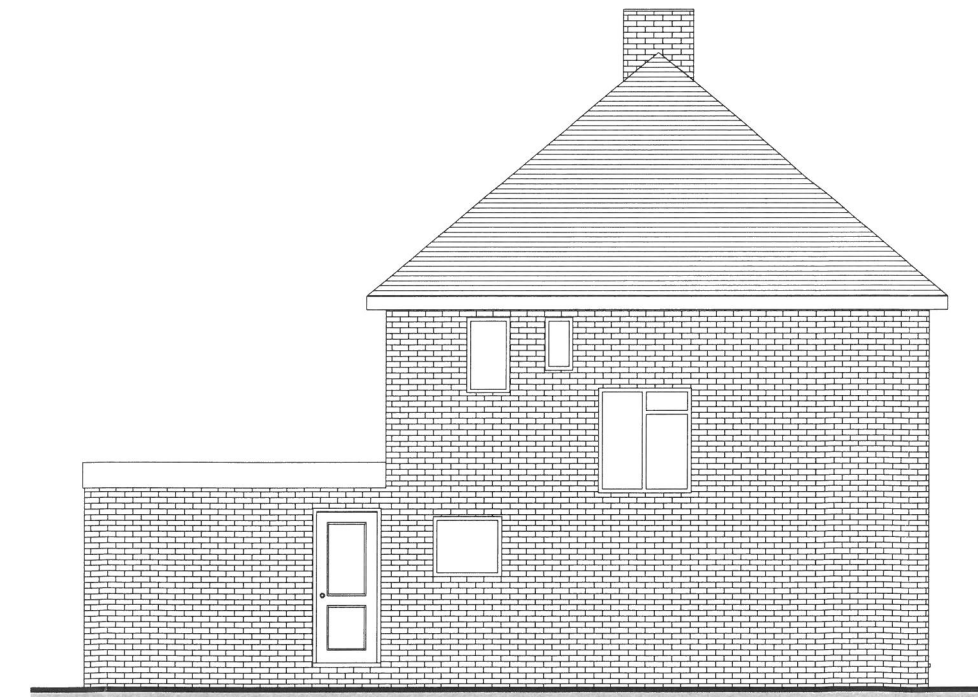

Existing South Elevation

1 : 100

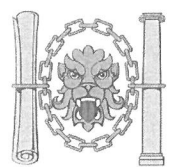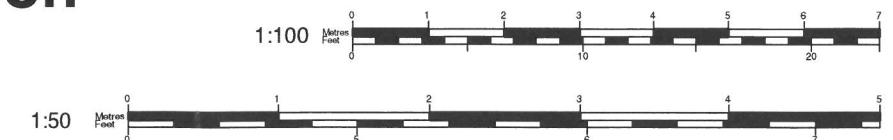

Tel: 0800 6127 664
www.yourhomeplans.co.uk

Your Home Plans



These drawings are for approval purposes. Materials and products should not be ordered based on scaling from drawings as errors may occur along existing building lines. All measurements and supporting elements are to be checked on site. Refer to Your Home Plans if any discrepancies are found.

Mr B Simmonds
62 Milton Avenue
Rustington
West Sussex
BN16 2PL

Existing Elevations

Project number	62MIL-19
Date	27th February 2019
Drawn by	JG
Checked by	Checker

A101

Scale 1 : 100