

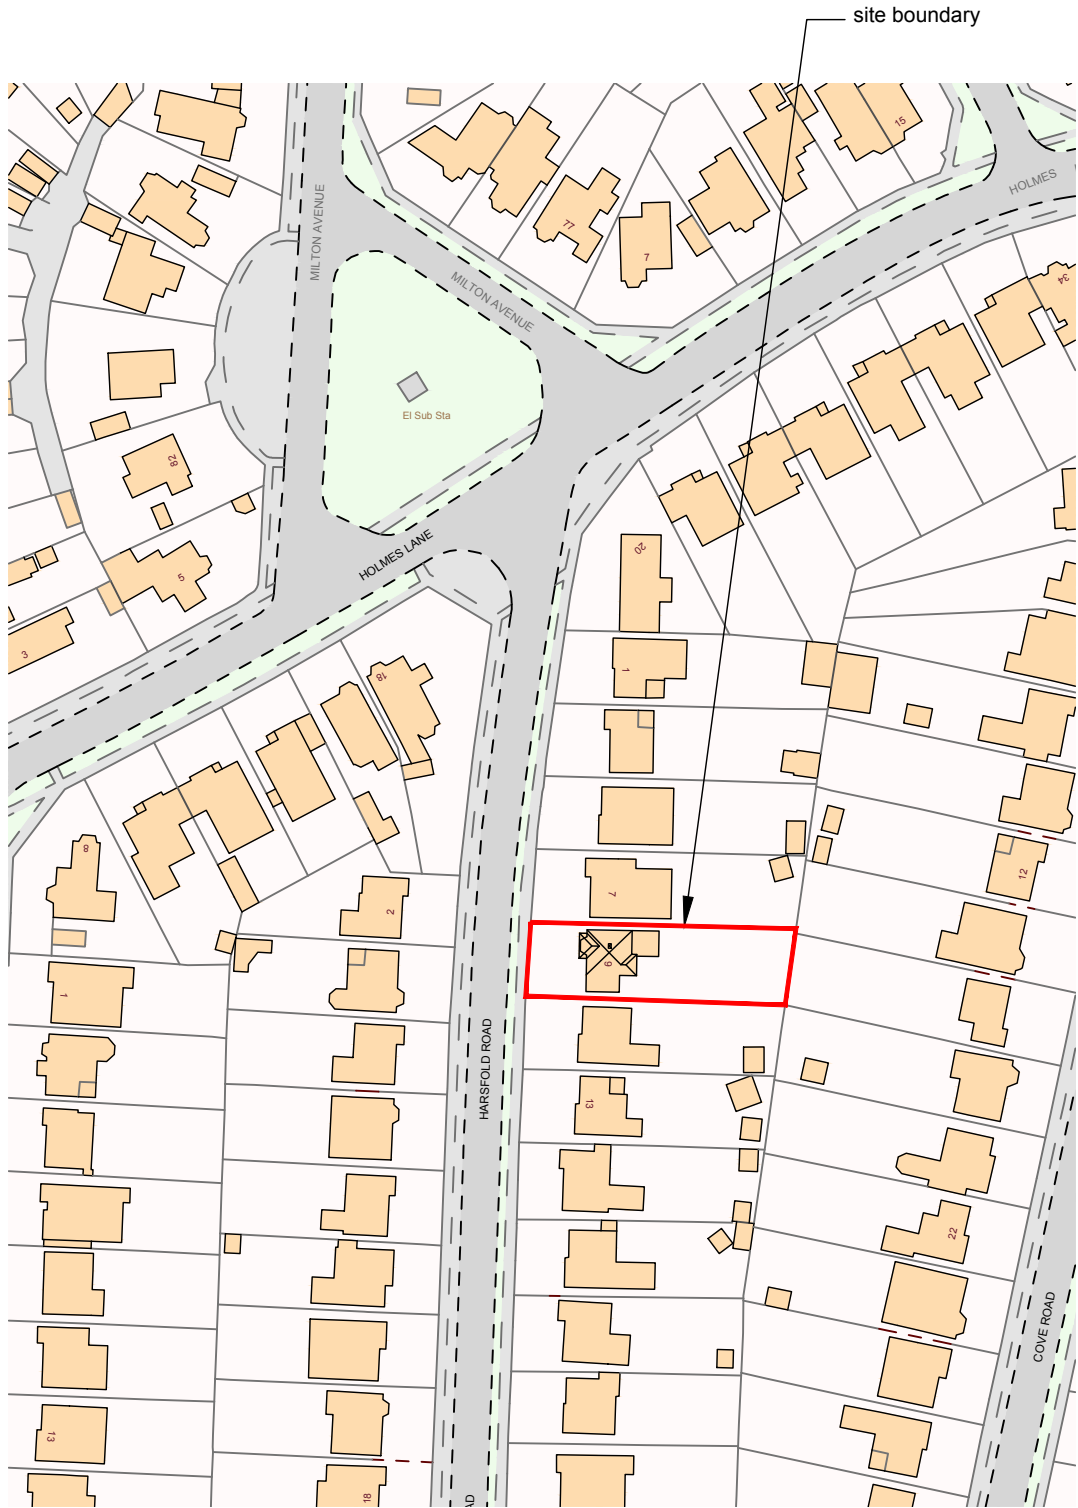


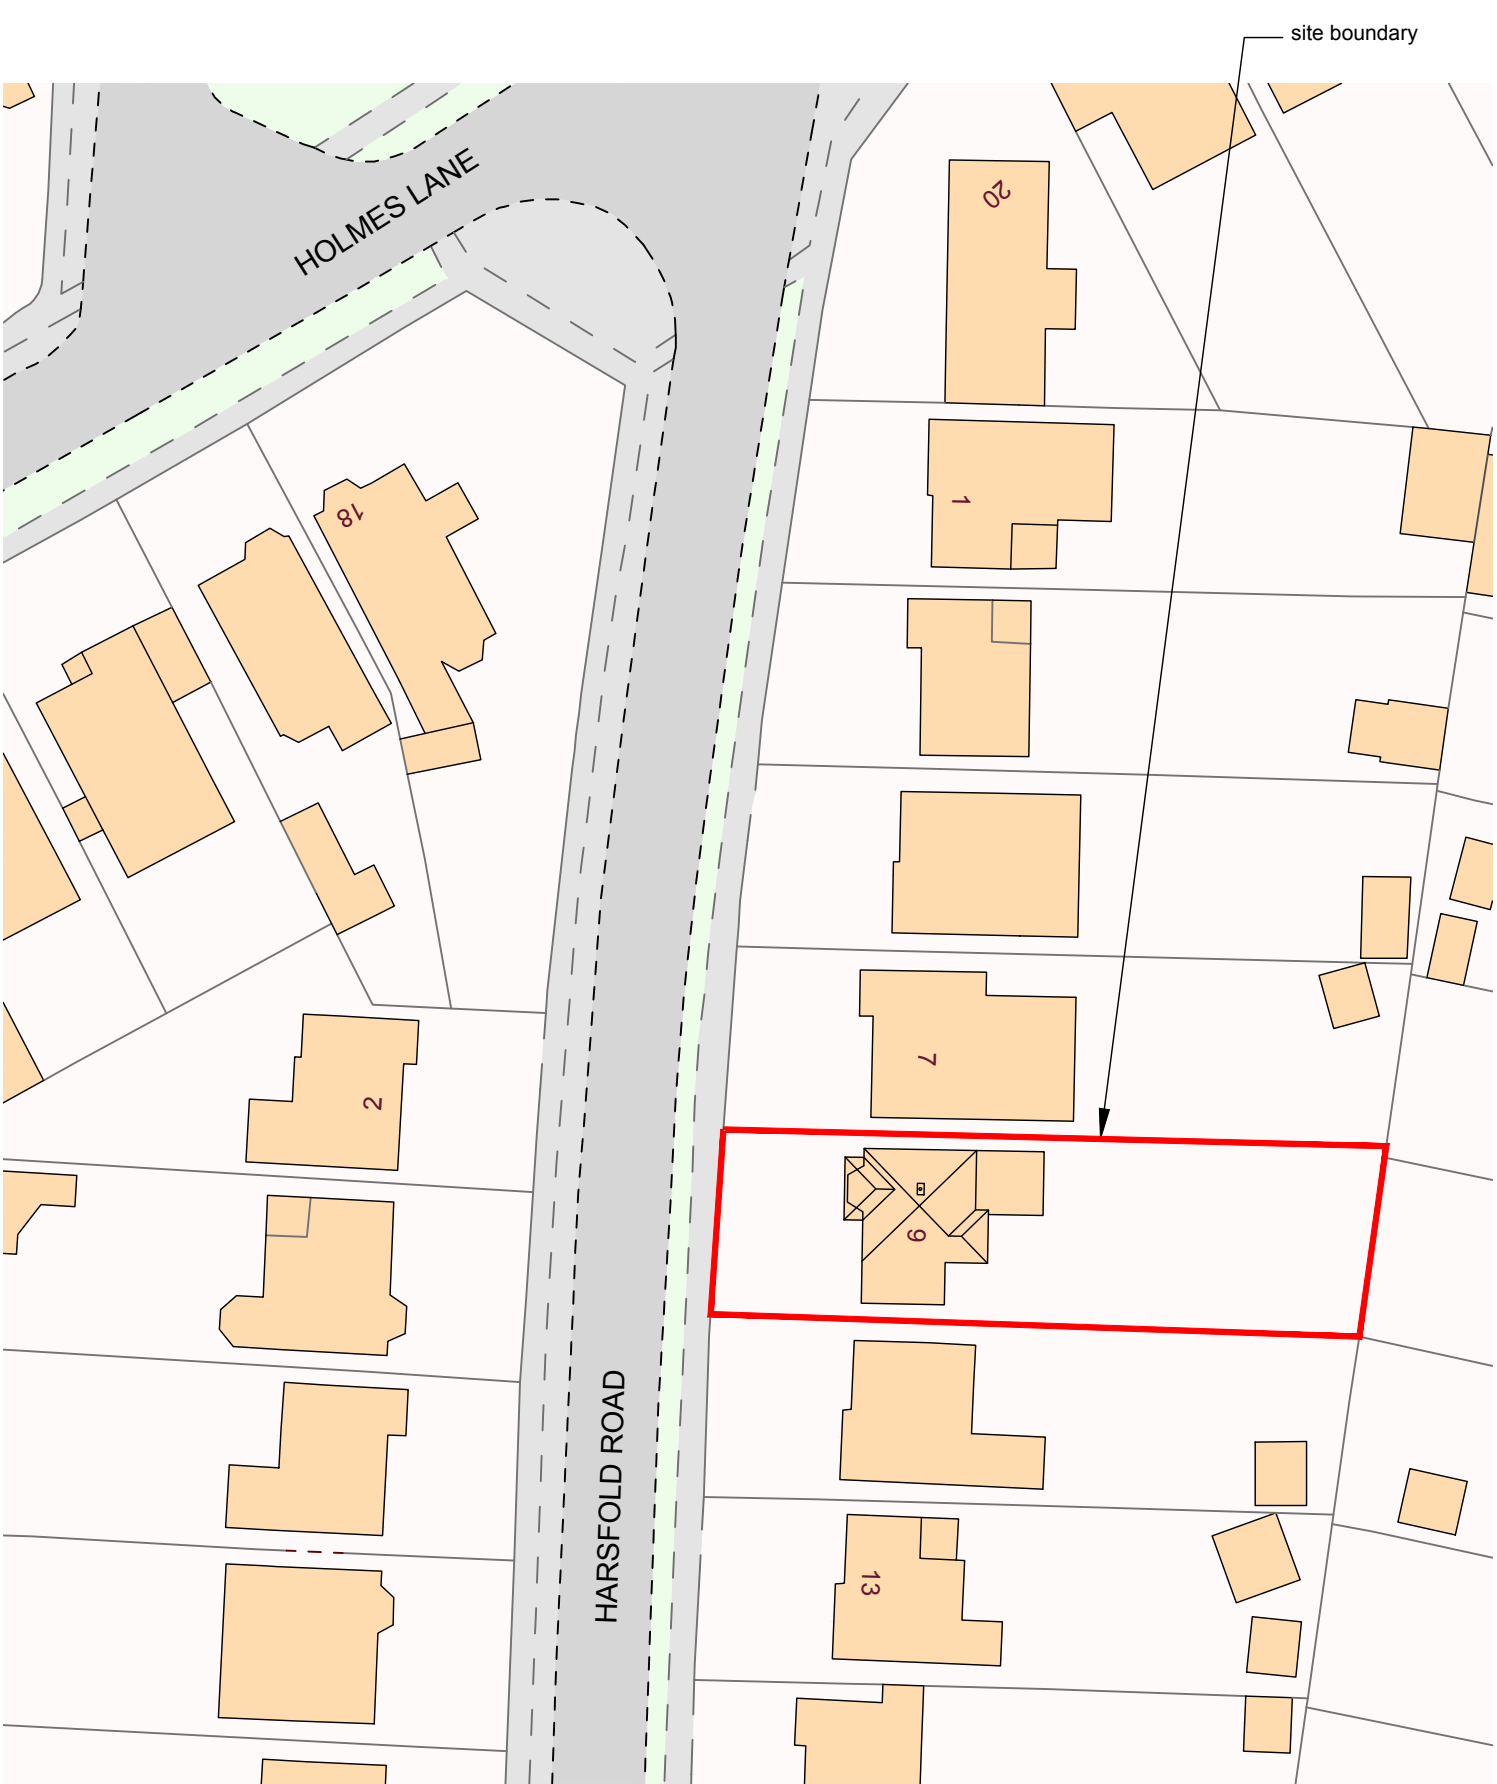

LOCATION PLAN

1:1250 @ A3


©Crown Copyright. All rights reserved. Licence no. 100019980

 

SITE PLAN

1:500 @ A3

©Crown Copyright. All rights reserved. Licence no. 100019980

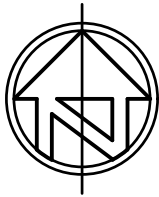

© nat-design, all rights reserved. Use figured dimensions only. All dimensions are to be checked on site before any work is carried out. Please contact the Architect immediately regarding any discrepancies discovered on site.

Rev.	Notes	Date
 NAT DESIGN ARCHITECTURAL SERVICES M: 07599199759 E: info@nat-design.co.uk www.nat-design.co.uk		
Project		
9 Harsfold Road, Rustington, BN16 2QE		
Drawing		
Existing Location & Site Plan		
Drawn By NSE		Scale as shown
Date Feb 2026		Revision -
Drawing No. 2035 -DPA - 01		