



Existing

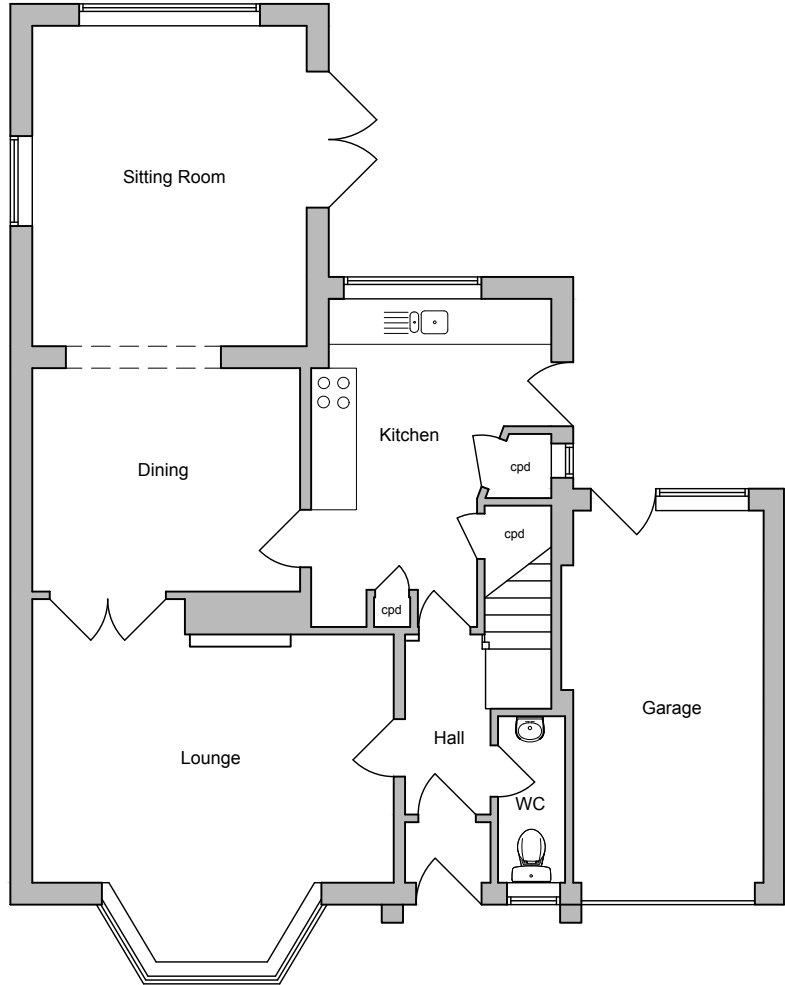

FLOOR PLAN
1:100 @ A3

Proposed

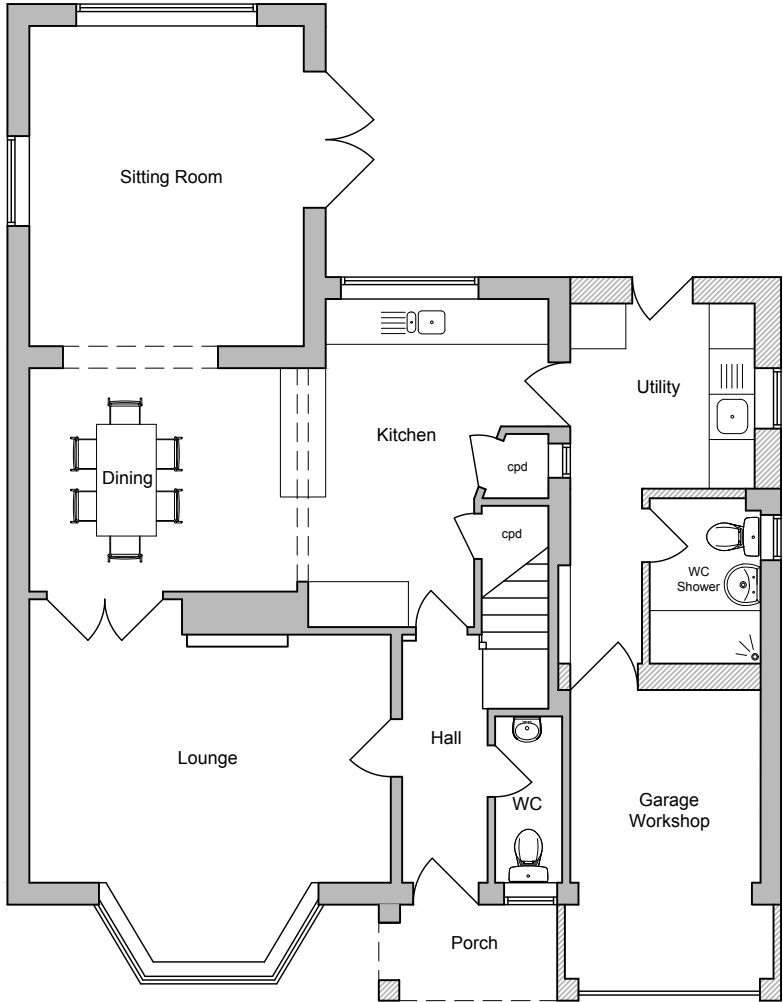

FLOOR PLAN
1:100 @ A3



© nat-design, all rights reserved. Use figured dimensions only. All dimensions are to be checked on site before any work is carried out. Please contact the Architect immediately regarding any discrepancies discovered on site.

Rev.	Notes	Date
 NAT DESIGN ARCHITECTURAL SERVICES M: 07599199759 E: info@nat-design.co.uk www.nat-design.co.uk		
Project		
9 Harsfold Road, Rustington, BN16 2QE		
Drawing		
Existing & Proposed Floor Plans		
Drawn By NSE		Scale as shown
Date Feb 2026		Revision
Drawing No.		
2035 -DPA - 03		