


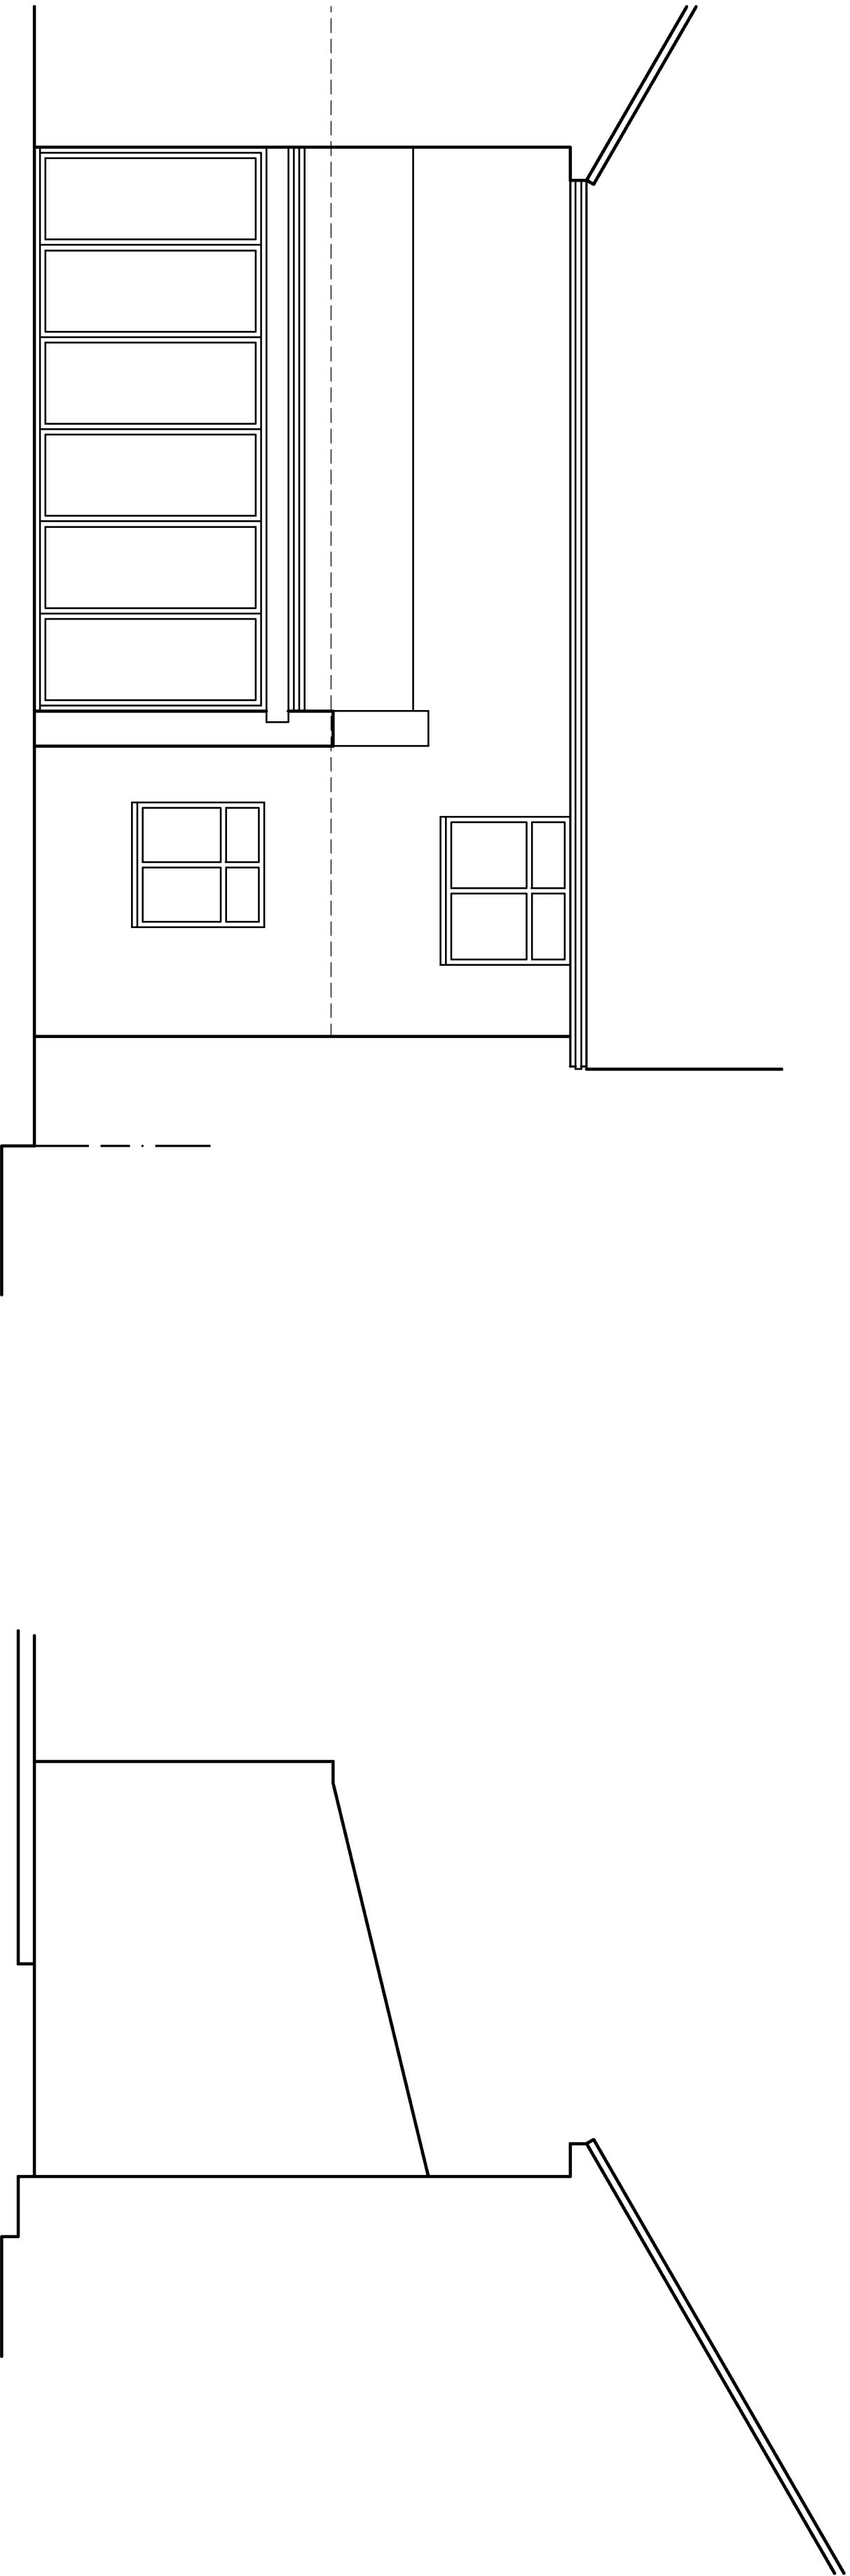


Rear Elevation

1:50

Side Elevation

1:50

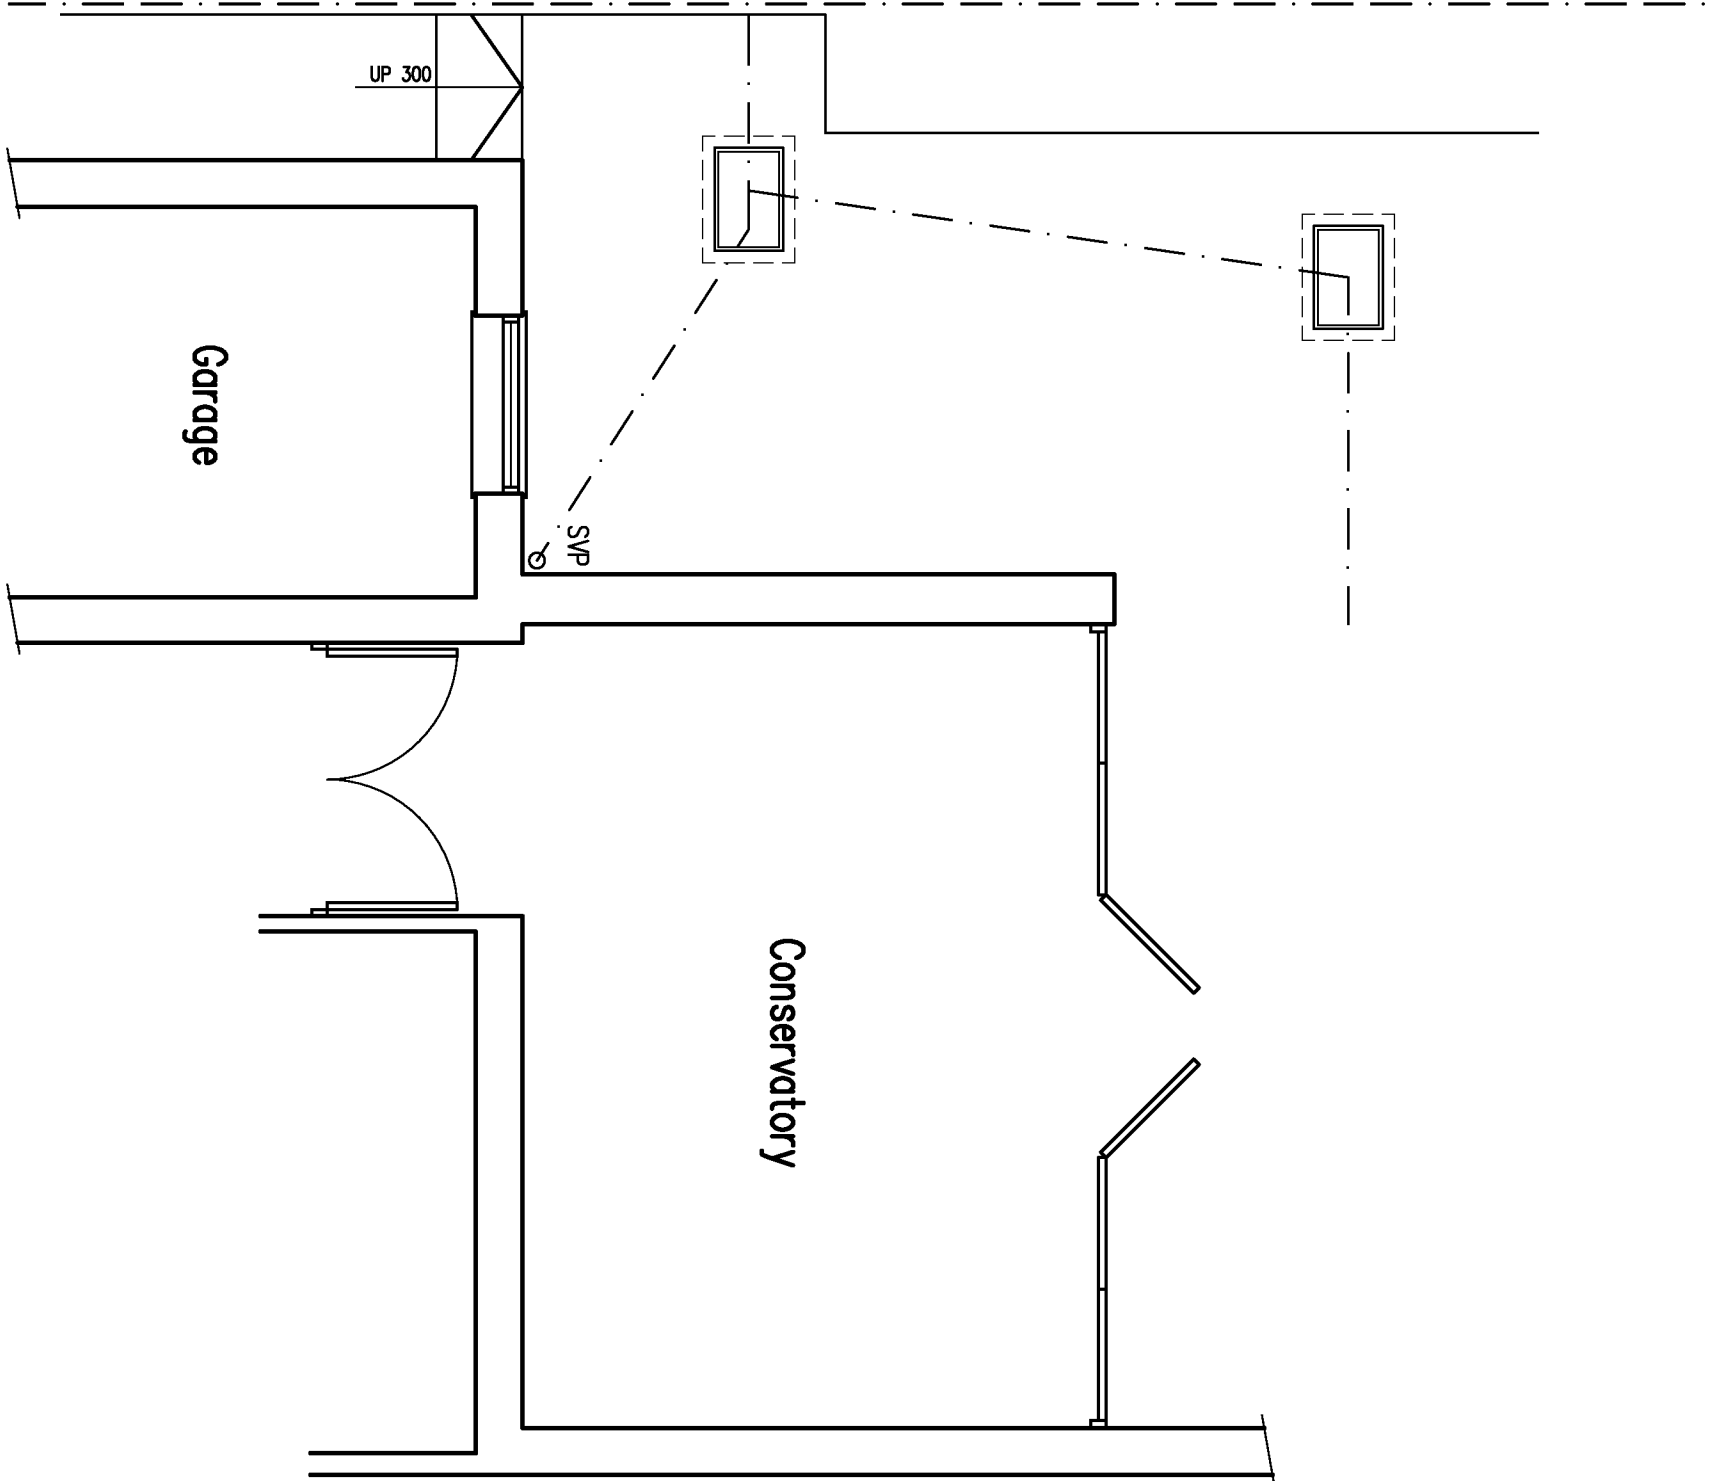

Ground Floor Plan

1:50

Project:  
Rear Extension at:  
10 Botany Close  
Rustington  
BN16 2BJ

Drawing title:  
Floor Plans, Elevations  
As Existing

Client:  
Mr. & Mrs Bordoulieu

Copyright of:  
**Oliver Voller Associates**  
Chartered Building Surveyors  
15 Station Road  
Burgess Hill  
West Sussex  
RH15 9DE  
Tel: 01444 871010  
Fax: 01444 870089  
Web: www.oliver.com



**RICS**

Scale:

1:50

Date:  
January 2013

Drawn:

Dwg. No.

02

Rev'n

—