

EXISTING STRUCTURE:
Existing foundations, beams and lintels at points of new or altered loading are to be exposed prior to commencement and their adequacy agreed with the Building Control Officer /Structural Engineer.

DEMOLITION AND STRIPPING OUT:
Existing patio taken up & ground levels reduced to suit.

DRAINAGE BELOW GROUND LEVEL:

Existing foul water drain run to be exposed. All new drains below ground to be 100mm dia. uPVC laid to a min 1:60 fall on & surrounded by 150mm pea beach shingle. Existing drain run extended to new chamber.
New chambers to be Omega uPVC Universal Inspection Chambers laid on 150mm pea beach shingle. Chamber sizes to be as follows: – less than 600mm invert level: 250mm dia. greater than 600mm and less than 1000mm: 450mm dia., where invert level exceeds 1.0m, manholes constructed from 225mm Class B semi-engineering brick walls bedded in cement/sand 1:3 mortar built off 150mm thick 1:3:6 concrete base. Internal size to be 1200x750mm. Chamber to be bedded in mass concrete branching with smooth cement finish to 1:12 fall. Provide galvanised steel step irons placed at 450mm staggered vertical centres. Brickwork to be corbelled back to suit 600x450mm light duty/medium duty cast iron covers and frames.

New connection made to chamber at invert level.
Provide 225x225x150mm thick concrete pad at the base of the new gully serving rainwater downpipe.
Where the crown of the pipe is less than 450mm below finished ground level provide 50mm of concrete haunching to protect the pipework. Ensure all joints are watertight upon completion.

SURFACE WATER DRAINAGE:

Surface water to discharge to new soakaway in rear garden min. 5.0m away from any building, 1 cubic metre below invert level, capped with polythene, 100mm concrete slab and 225mm topsoil and finished to match existing ground levels. Contractor to allow for carrying out a porosity test and submitting to building control. Alternative to use a water butt to be agreed with building inspector

FOUNDATIONS:

Excavate new foundations 450mm wide, min. 1.0m deep onto firm subsoil (min bearing capacity 100kN/m²) to the satisfaction of the Local Authority, final depth of foundations to suit site conditions. Remove any water/slurry prior to placing grade 20N (1:2:4) concrete min. 600mm thick.

EXTERNAL WALLS BELOW DPC LEVEL:

102.5mm face brickwork laid centrally on new foundations all in cement mortar 1:3. Rear wall in 225mm face brickwork

FLOOR SLAB:

Ensure that all vegetable soil & any soft areas of ground are removed & filled with hardcore, lay 125mm of 40mm washed marine reject stone & building sand blinding, compact & level with hand held vibrating plate. Lay 120kg polythene 6pm with 400mm laps turned up wall to top with new & existing dpc's/dpm's. Lay 150mm grade 30N concrete floor slab incorporating A142 reinforcing mesh, min 50mm cover

HORIZONTAL & VERTICAL DPC's:

Walls to receive flylood or other similar approved horizontal dpc's all a min. 150mm above external ground level.

EXTERNAL WALLS ABOVE DPC:

100mm concrete blockwork walls in cement mortar 1:5 with recessed joints. 225x225mm blockwork piers as shown on floor plans. 225mm blockwork rear wall.

Formix profile where new wall abuts existing.
Bed new 100x50mm softwood treated wall plate onto blockwork and strap down with 30x5mm galvanised mild steel straps at 2.0m cts. New lintel to be 10 Box 200 with min 150mm end bearings. Finish with 20mm 2 coat render finish incorporating stainless steel edge beads & render stops

ROOF STRUCTURE:

All timber to be supplied pressure treated with preservative, all cut ends to be flood coated with proprietary preservative.
New rafters to be 47x100mm C16 @ 400mm cts. birstonmilled and spiked to wall plates. Contractor to ensure rafters are birstonmilled over both wall plates. Intermediate purlins to be 75x150mm C16, spaced as shown on section. Gable welded tied into roof with 2 No. 30x5mm ms straps across min 3 No. rafters supported with solid nogginjs between.

ROOF COVERINGS:

Lay one layer of Tyvek Supro breather membrane over rafters, draped between rafters min.15mm fixed strictly in accordance with manufacturers instructions. Fix 25x50mm softwood laminised battens with eaves tilt fillet at bottom edge of tiling. Fix through coloured profiled concrete tiles to suit 17 deg pitch with 100mm headlap matching as existing as close as possible. Verges to be bedded and pointed on a metalboard or similar undercloak.

Proprietary cavity trays with stop ends and perpend where new roof wall abuts cavity wall. Code 4 lead flashing/soakers dressed up wall min 150mm, code 4 lead cover flashings. 18mm WBP plywood fixed to top of existing parapet wall. Form new Code 5 lead coping over entire parapet, returned with Code 4 lead clips all in accordance with the Rolled Lead Sheet Manual. Wells to be at maximum 1.0m cts. Code 4 lead flashing dressed up existing wall a min 150mm & tucked under new parapet flashing.

EAVES:

150mm black PVC fascia, 6mm white PVC soffit, 100mm dia. 1/2 round uPVC gutters, 68mm downpipes discharging over gully grating via soie.

WINDOWS, EXTERNAL DOORS:


New external door to be white uPVC, thermally broken & draught sealed, supplied with 24mm double glazed units.

EXTERNAL WORKS:

By client


Rear Elevation

1:50

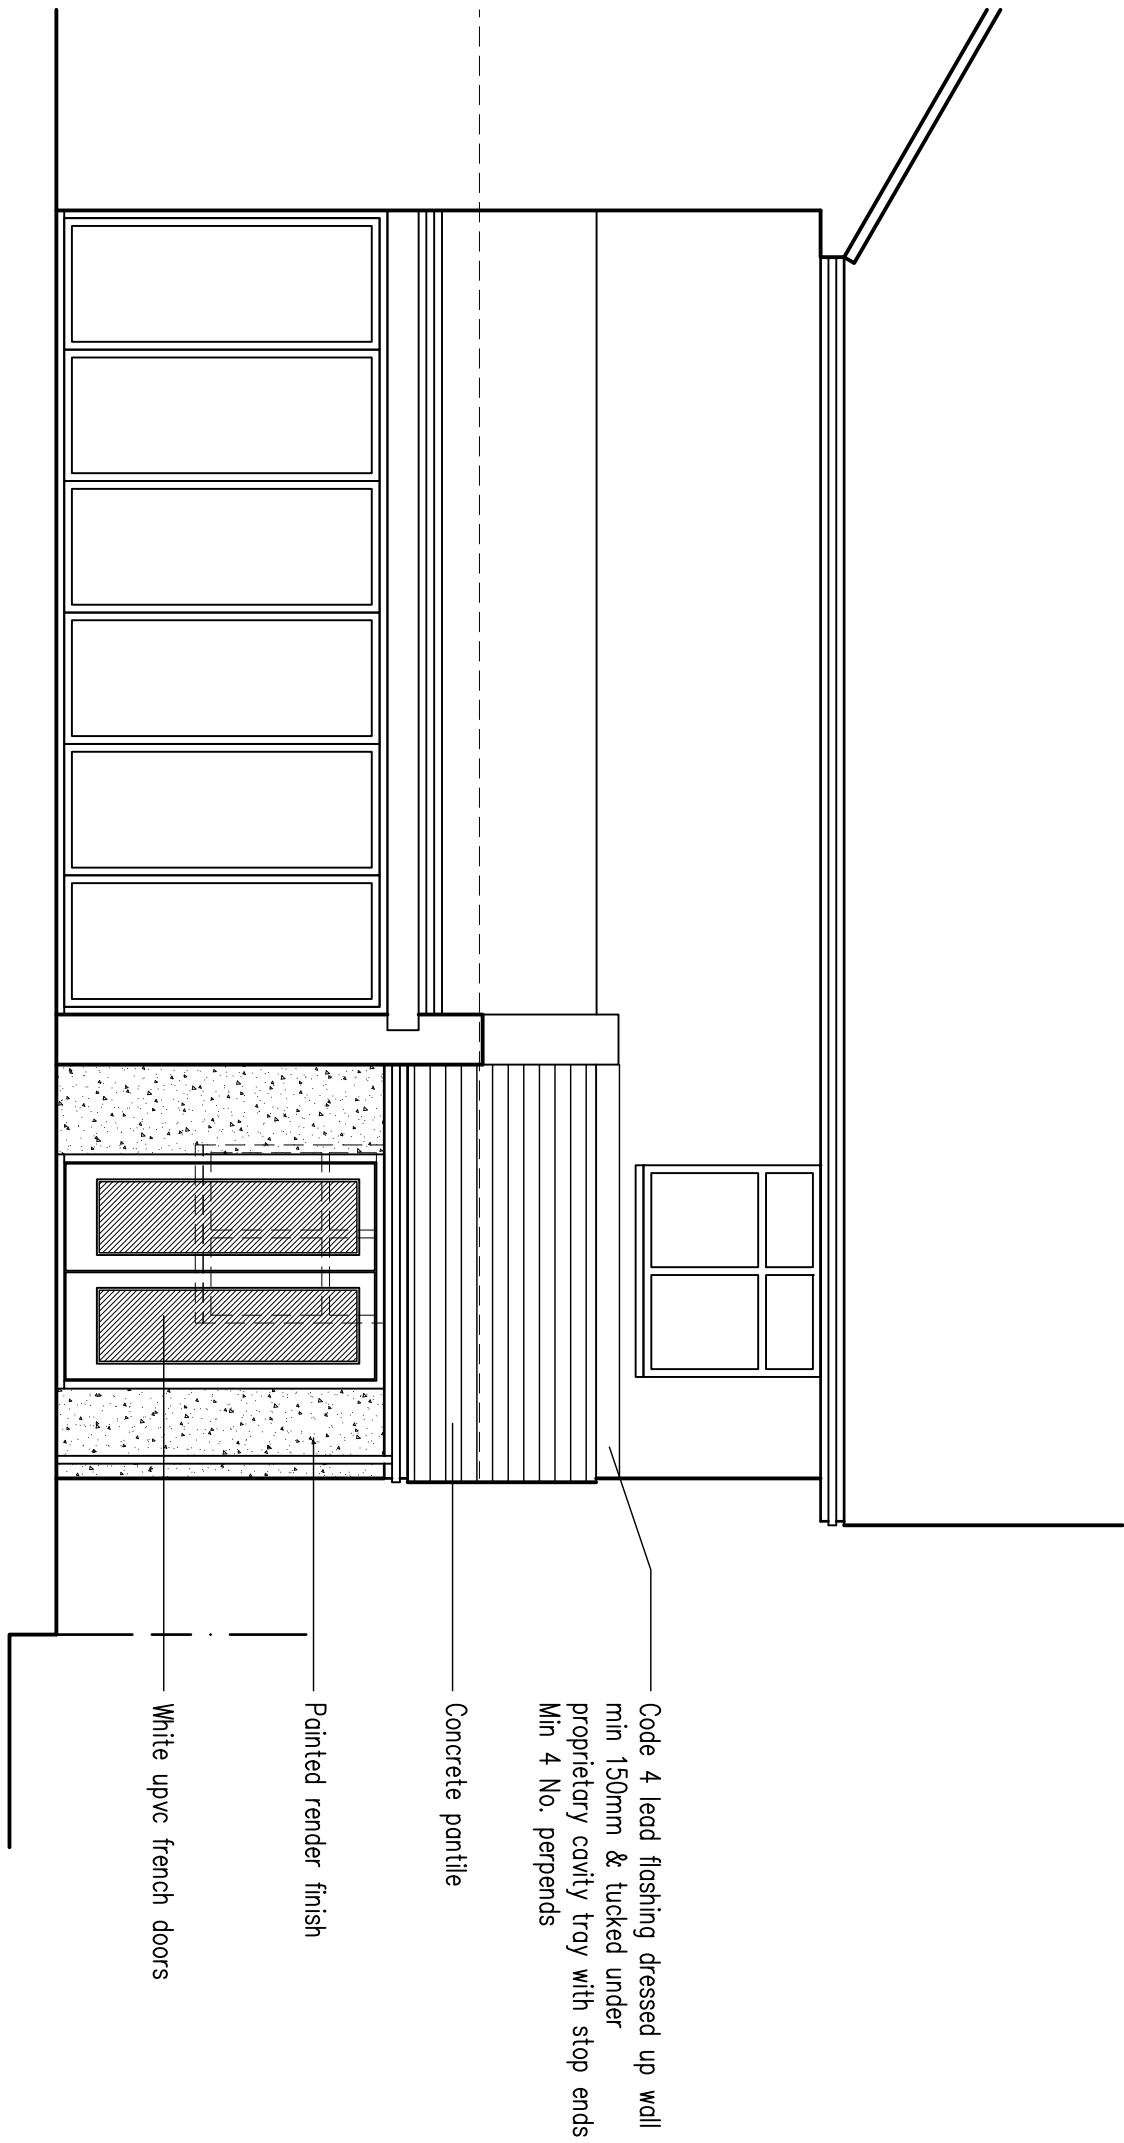


Side Elevation

1:50

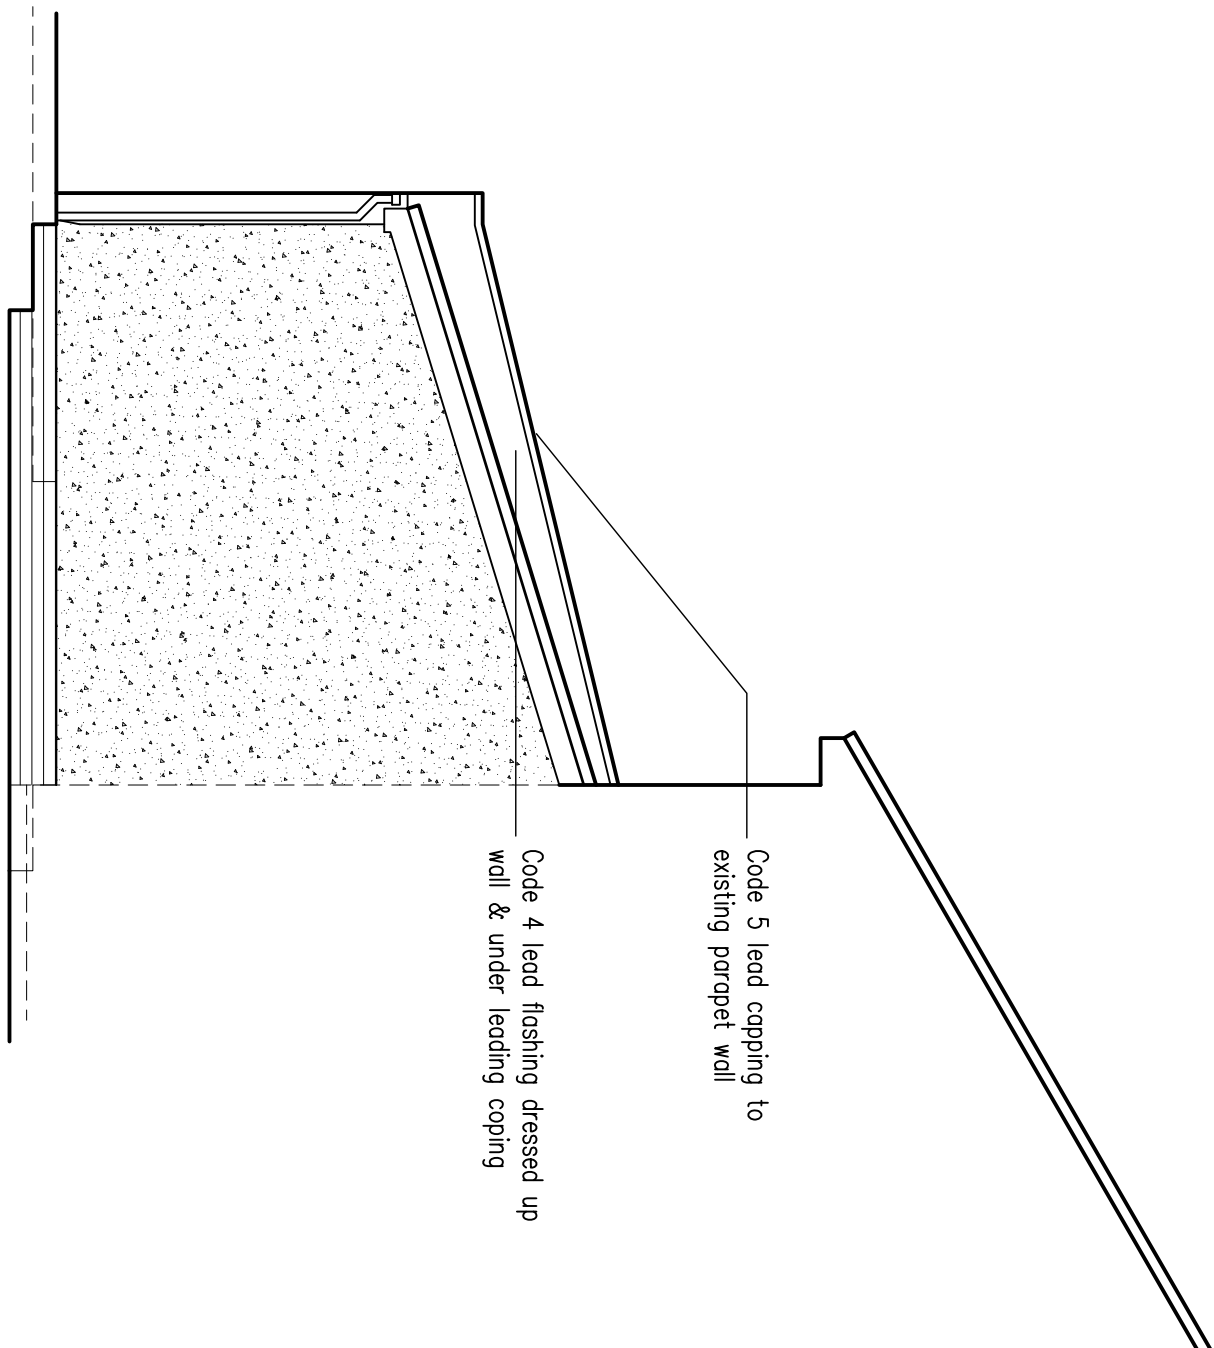


Ground Floor Plan

1:50

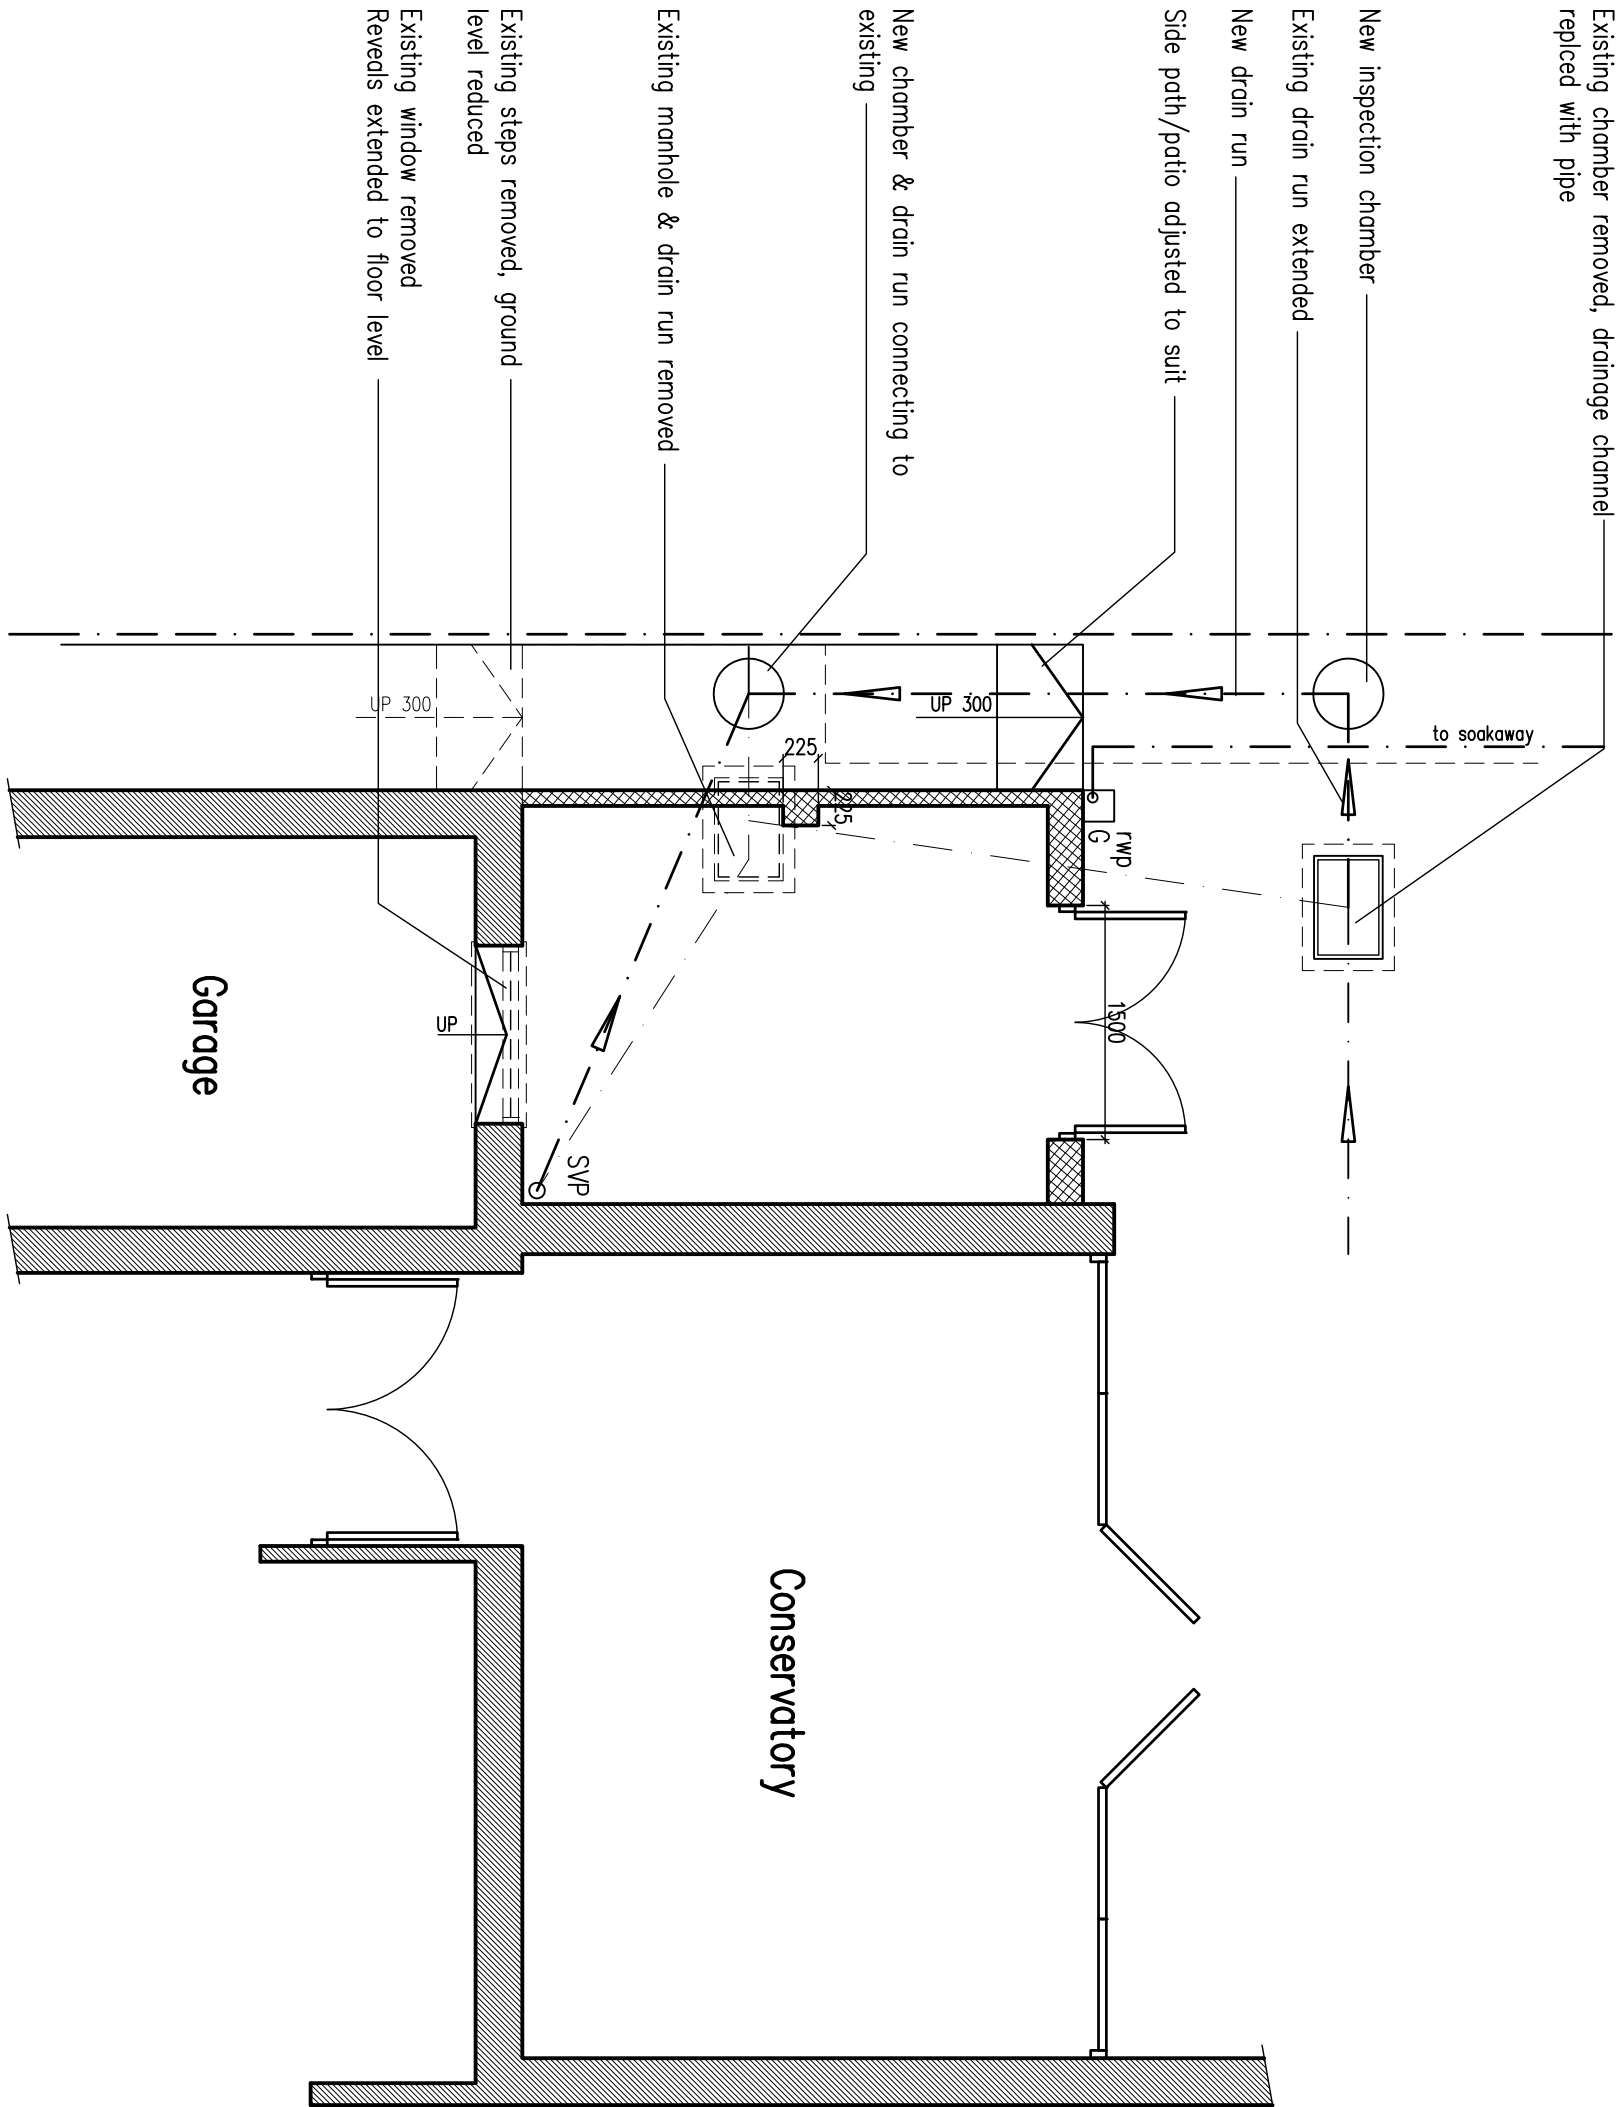

Section A-A

1:50

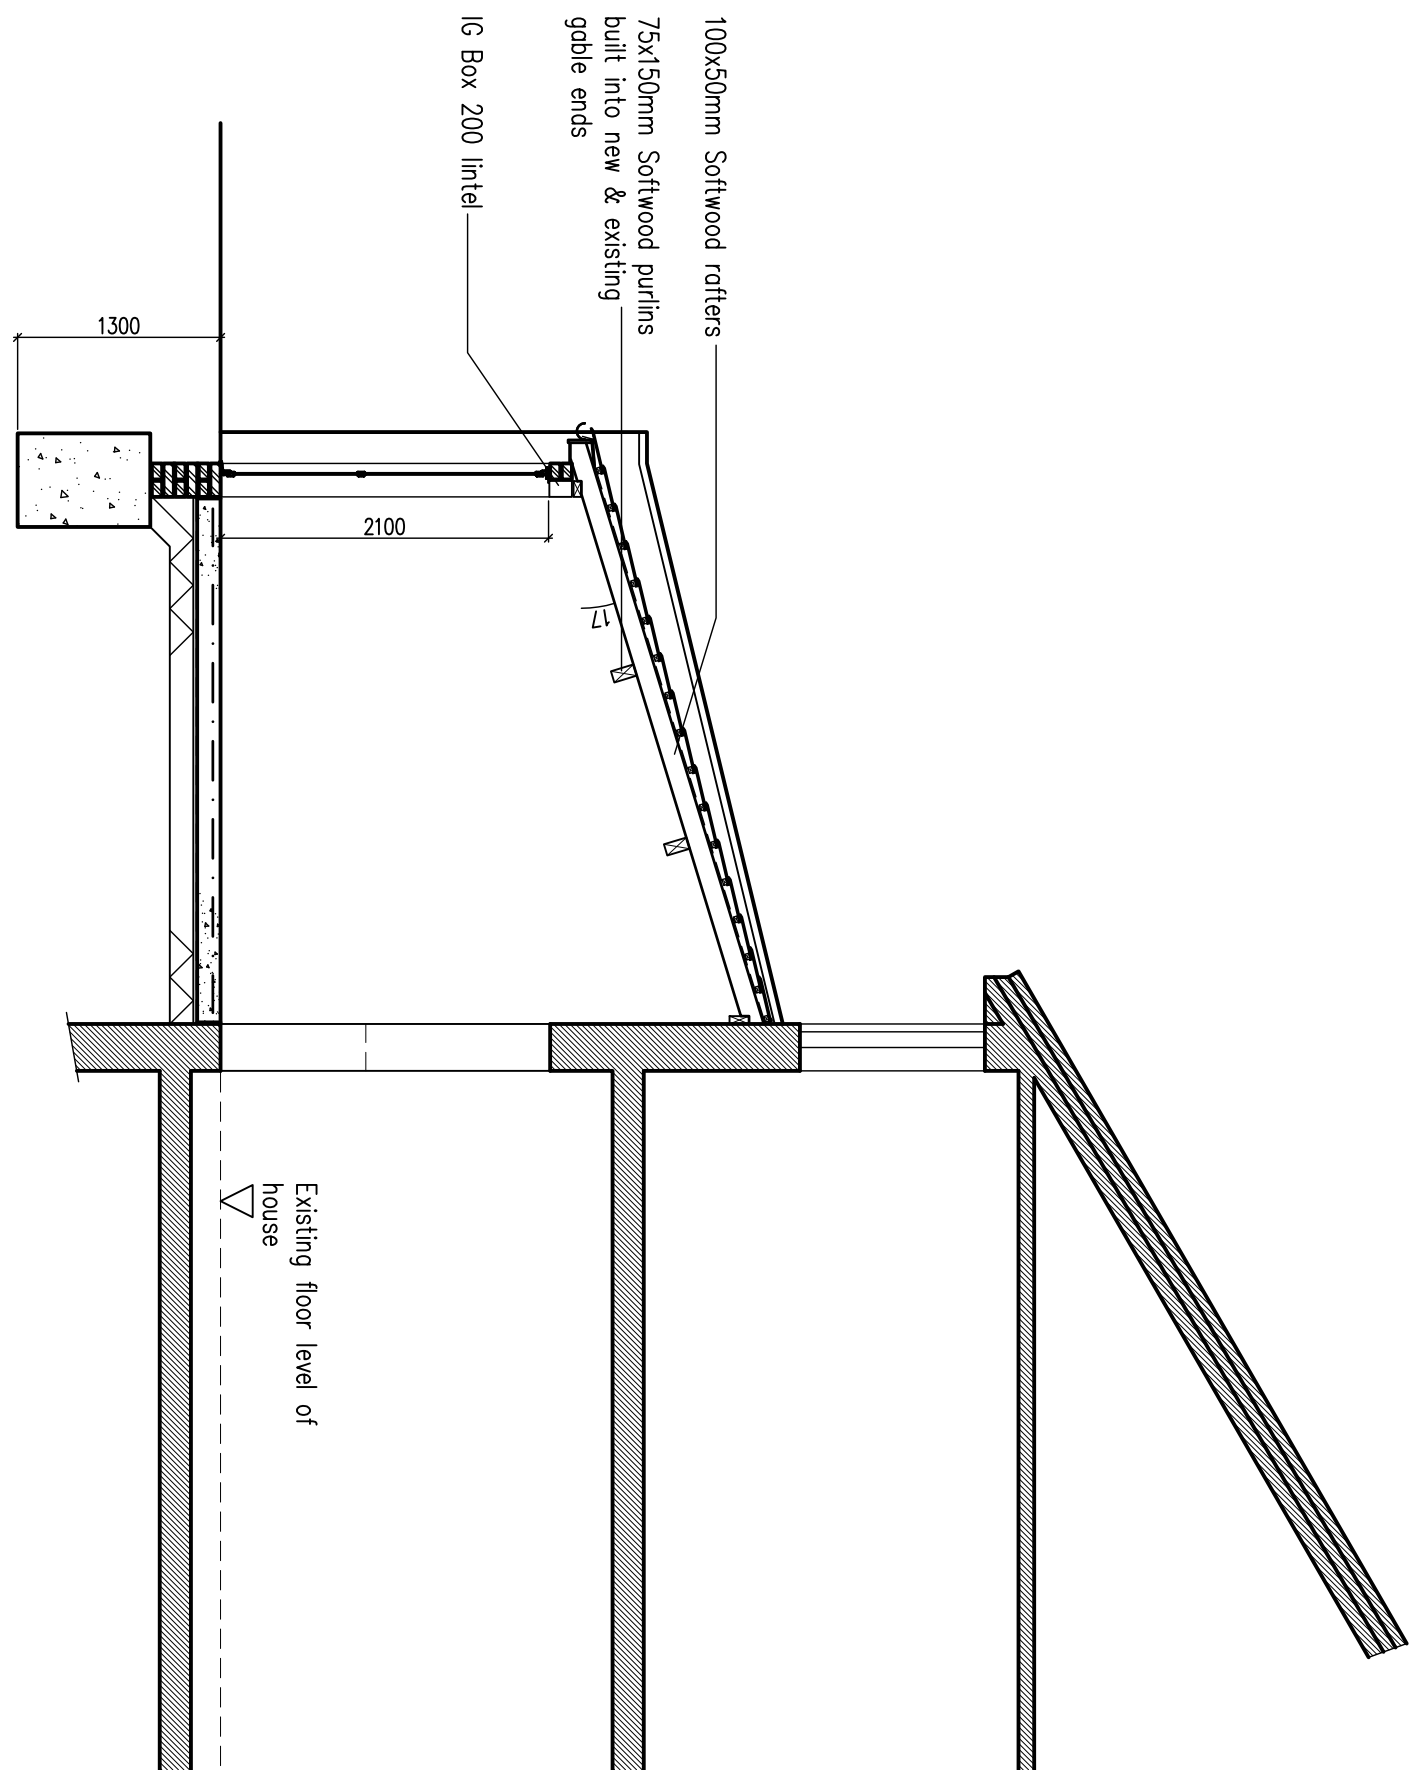

1/28/01/2013 Issues added

Project:
Rear Extension at:
10 Botany Close
Rustington
BN16 2BJ

Drawing title:
Floor Plans, Elevations
& Sections
As Proposed

Client:
Mr. & Mrs Bardouleu

Copyright of:
Clive Voller Associates
Chartered Building Surveyors
15 Station Road
Burgess Hill
West Sussex
RH15 9DE
Tel: 01444 871010
Fax: 01444 870089
Web: www.clivevolle.com



RICS

Scale:
1:50

Date:
January 2013

Drawn:

Dwg. No.

01

Rev'n

A