


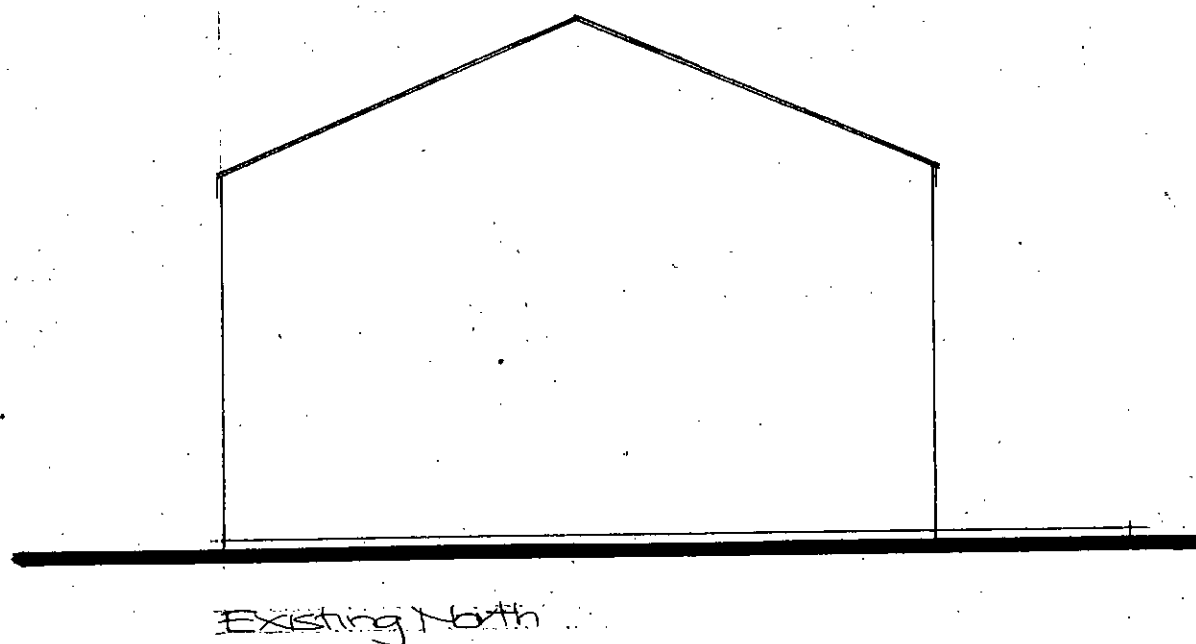


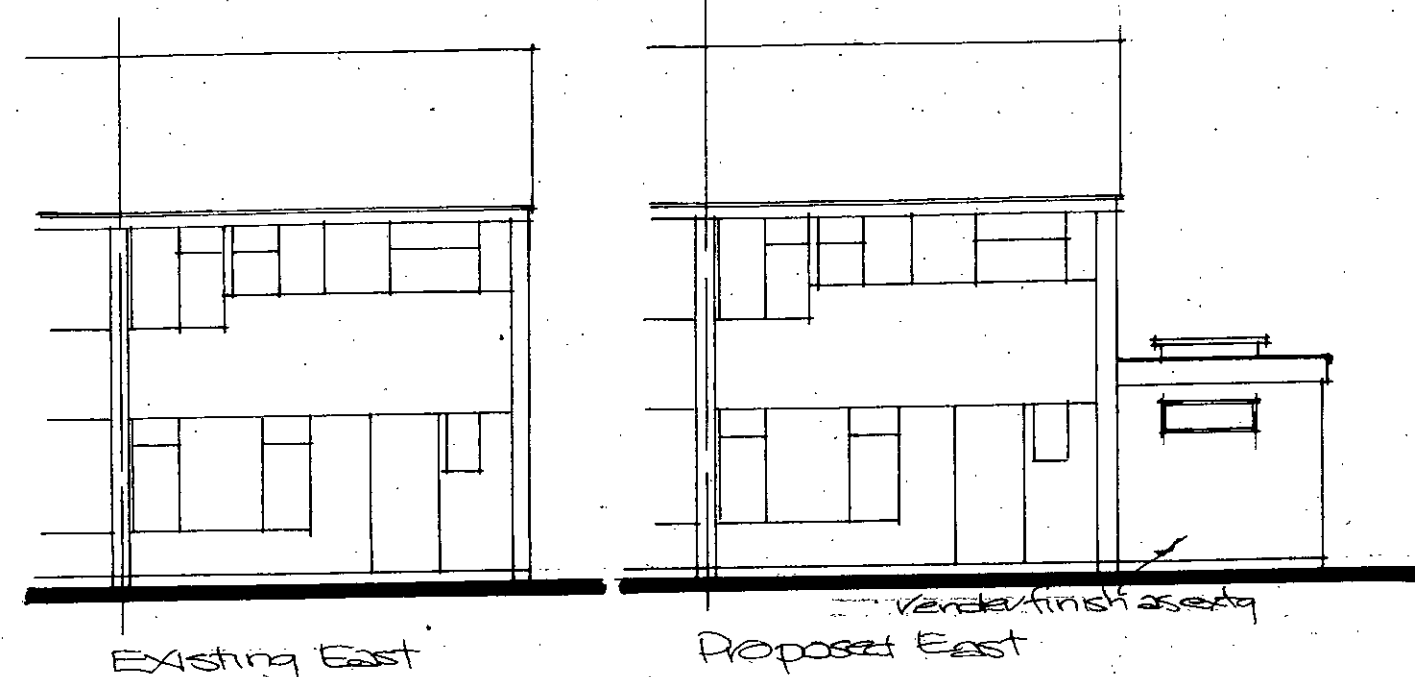

Elevations scale: 1/100

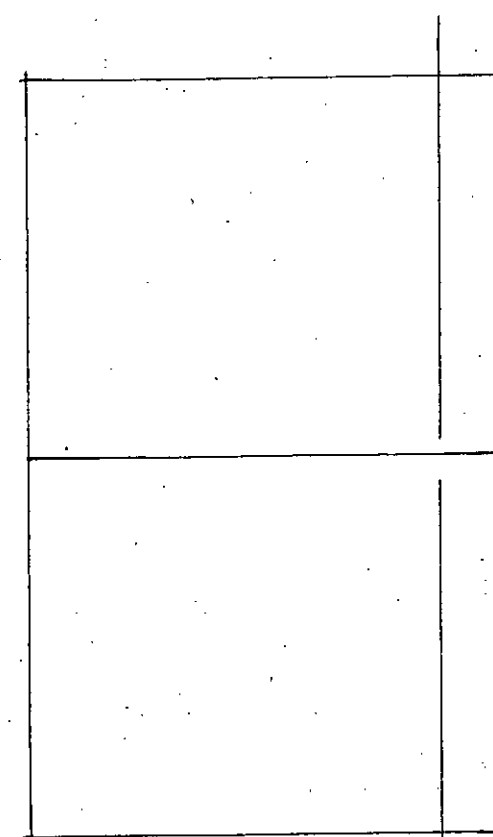

Roof Plans scale: 1/100

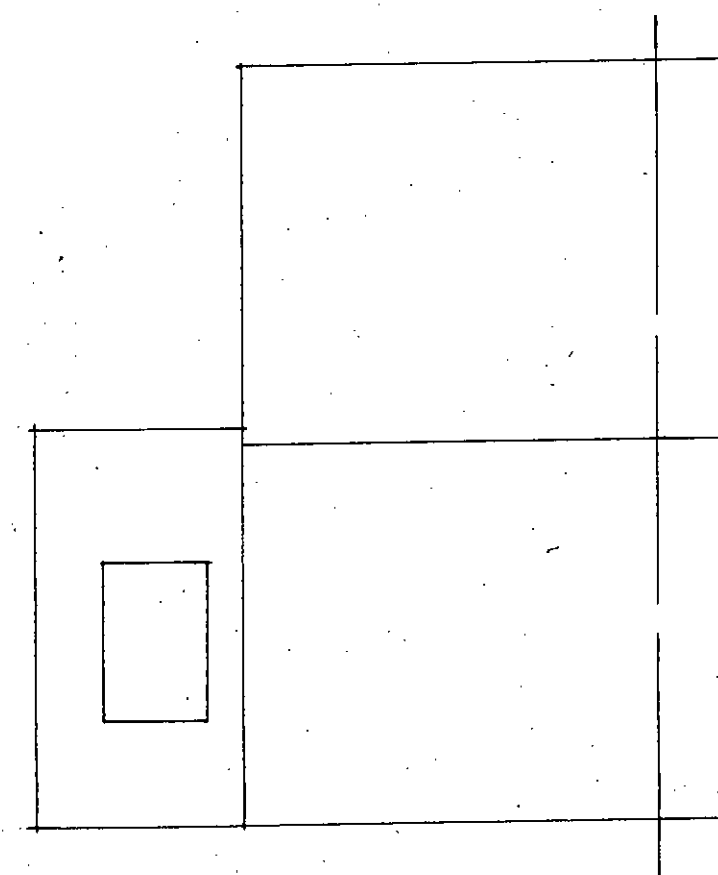

A3

Paul Trussler
44 Firle Road
Lancing
West Sussex
BN15 0NZ

Side Extension:
43 PRIORY ROAD
LITTLEHAMPTON
WEST SUSSEX BN16 3PZ

Drawing No. 220/586/2