
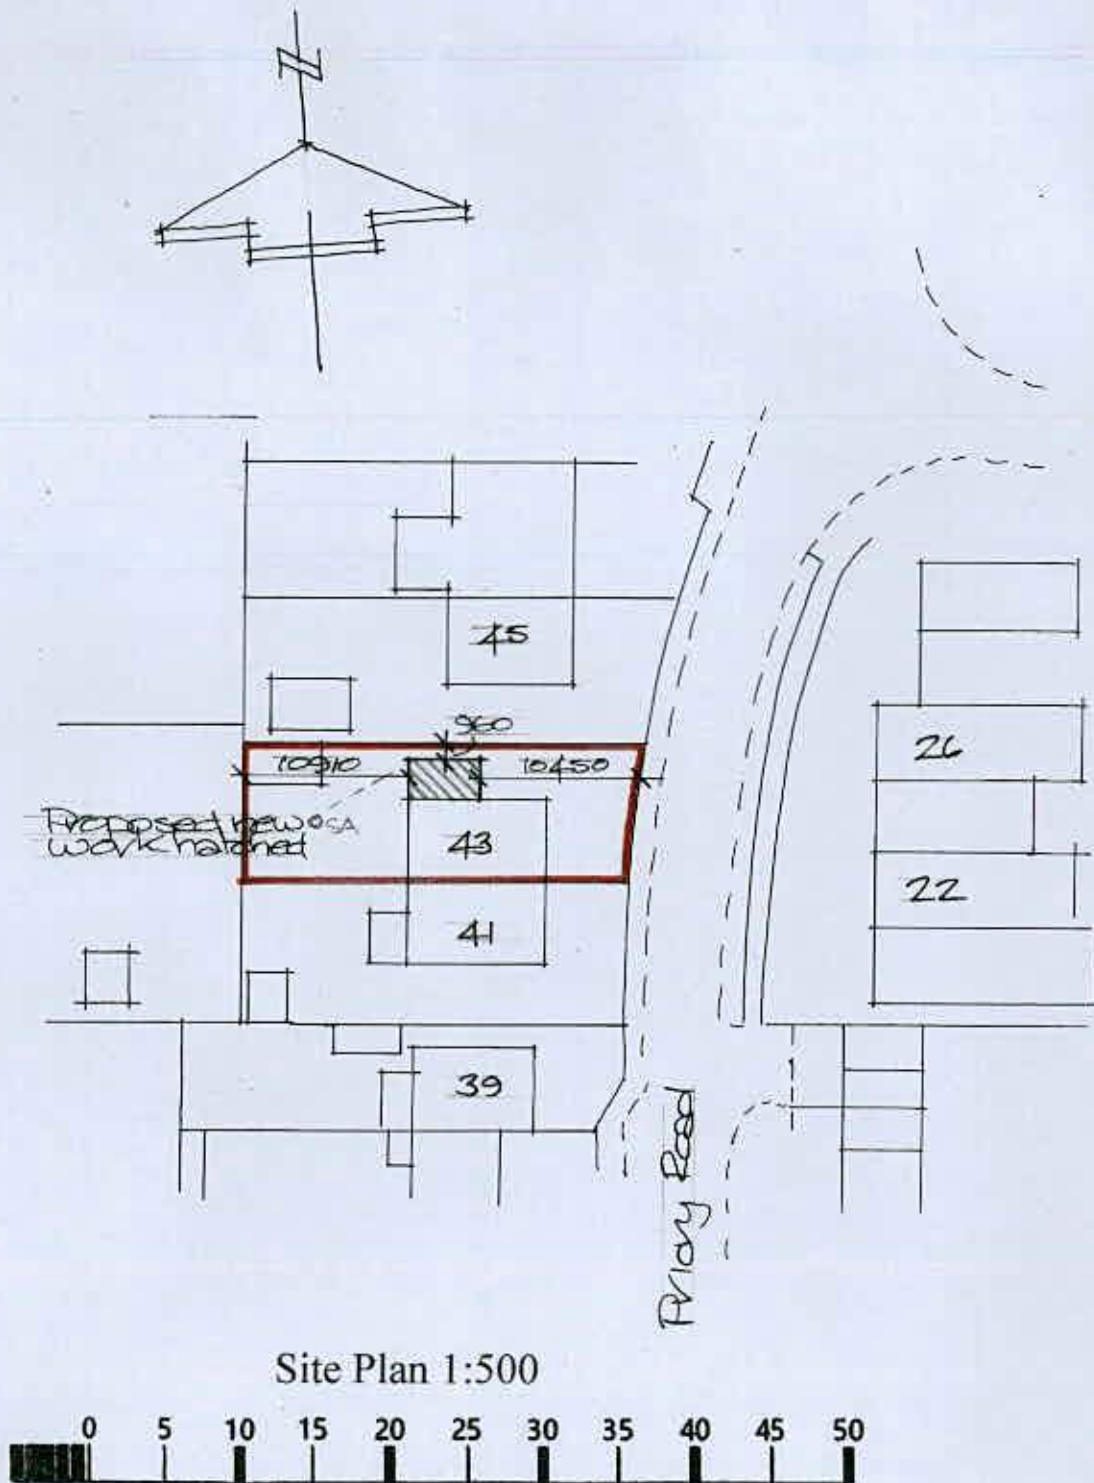
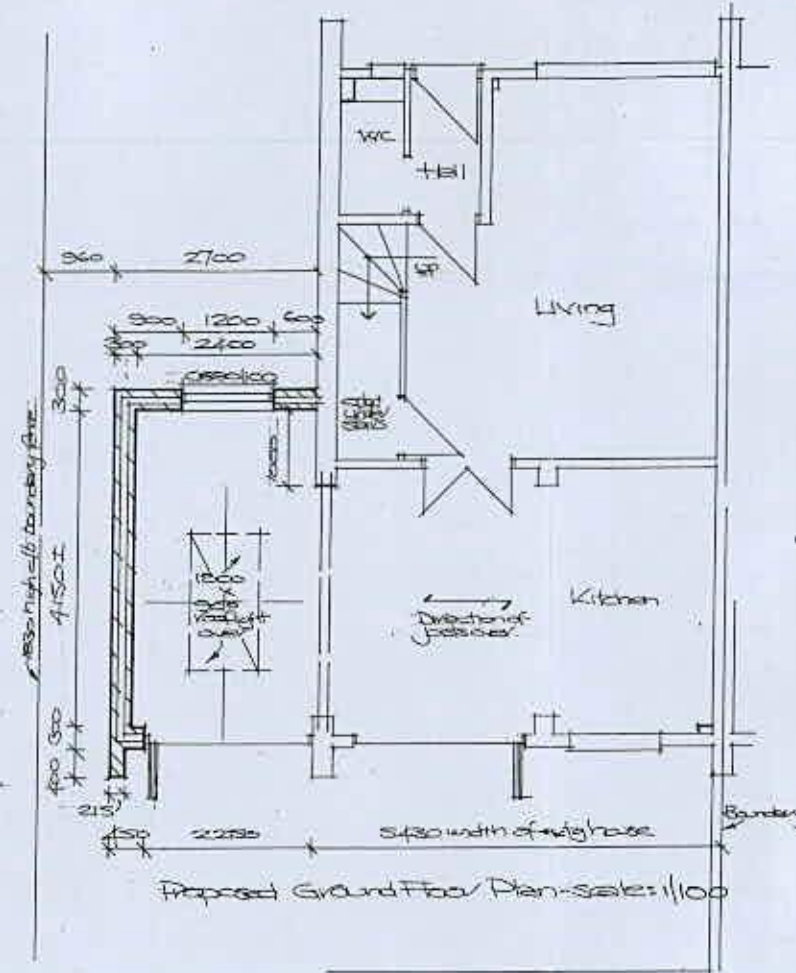


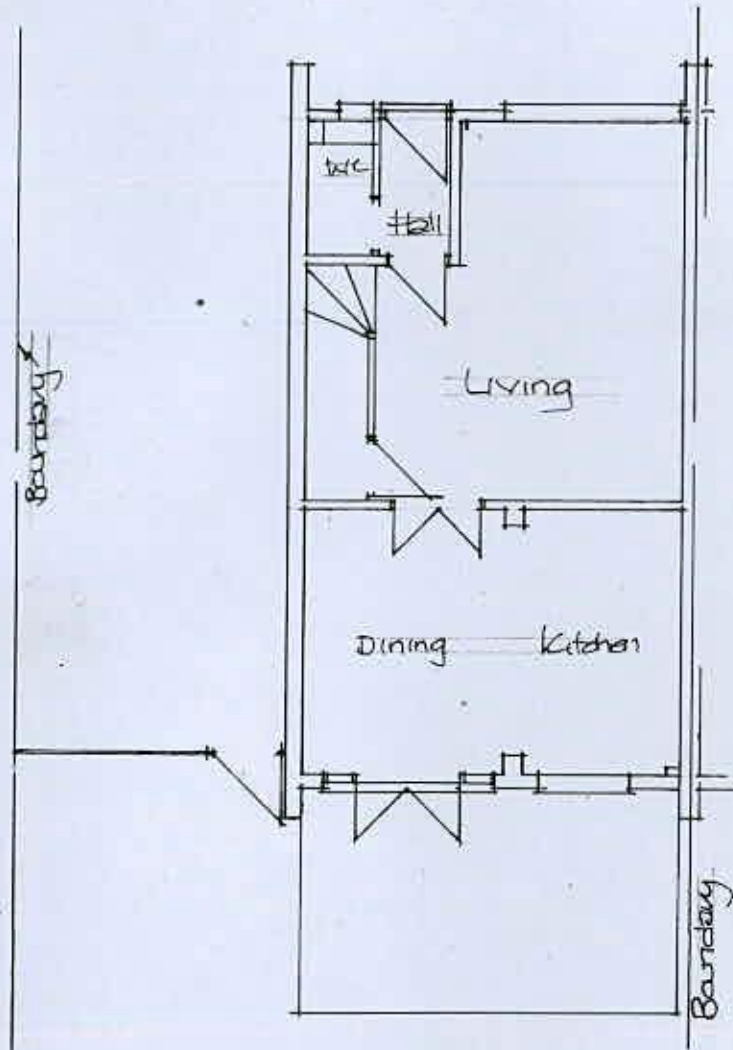

Existing Floor Plan 1:100

Proposed Floor Plan 1/100

Side Extension:
43 PRIORY ROAD
LITTLEHAMPTON
WEST SUSSEX BN16 3PZ

Paul Trussler
44 Firle Road
Lancing
West Sussex
BN15 0NZ

Drawing No. 220/586/1