




REAR SOUTH ELEVATION
EXISTING ELEVATIONS

Scale 1:100
0m 5m 10m
Scale Bar - 1:100

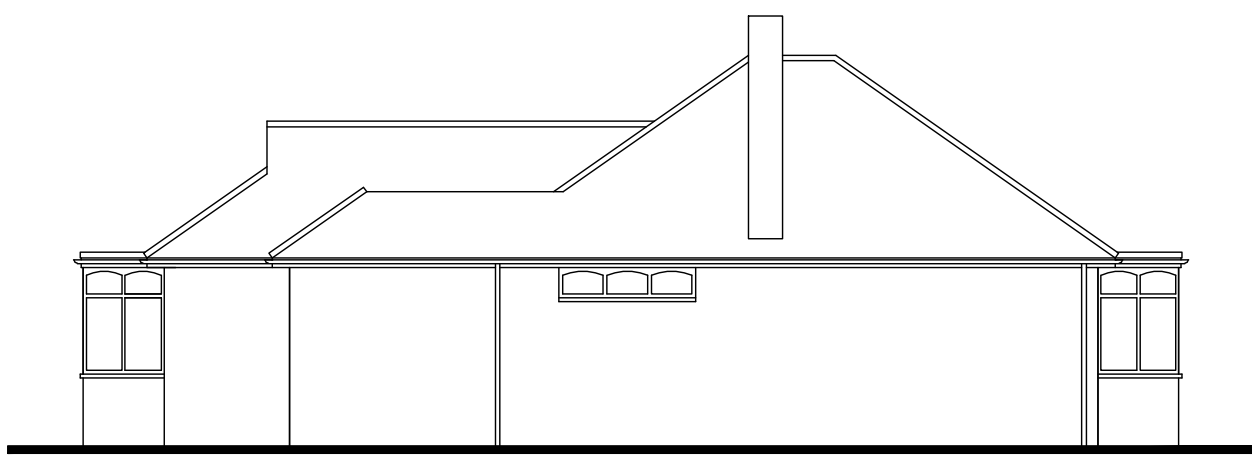

SIDE WEST ELEVATION




SIDE EAST ELEVATION



LOCATION PLAN
Scale 1:1250


0m 10m 20m 30m 40m 50m
Scale Bar - 1:1250

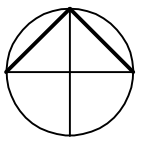

Information supplied based on Promap.
All dimensions and distances subject to
an accurate site survey being undertaken.



No dimensions to be scaled from drawing except for planning purposes.
The contractor should check all dimensions on site.
It is the contractors responsibility to ensure compliance with
Building Regulations.
C.D.M. Regs. 2015. The Client is advised of his responsibilities
to appoint a Planning Supervisor under these Regs.
All works to comply with the C.D.M. Regs. 2015.
The Party Wall Act. 1996 The property owner is advised of the
requirements of the Act, & the requirement to serve a Party Wall
Notice on any adjoining owners as required under the act.

REVISIONS:
A. 20.08.20 Block plan updated.

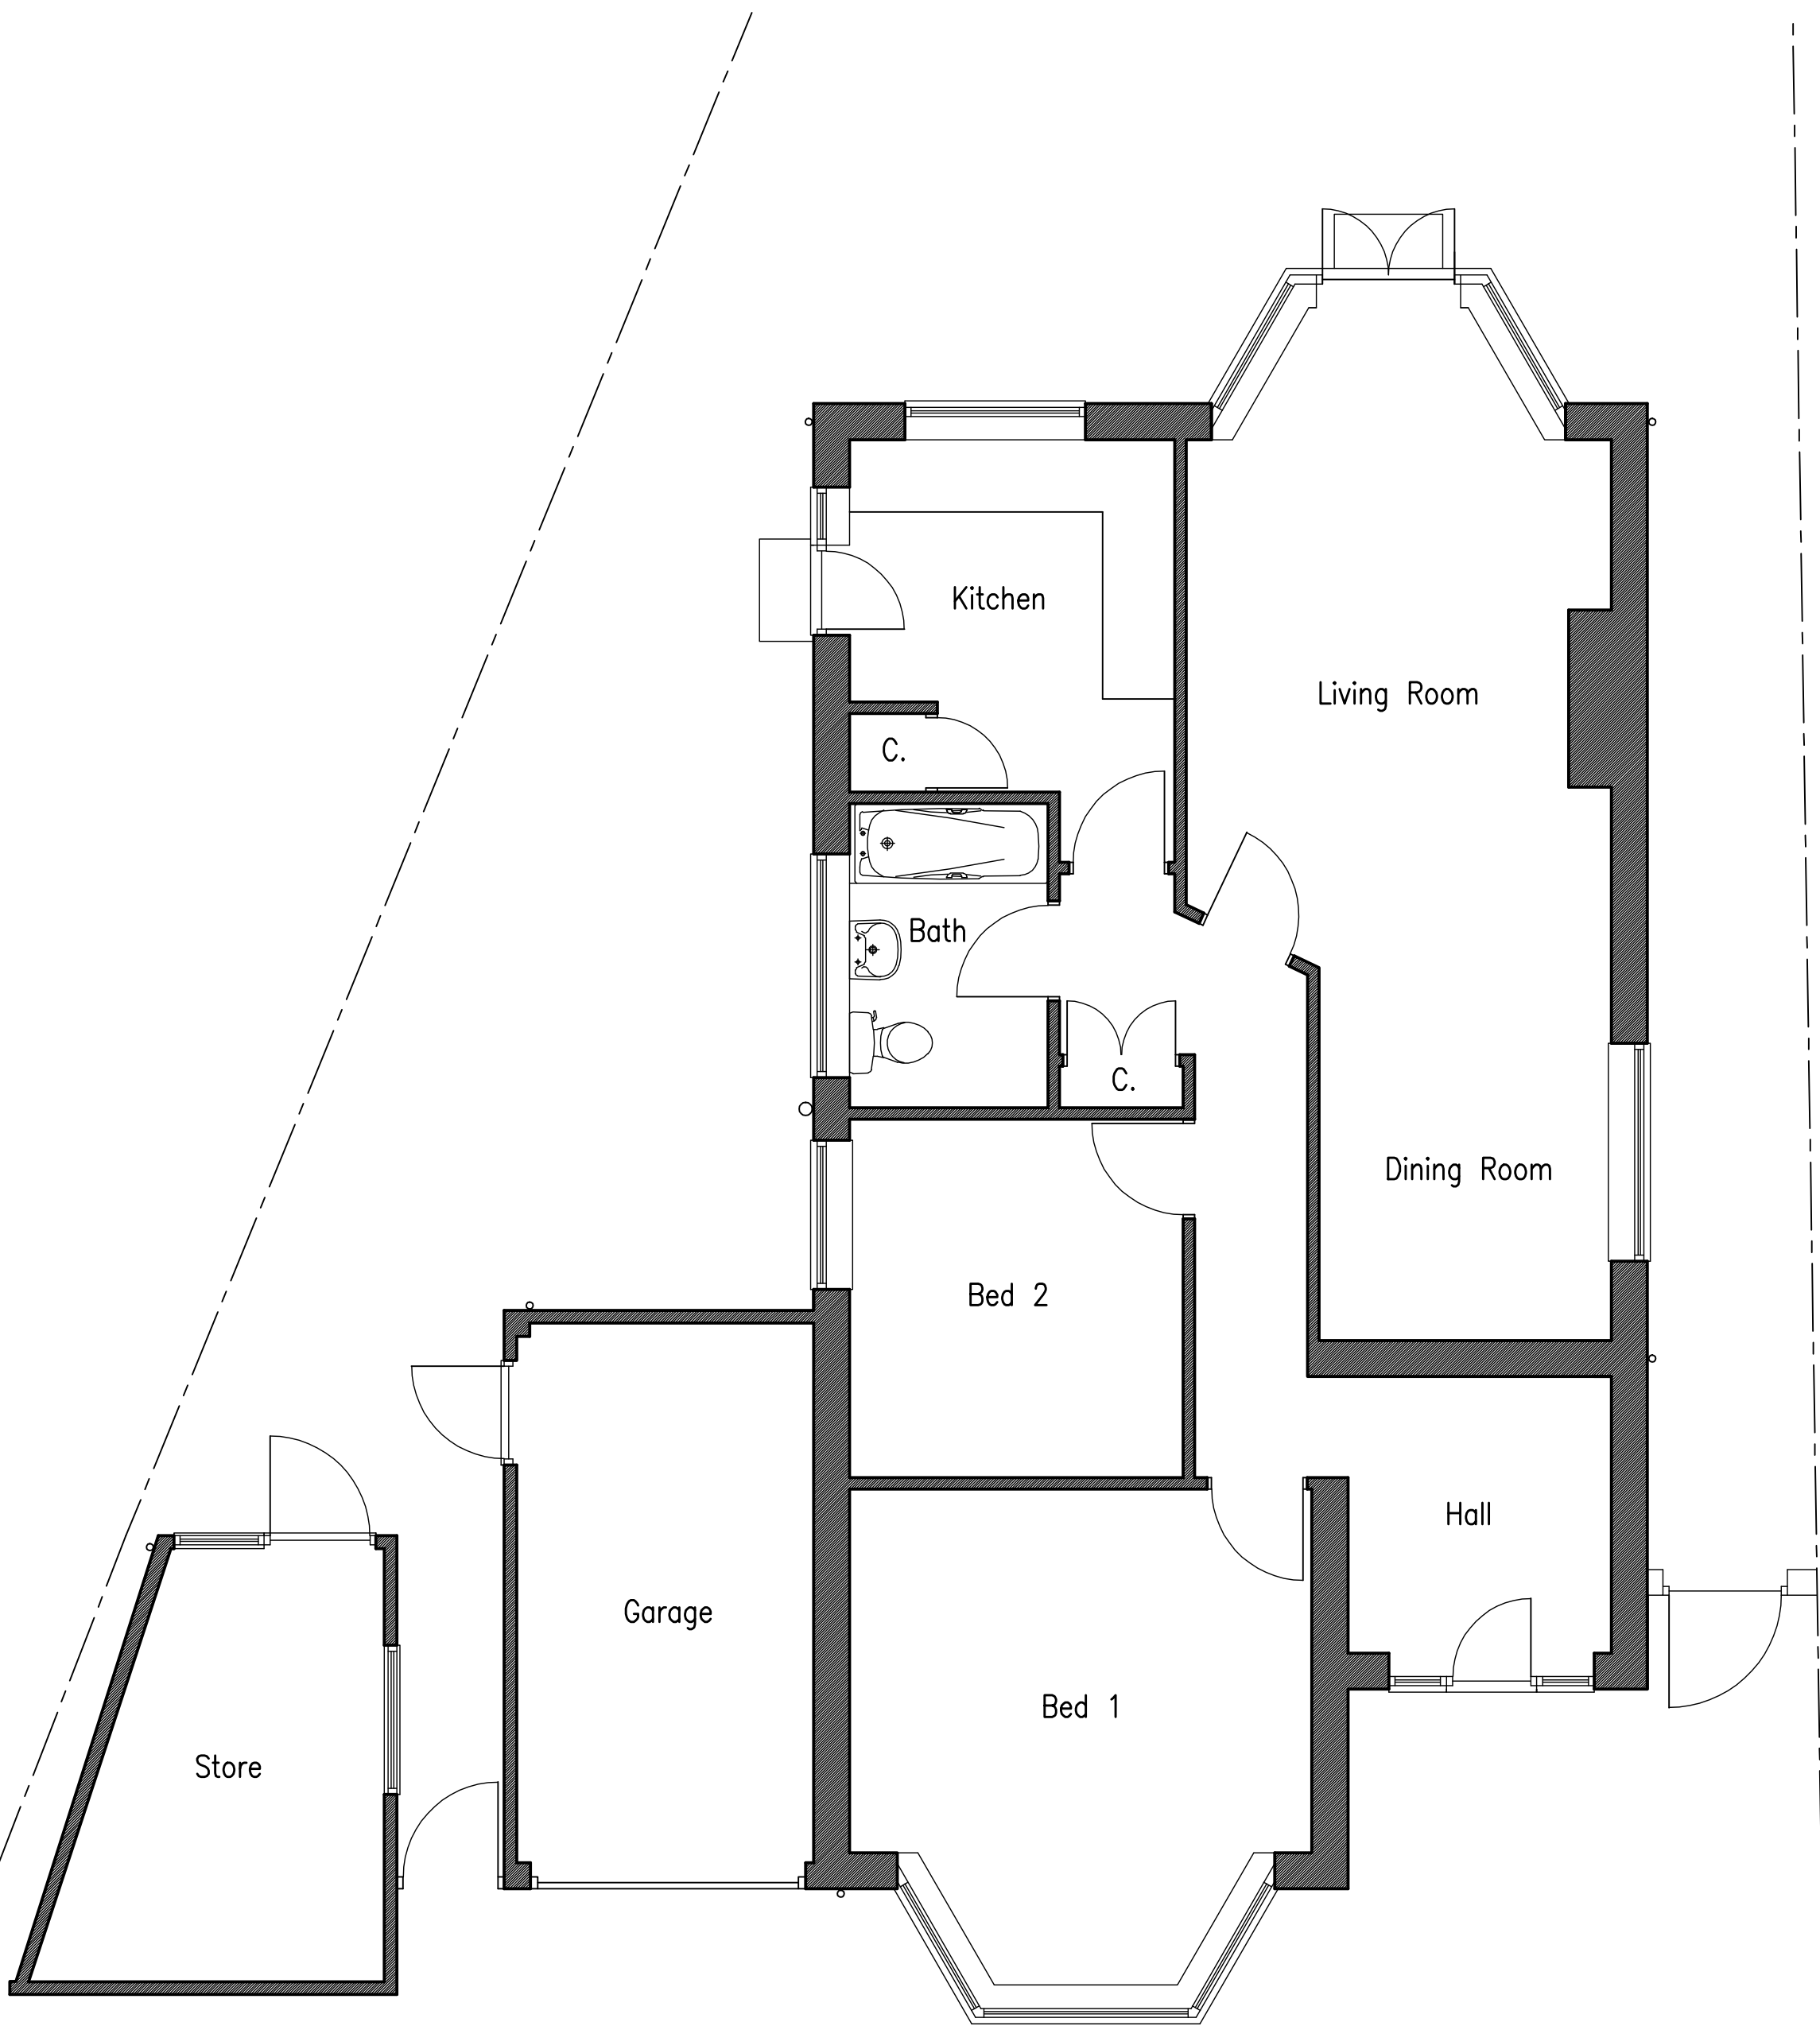


EXISTING GROUND FLOOR PLAN
Scale 1:50


0m 5m 10m
Scale Bar - 1:50

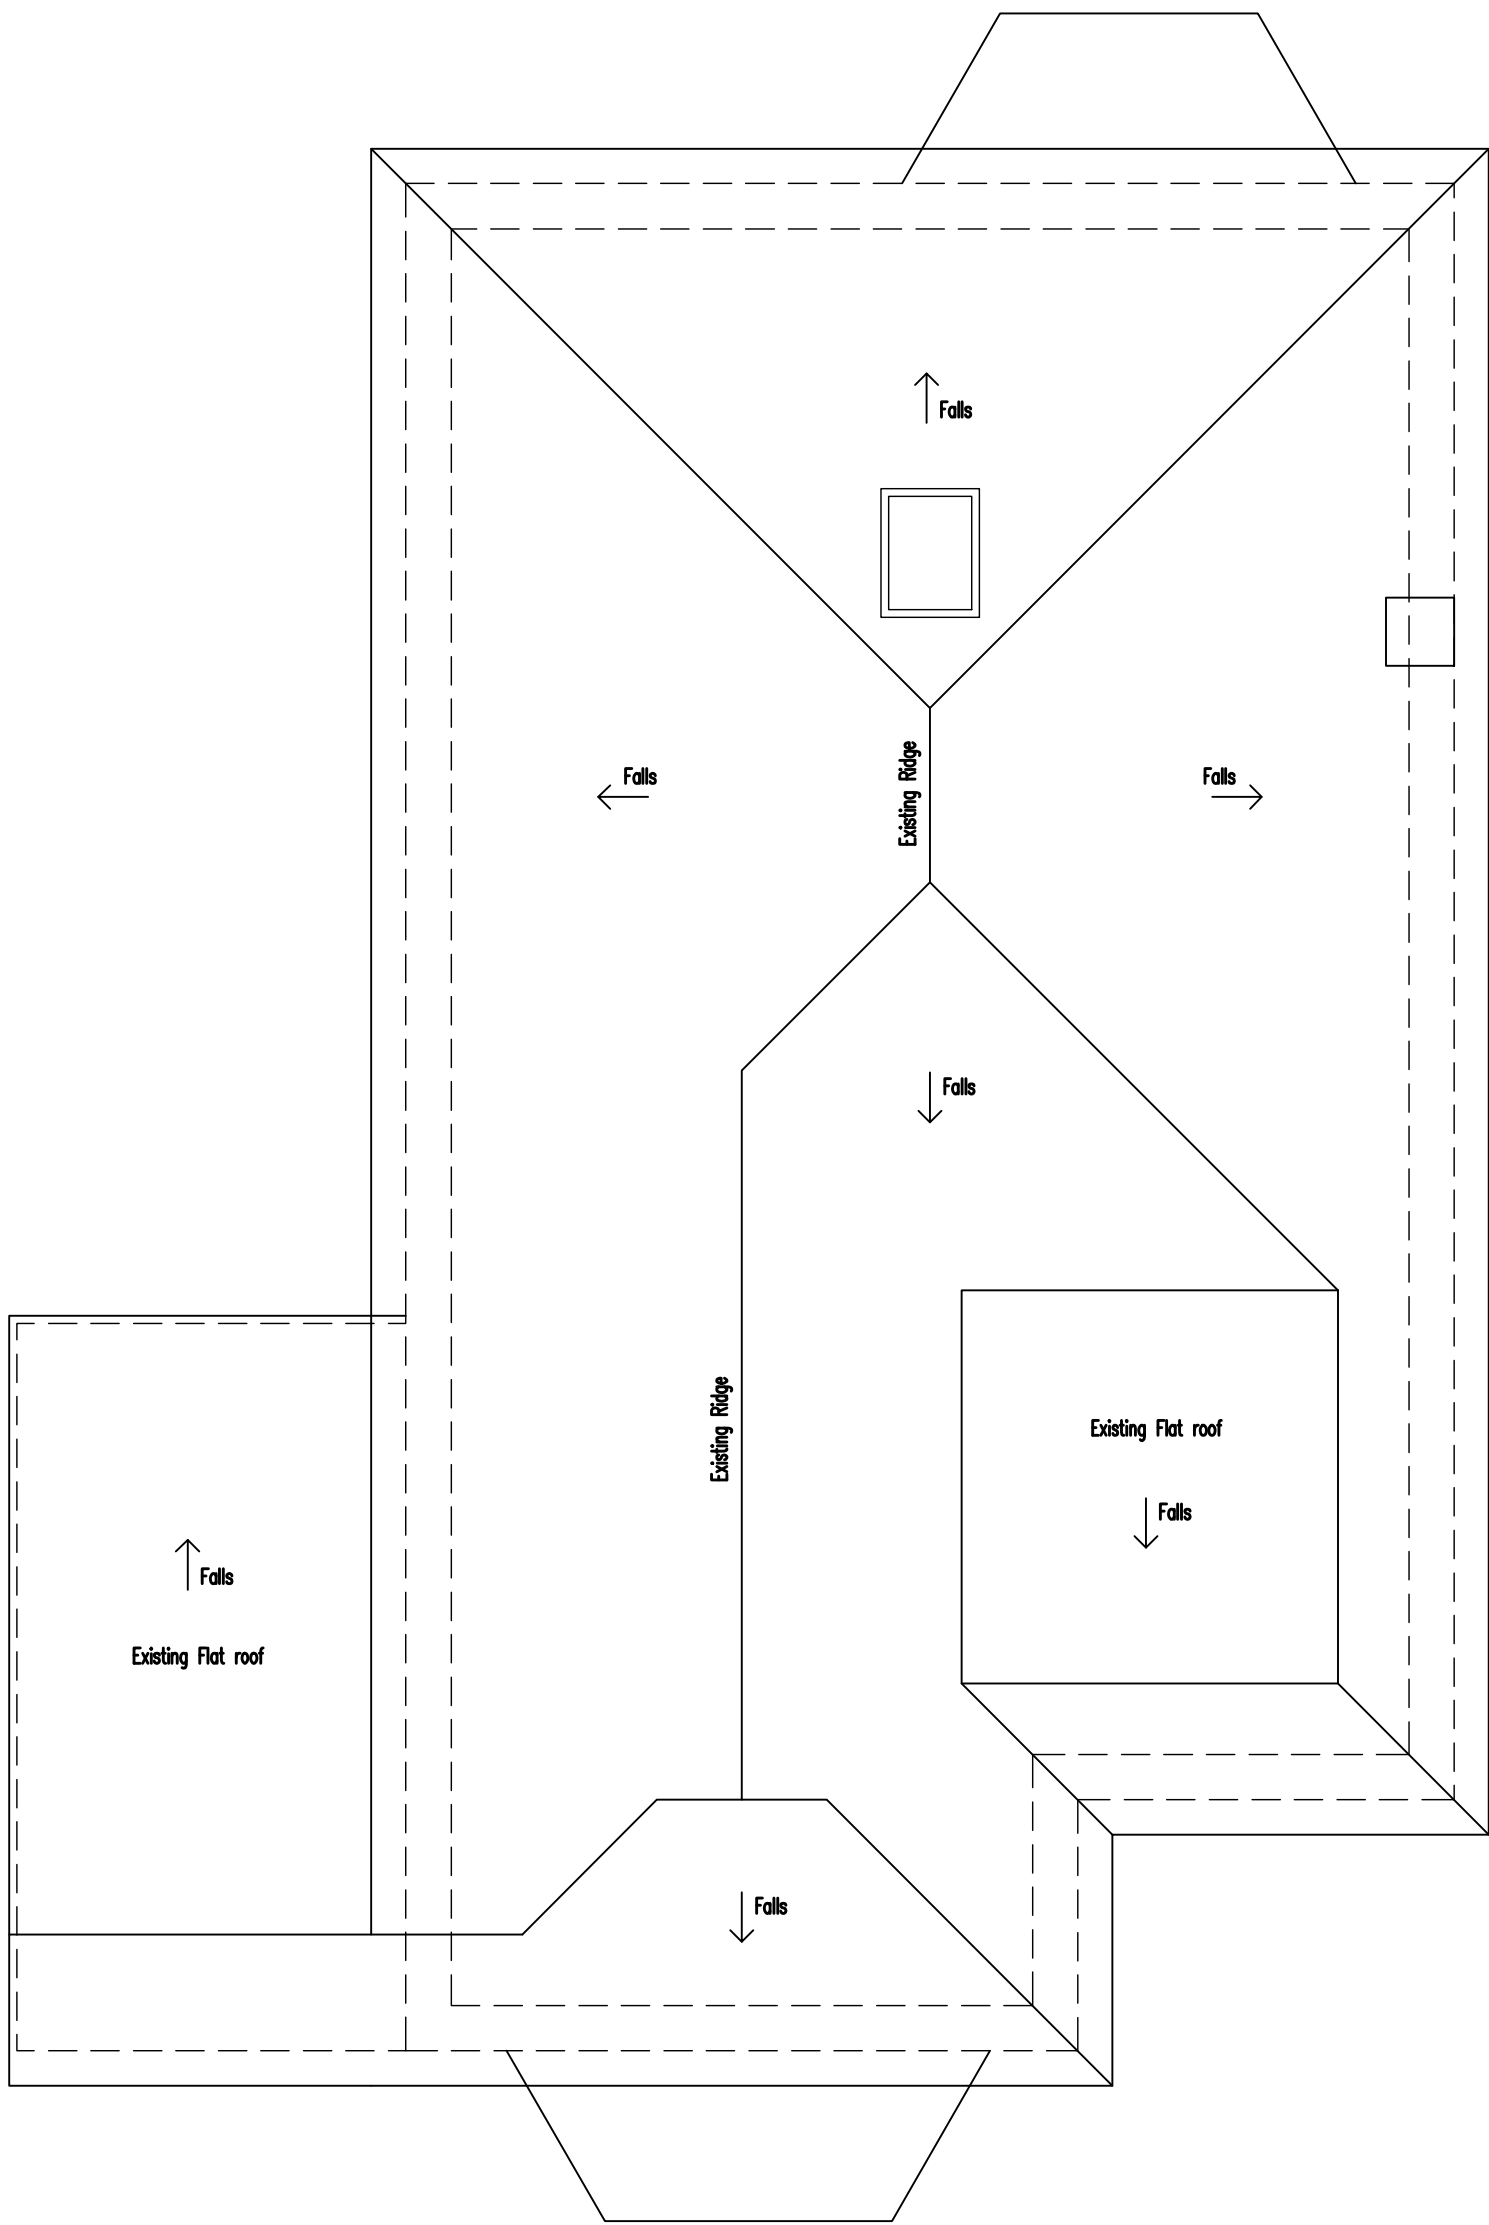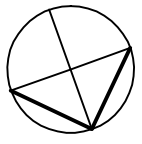

EXISTING ROOF PLAN
Scale 1:50

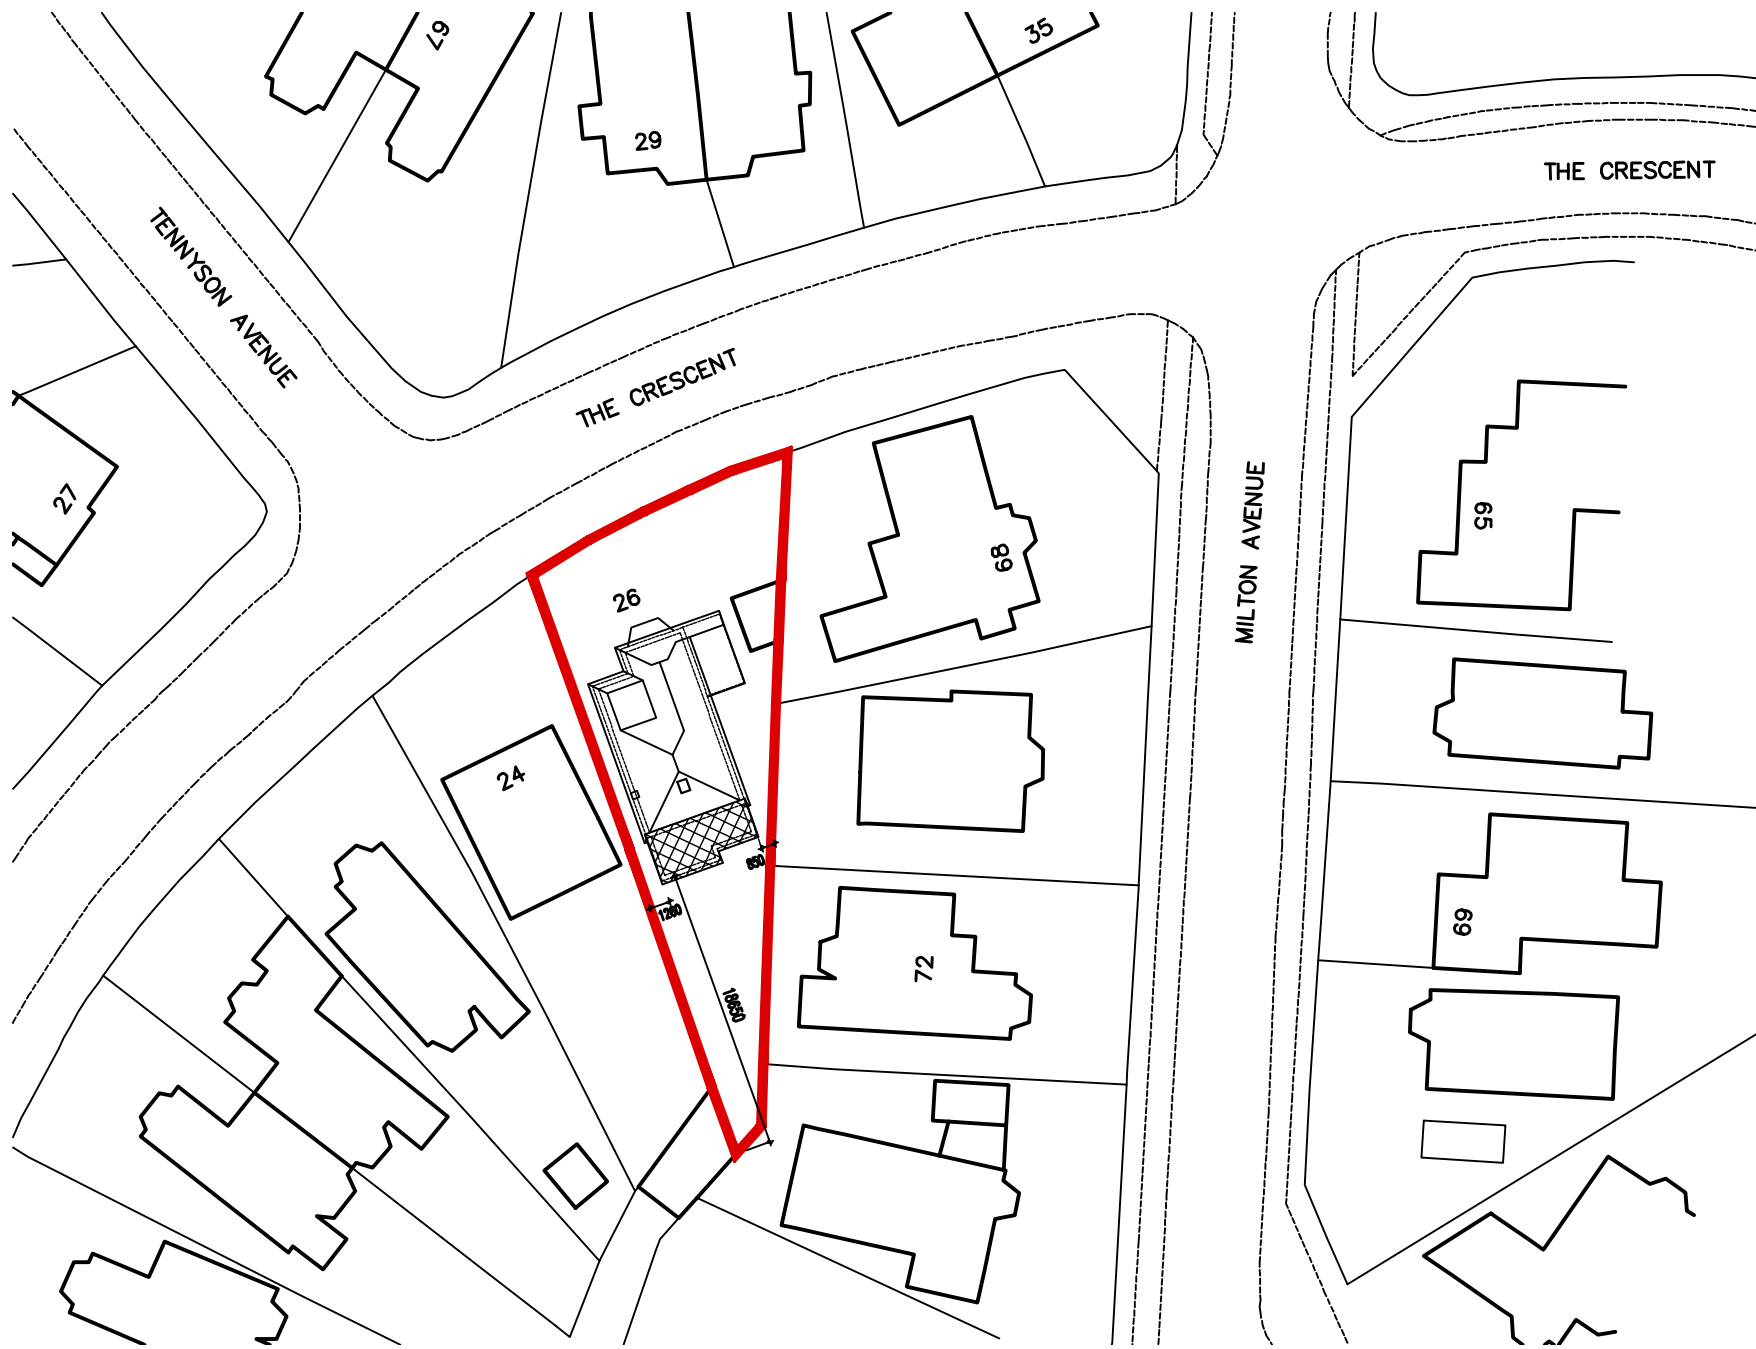

BLOCK PLAN
Scale 1:500

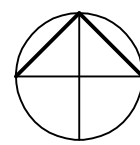

0m 10m 20m 30m 40m 50m
Scale Bar - 1:500

ADCS

Architectural Design
Computer Services

30 Foxley Lane
Worthing
West Sussex
BN13 3AD
Tel: 01903 280701
E-mail:
adcs@sky.com

Client
MR P. & MRS T. JAMES

Project
PROPOSED REAR EXTENSION
26 THE CRESCENT
RUSTINGTON
WEST SUSSEX BN16 2PE

Drawing
EXISTING FLOOR PLANS
& ELEVATIONS

Scale
1:50 &
1:100 @ A1
Date
07.01.26
Drawn
TP

Drawing No.
Revision

1655/P01 A