




REAR SOUTH ELEVATION
PROPOSED ELEVATIONS

Scale 1:100

0m 5m 10m

Scale Bar - 1:100

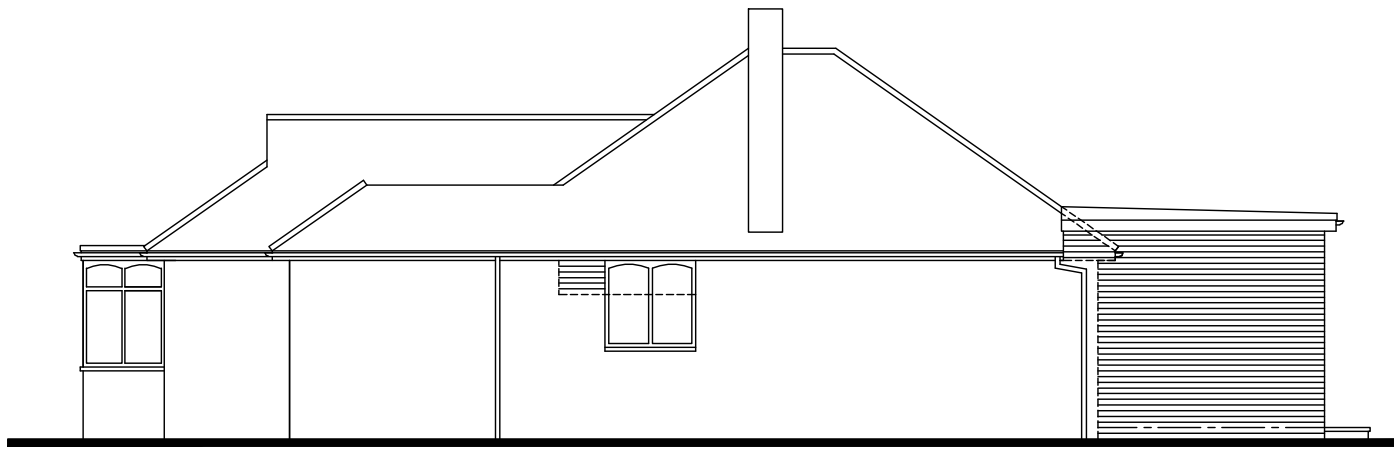

SIDE WEST ELEVATION



SIDE EAST ELEVATION

SCHEDULE OF MATERIALS

WALLS - BRICKWORK & MORTAR TO MATCH EXISTING

ROOF - FLAT ROOF

WINDOWS - NEW PVCu WINDOW COLOUR WHITE

DOUBLE DOORS - NEW PVCu SLIDING DOORS COLOUR WHITE

RAINWATER GOODS - NEW PVCu COLOUR WHITE

No dimensions to be scaled from drawing except for planning purposes.

The contractor should check all dimensions on site.

It is the contractors responsibility to ensure compliance with Building Regulations.

C.D.M. Regs. 2015. The Client is advised of his responsibilities to appoint a Planning Supervisor under these Regs. All works to comply with the C.D.M. Regs. 2015.

The Party Wall Act. 1996 The property owner is advised of the requirements of the Act, & the requirement to serve a Party Wall Notice on any adjoining owners as required under the act.

REVISIONS:

A. 17.01.26 Amended in accordance with clients requirements.


B. 19.01.26 Cloak room window added to side East Elevation.

C. 03.02.26 Amended in accordance with clients requirements.

D. 04.02.26 Amended in accordance with clients requirements.


E. 04.02.26 Window added to living room.

F. 20.02.26 Amended in accordance with clients requirements.

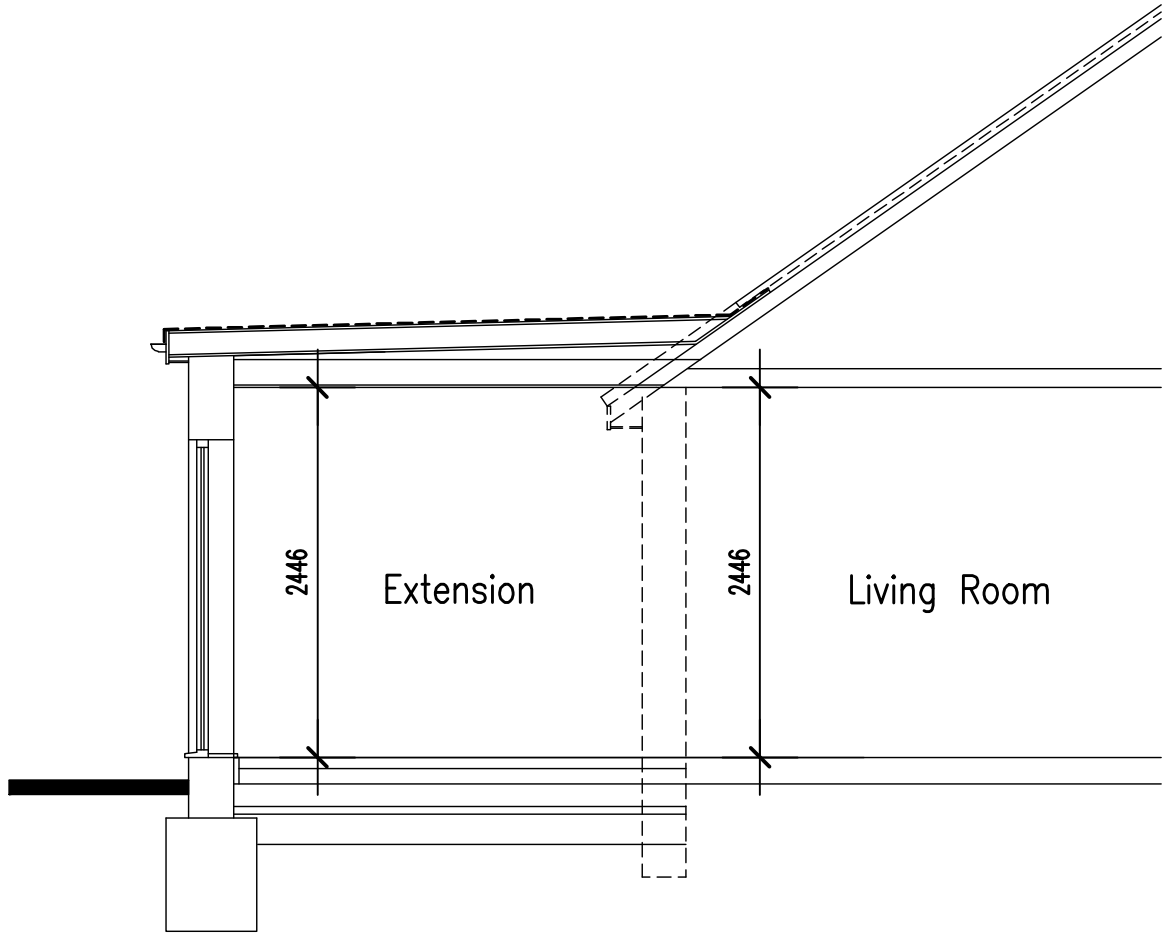

PROPOSED SECTION

Scale 1:50

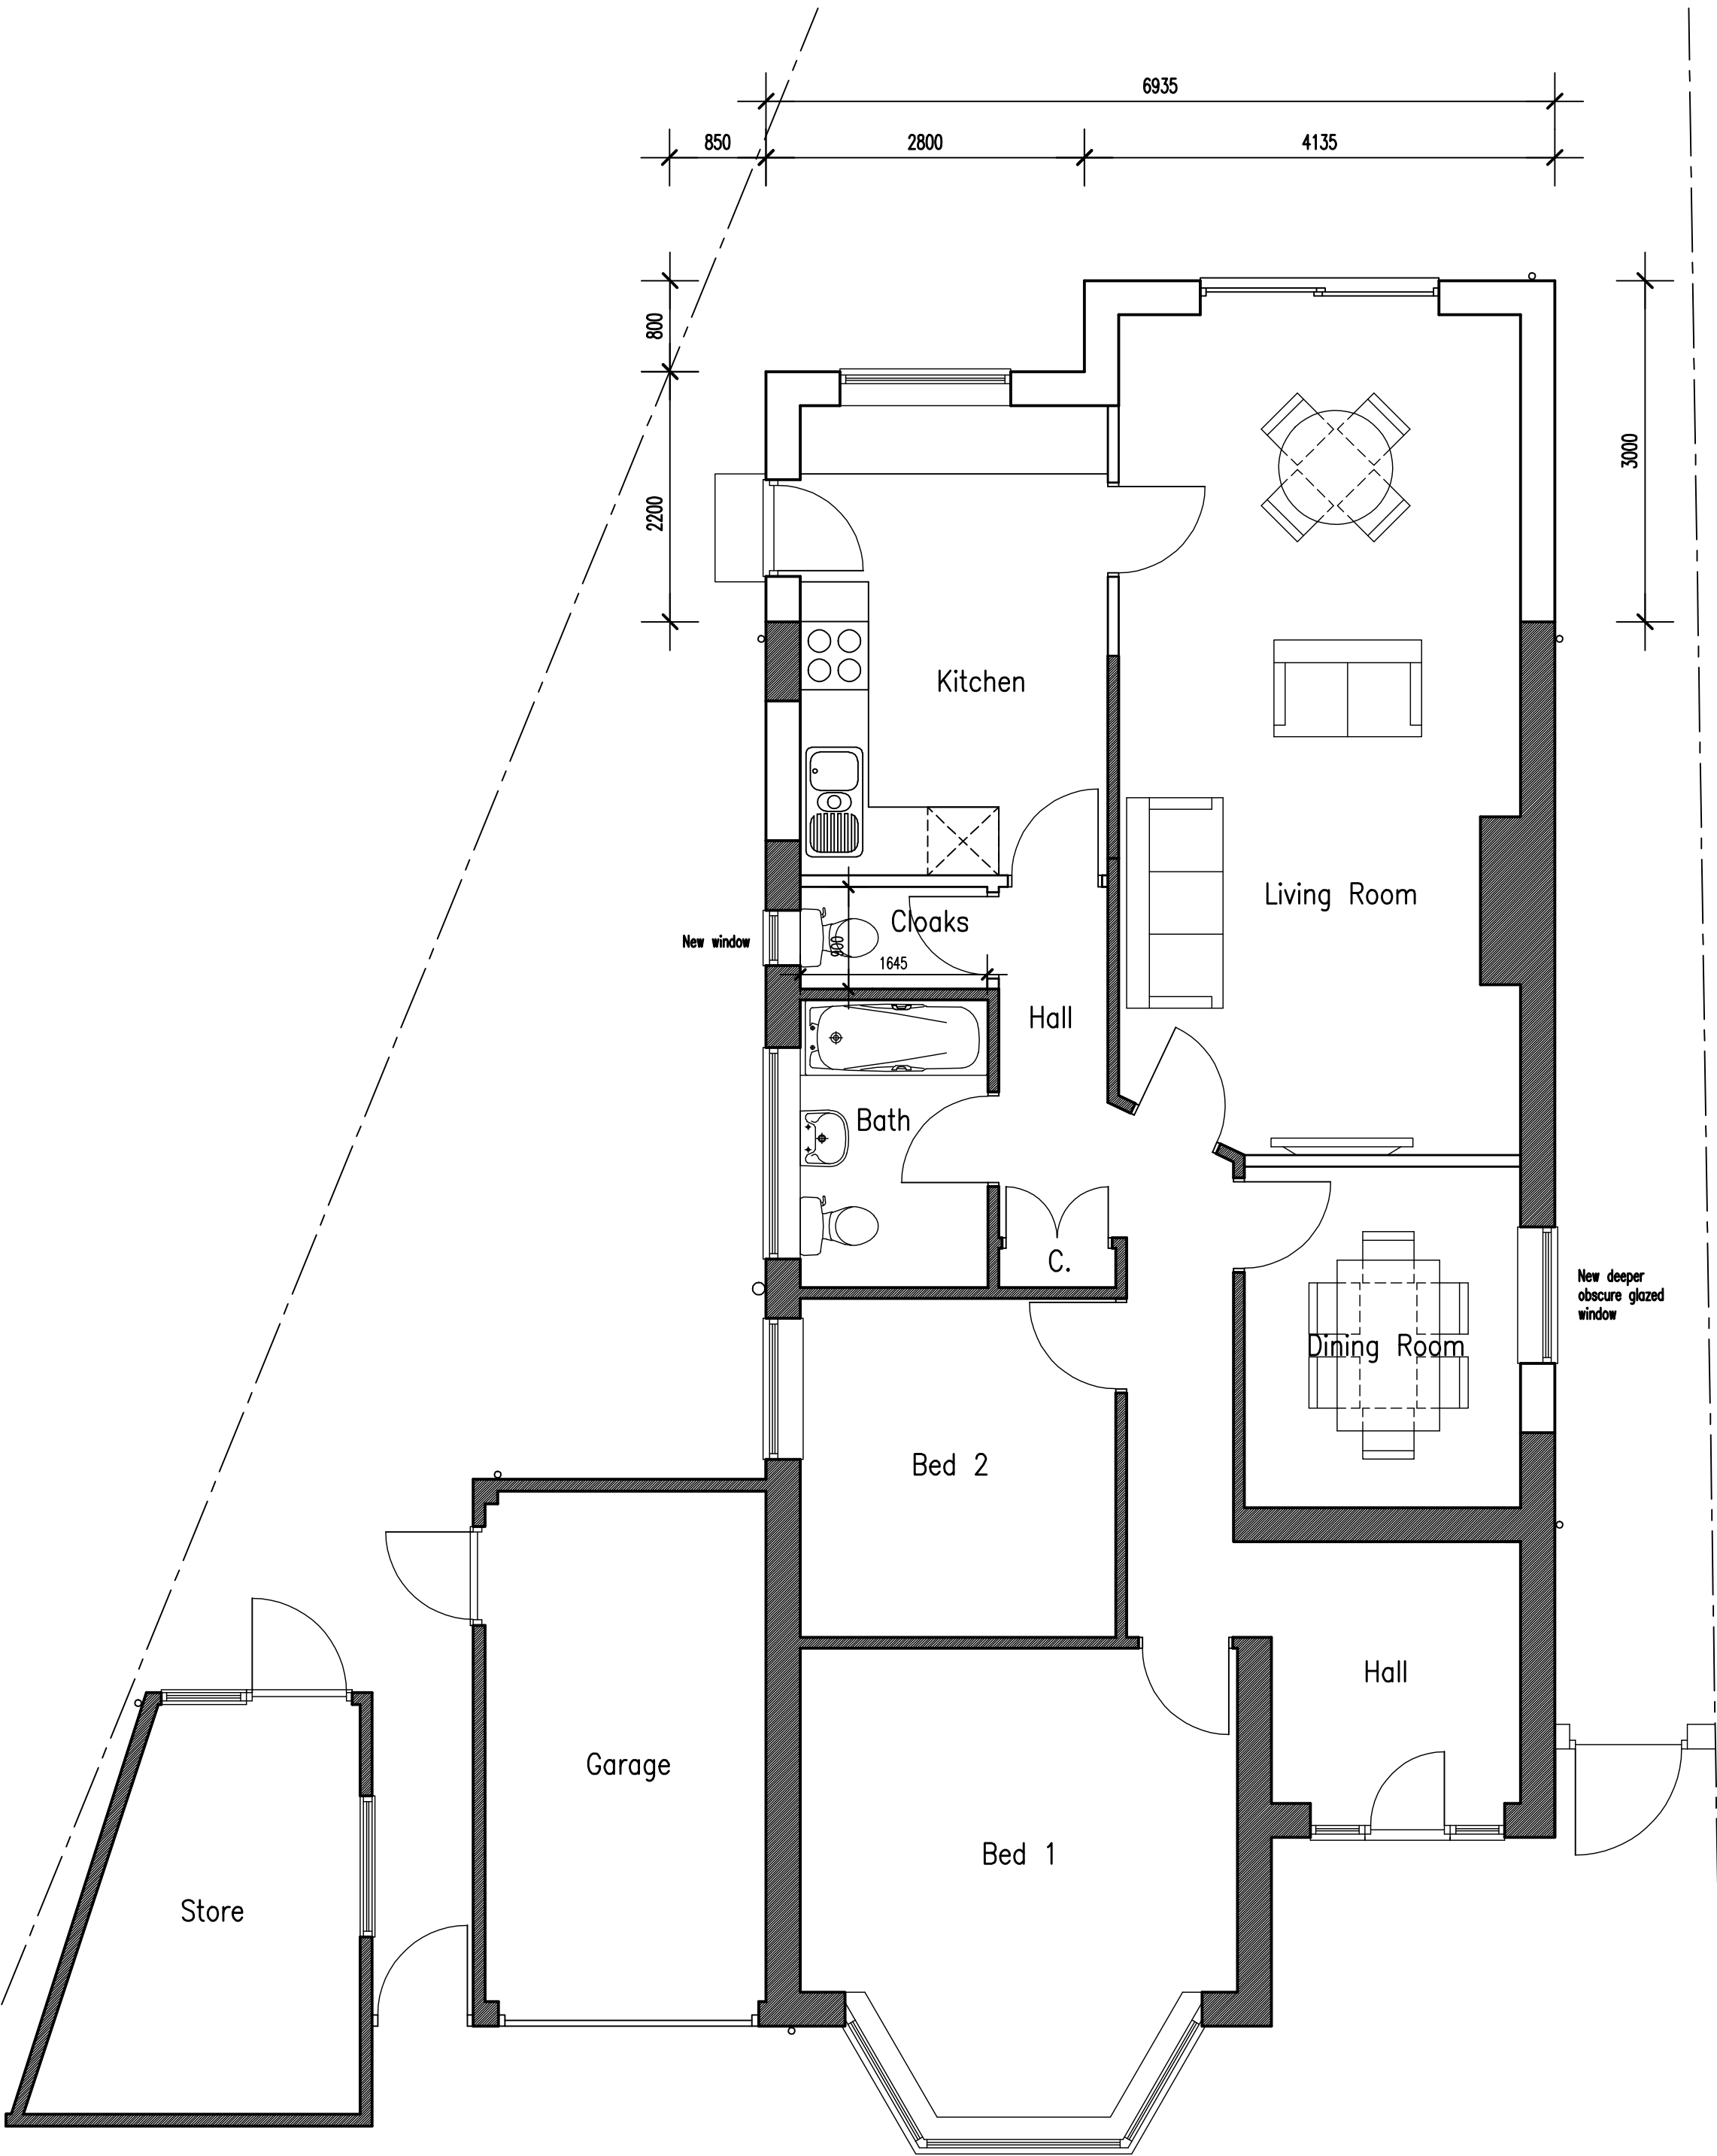


PROPOSED GROUND FLOOR PLAN

Scale 1:50

0m 5m 10m

Scale Bar - 1:50

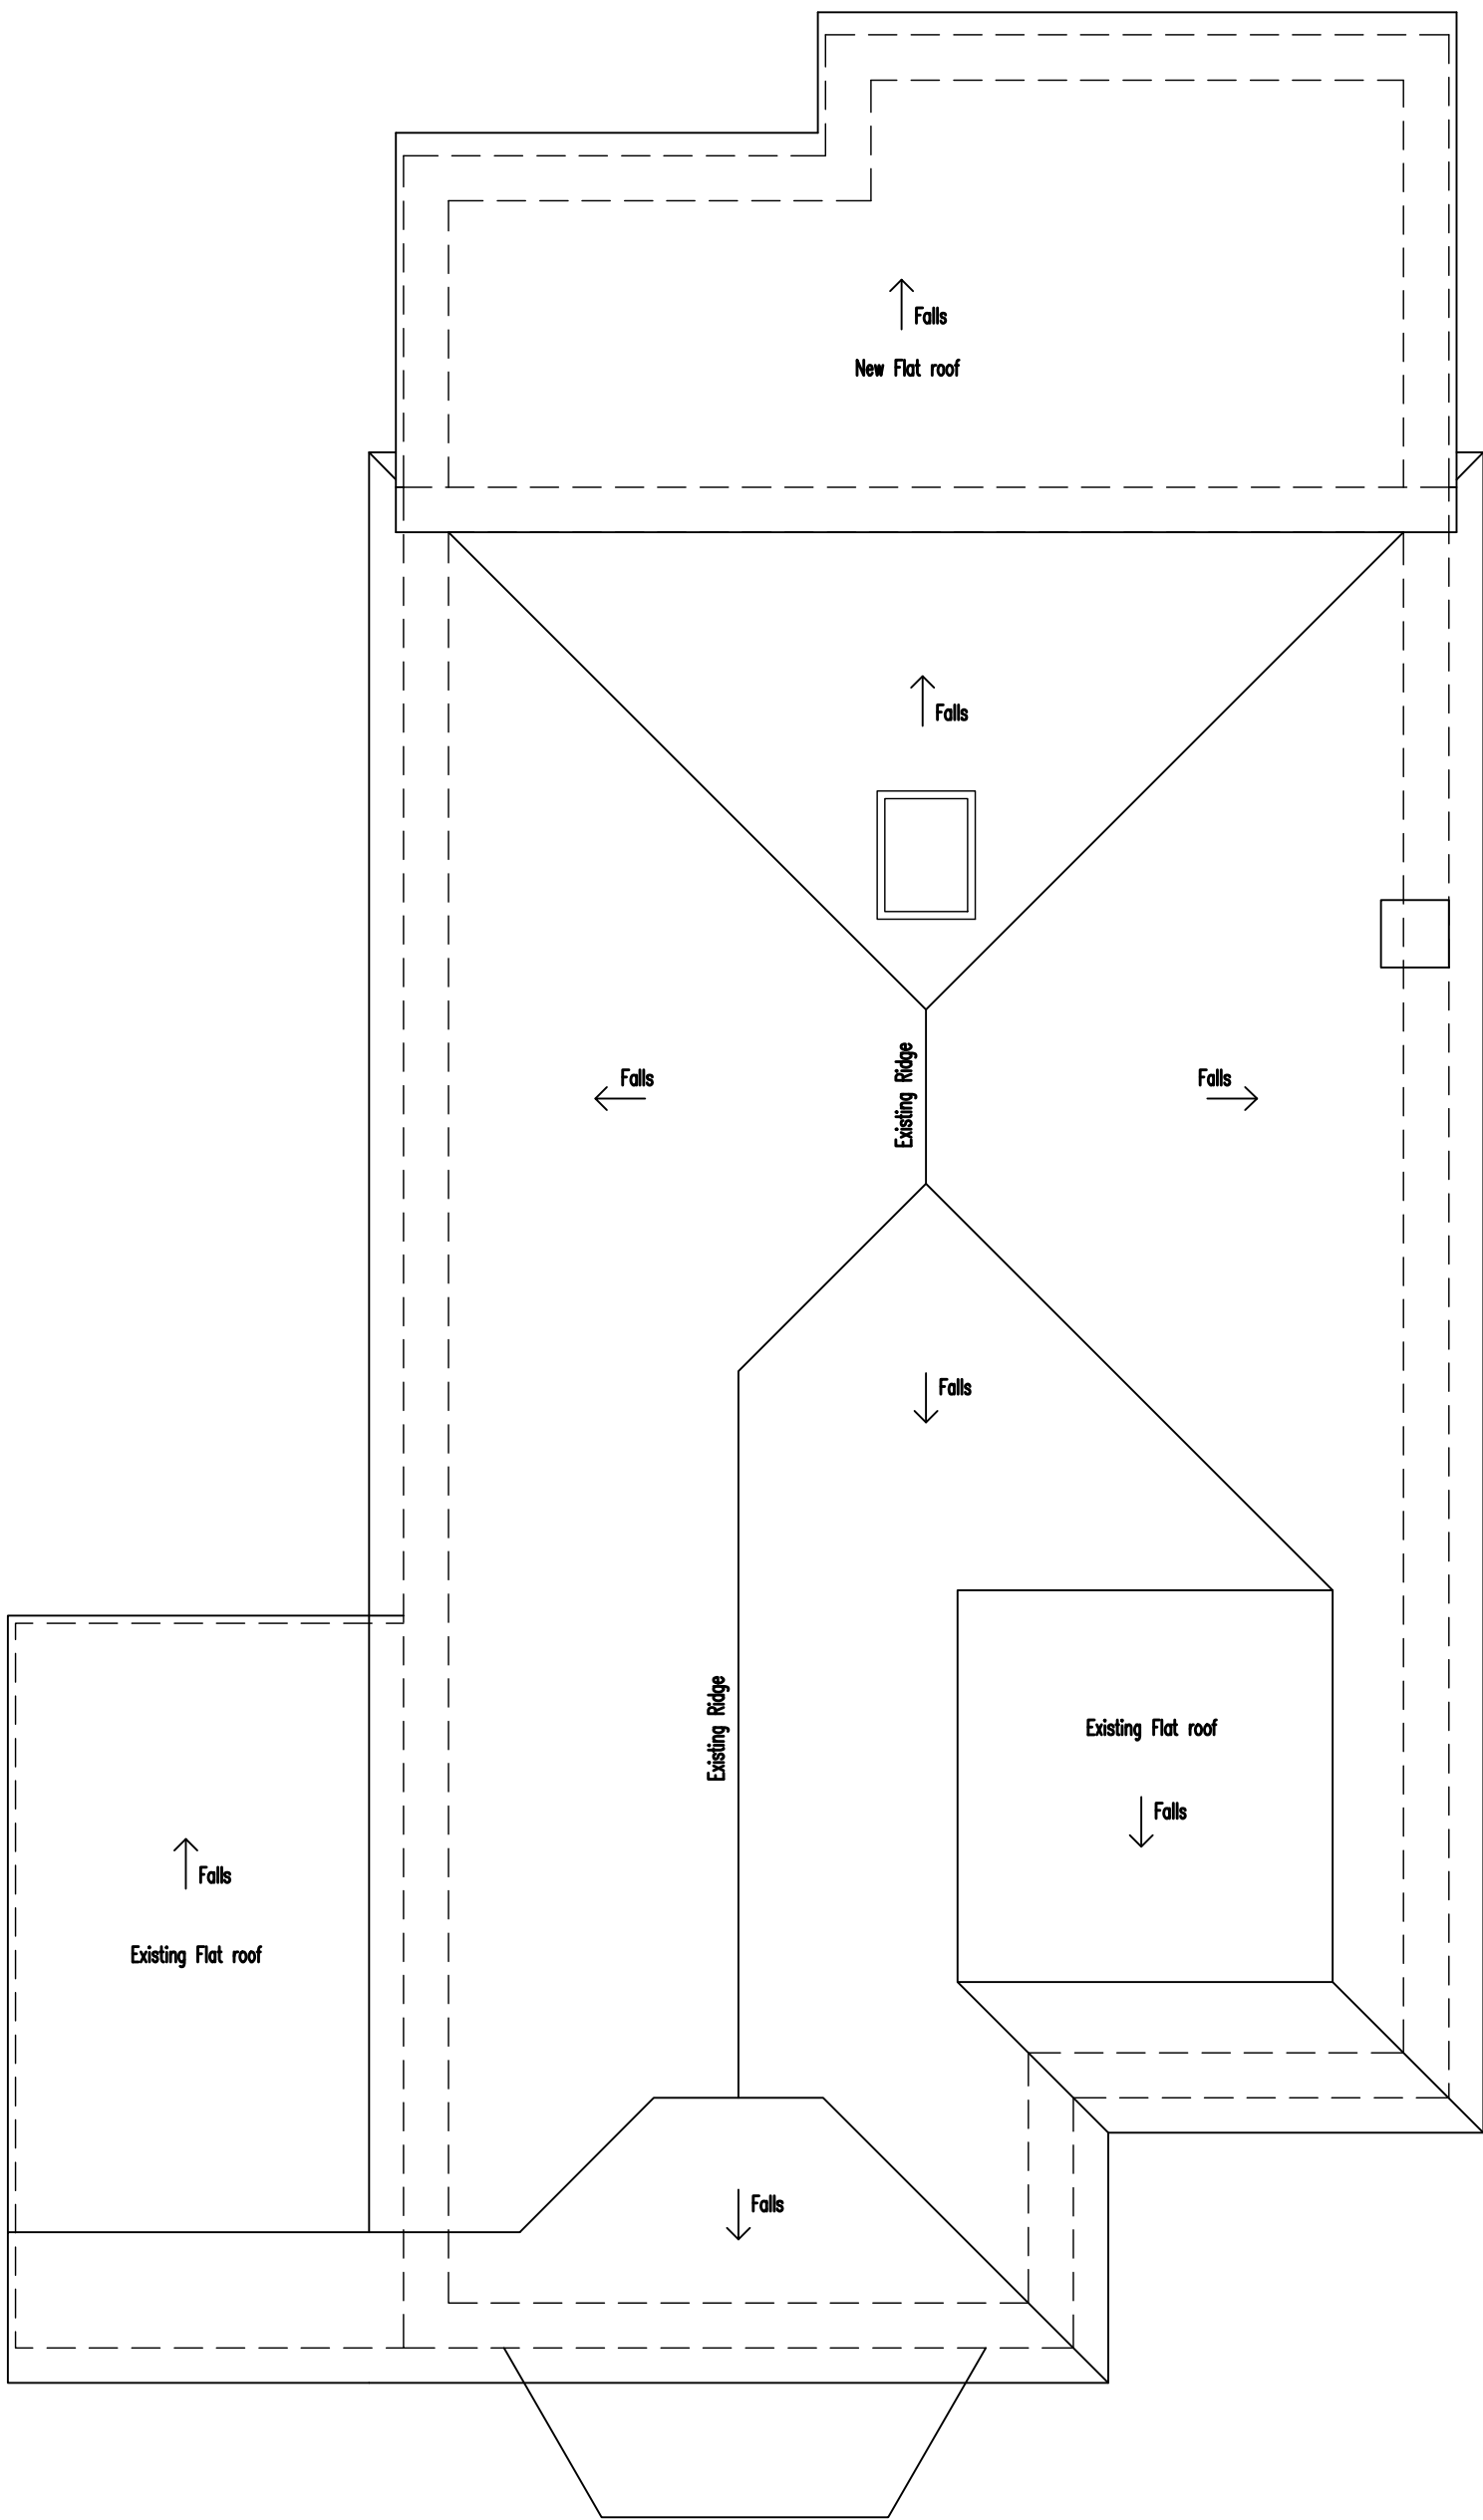

PROPOSED ROOF PLAN

Scale 1:50

ADCS

Architectural Design

Computer Services

30 Foxley Lane
Worthing
West Sussex
BN13 3AD
Tel: 01903 280701
E-mail:
adcs@sky.com

Client

MR P. & MRS T. JAMES

Project

PROPOSED REAR EXTENSION
26 THE CRESCENT
RUSTINGTON
WEST SUSSEX BN16 2PE

Drawing

PROPOSED FLOOR PLANS
& ELEVATIONS

Scale

1:50 &
1:100 @ A1

Date

07.01.26

Drawn

TP

Drawing No.

Revision

1655/P02

F