


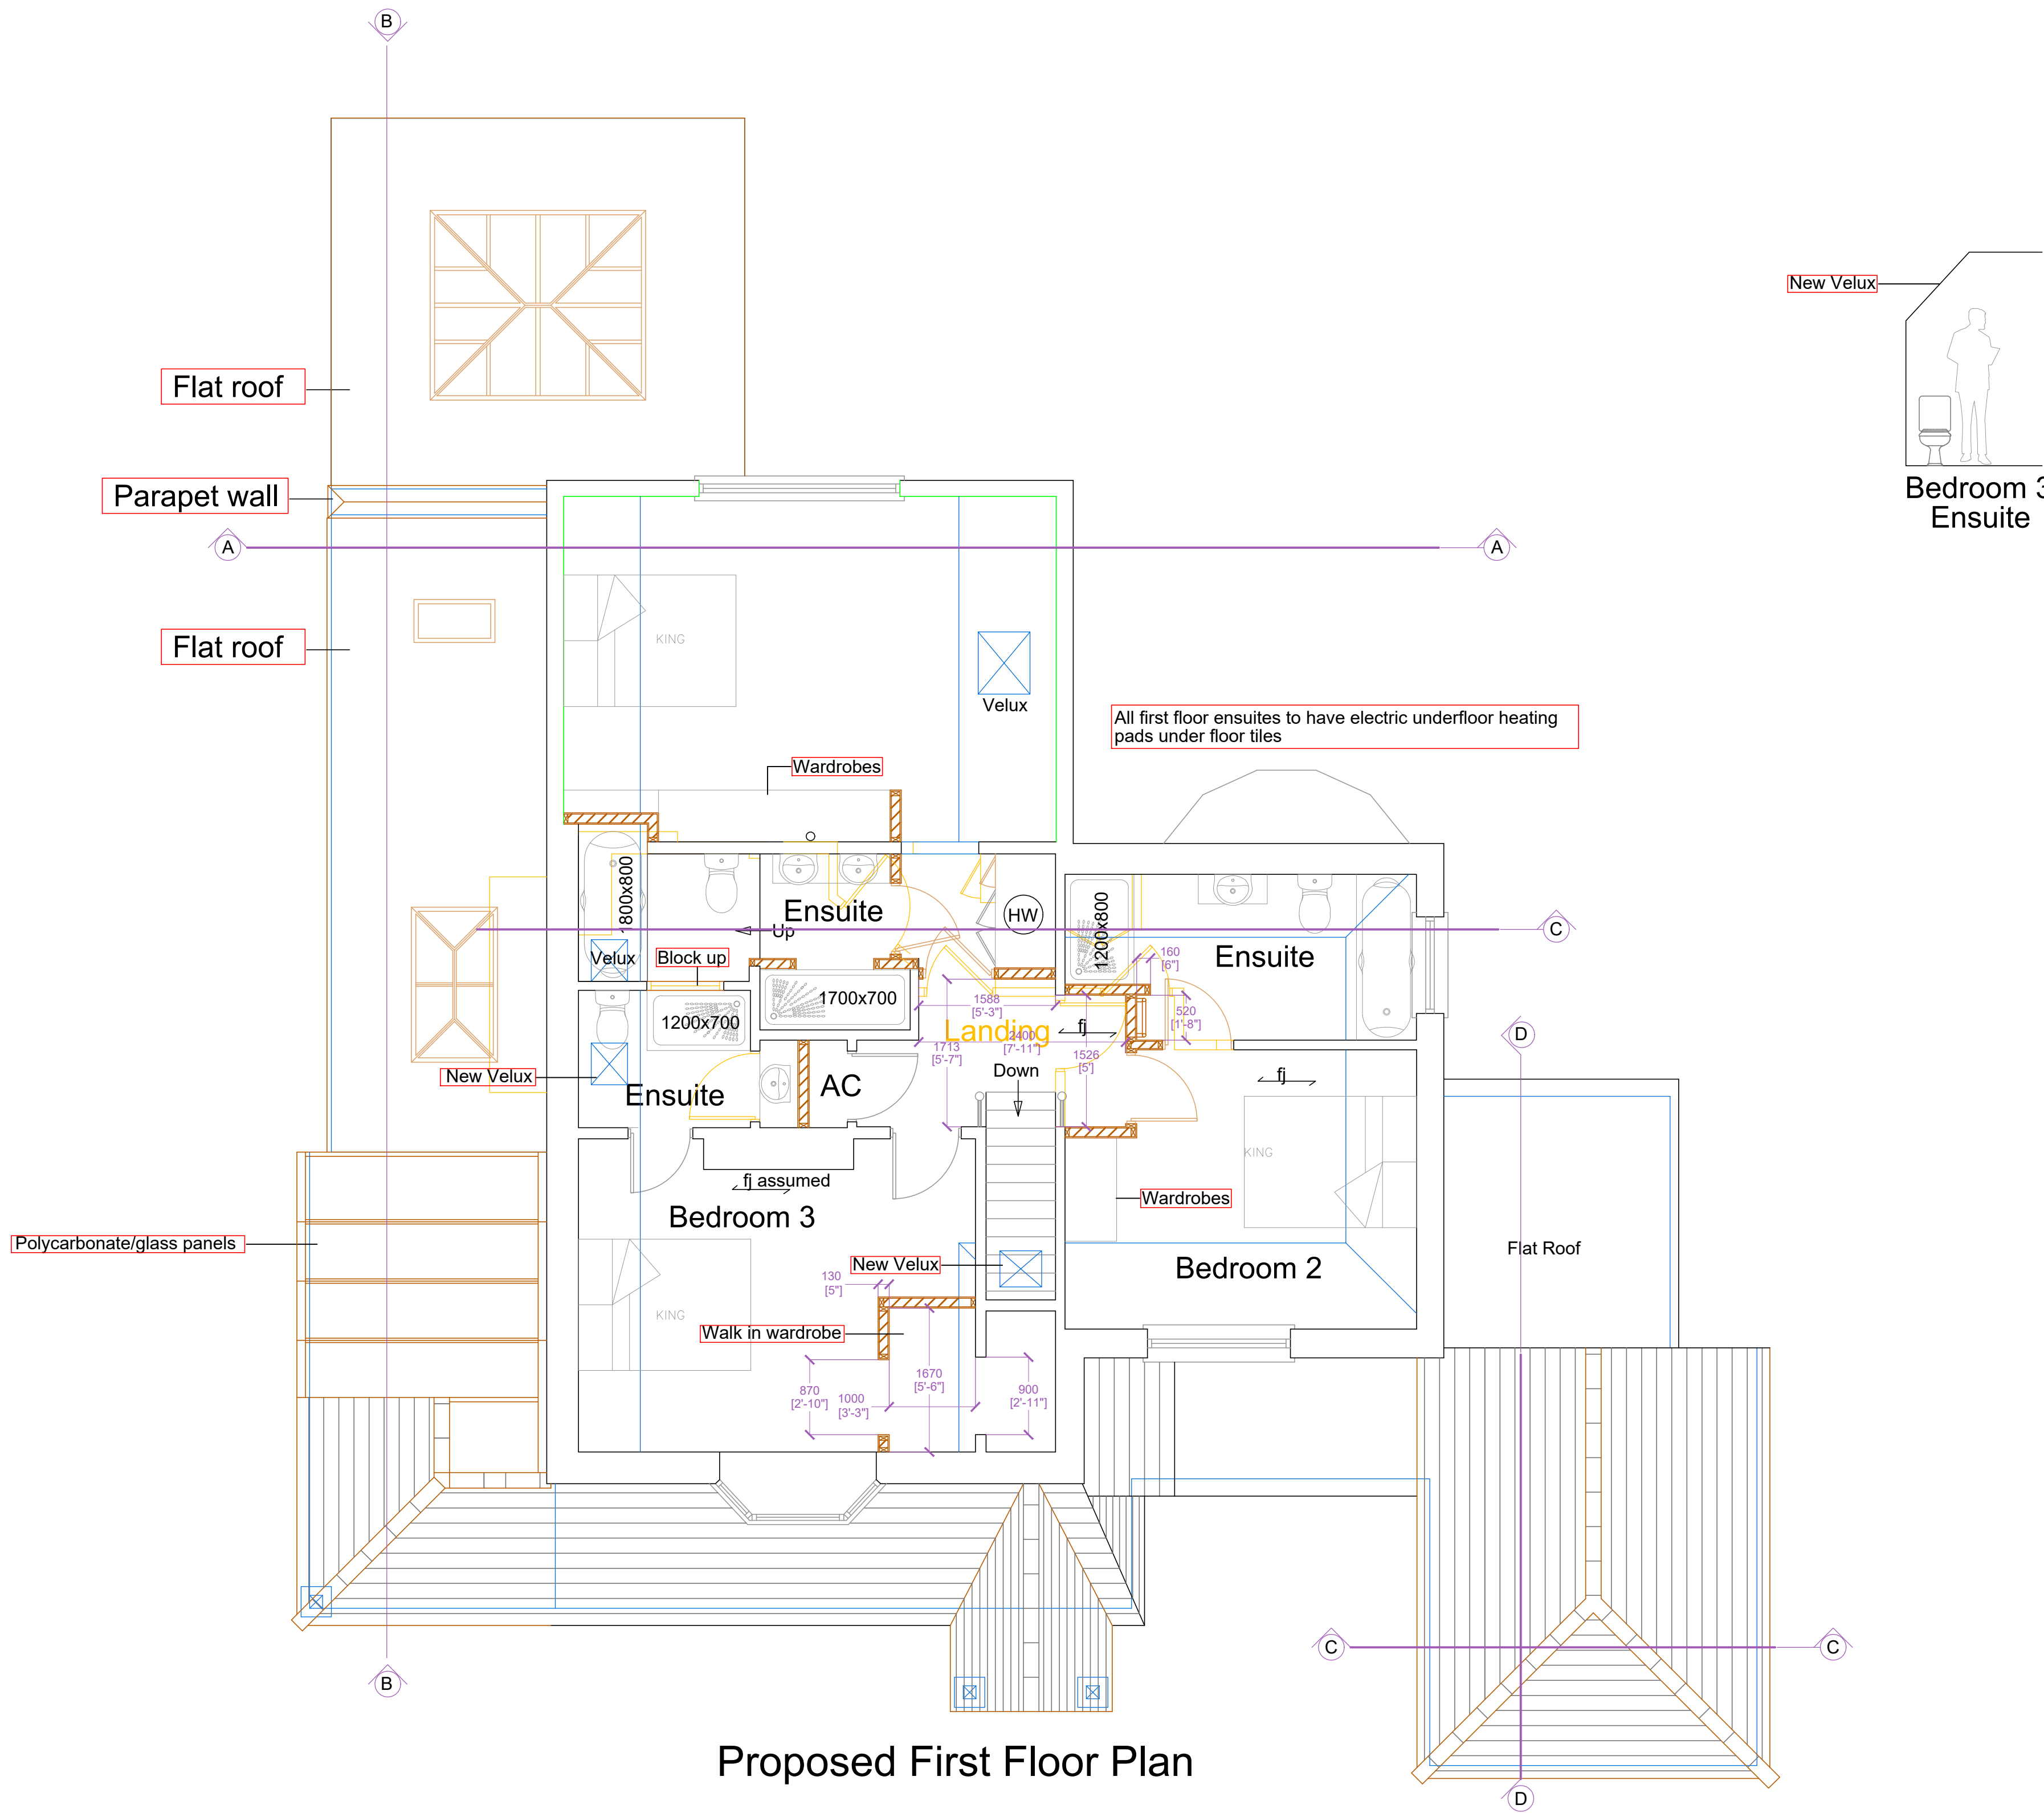

**Existing Buildings and Boundaries**  
The Contractor is responsible for checking existing building and boundary dimensions prior to commencement of works.

**Dimensions & Scales**  
Do not scale off this drawing unless for Local Authority purposes. The Contractor is responsible for checking all levels, site dimensions etc. prior to ordering materials and starting work on any element.

Any discrepancies or anomalies should be brought to the attention of Caldotec Ltd prior to commencement of the works.

**Local Authority Approvals**  
Any work undertaken before all necessary Planning and Building Regulations Approvals are in place is done entirely at the Client's risk. Any conditions imposed on either Planning or Building Regulations Approvals must be discharged as prescribed on the Decision or Approval Notice. Discharge of Conditions is the responsibility of the Client.

**Building Regulations Standards and Inspections**  
All work must be carried out in accordance with current Building Regulations and to the satisfaction of Building Control or Approved Inspector. The Client/Contractor is responsible for payment of the Inspection Charges to Building Control which will normally become payable upon commencement of works.

**Southern Water Drainage Adoption**  
As of September 2011 Southern Water adopted certain drainage/sewers which were previously privately owned. In this case it may become necessary to obtain a licence from Southern Water to do the work. This would incur a licence fee payable to Southern Water.

Caldotec can advise as to whether this may affect your project, but it is the responsibility of the Client to ensure any necessary licences are obtained prior to construction work commencing. Client is responsible for the cost of any Southern Water drainage plans and licences.

**Party Wall Act**  
It is the responsibility of the Client to ensure compliance with the requirements of the Party Wall Act 1996. A professional Party Wall Surveyor should be employed if further information or guidance is required.

**Managing Agent/Landlord Consents**  
The Client is responsible for obtaining any permission/consent or agreement from Landlords, Estate Management as is necessary for the project. Caldotec Ltd can assist in facilitating, but any charges for such permission/consent or agreement is payable directly by the Client to the party imposing the charge.

**Health & Safety**  
It is the responsibility of the Client to ensure compliance with the Construction (Design & Management) Regulations 2015. The Regulations impose obligations and responsibilities on Clients, Designers and Contractors. Additional responsibilities are imposed on those acting as Principal Designer, Principal Contractor, Designer and Contractor. Additional information regarding the obligations and responsibilities can be discussed with Caldotec Ltd or the Principal Designer.

| Rev.   | Details                   | Date     |
|--------|---------------------------|----------|
| Rev 1. | Garage roof shape amended | 10/05/21 |

**Liz Galloway**  
Design & Health & Safety  
Consultancy

41 Willowhayne Avenue  
East Preston  
West Sussex  
BN16 1PL

**01903 859176**  
liz@lizgalloway.co.uk

**Issued for:**  
Discussion x  
Planning Application  
Building Control  
Construction Issue  
As Built

Proposed FF Plan showing removed walls

**Client**  
**Site Address**  
33 Bushby Avenue  
Rustington  
West Sussex  
BN16 2BX

Van Dyke

**Printed**  
**Date**  
**Drawing Number**

As Shown on A1  
10/05/21  
20046/2b-2 R1

