


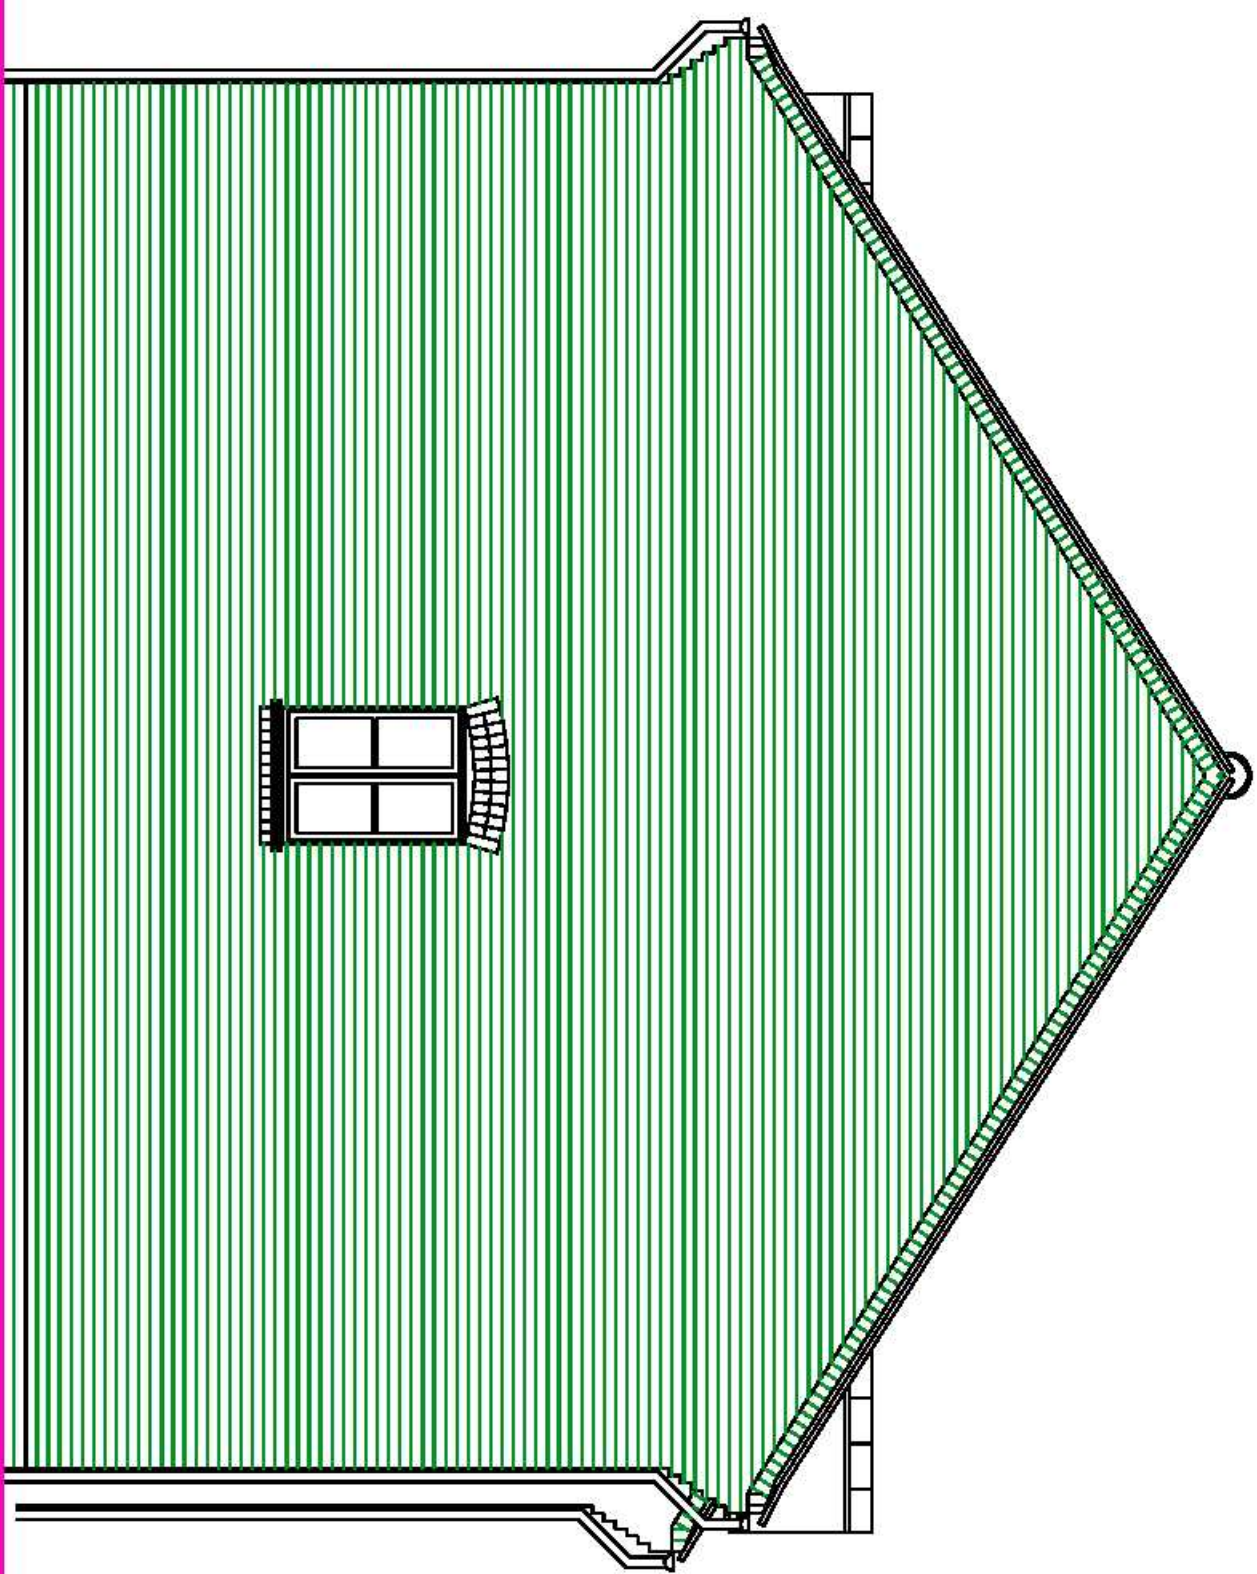

South Elevation

General Notes

No.	Revision/Issue	Date

Drawn by and Addressed
STEPHEN JUPP MRTPI
CHARTERED TOWN PLANNER
348 CHICHESTER ROAD
BOGNOR REGIS
PO21 5BX
T: 01243 822113
E: sj@juppsplanning.co.uk

Project Name and Address
SOUTH ELEVATION
22 MILL LANE
BUSTINGTON

Project	ADC.1.08	Sheet
Date	07.02.08	8
Scale	1:50 @ A3	