




PROPOSED ELEVATIONS 1:100

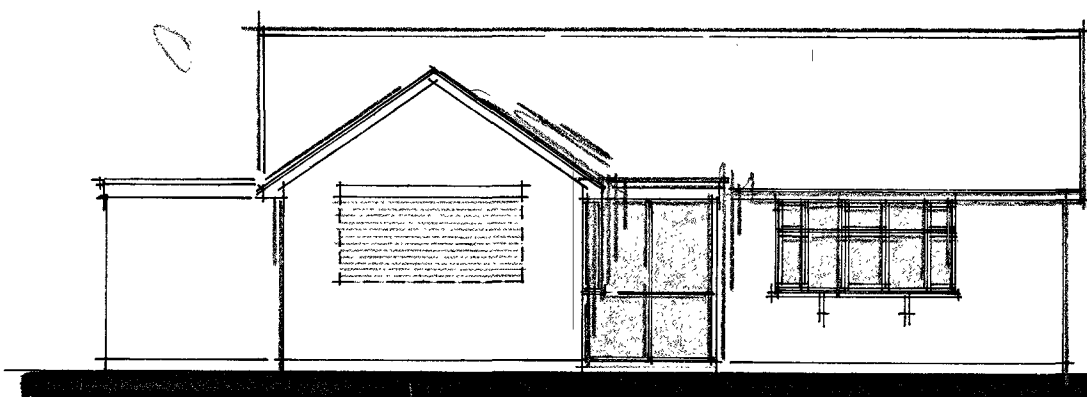


FRONT (e)

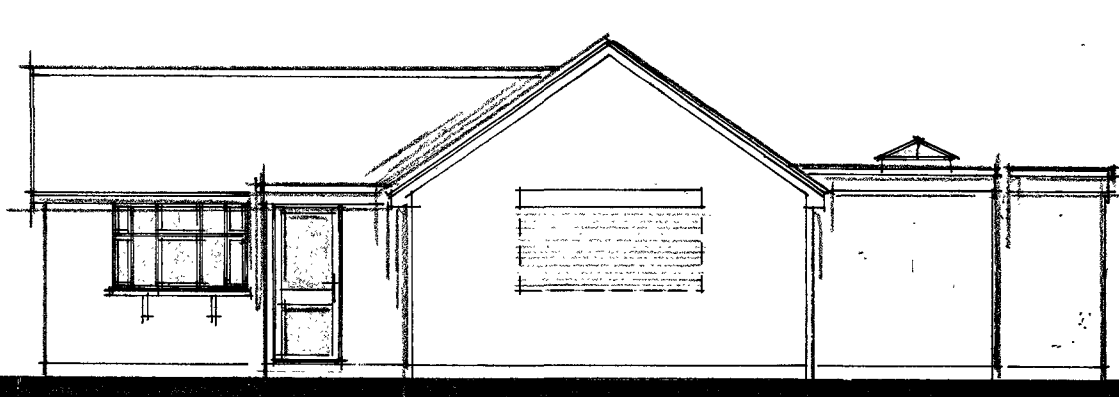


SIDE (n)

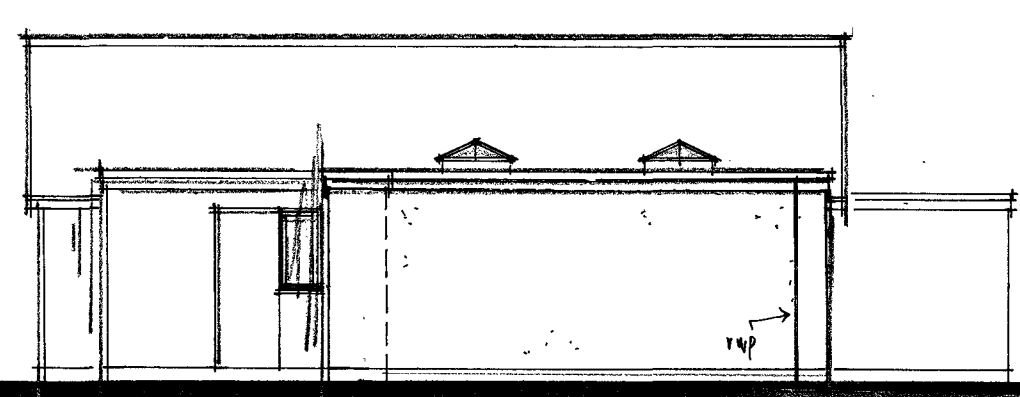

REAR (w)

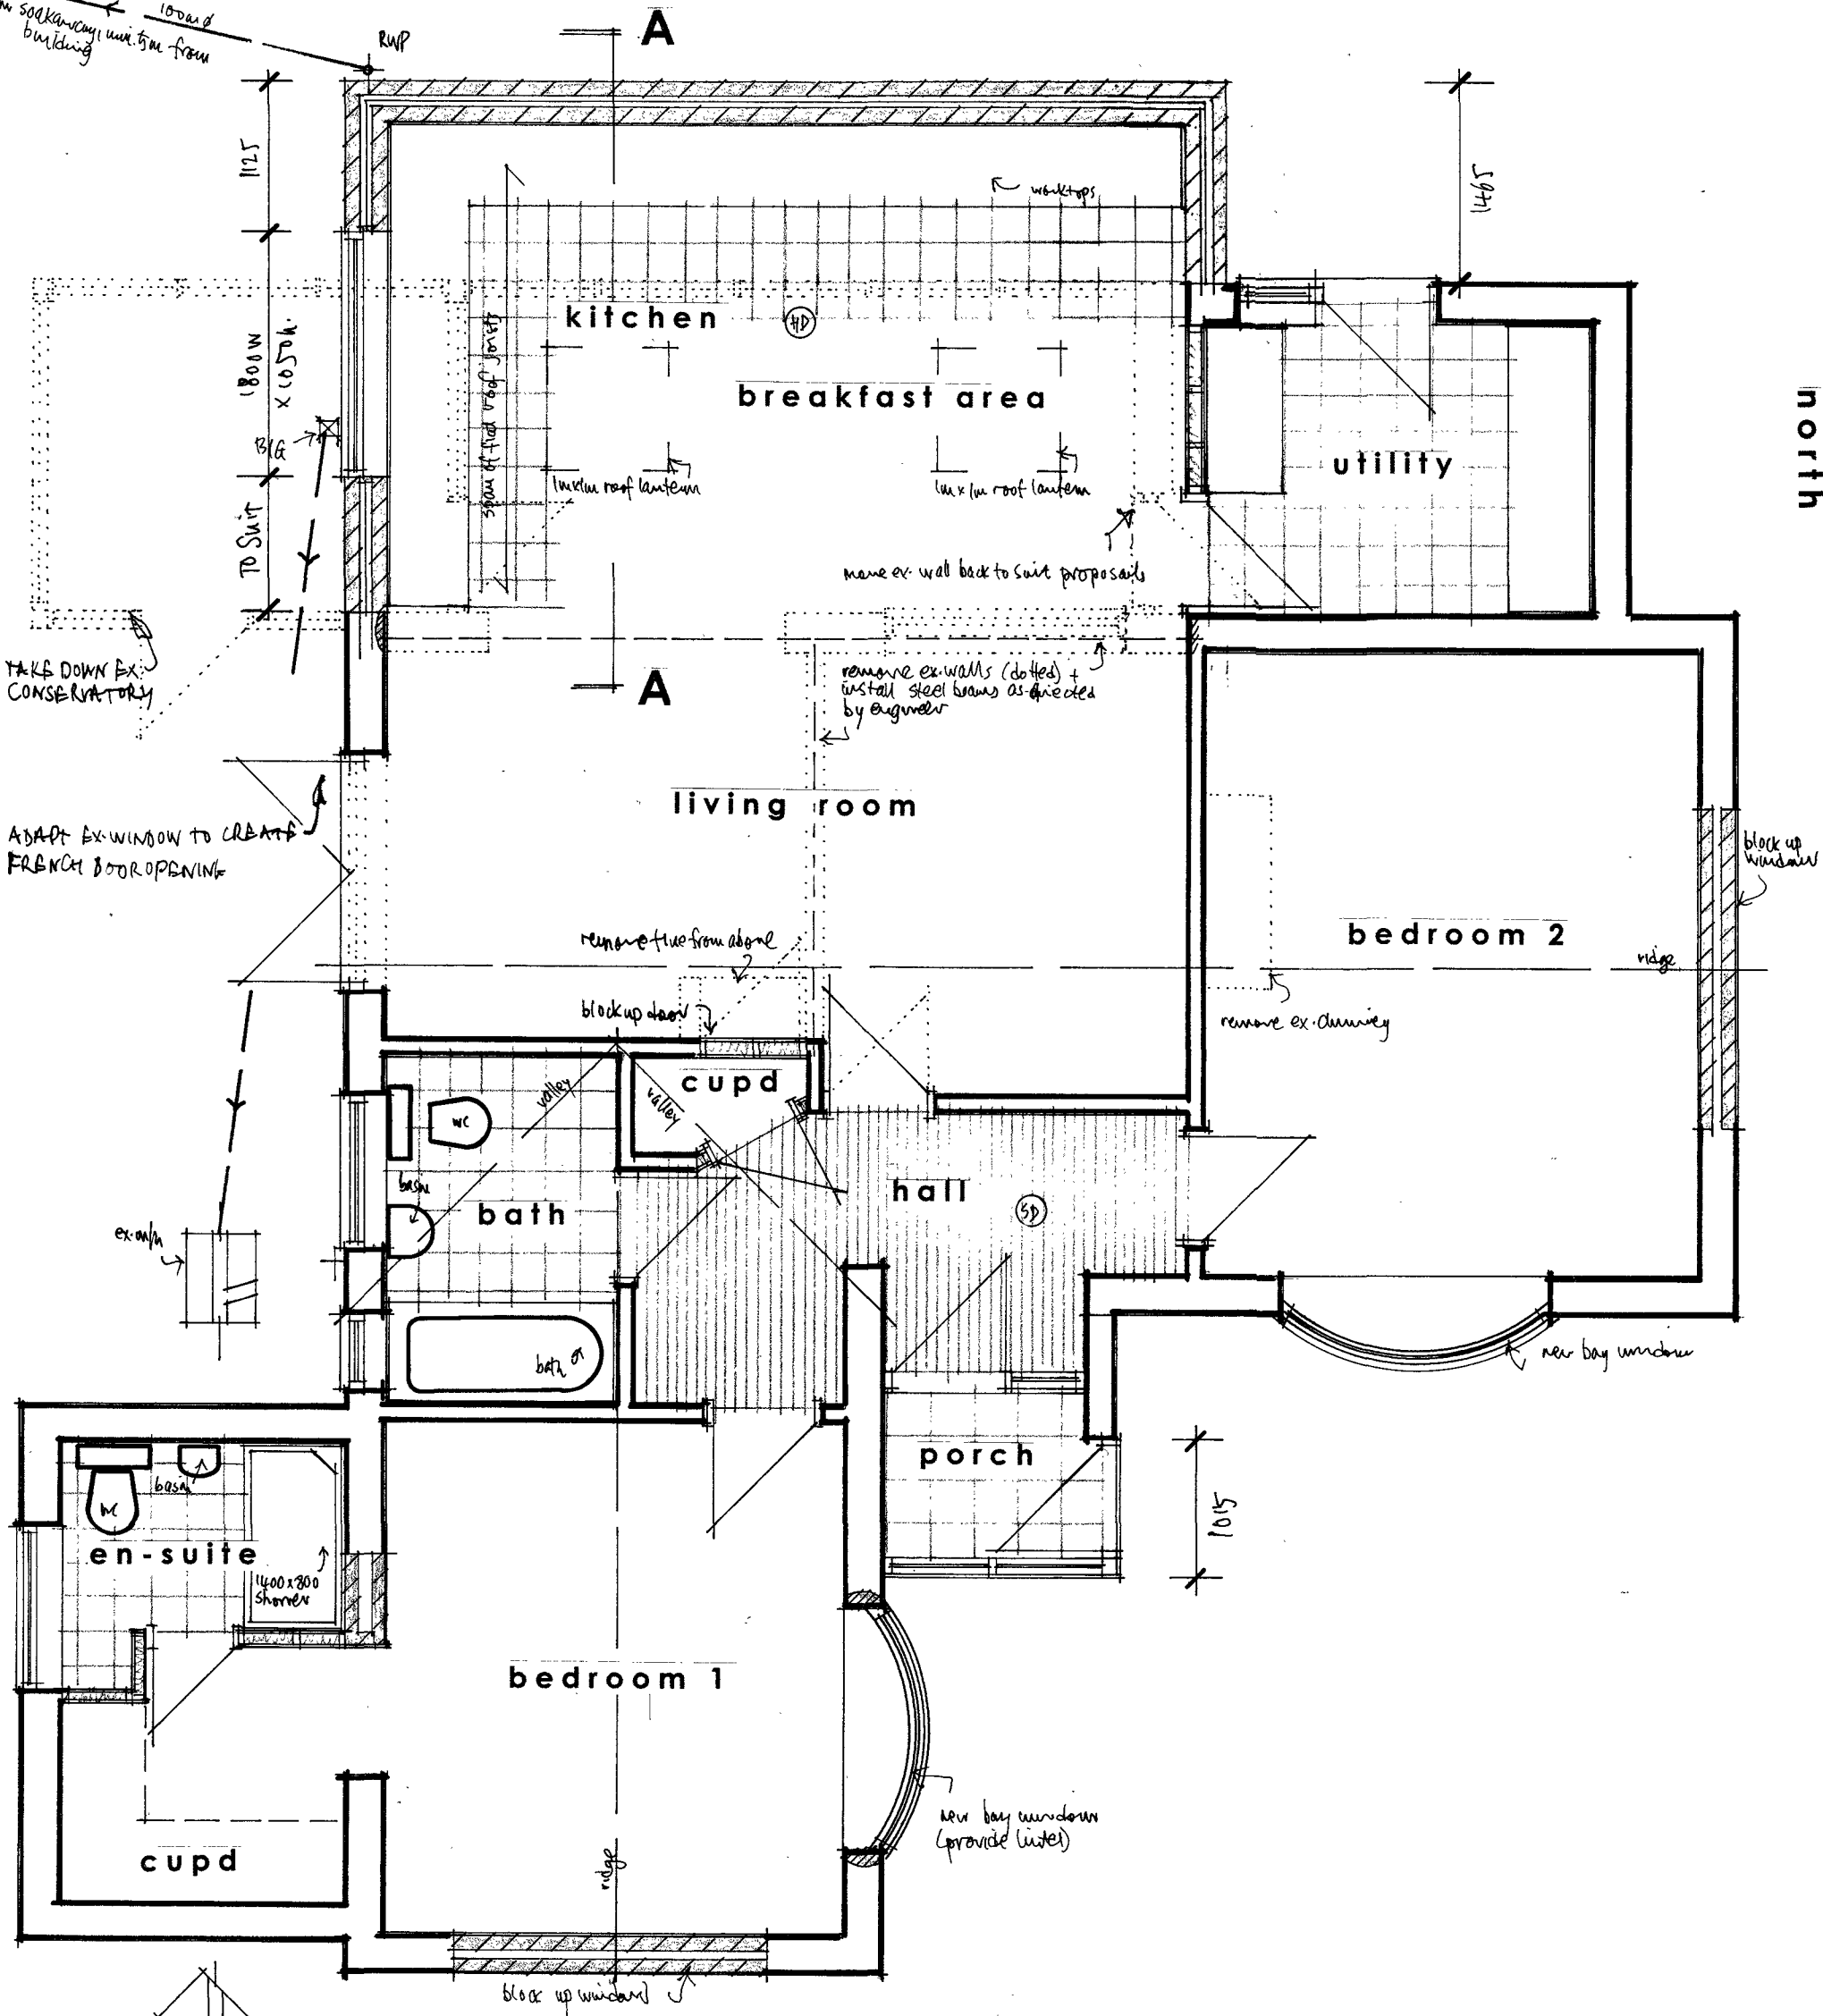

GROUND FLOOR PLAN 1:50 @ A2

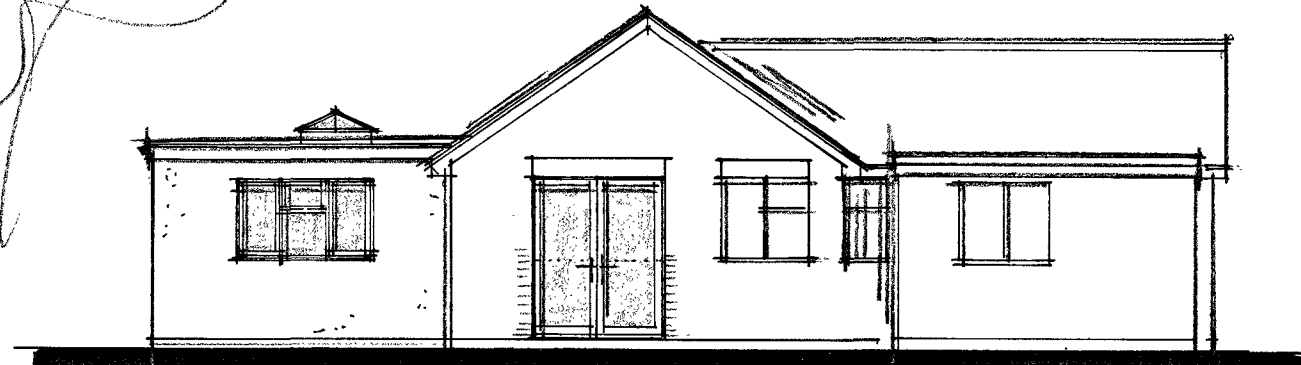


SIDE (s)

0 1 2 3 4 5m
metres

SCHEDULE OF FINISHES

- ELEVATIONS - render to match existing extension
- WINDOWS - white PVCu plastic & double glazed
- ROOF - composite GRP flat roof
- EAVES - white PVCu and double glazed
- R/W GOODS - white square line Floplast guttering with 63mm diameter downpipes

THE CONTRACTOR IS TO PROVIDE SAMPLES FOR APPROVAL BY THE CLIENT AND THE LOCAL PLANNING AUTHORITY WHERE REQUIRED.

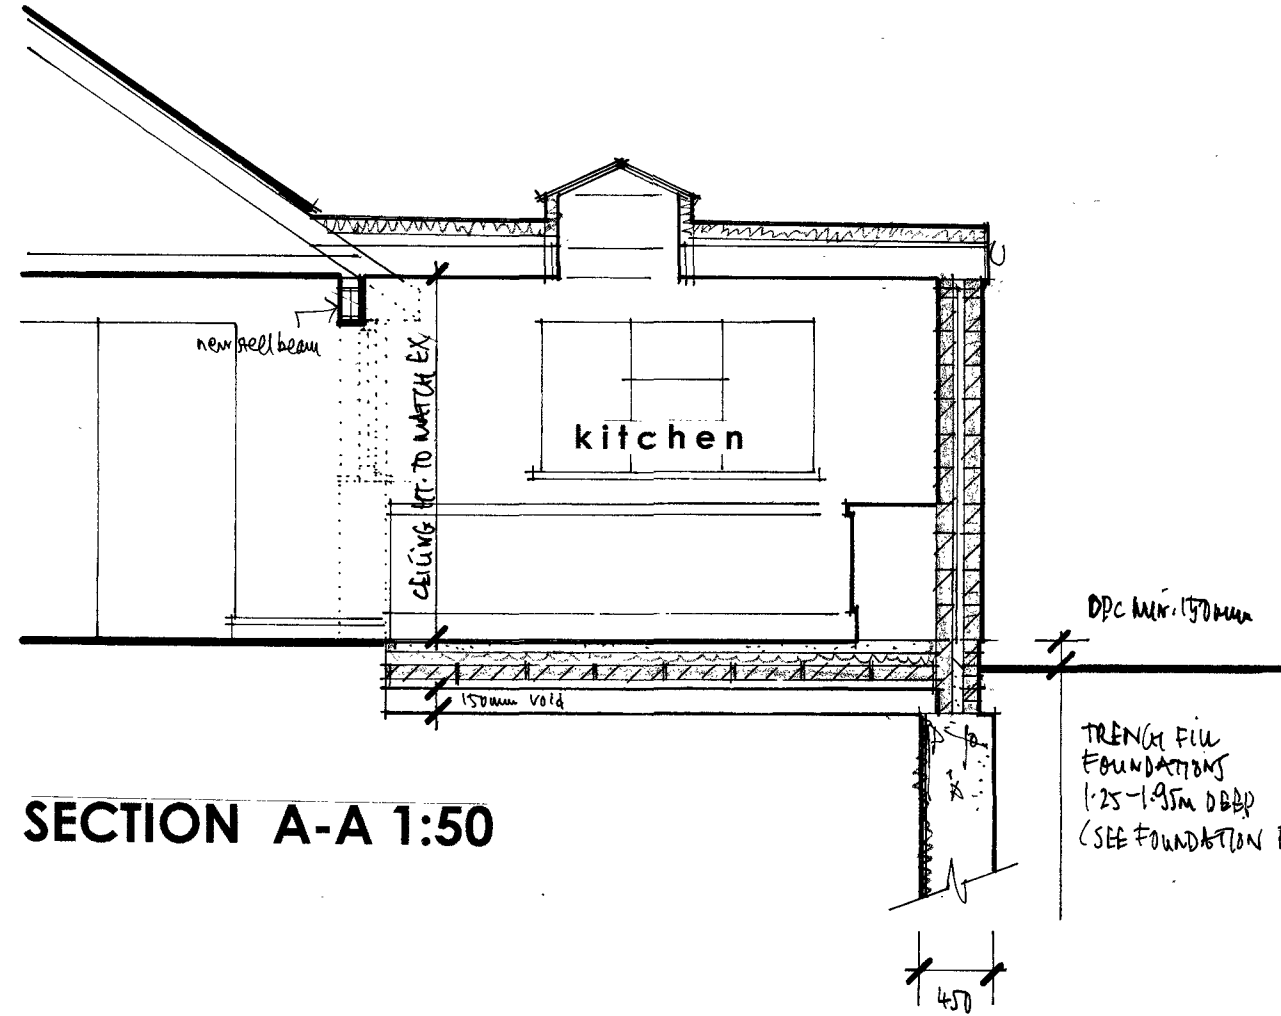

SECTION A-A 1:50

THIS DRAWING TO BE READ IN CONJUNCTION WITH
STRUCTURAL ENGINEERS DETAILS & CALCULATIONS

Figured dimensions to take precedence over scaled dimensions. The contractor is to verify all dimensions on site before commencing any works.

Any discrepancies whatsoever to be brought to the attention of the client immediately.

The copyright of this drawing is reserved and the drawing must not be disclosed without authority.

Project
8 VERNON CLOSE, RUSTINGTON
Proposed rear extension to replace existing conservatory

Client
Mr & Mrs Langley

Drawing no. **RT/VC/03**

Scale **AS SHOWN** Date **Jan 2020**

Drawn By **WG**

WAYNE GANDER MCIAT
Chartered Architectural Technologist
98 Durrington Lane
WORTHING
West Sussex
BN13 2RQ
Tel/Fax 01903 694817
Email - waynegander08@gmail.com