



Front Elevation (west)


Side Elevation (north)

Elevations (1:50)




Rear Elevation (east)


Side Elevation (south)

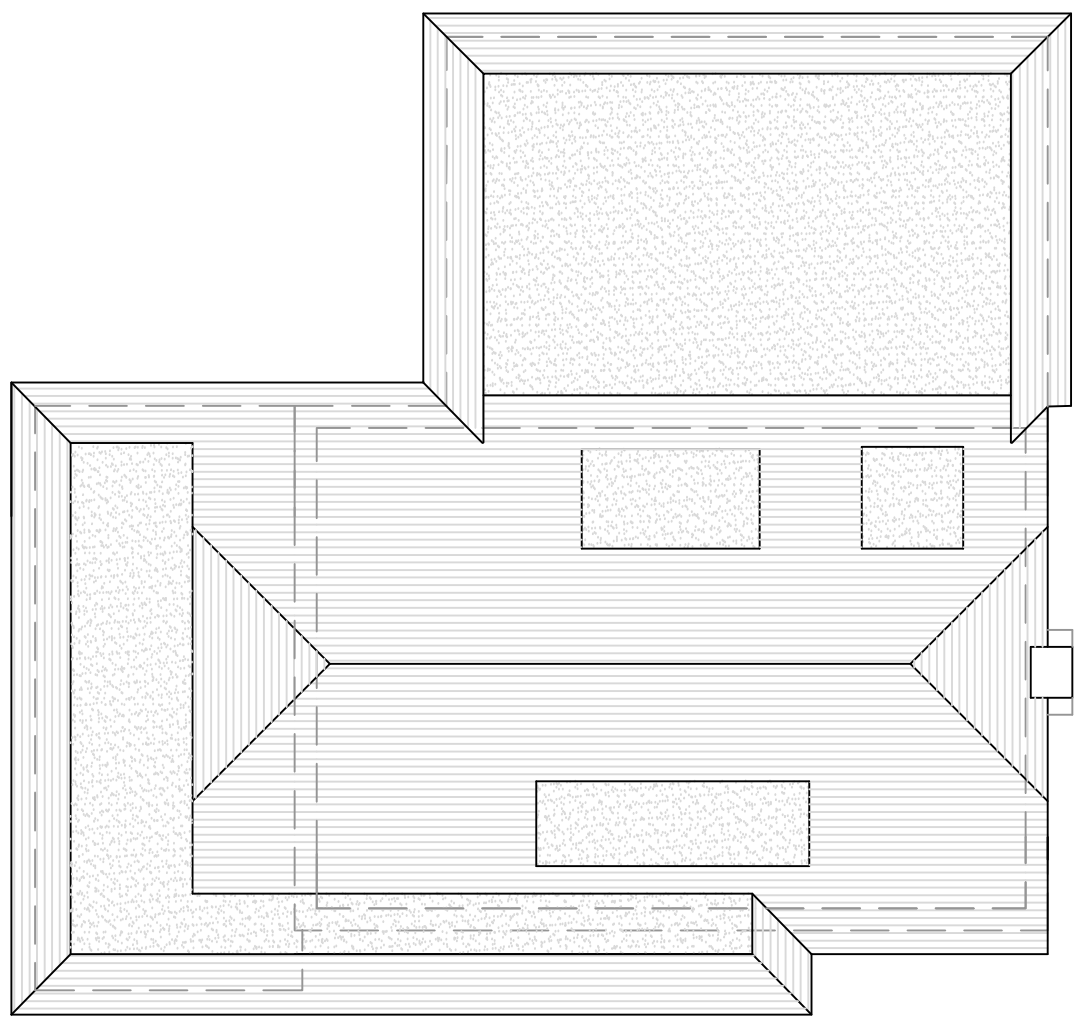


Roof Plan (1:100)

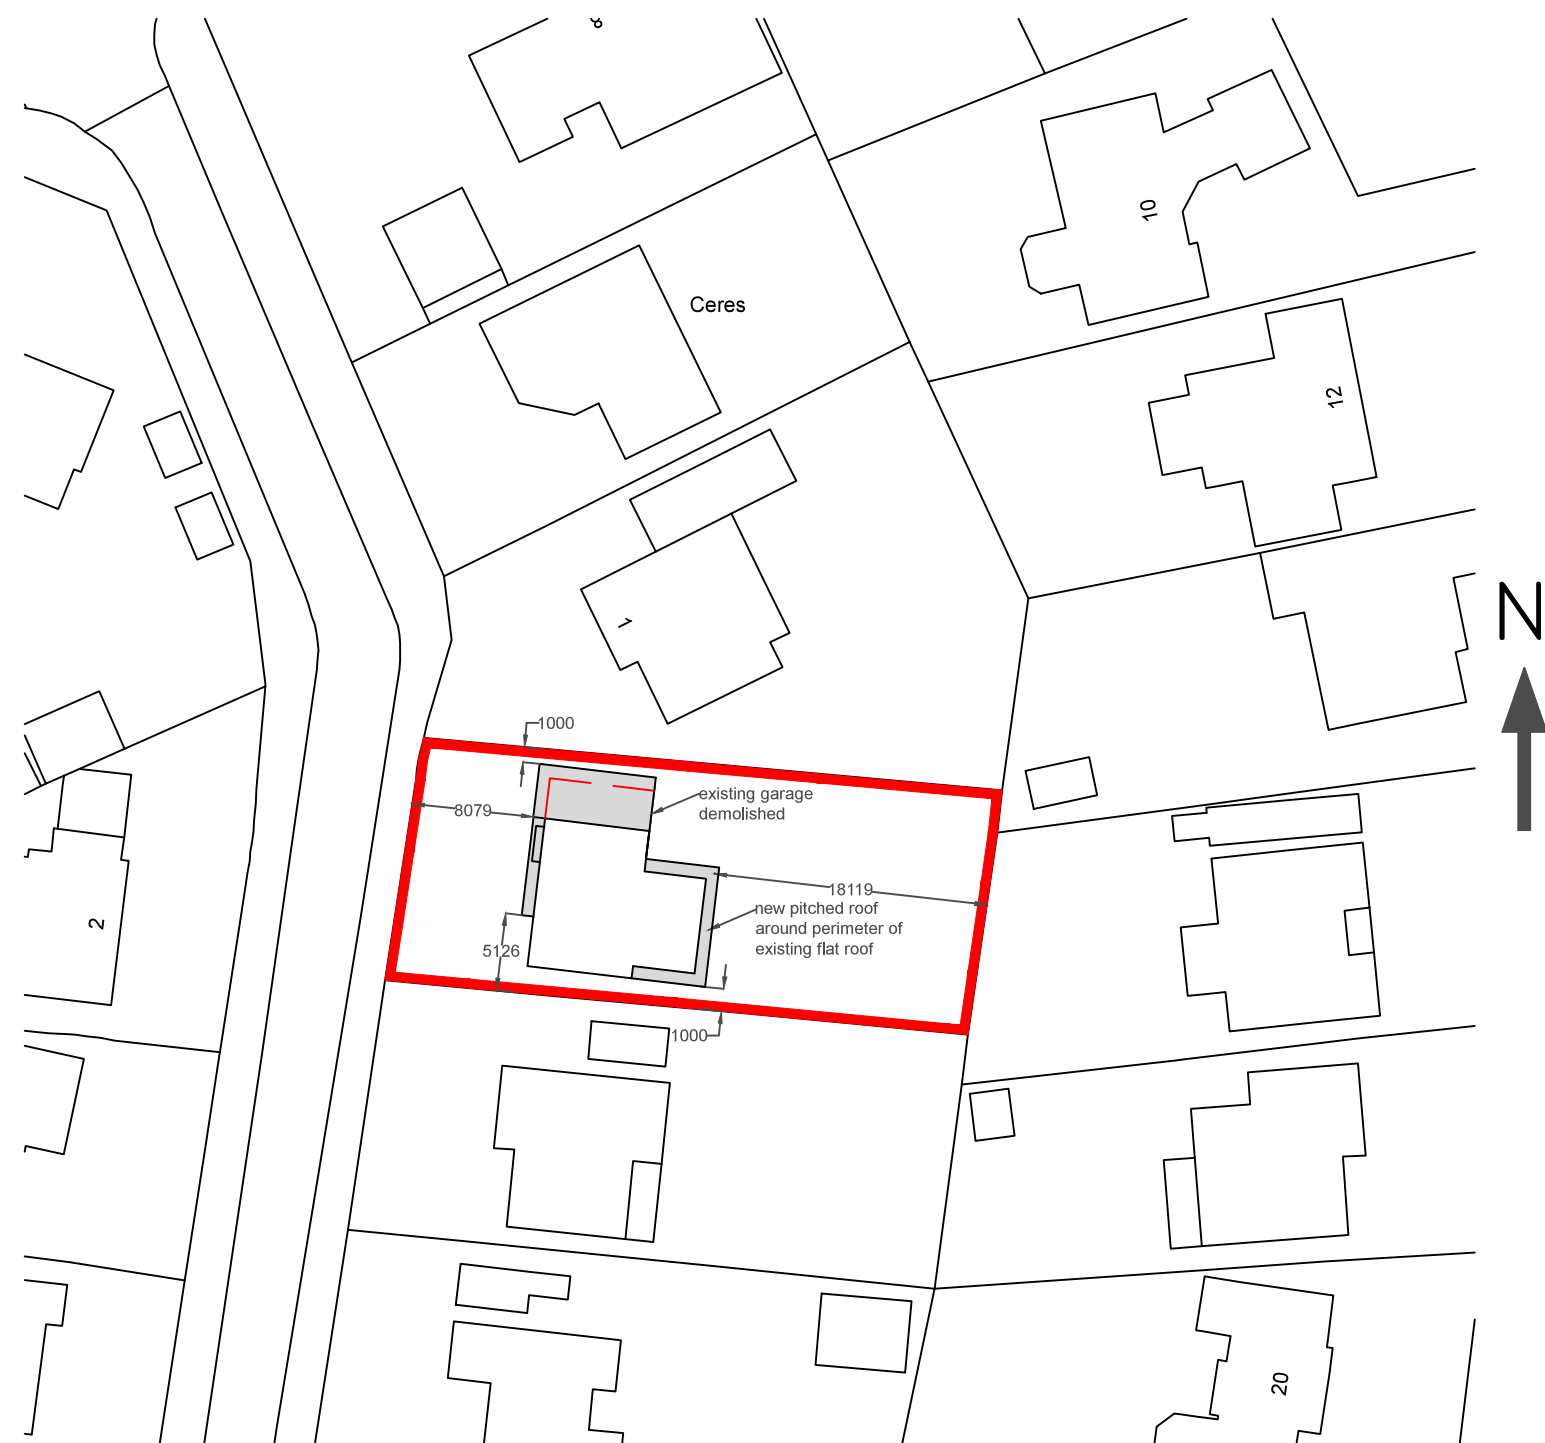

Site Block Plan (1:500)

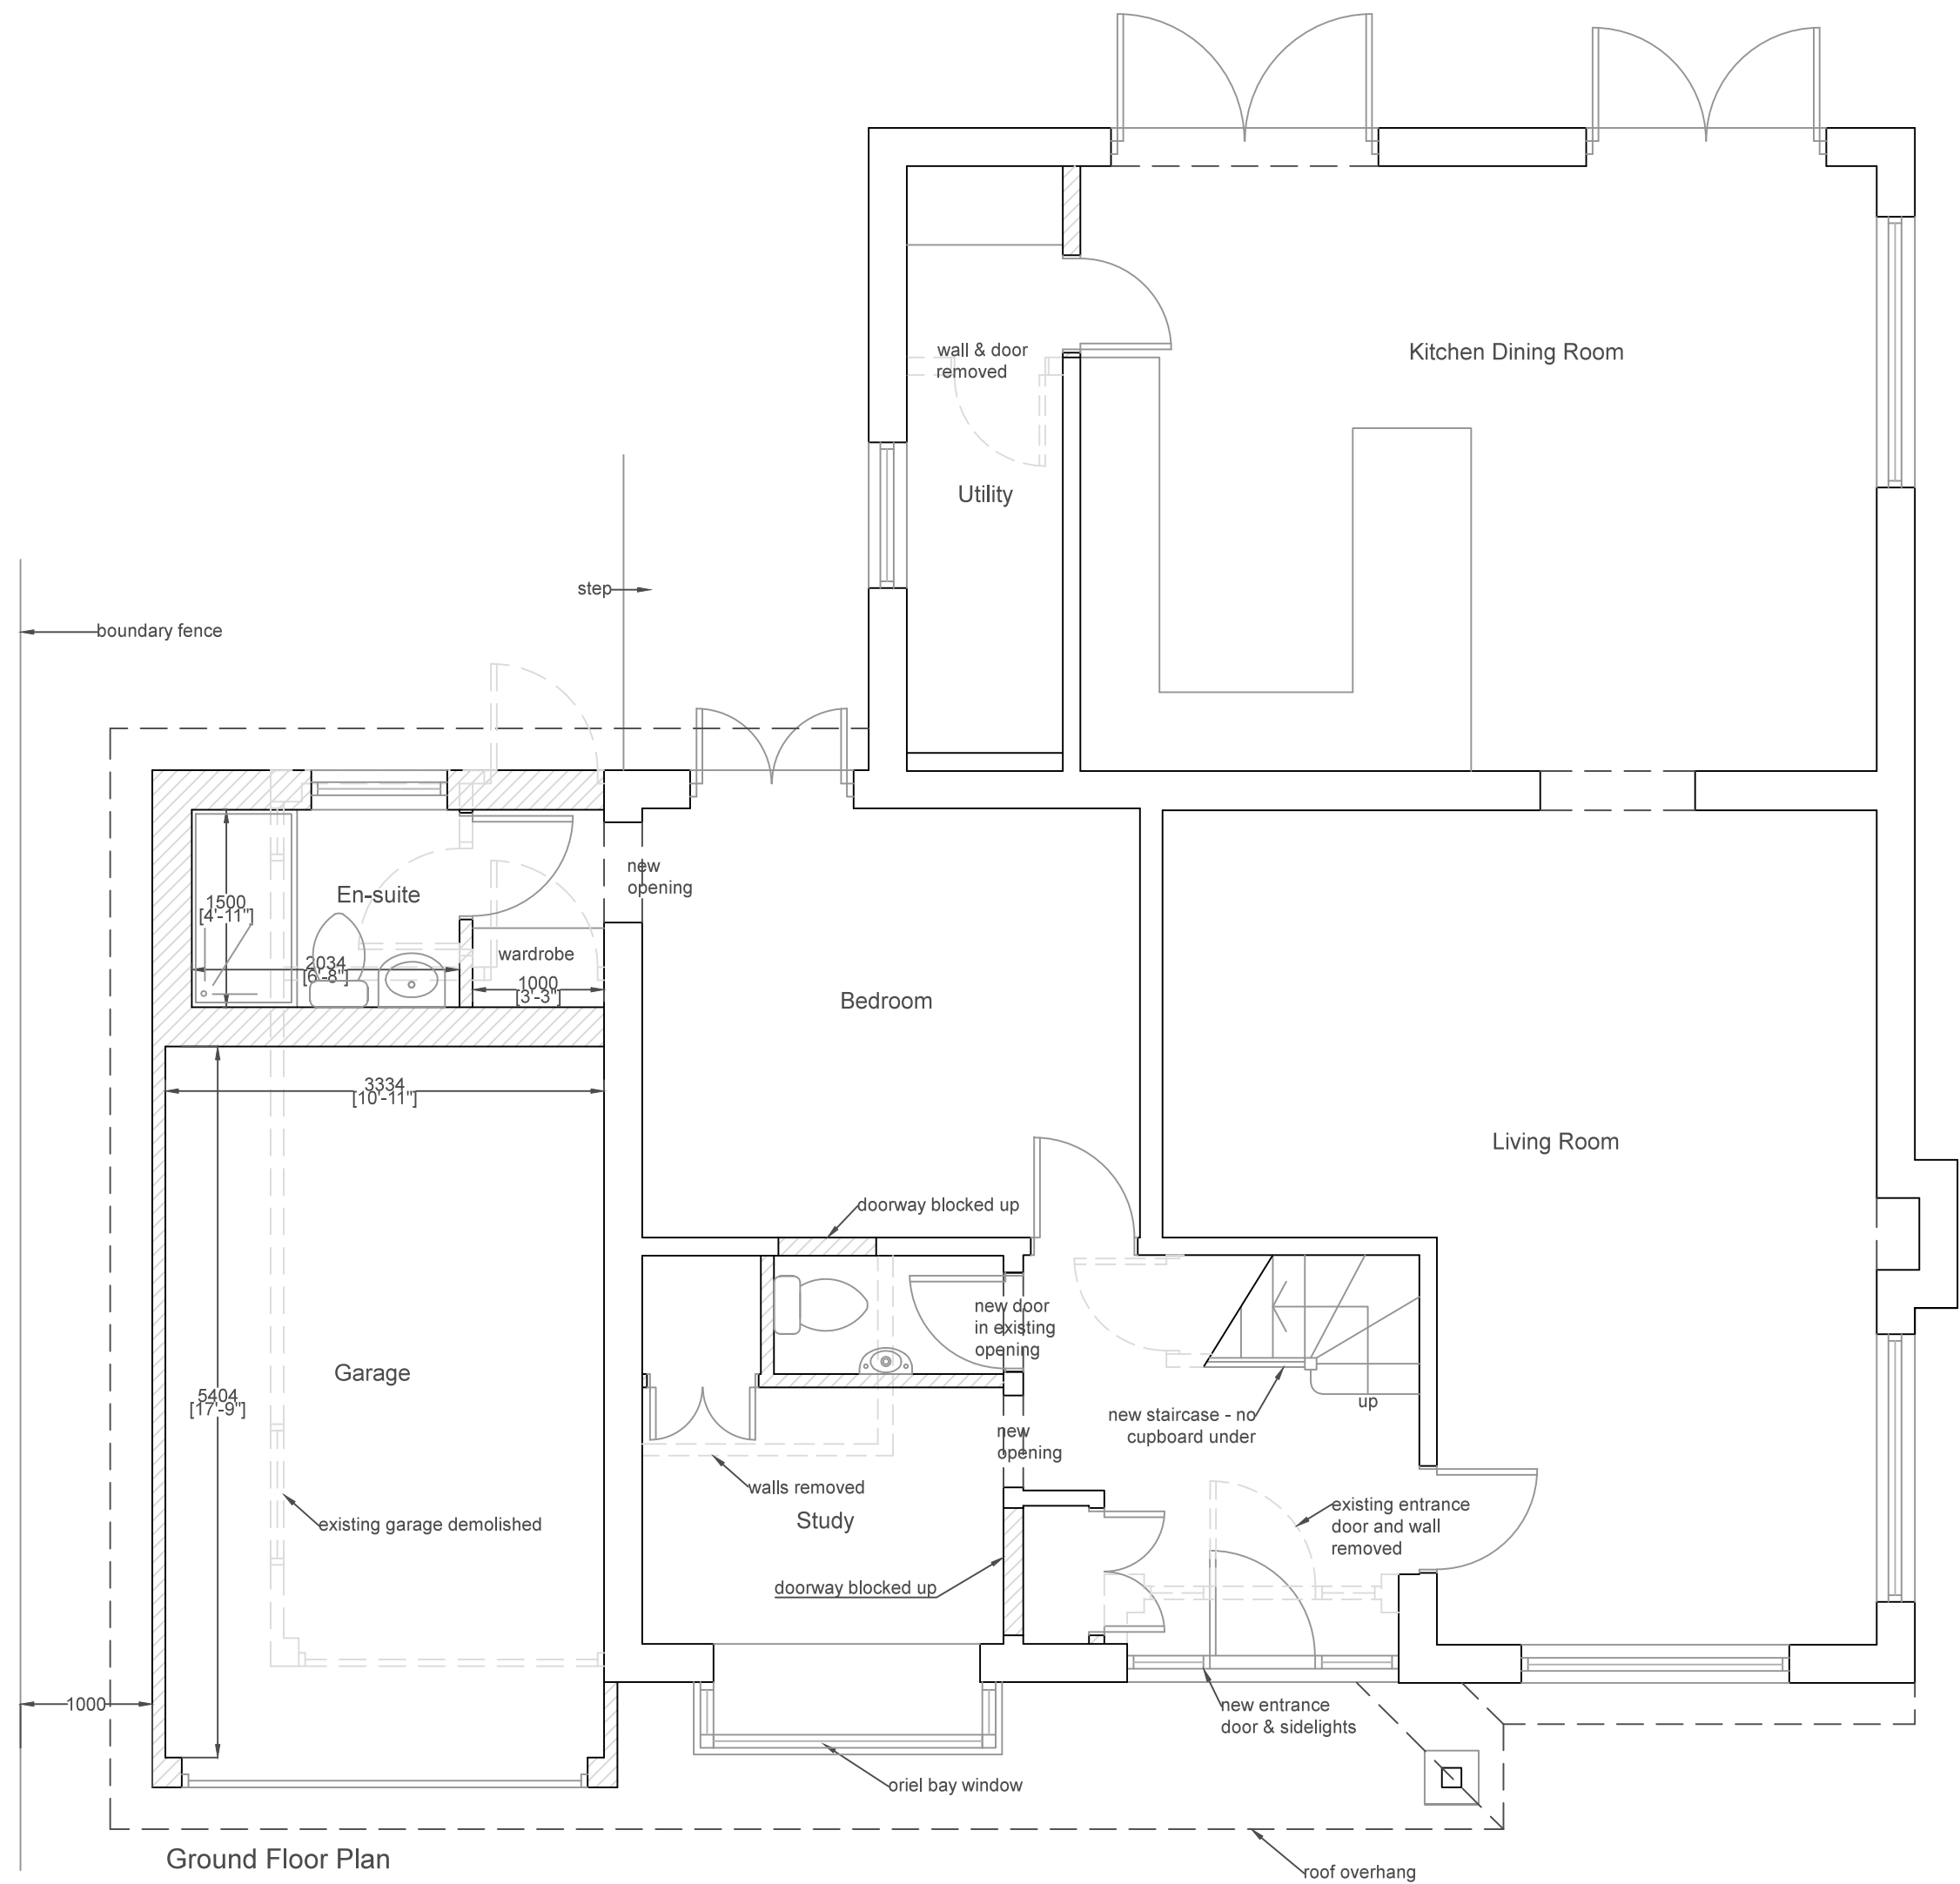

Ground Floor Plan

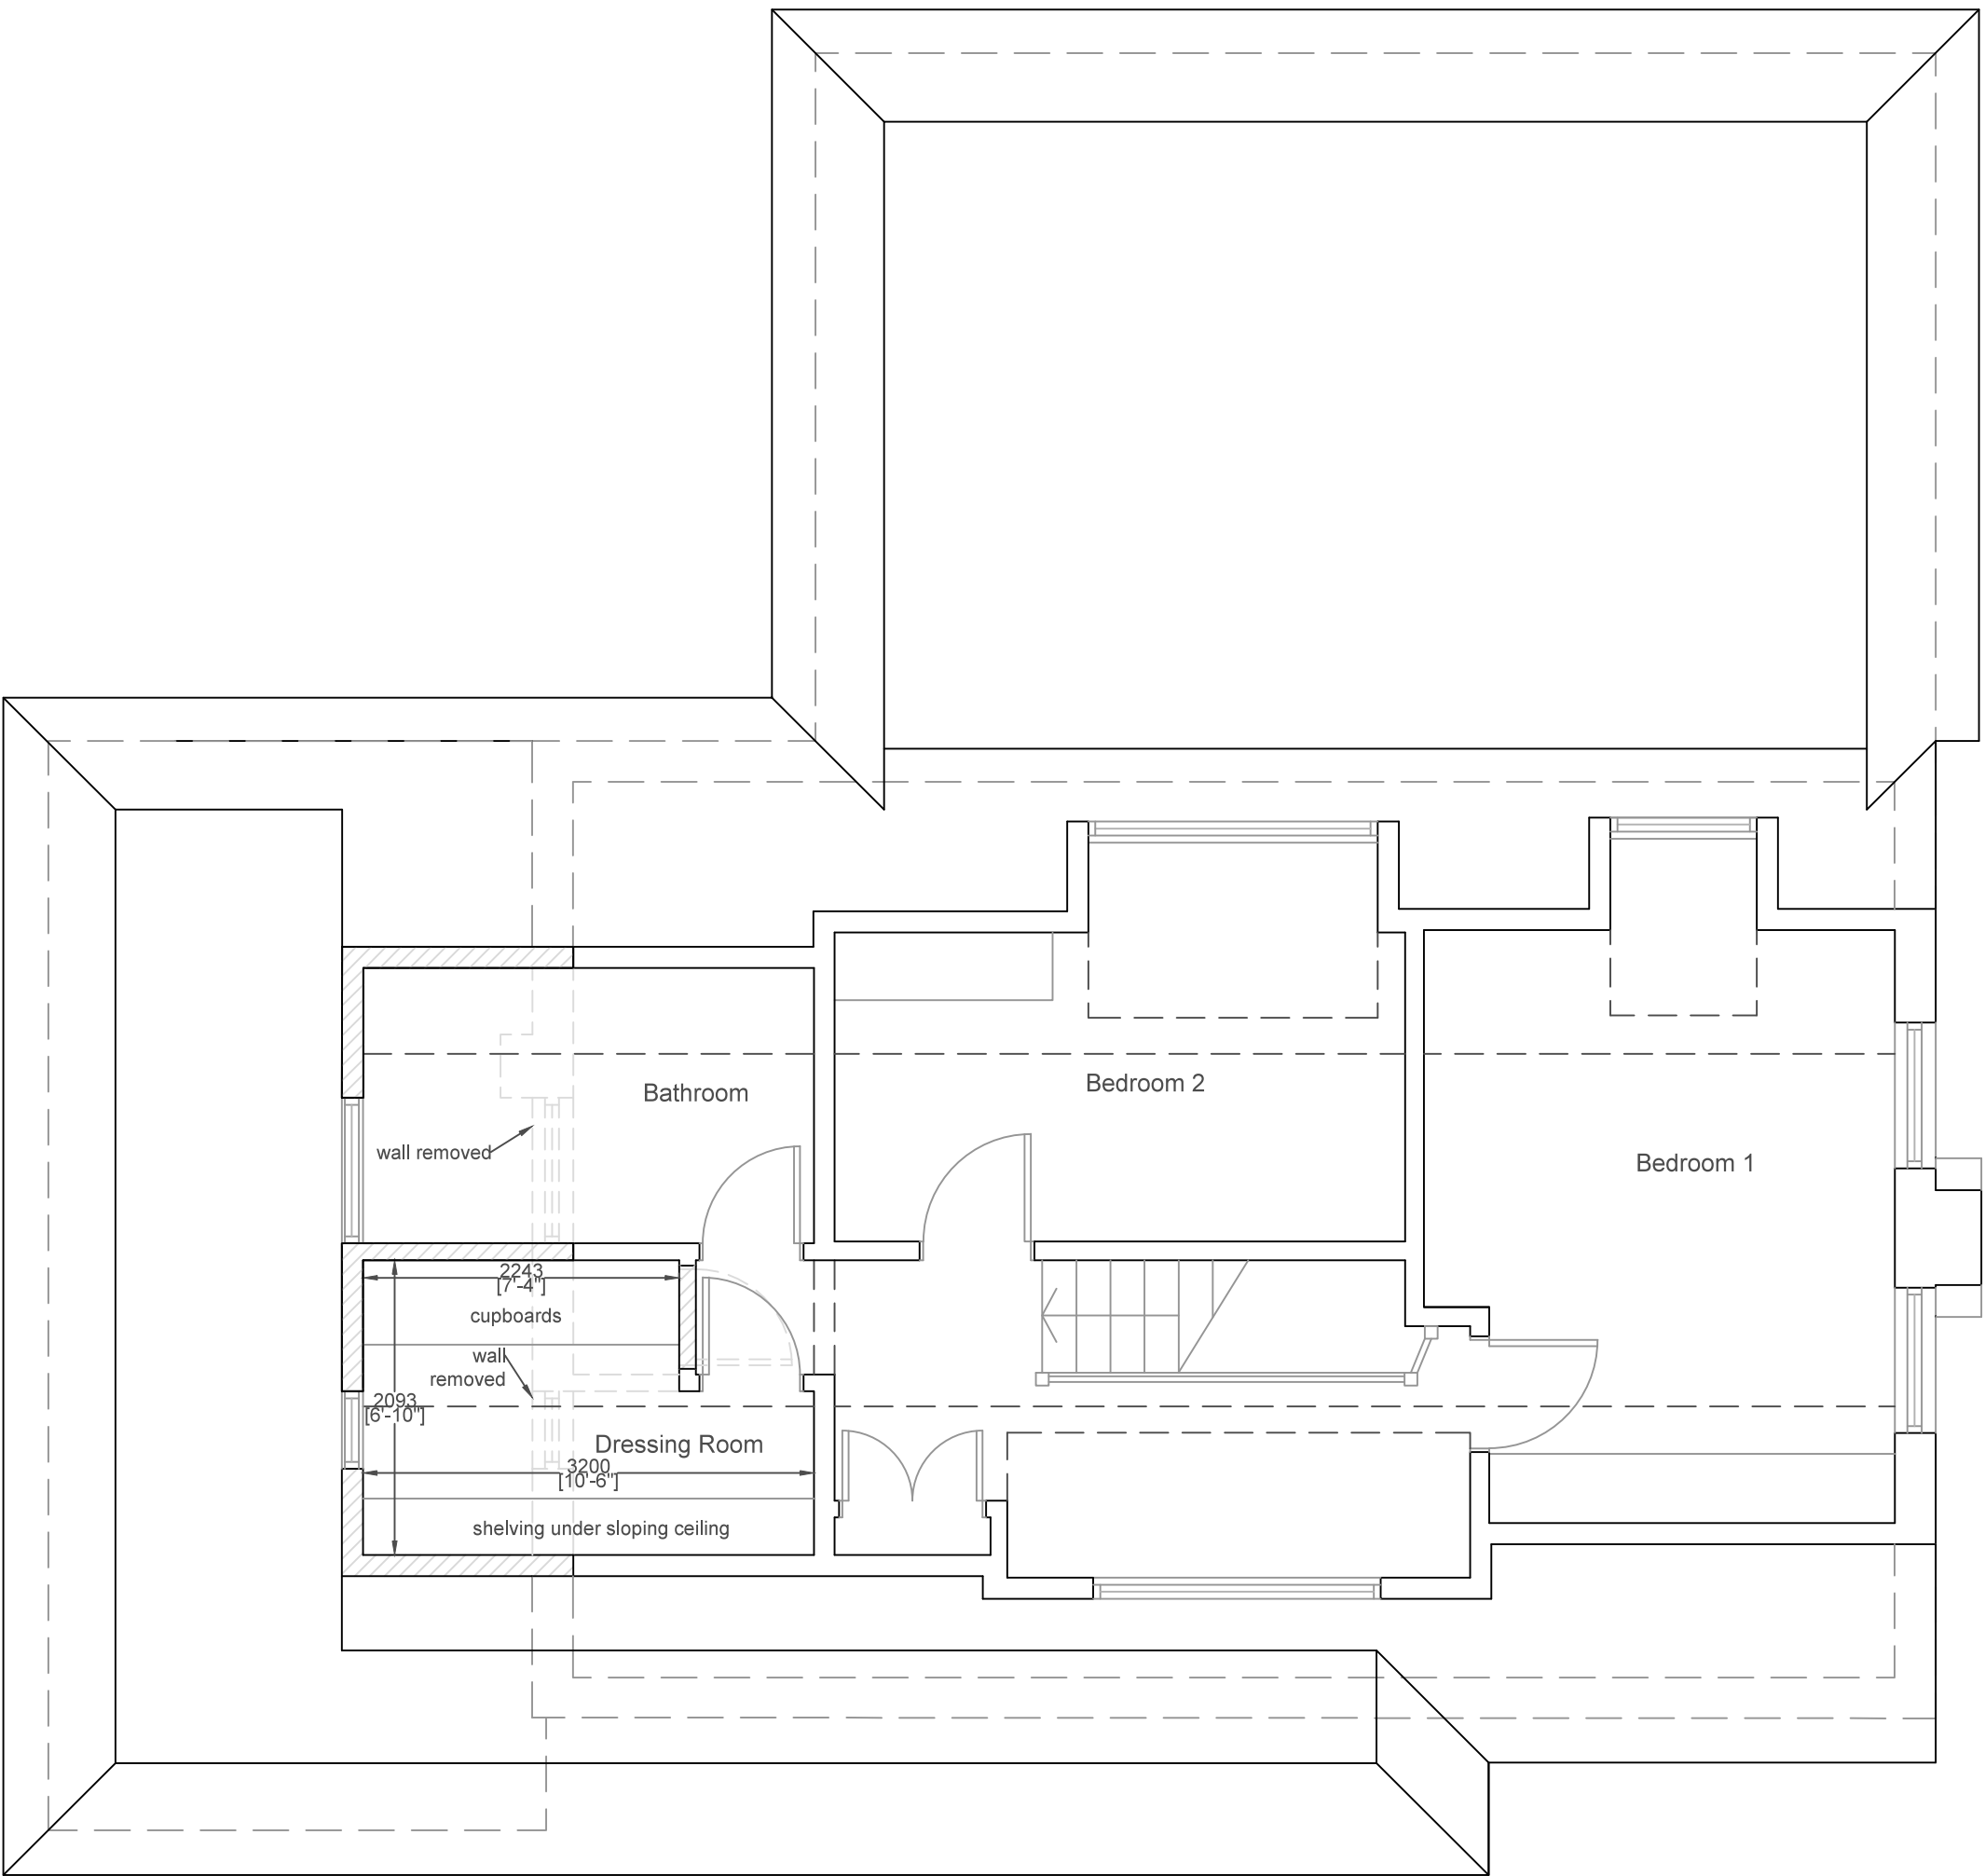

First Floor Plan

Plans (1:50)

Revisions		
Rev	Description	By
b	Additional Information	LW
a	Client Amendments	LW
All dimensions to be checked on site prior to commencement of work, except for planning purposes. This drawing is the copyright of Inspired Design Studio Ltd. and may not be copied, altered or reproduced in any way without written authority.		
Client: Mr & Mrs Maddox		
Project Address: 3 Meadway Rustington West Sussex		
Drawing Title: Proposed Plans and Elevations		
Drawing Number: 1080.02.b		
Scale: As stated printed @ A1		
Date: 08/02/2016		