


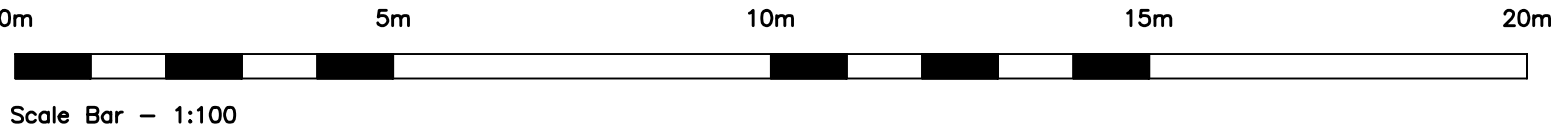


REAR SOUTH ELEVATION
EXISTING ELEVATIONS
Scale 1:100




SIDE EAST ELEVATION

No dimensions to be scaled from drawing except for planning purposes.
The contractor should check all dimensions on site.
It is the contractors responsibility to ensure compliance with Building Regulations.
C.D.M. Regs. 2015. The Client is advised of his responsibilities to appoint a Planning Supervisor under these Regs. All works to comply with the C.D.M. Regs. 2015.
The Party Wall Act. 1996 The property owner is advised of the requirements of the Act, & the requirement to serve a Party Wall Notice on any adjoining owners as required under the act.


REVISIONS:

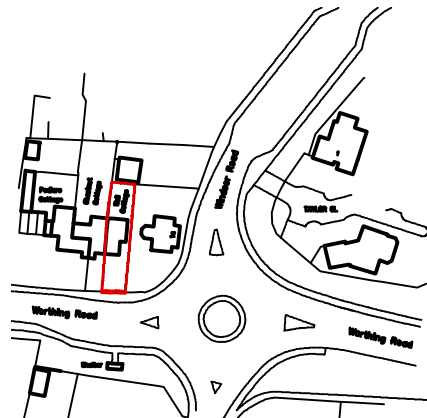



LOCATION PLAN
Scale 1:1250

 

Information supplied based on Promap.
All dimensions and distances subject to an accurate site survey being undertaken.

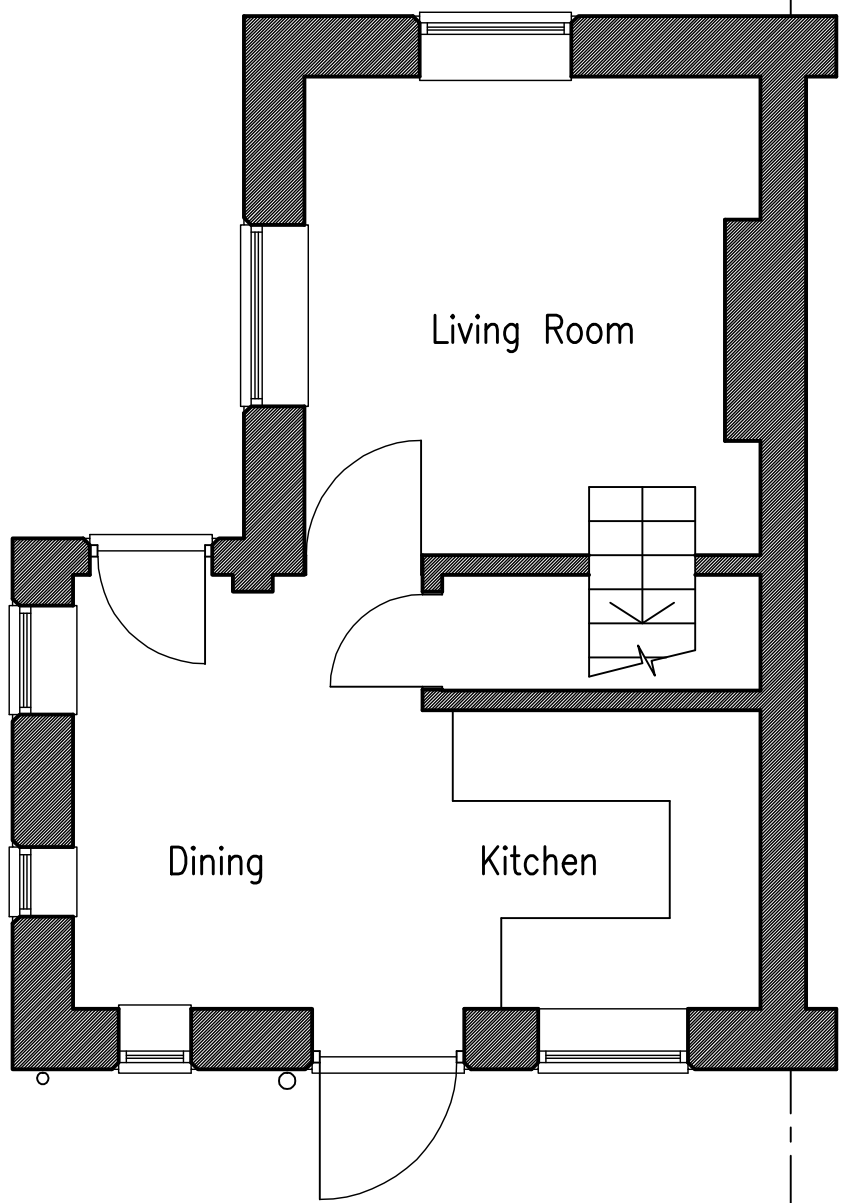

EXISTING GROUND FLOOR PLAN
Scale 1:50

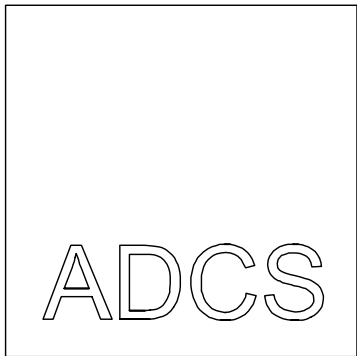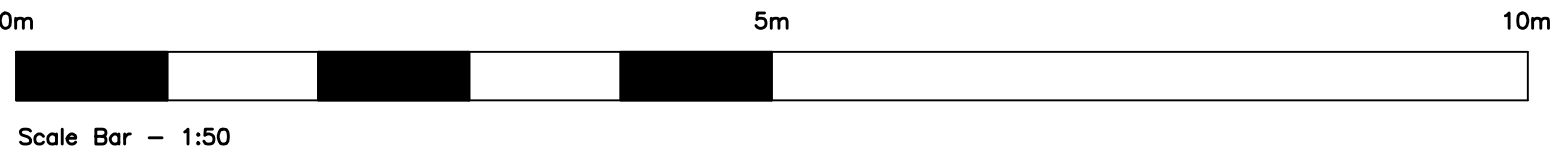

Architectural Design
Computer Services

30 Foxley Lane
Worthing
West Sussex
BN13 3AD
Tel: 01903 280701
E-mail:
adcs@sky.com

Client

MR P. & MRS E. STUBBS

Project

PROPOSED REAR EXTENSION
WELL COTTAGE
WORTHING ROAD, RUSTINGTON
WEST SUSSEX BN16 3PS

Drawing

EXISTING FLOOR PLAN &
ELEVATIONS

Scale

1:50 &
1:100 @ A1

Date

25.02.19

Drawn

TP

Drawing No.

Revision

1402/P01