



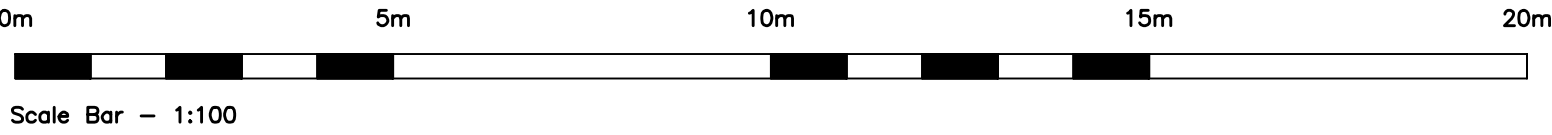

REAR SOUTH ELEVATION
PROPOSED ELEVATIONS
Scale 1:100

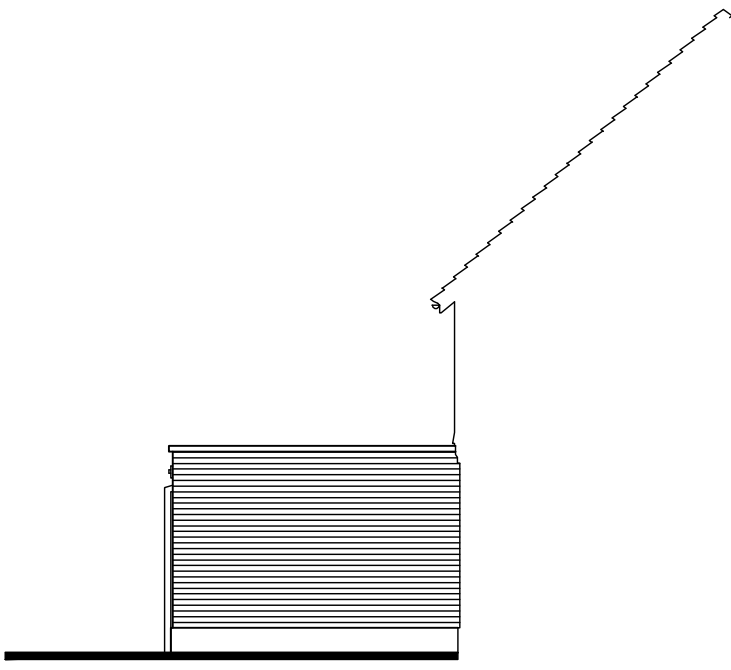


SIDE EAST ELEVATION




SIDE WEST ELEVATION

SCHEDULE OF MATERIALS
PLINTH - NEW RENDER TO MATCH EXISTING
WALLS ABOVE PLINTH - FACING BRICKWORK TO MATCH EXISTING
ROOF - NEW FLAT ROOF
WINDOWS - NEW PVCu WINDOWS COLOUR WHITE
RAINWATER GOODS - NEW UPVC COLOUR BLACK

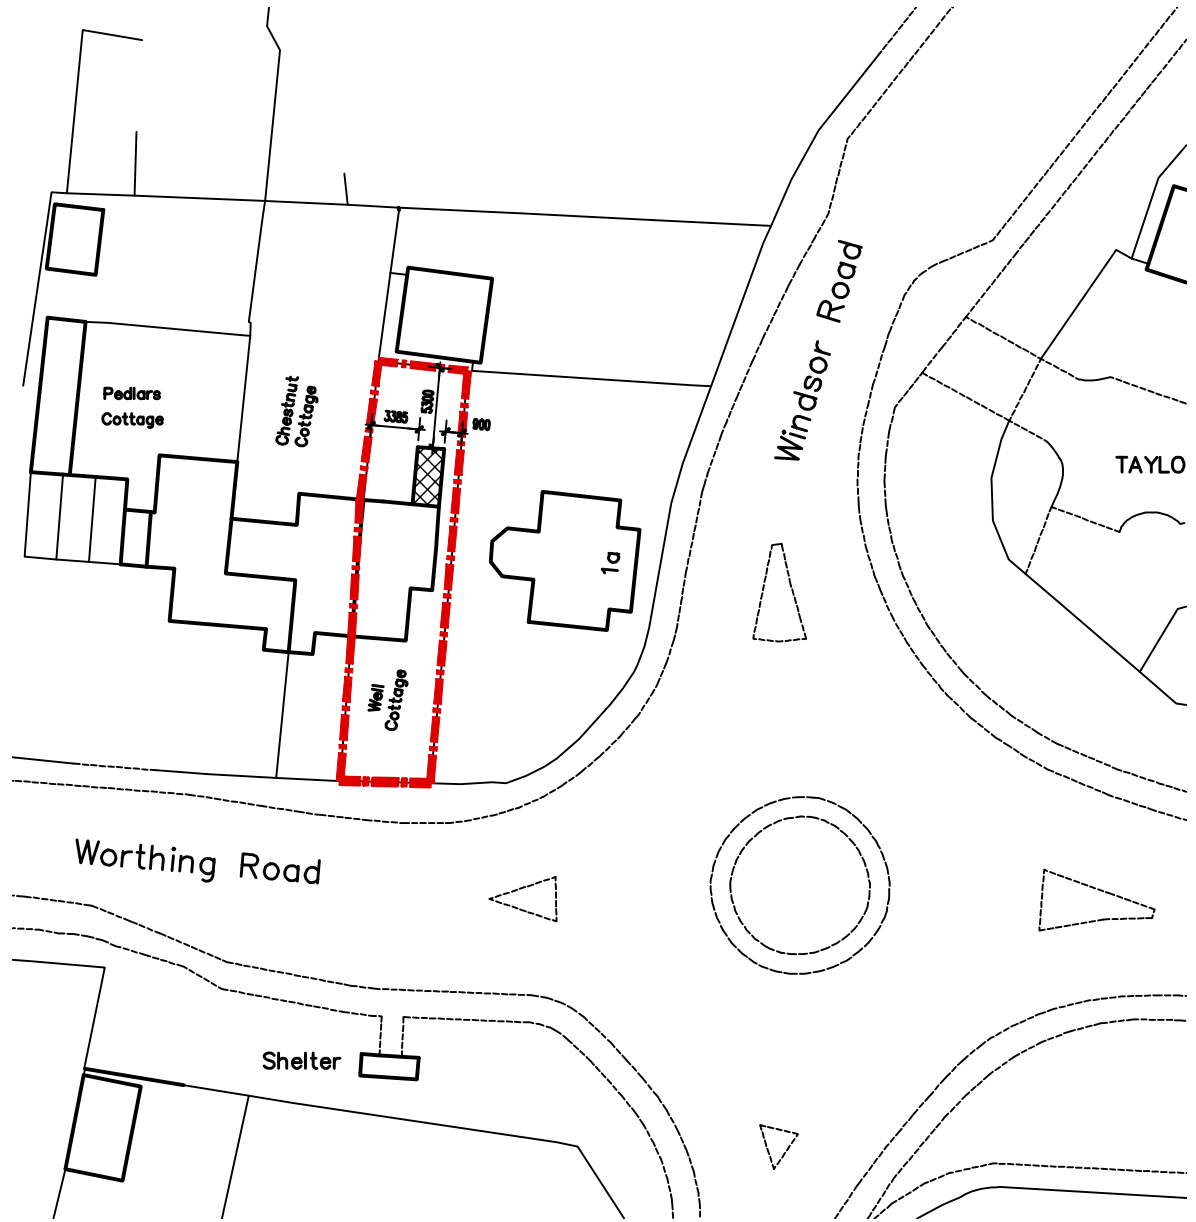

BLOCK PLAN
Scale 1:500

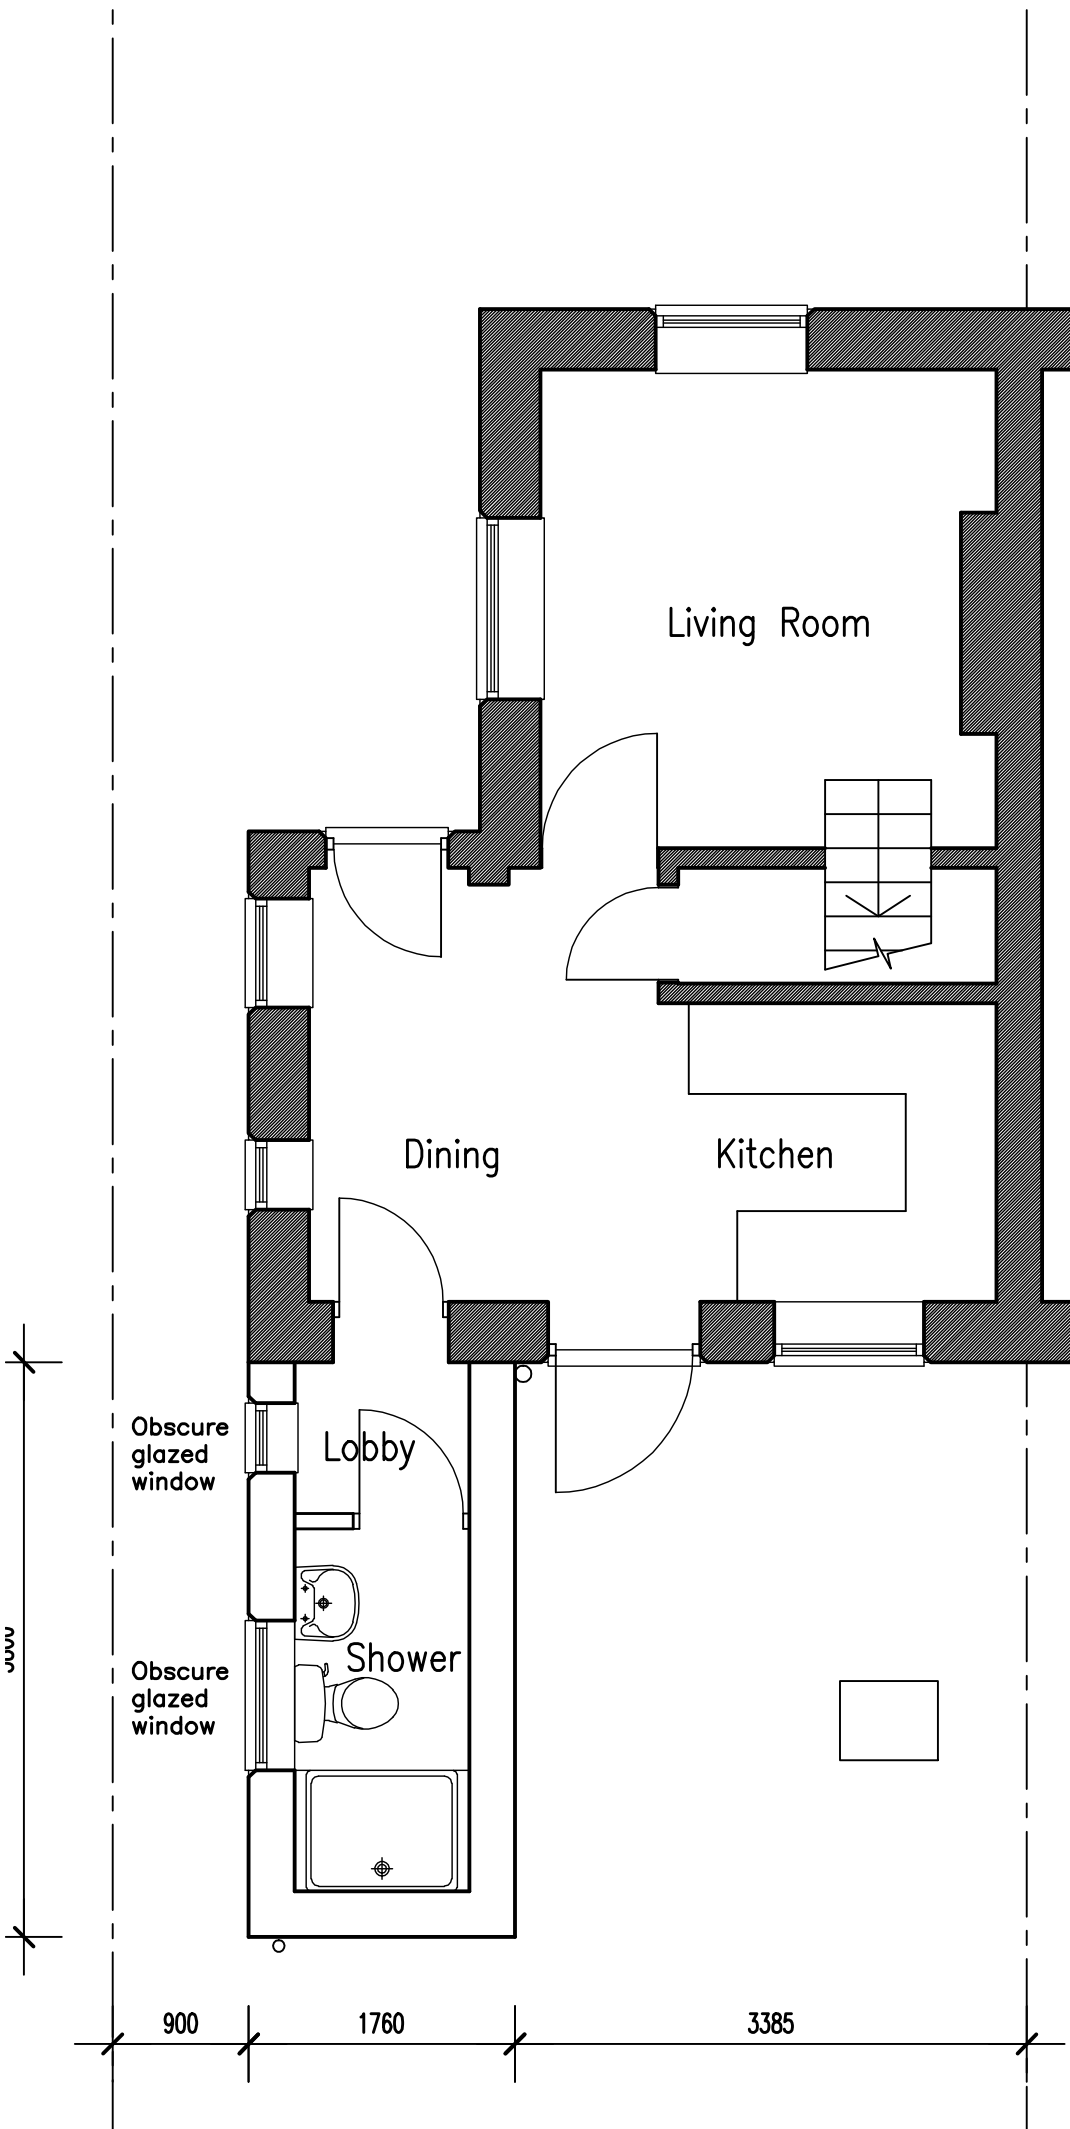


PROPOSED GROUND FLOOR PLAN
Scale 1:50



EXISTING SITE CROSS SECTION
Scale 1:100



PROPOSED SITE CROSS SECTION
Scale 1:100

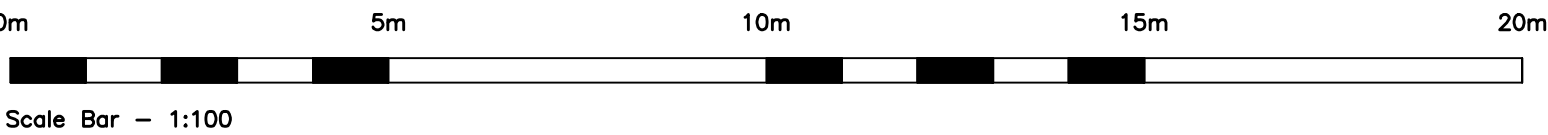

ADCS

Architectural Design

Computer Services

30 Foxley Lane
Worthing
West Sussex
BN13 3AD
Tel: 01903 280701
E-mail:
adcs@sky.com

No dimensions to be scaled from drawing except for planning purposes.
The contractor should check all dimensions on site.
It is the contractors responsibility to ensure compliance with Building Regulations.
C.D.M. Regs. 2015. The Client is advised of his responsibilities to appoint a Planning Supervisor under these Regs. All works to comply with the C.D.M. Regs. 2015.
The Party Wall Act. 1996 The property owner is advised of the requirements of the Act, & the requirement to serve a Party Wall Notice on any adjoining owners as required under the act.

REVISIONS:
A. 08.02.19 Amended in accordance with client's requirements.
B. 07.03.19 Site cross sections added.

Client
MR P. & MRS E. STUBBS

Project
**PROPOSED REAR EXTENSION
WELL COTTAGE
WORTHING ROAD, RUSTINGTON
WEST SUSSEX BN16 3PS**

Drawing
**PROPOSED FLOOR PLAN &
ELEVATIONS**

Scale
**1:50 &
1:100 @ A1**

Date
25.02.19

Drawn
TP

Drawing No.
1402/P02

Revision
B