




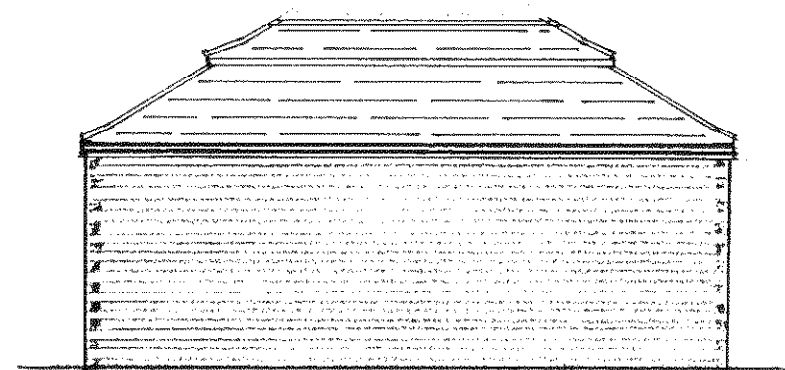


WEST ELEVATION

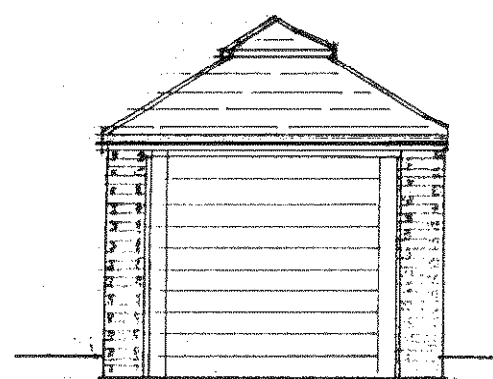


SOUTH ELEVATION

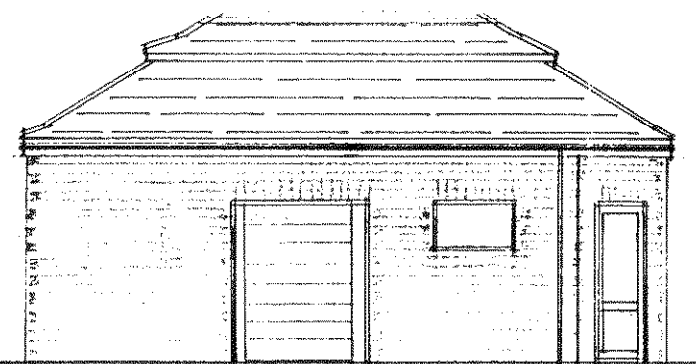


EAST ELEVATION

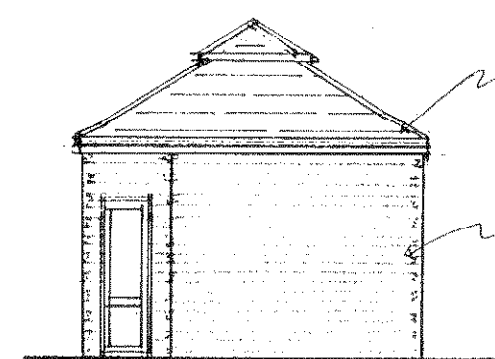

NORTH ELEVATION

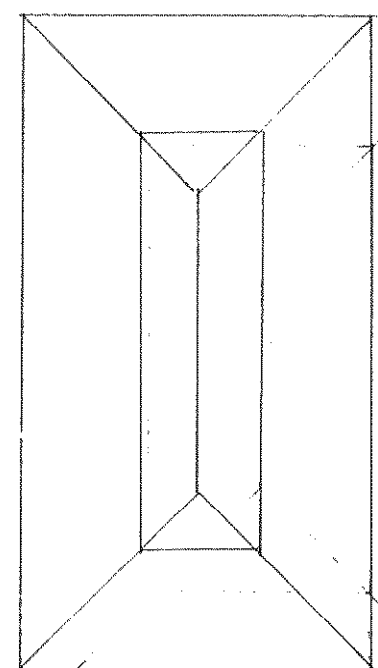


ROOF PLAN

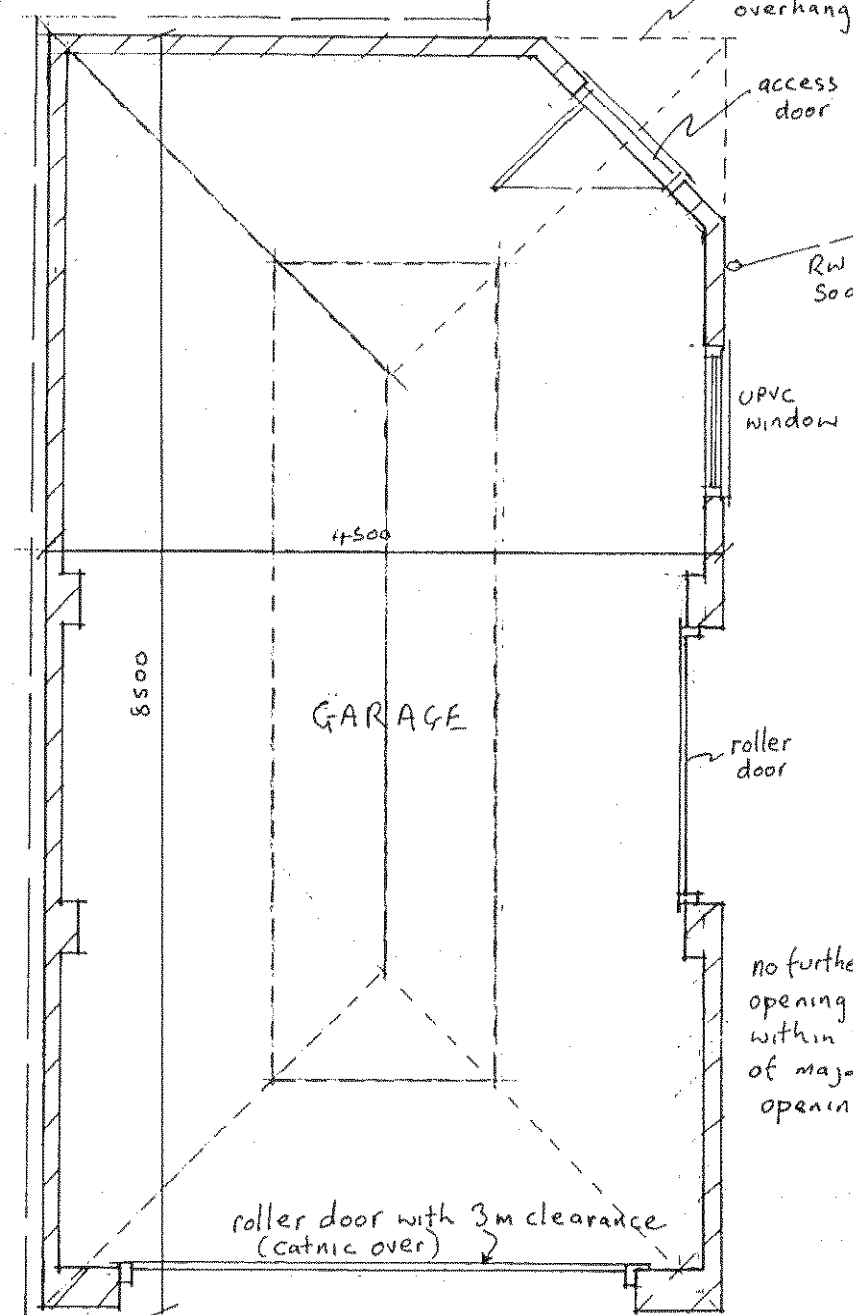

FLOOR PLAN


There are no trees near to garage that will affect foundation and floor design

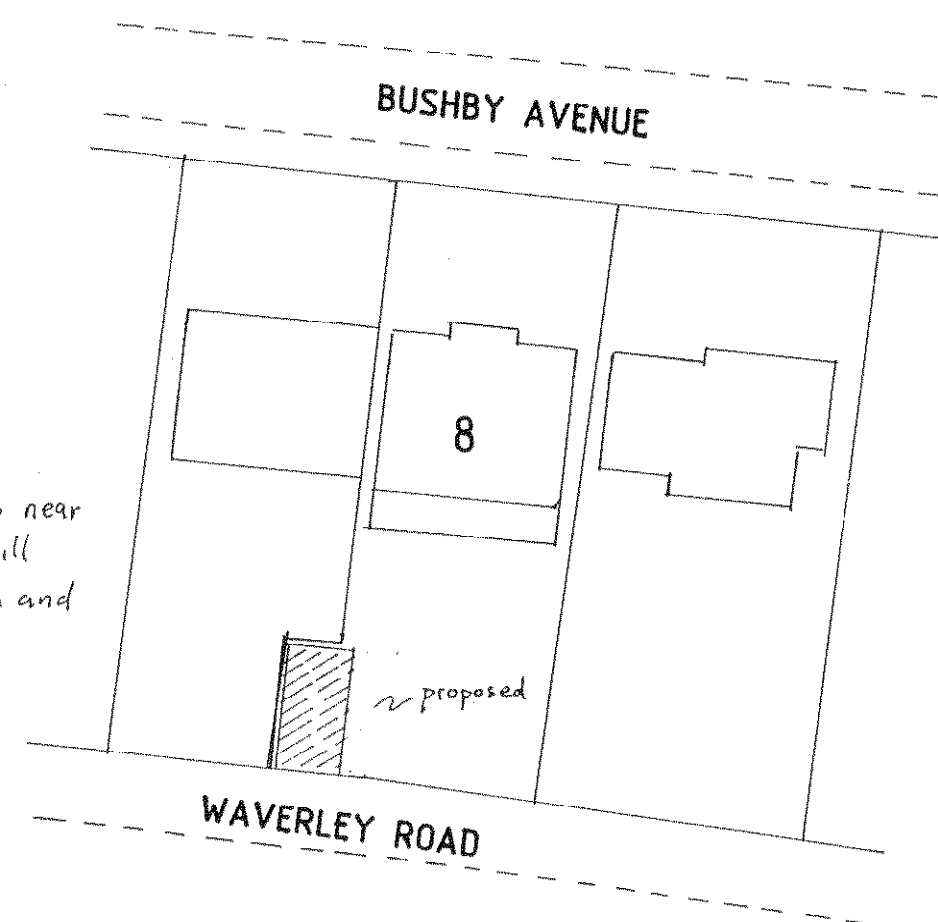

BLOCK PLAN Scale 1:500



LOCATION PLAN Scale 1:1250

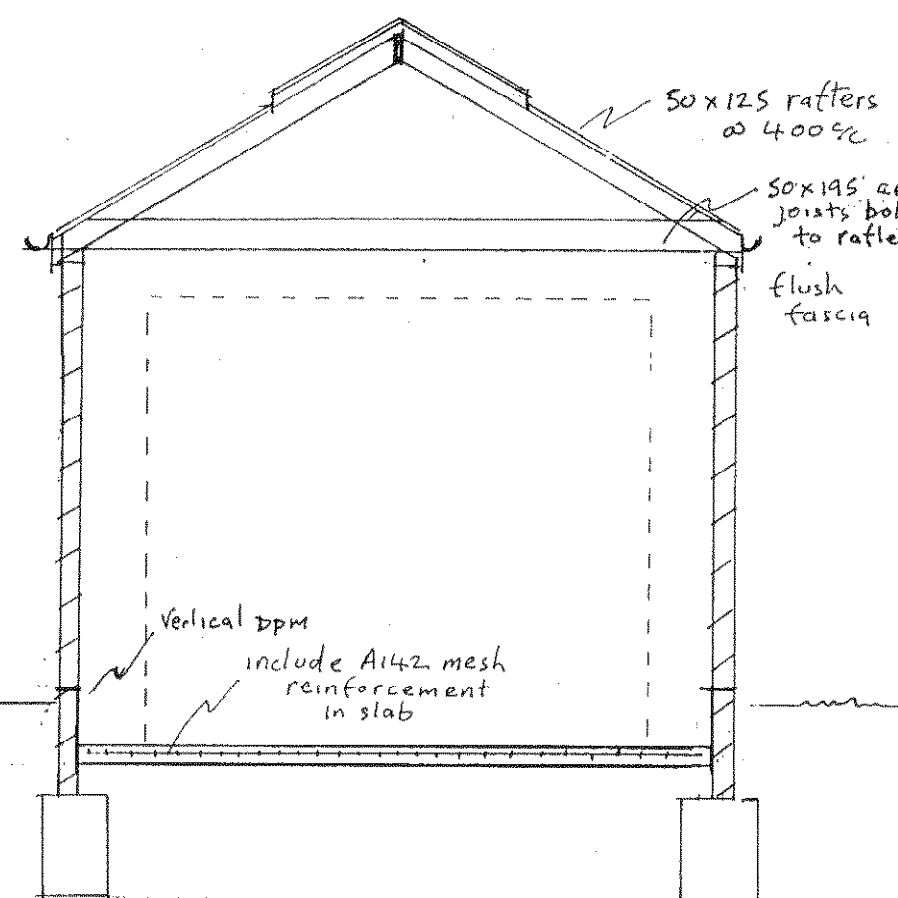

SECTION X-X

All building work is to be carried out in accordance with all current building regs and codes of practice in force at this time.

No work to encroach over the boundary of the neighbours property.

All electrics, heating, plumbing and decorations to be altered/extended all to client's choice.

These construction notes are for the purposes of Building Regulation approval only and do not represent a detailed specification.

All lengths of proposed beams to be measured on site prior to ordering, to verify structural engineer's dimensions.

THE PROPERTY OWNER IS REMINDED OF THE REQUIREMENT TO SERVE A PARTY STRUCTURE NOTICE ON ANY ADJOINING OWNER SHOULD THEY NEED TO DO SO UNDER THE REQUIREMENTS OF THE PARTY WALL ACT 1996.

ARUN DISTRICT COUNCIL
 NO. R 49 09
SUBSTITUTION
 Received 21-4-9

© Copyright

John Wright MRICS

Greytiles
 Upper West Lane
 Lancing
 West Sussex
 BN15 0EX

Phone: 01903 753240
 Mobile: 07809 205095
 Email: johnforplans@yahoo.co.uk



Client
 Mr. & Mrs. JOHN

Job Title
 8 BUSHBY AVENUE
 RUSTINGTON

Drawing Title:

GARAGE

Scale:
 1:100 & 1:50

Date:
 Feb 2009

Drawn by:
 JW

Drg No.

Rev.
 A