




All work to comply with building regulations and planning consent.
Workmanship and materials to comply with British standards and code of practice.
Scaled dimensions are approximate, take exact dimensions from site.
This drawing was prepared for local authority approval and not as a working drawing.
LOCAL AUTHORITY MAY SCALE THE DRAWING
Any deviation from the drawing to be agreed with the local authority.
Any queries to be agreed prior to construction.
See separate details for Structural engineers calculations.

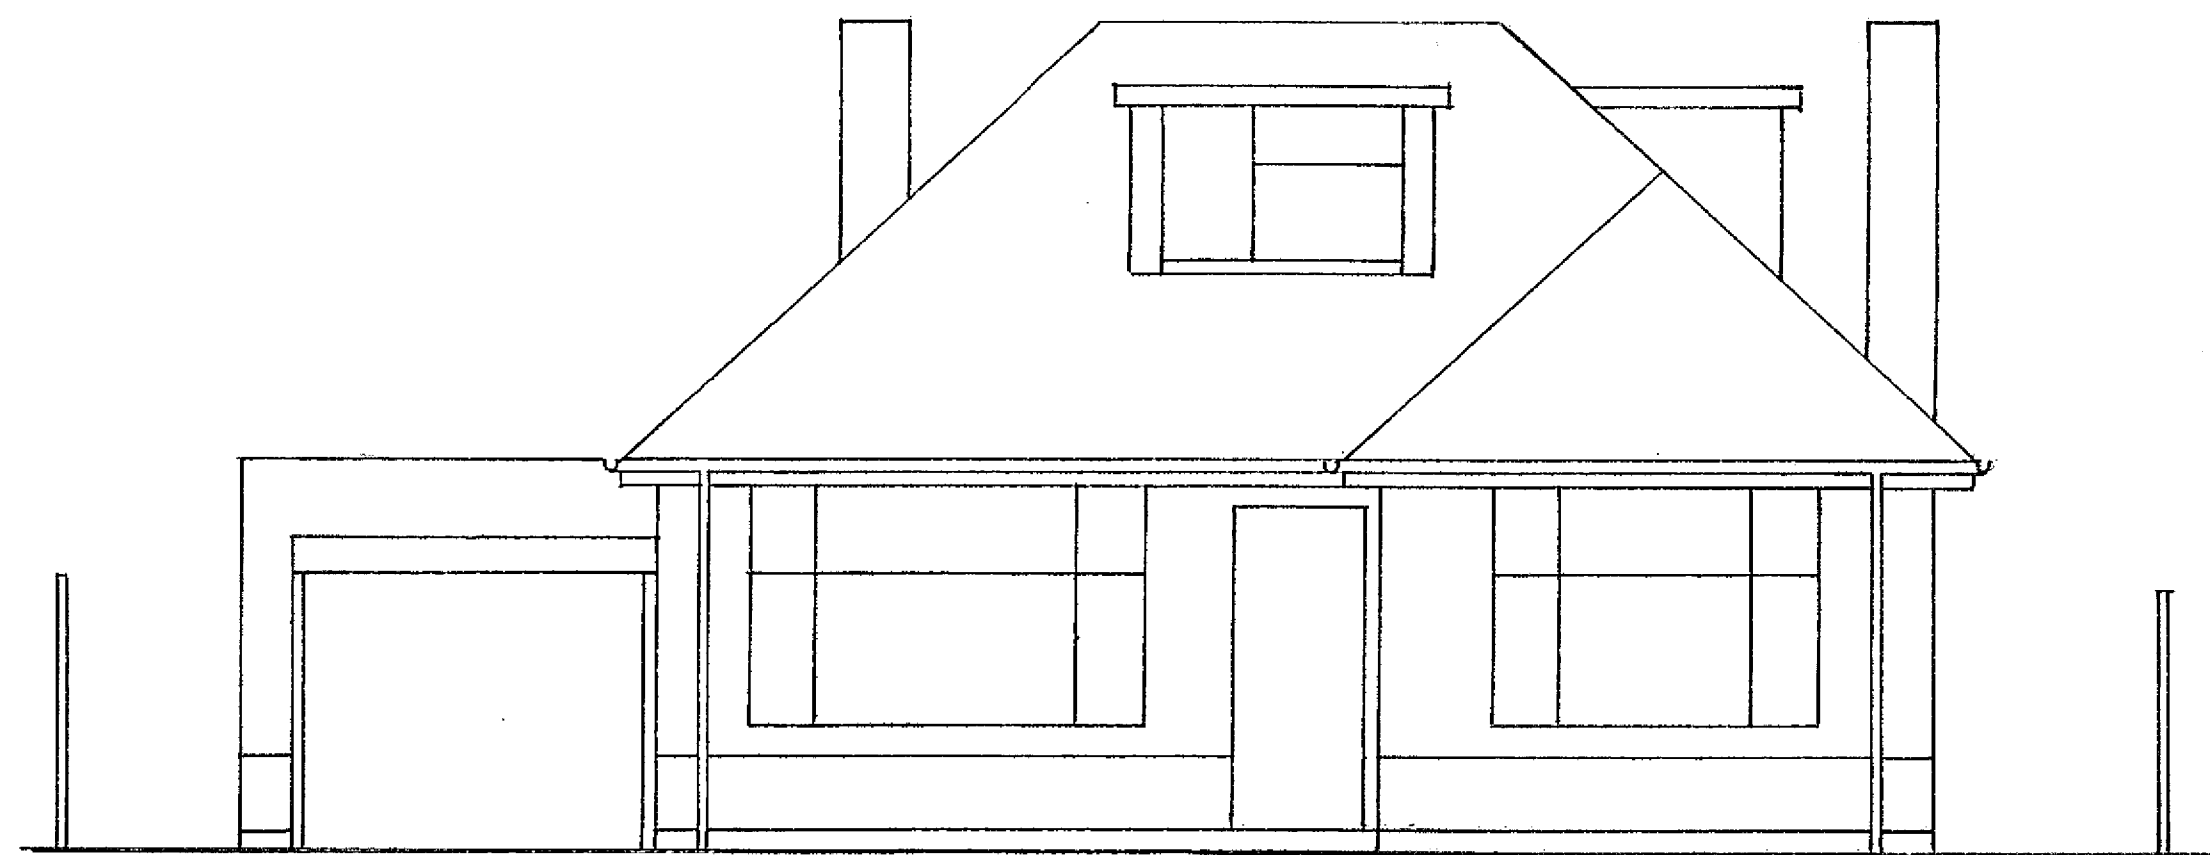


FRONT ELEVATION (EAST) 1:50 AT A1

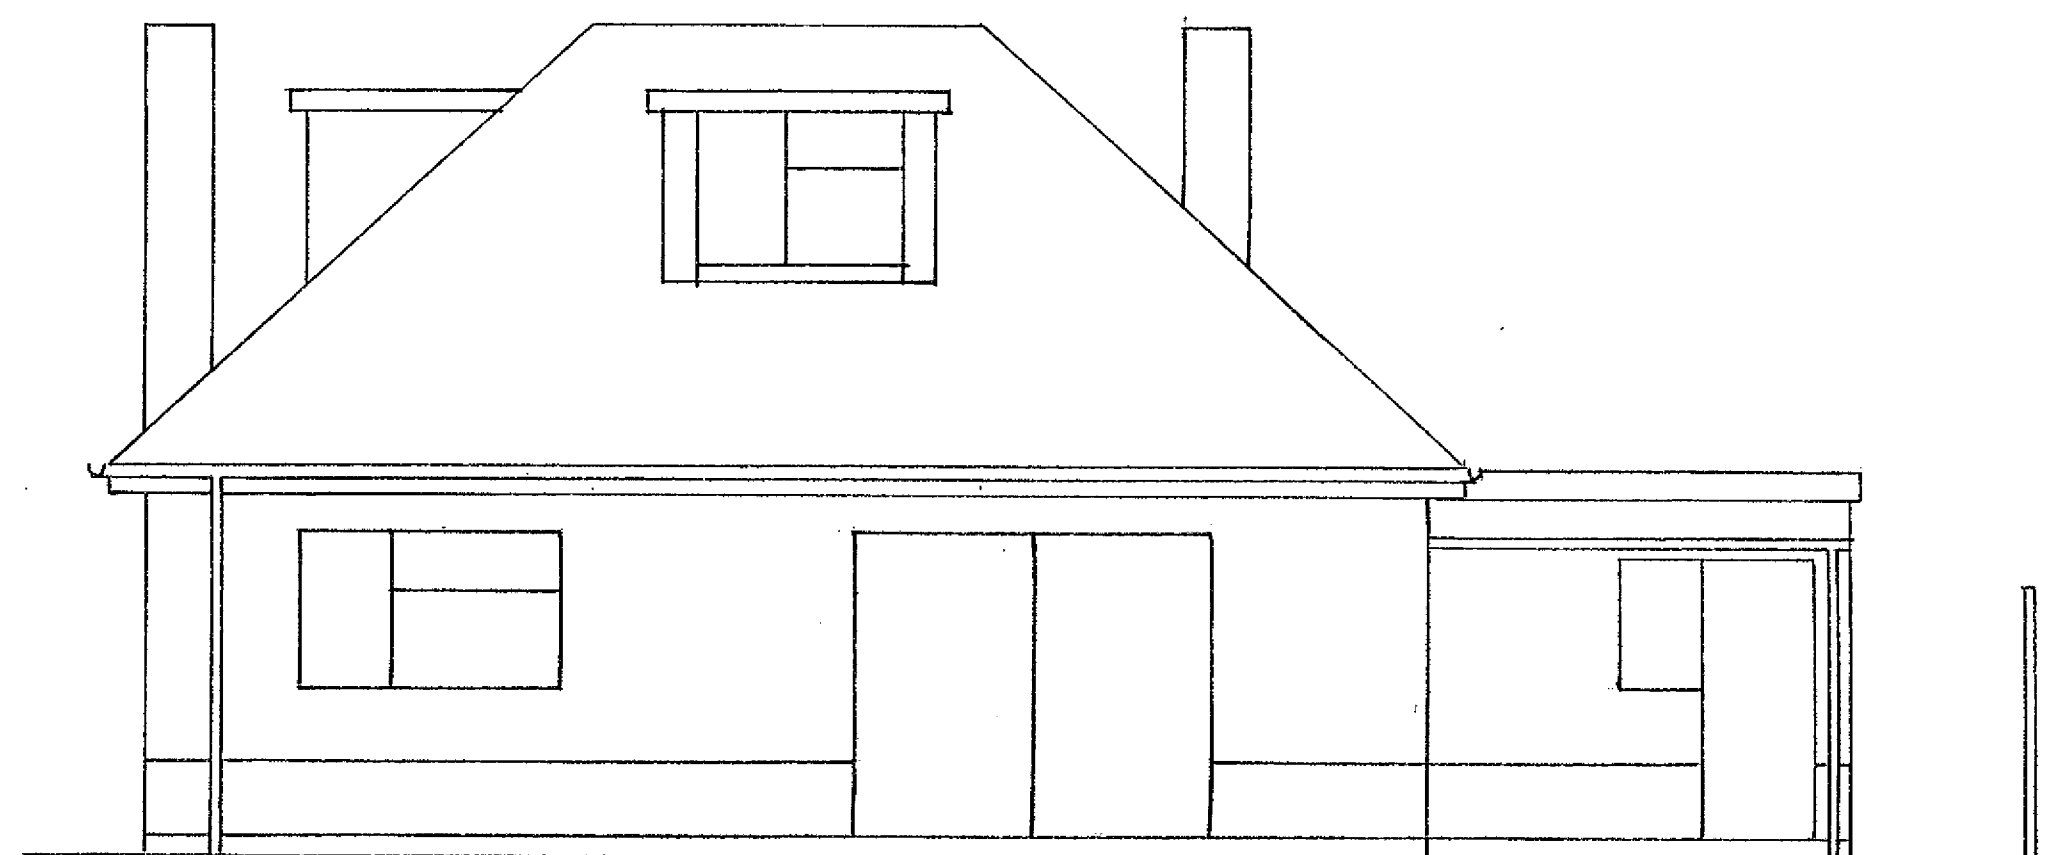


REAR ELEVATION (WEST) 1:50 AT A1

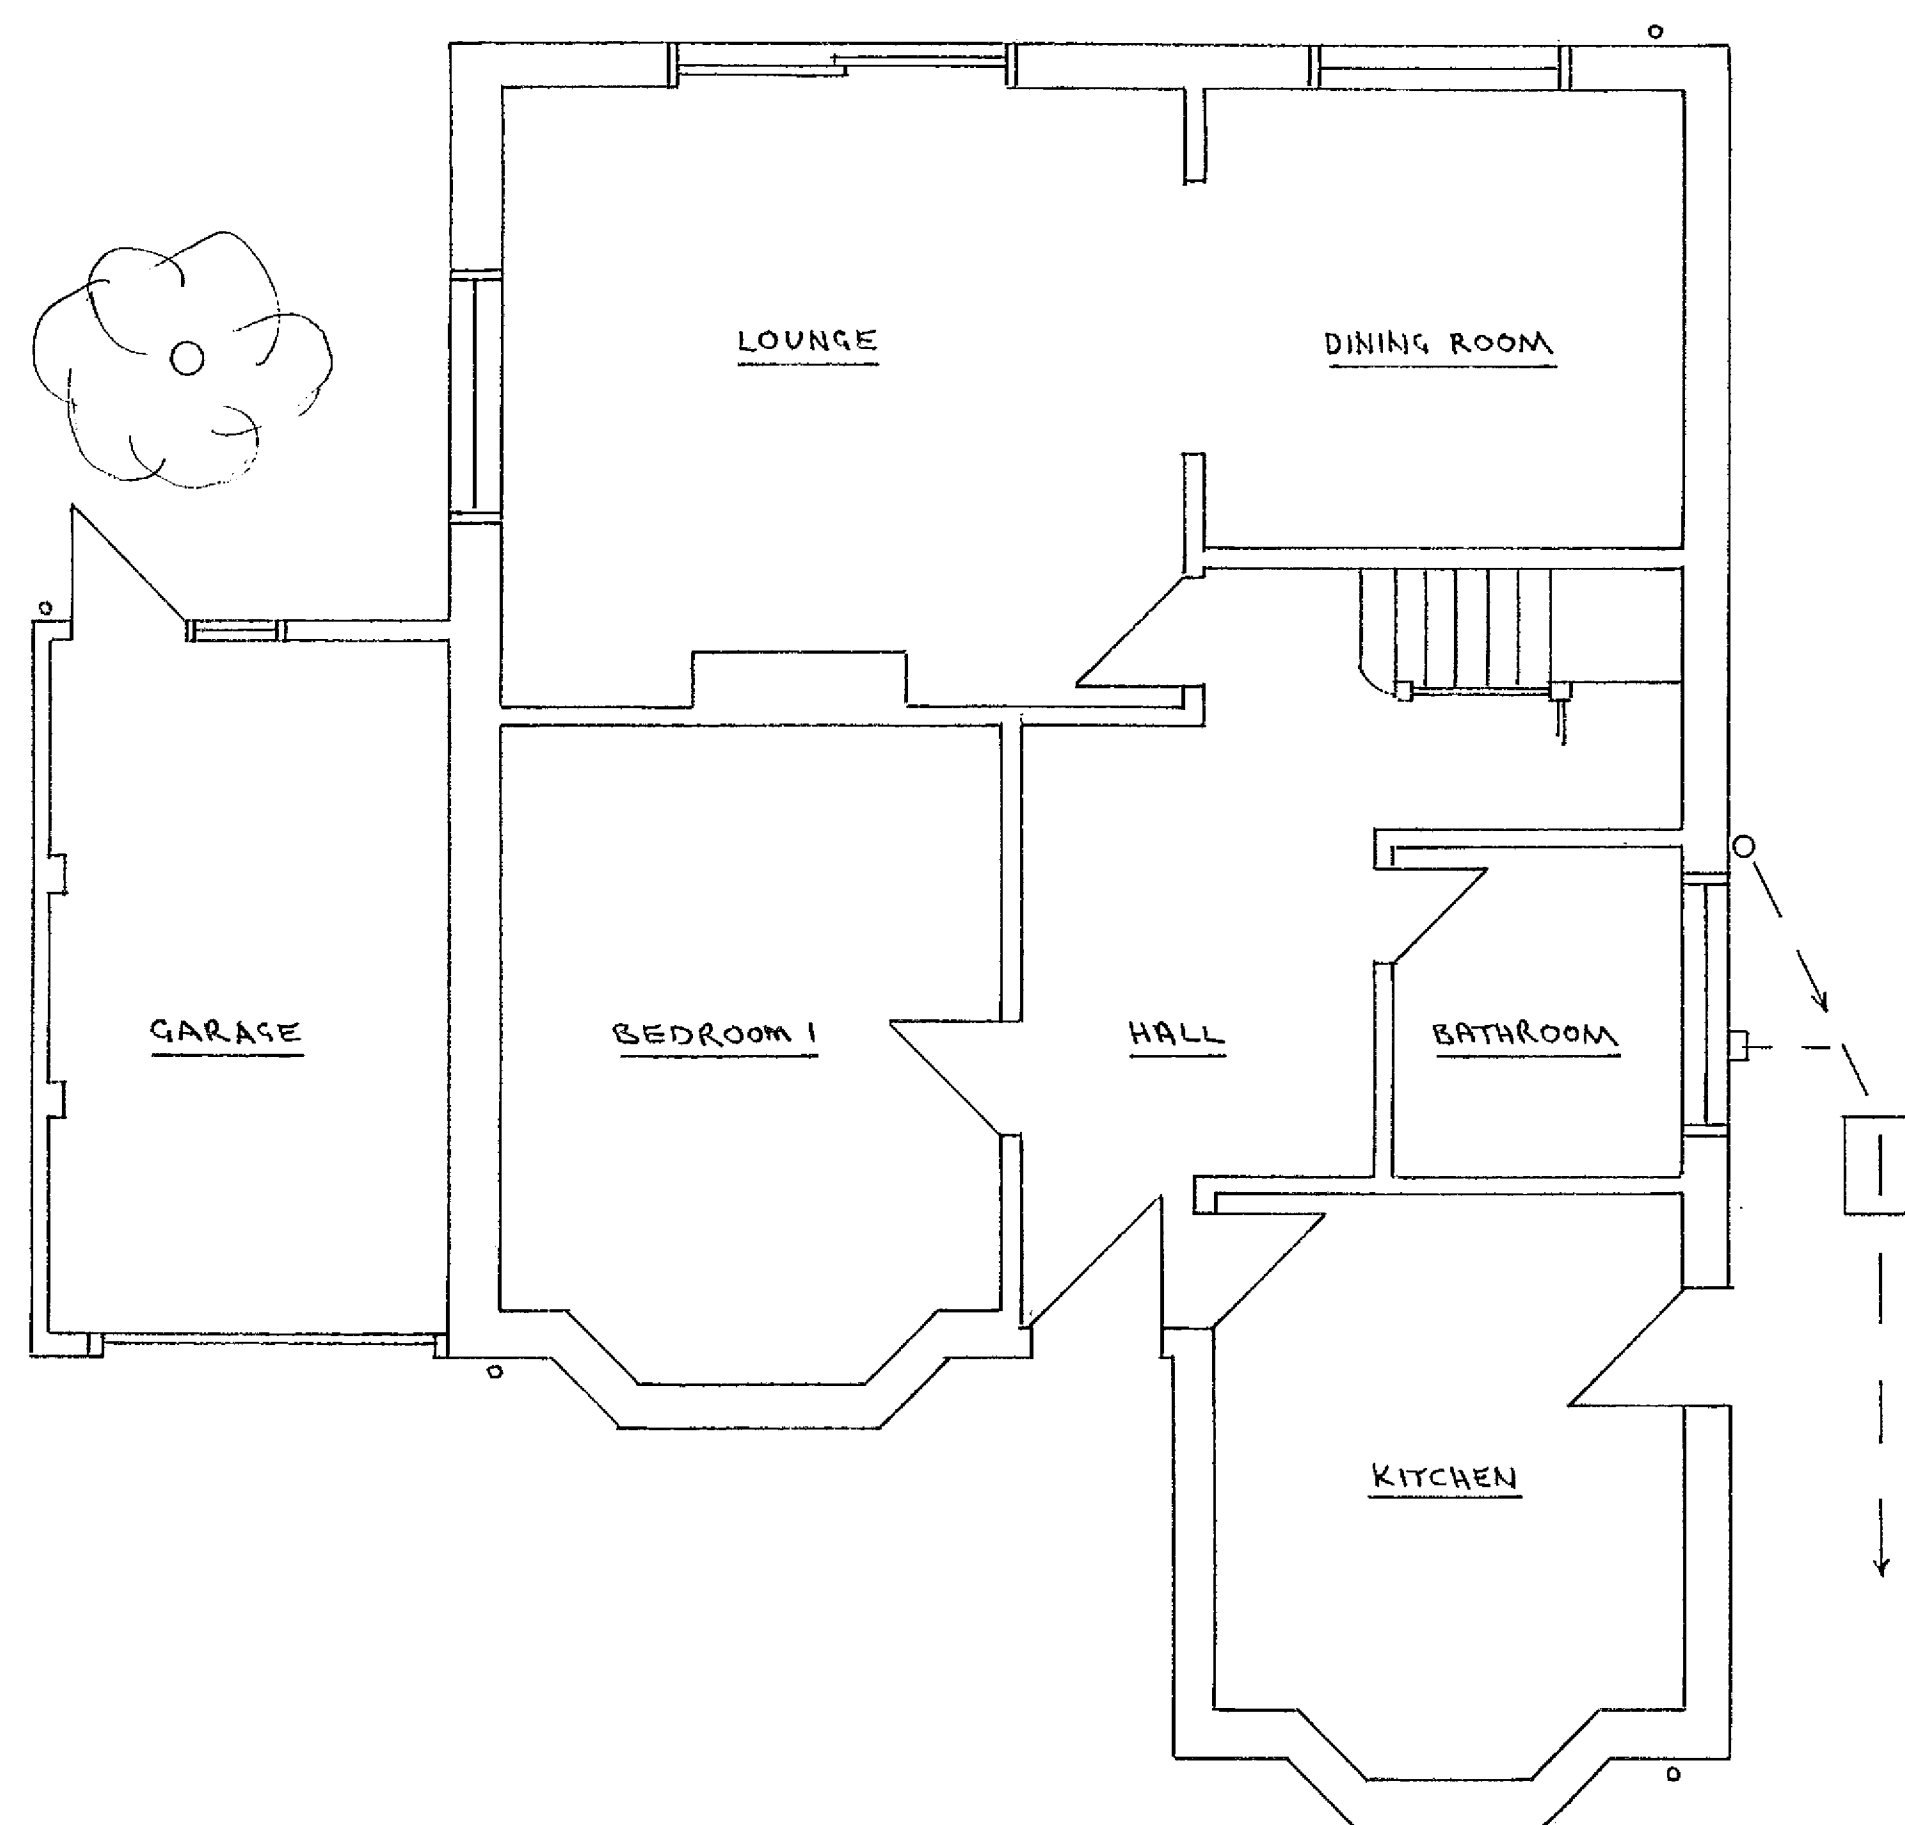

GROUND FLOOR PLAN 1:50 AT A1

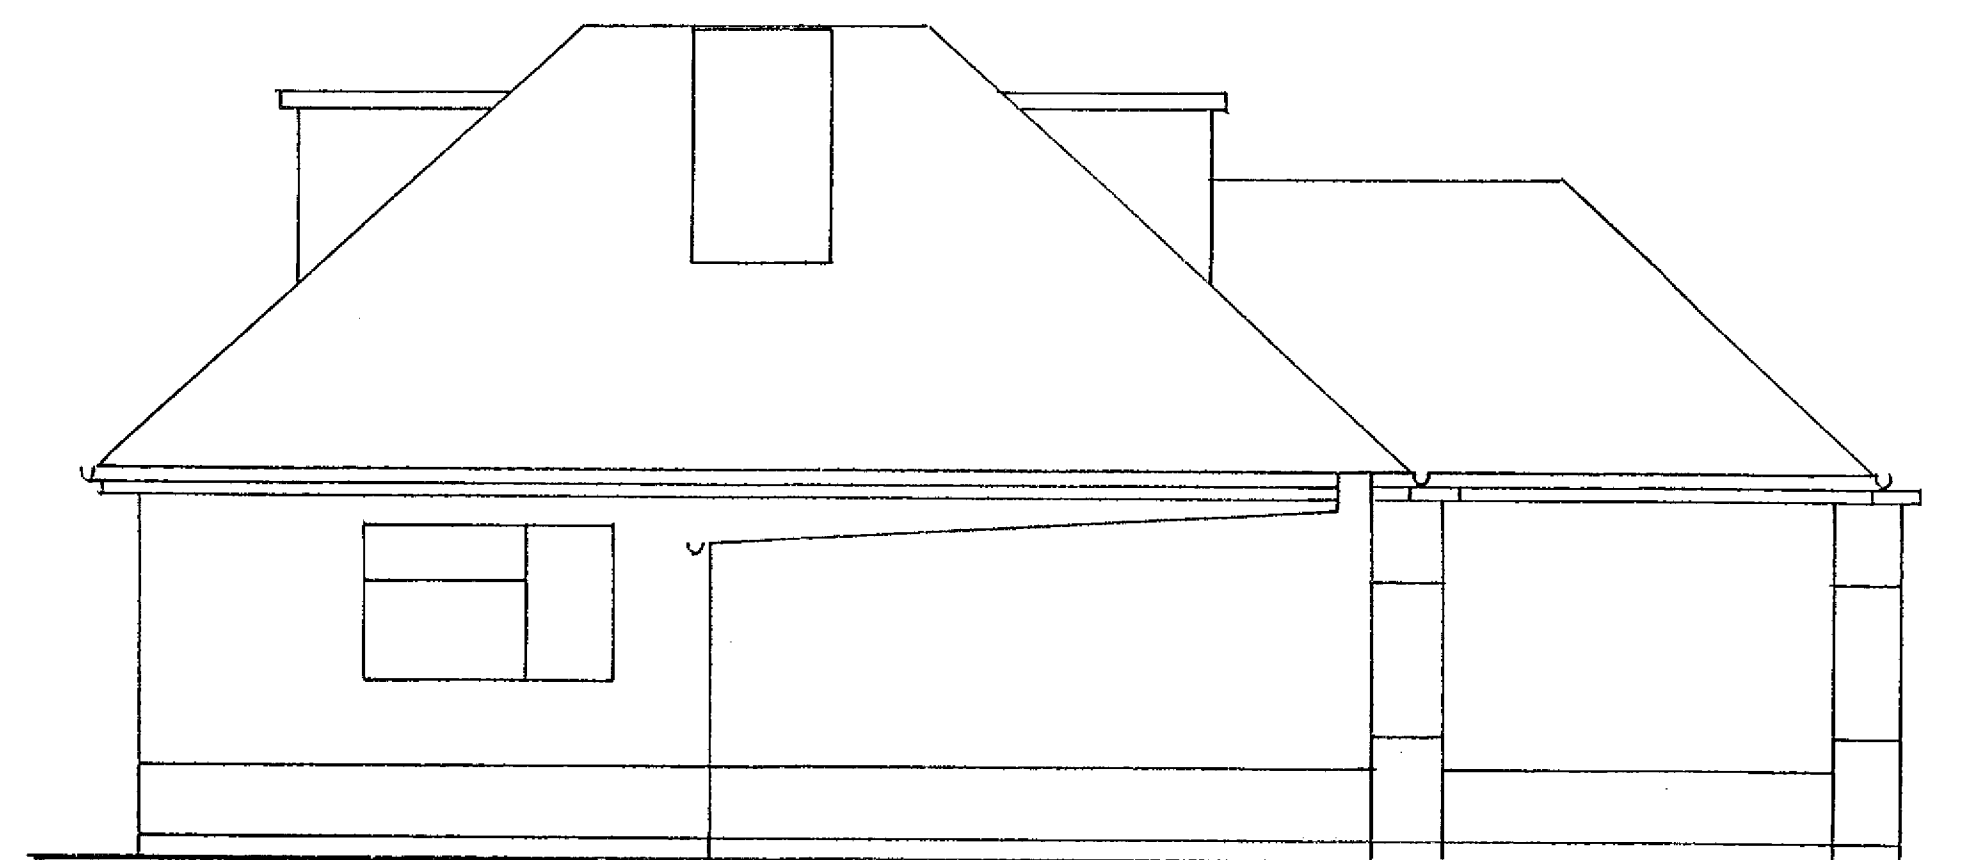

SIDE ELEVATION (SOUTH) 1:50 AT A1

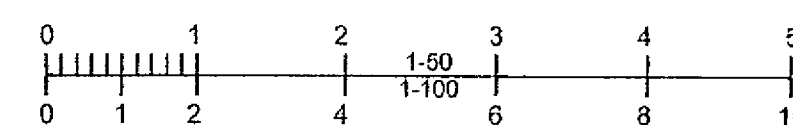

Tony Standing Designs					
Drawing for Domestic Extensions					
Title	EXISTING PROPERTY AT				
	24 AMBERLEY ROAD , RUSTINGTON. BN16 2EF				
Client	MR. D. EDWARDS				
Drawn By:	TS	Drawing Revision	C882	Scale	AS SHOWN
Date	FEB. 18				
Mr A J G Standing 4 Coombe Road, Steyning BN44 3LF					