




All work to comply with building regulations and planning consent.
 Workmanship and materials to comply with British standards and code of practice.
 Scaled dimensions are approximate, take exact dimensions from site.
 This drawing was prepared for local authority approval and not as a working drawing.
LOCAL AUTHORITY MAY SCALE THE DRAWING
 Any deviation from the drawing to be agreed with the local authority.
 Any queries to be agreed prior to construction.
 See separate details for Structural engineers calculations.

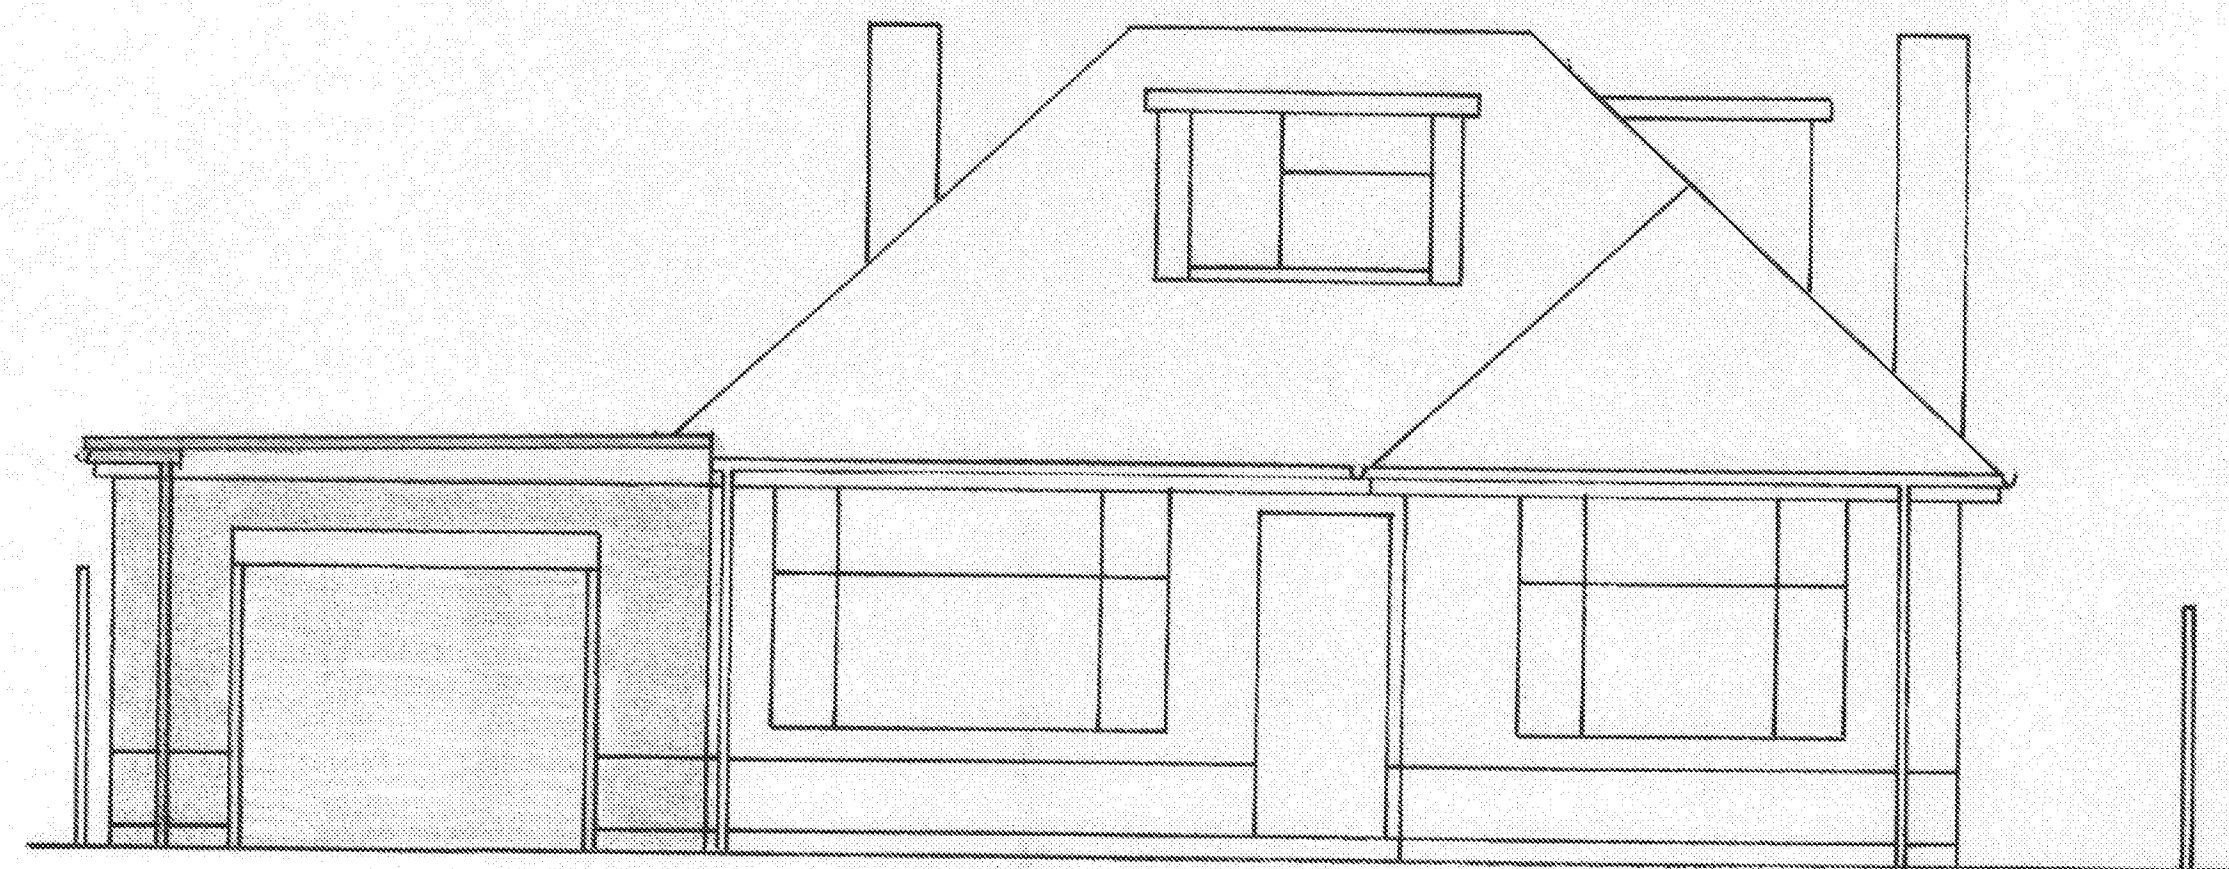


FRONT ELEVATION (EAST) 1:50 AT A1

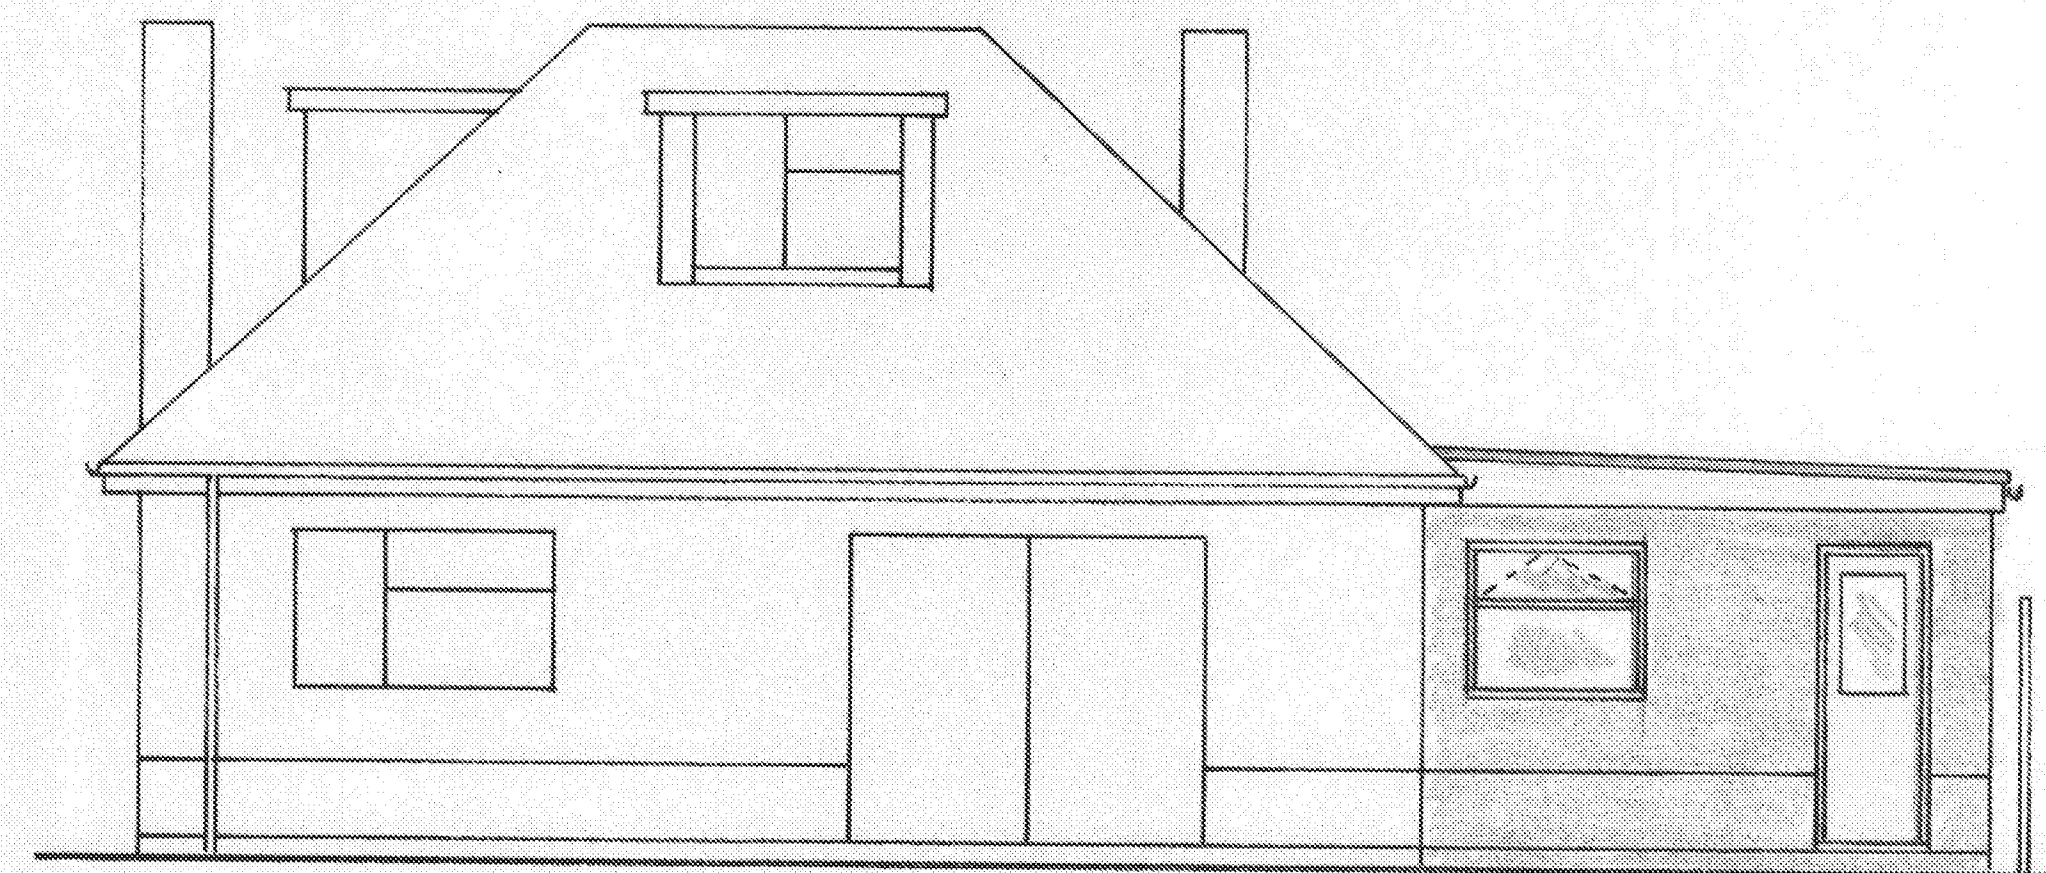


REAR ELEVATION (WEST) 1:50 AT A1

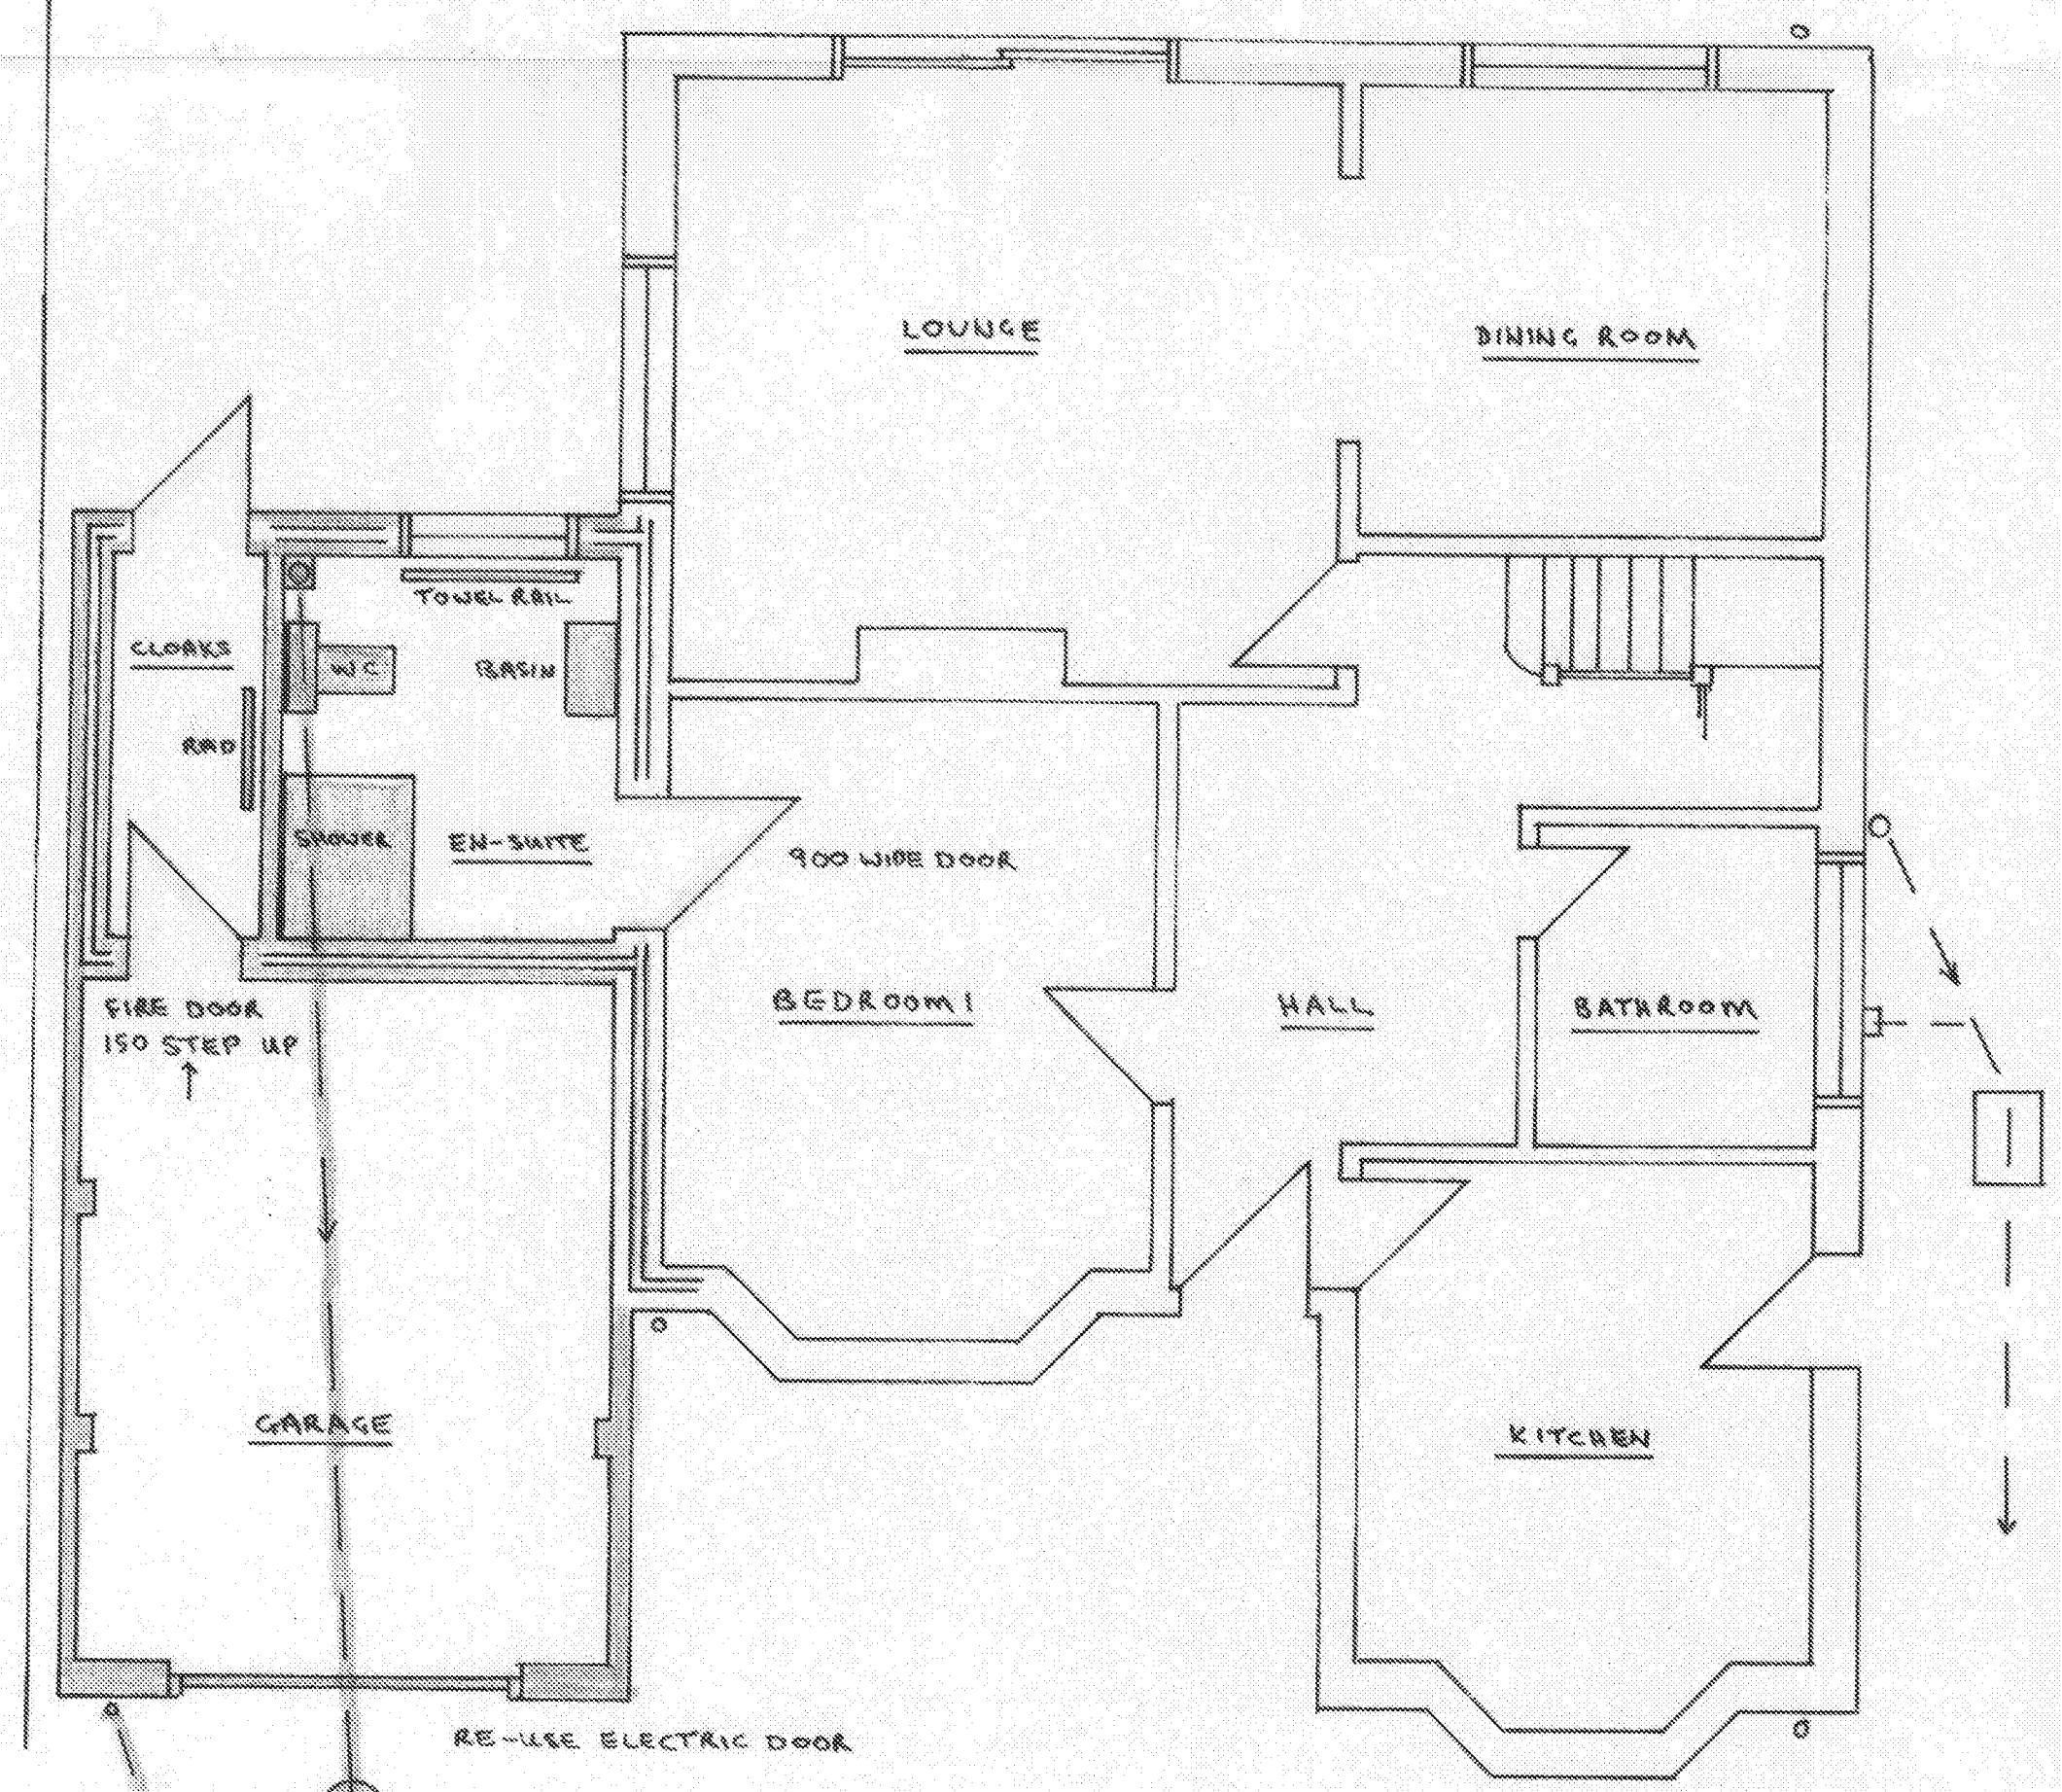

GROUND FLOOR PLAN 1:50 AT A1

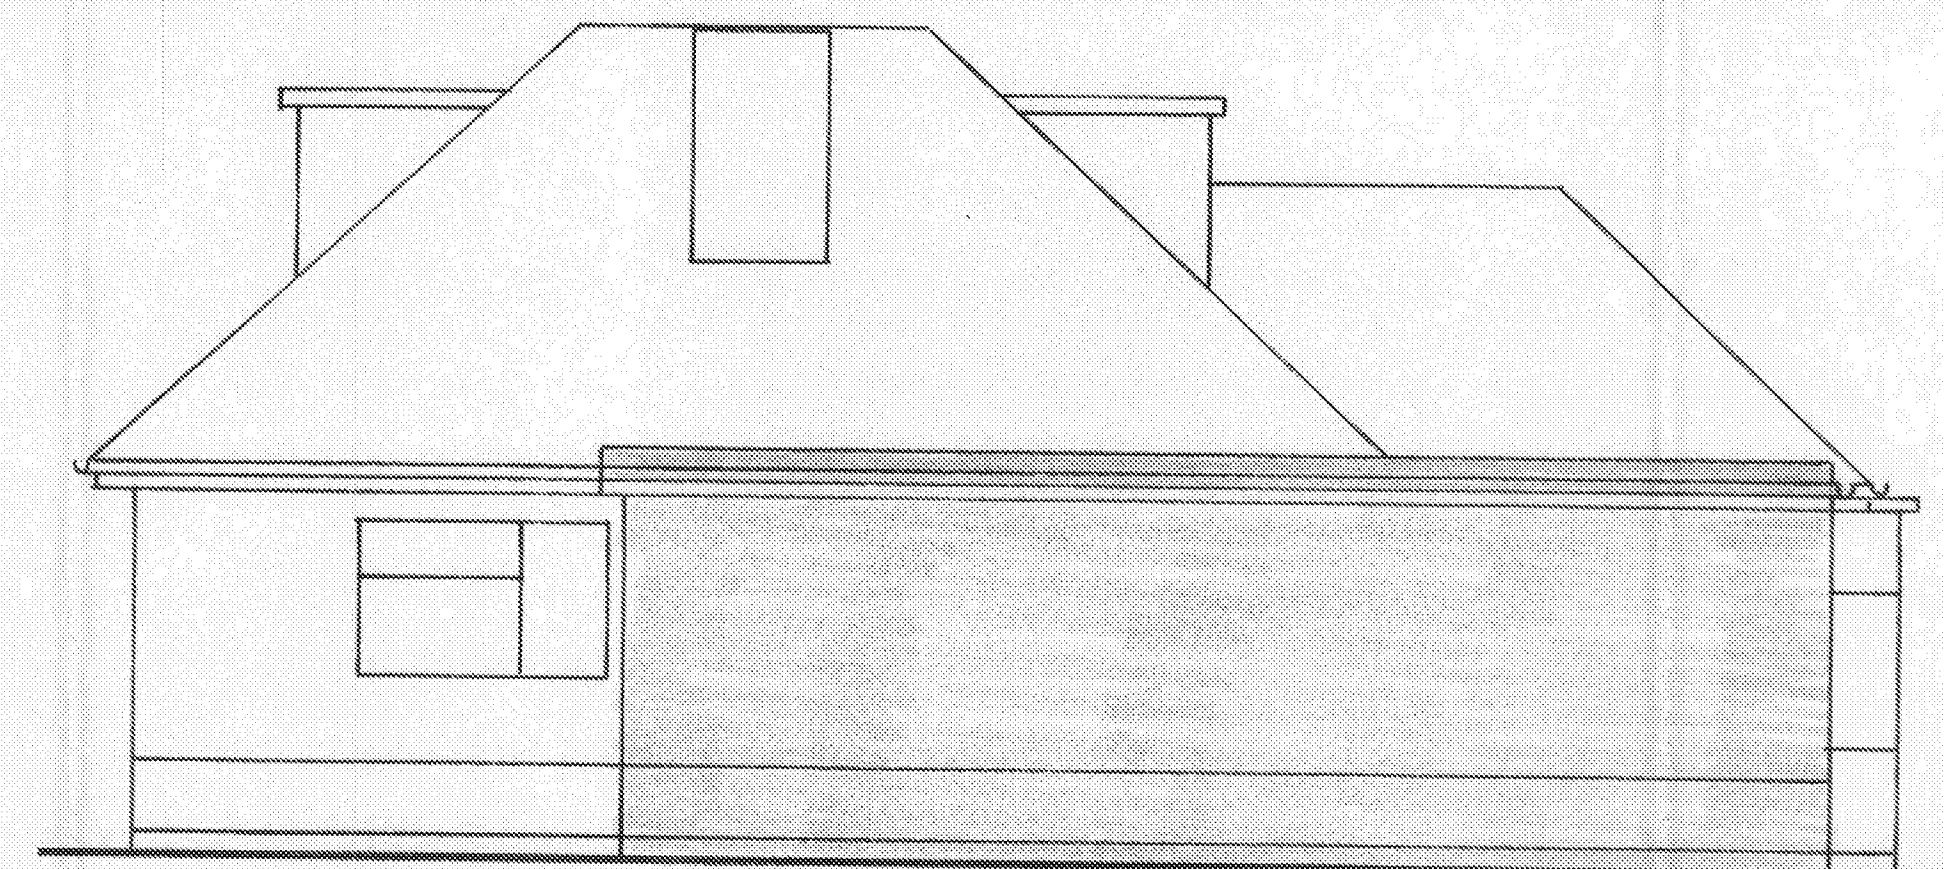

SIDE ELEVATION (SOUTH) 1:50 AT A1

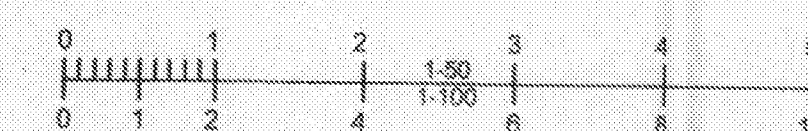

Tony Standing Designs					
Drawing for Domestic Extensions					
Title	PROPOSED GARAGE AND EN-SUITE AT 24 AMBERLEY ROAD, RUSTINGTON, BN16 2EF				
Client	MR. D. EDWARDS				
Drawn By:	TS	Drawing	C 882-1	Scale	AS SHOWN
Date:	FEB. 18	Revision			
Mr A J G Standing 4 Coombe Road, Seymour BN44 3LF					